


This drawing is copyright of A&I Designs Ltd and must not be copied or reproduced in part or whole, without express permission of A&I Designs Ltd.


Do not scale from drawings unless by agreement with A&I Designs. Check all dimensions on site prior to commencing the works.

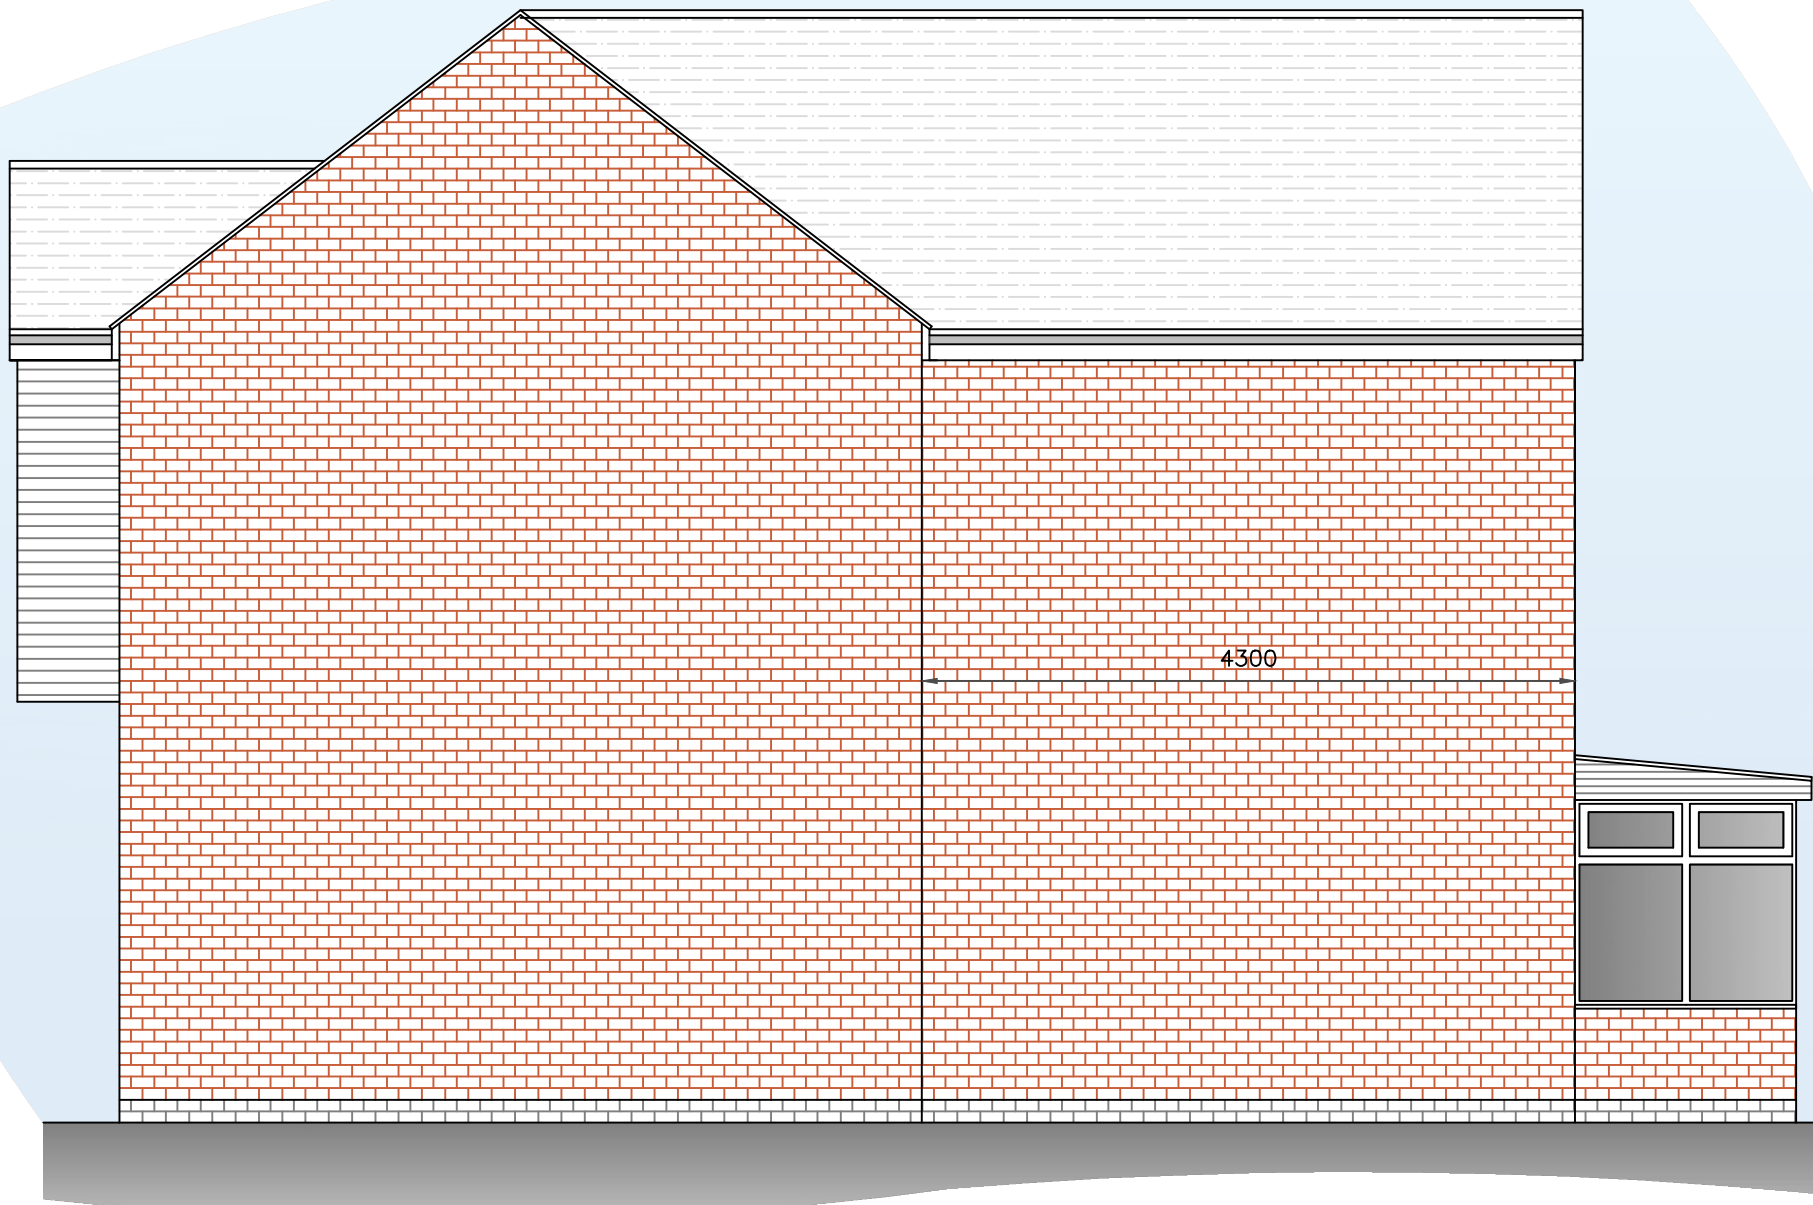


PROPOSED SIDE ELEVATION (SCALE 1:50)




PROPOSED REAR ELEVATION (SCALE 1:50)

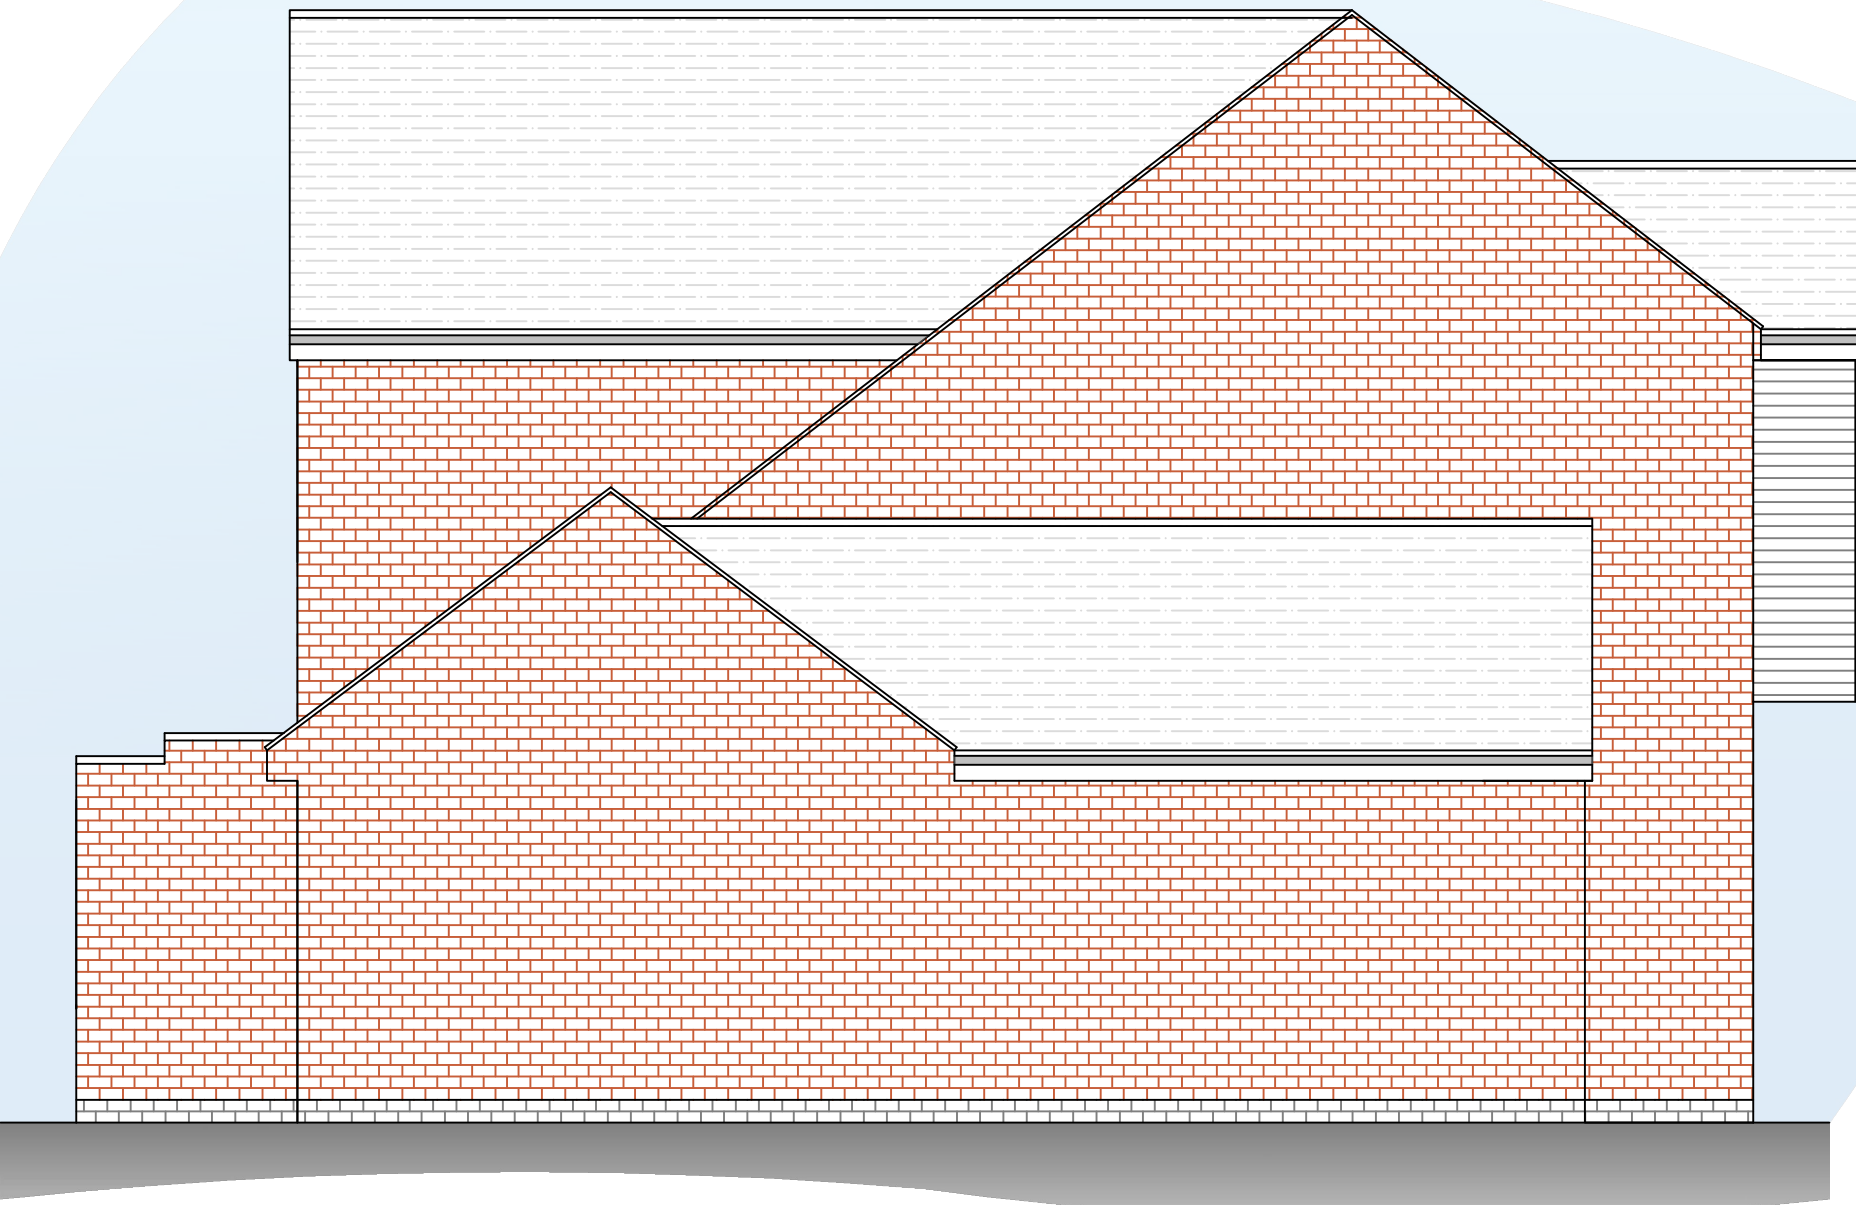

PROPOSED SIDE ELEVATION (SCALE 1:50)

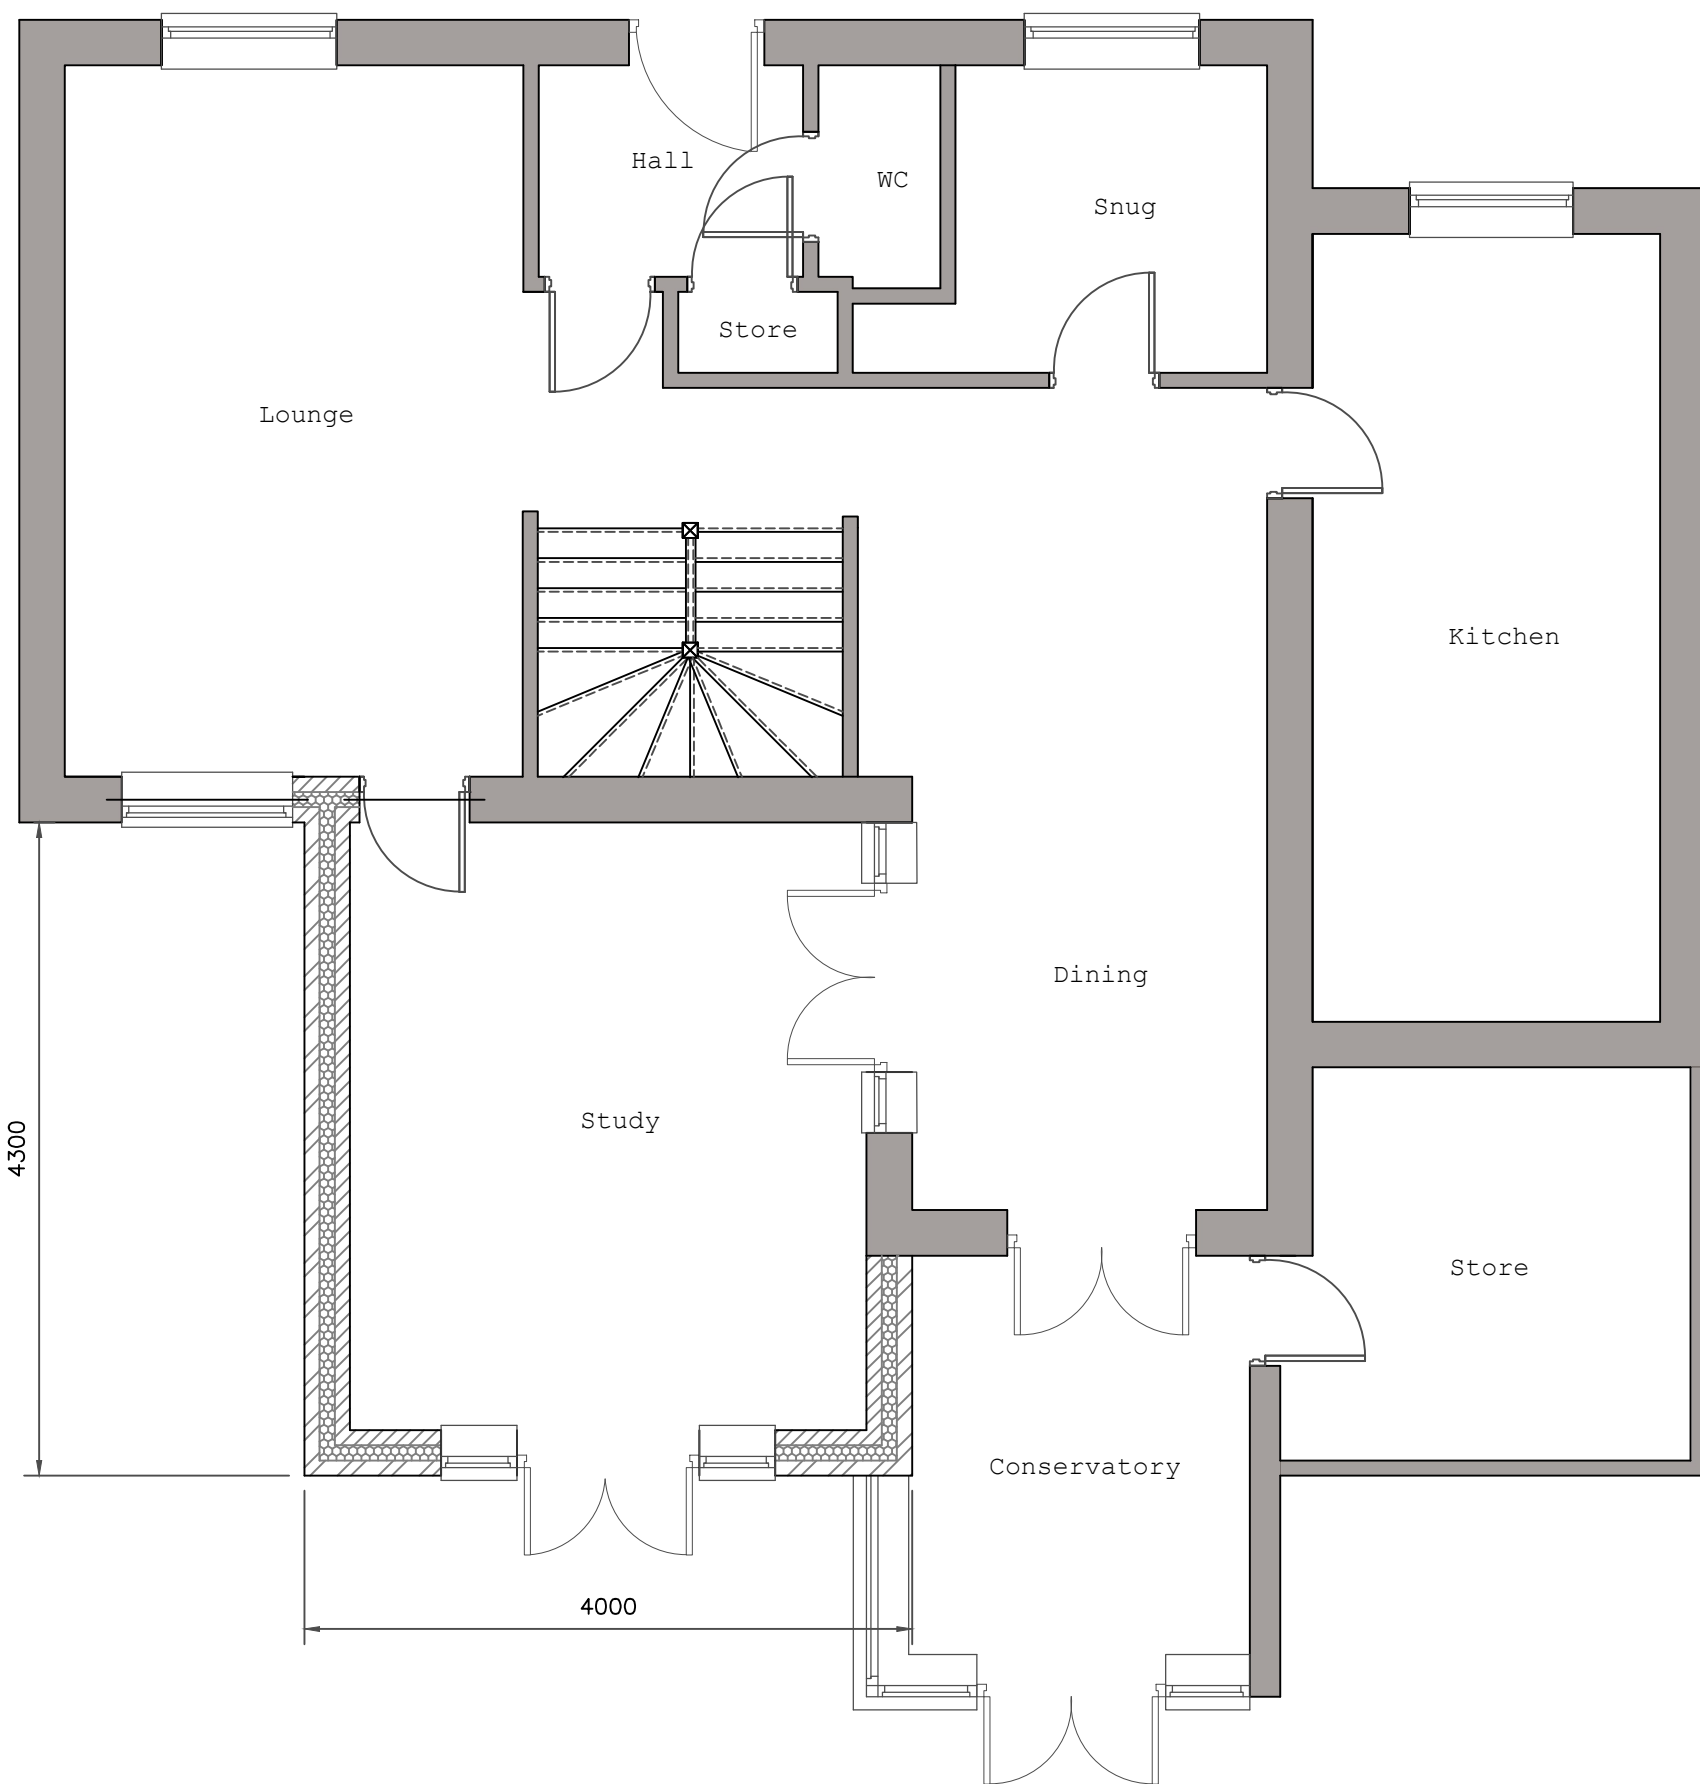

PROPOSED GROUND FLOOR LAYOUT (SCALE 1:50)

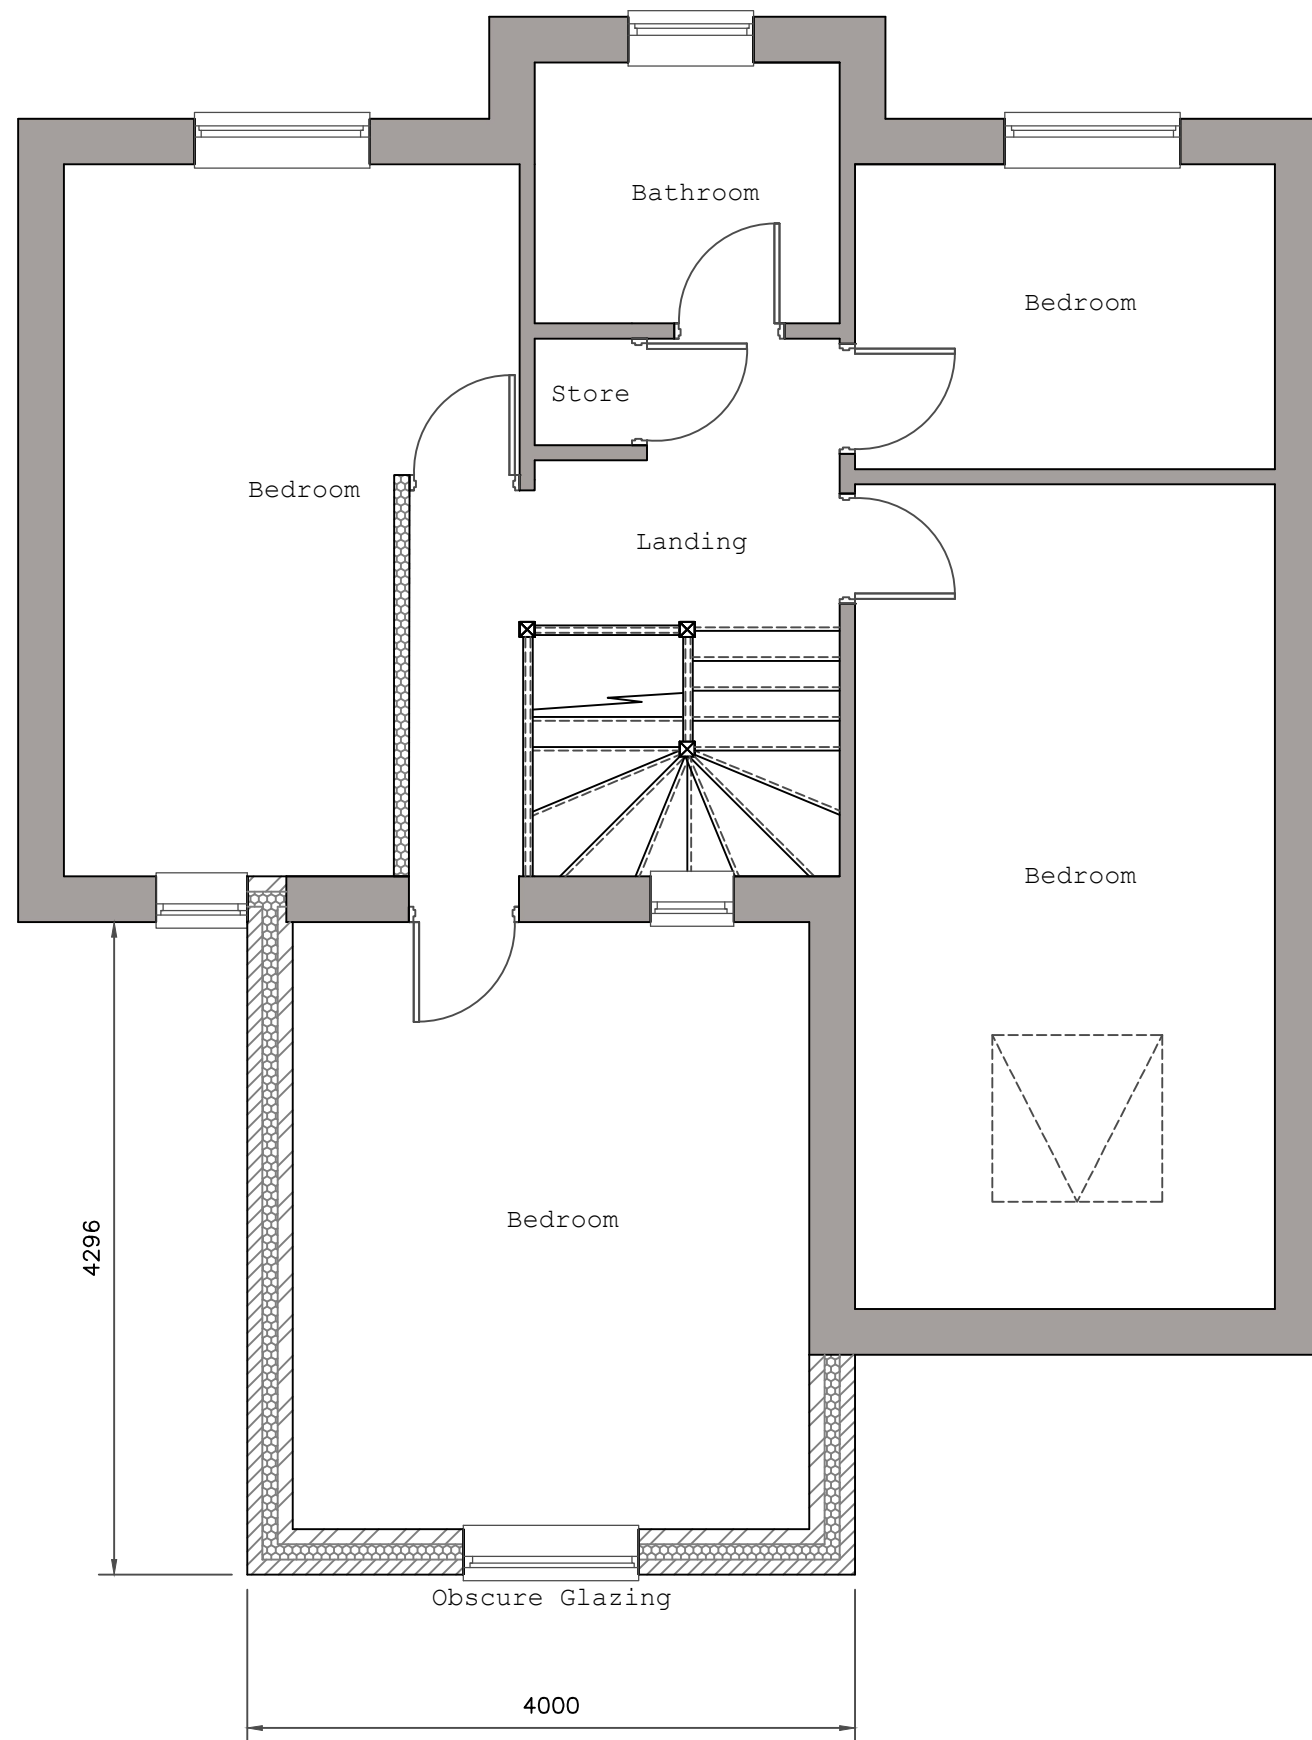

PROPOSED FIRST FLOOR LAYOUT (SCALE 1:50)

|              |                                 |             |      |              |       |           |  |
|--------------|---------------------------------|-------------|------|--------------|-------|-----------|--|
| B            | Glazing note added as requested | RGG         |      | 17 Jun 26    |       |           |  |
| A            | Dimensions added as requested   | RGG         |      | 30 Mar 26    |       |           |  |
| REV:         | AMENDMENTS:                     | DRN         | CHK: | APP:         | DATE: |           |  |
| STATUS:      |                                 |             |      |              |       |           |  |
| FOR PLANNING |                                 |             |      |              |       |           |  |
| DRAWN BY:    |                                 | CHECKED BY: |      | APPROVED BY: |       | SCALE:    |  |
| RGG          |                                 |             |      |              |       | 1:50 @ A1 |  |
| DATE:        |                                 | DATE:       |      | DATE:        |       |           |  |
| 28 July 25   |                                 |             |      |              |       |           |  |

ORIGINAL DRAWING SIZE 914 X 610 (A1)



3 Thompson Close, Micklegate, Derby, DE30AU  
07999 748 532  
a.i.designs@outlook.com

CLIENT: Mr & Mrs Cox

PROJECT: 9 Bramley Court  
Hatton  
Derbyshire, DE56 5QT

DRAWING TITLE: Proposed  
Layouts &  
Elevations

DRAWING NUMBER: 2367-002 B