


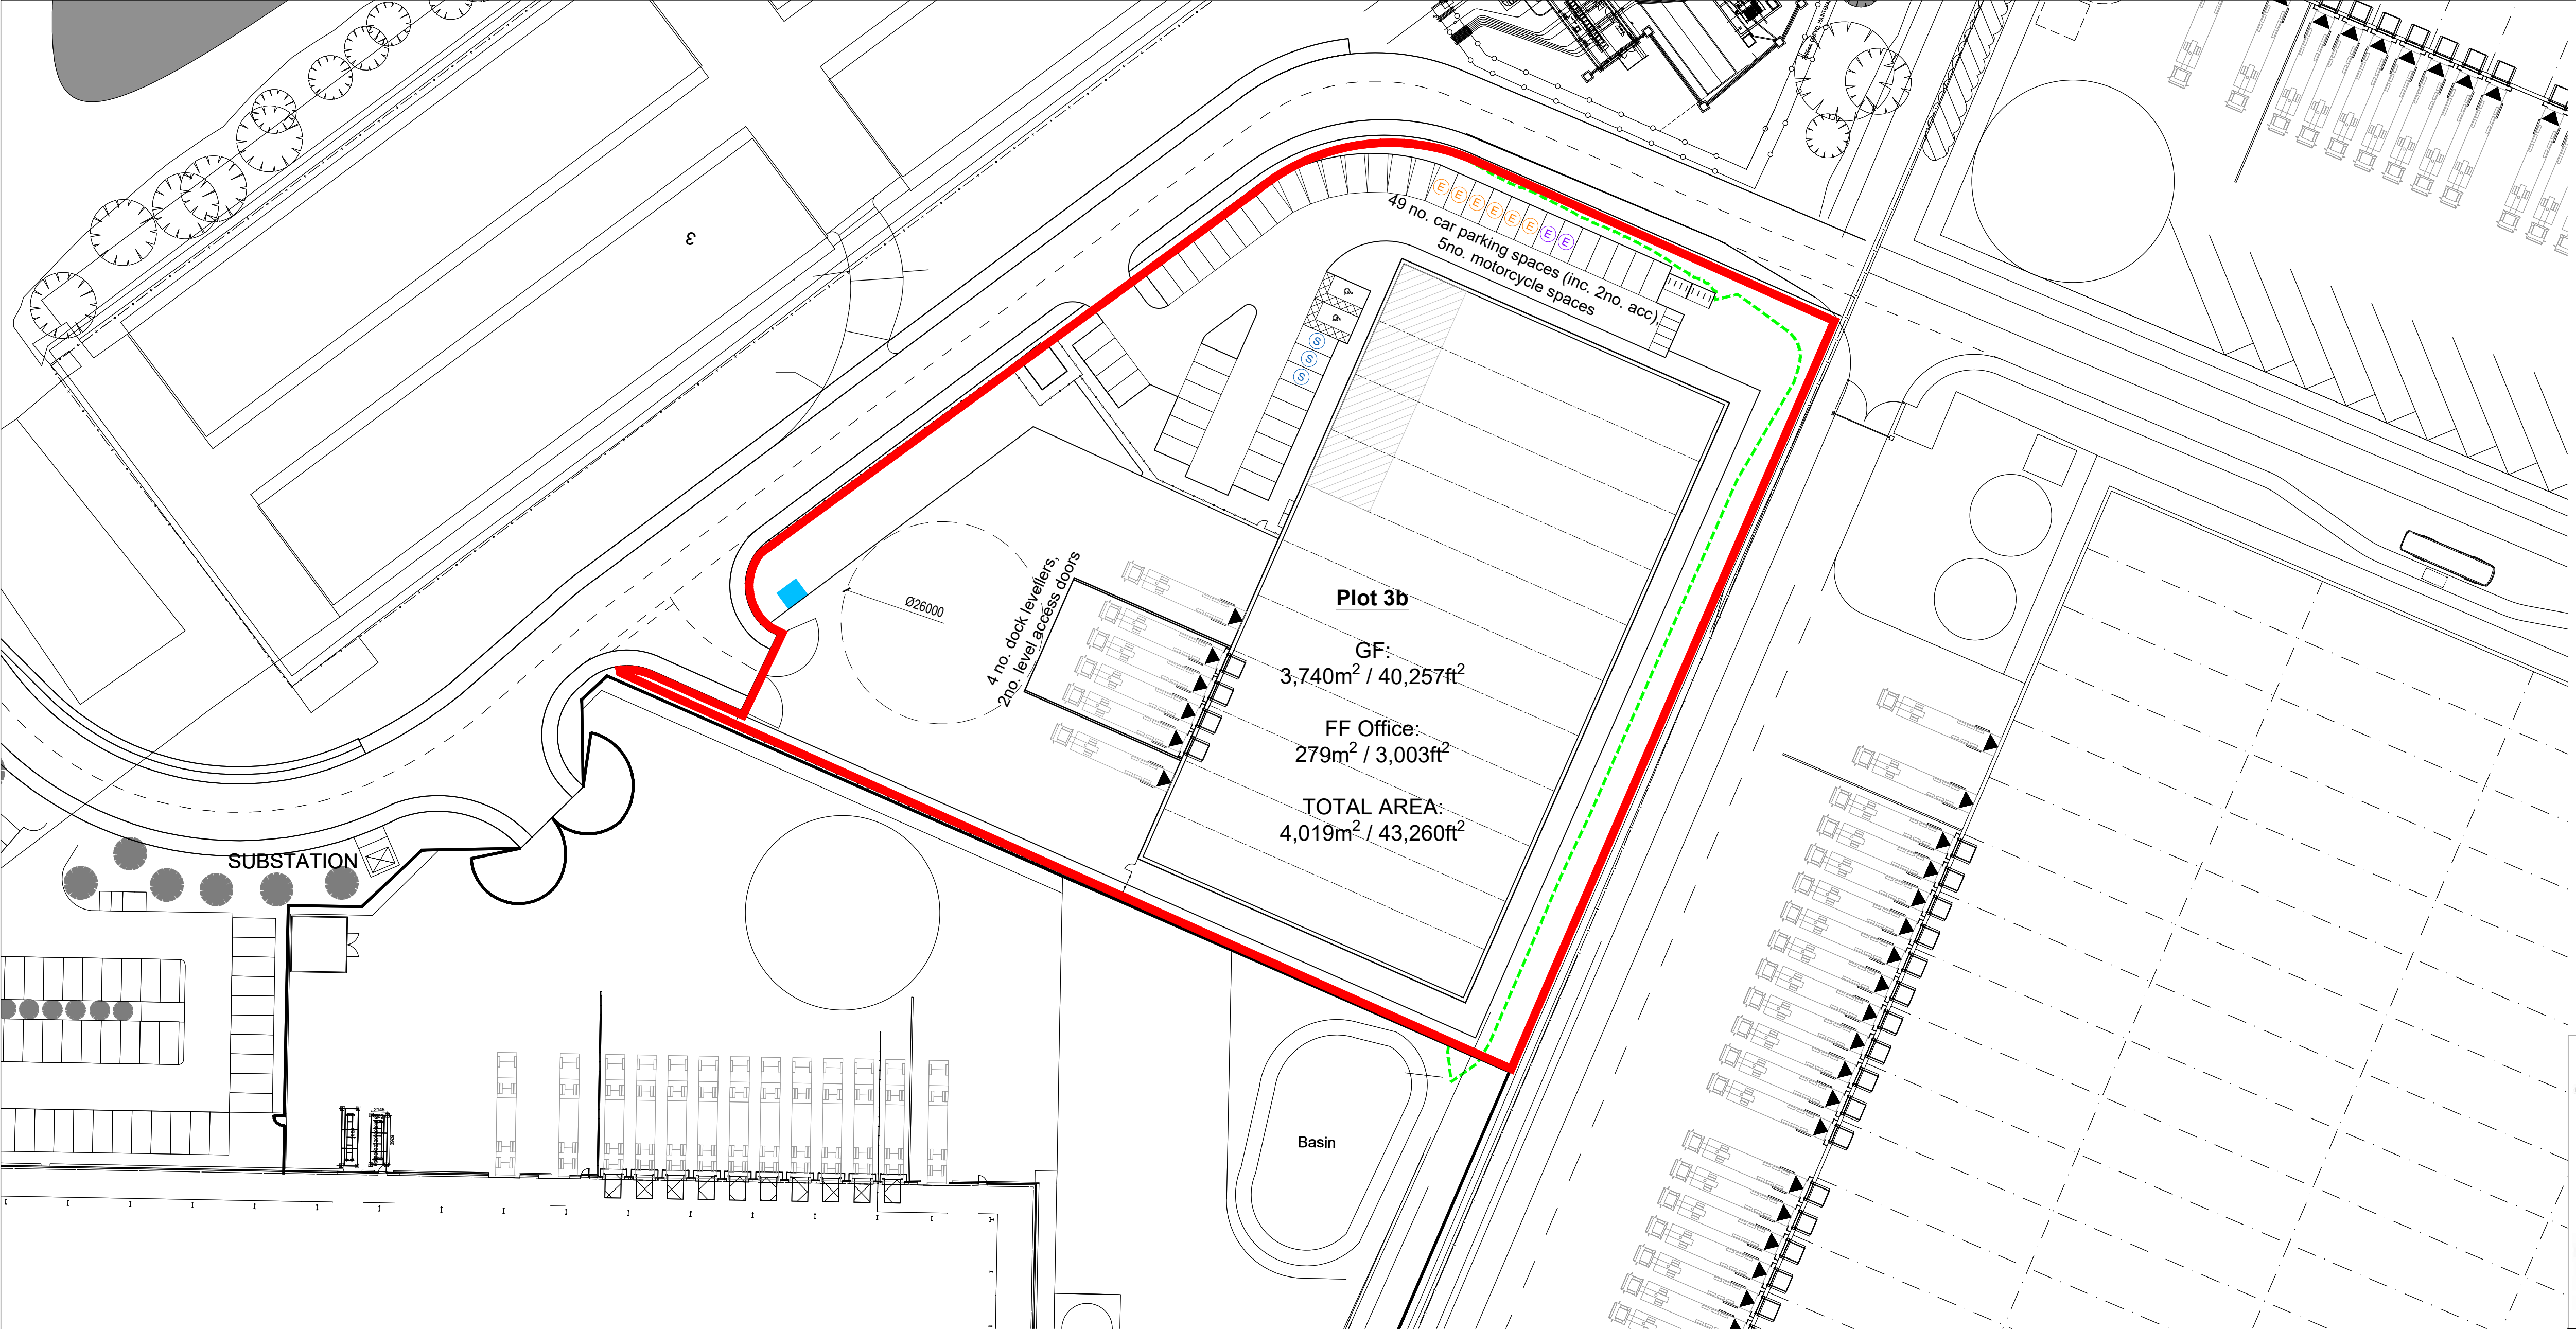


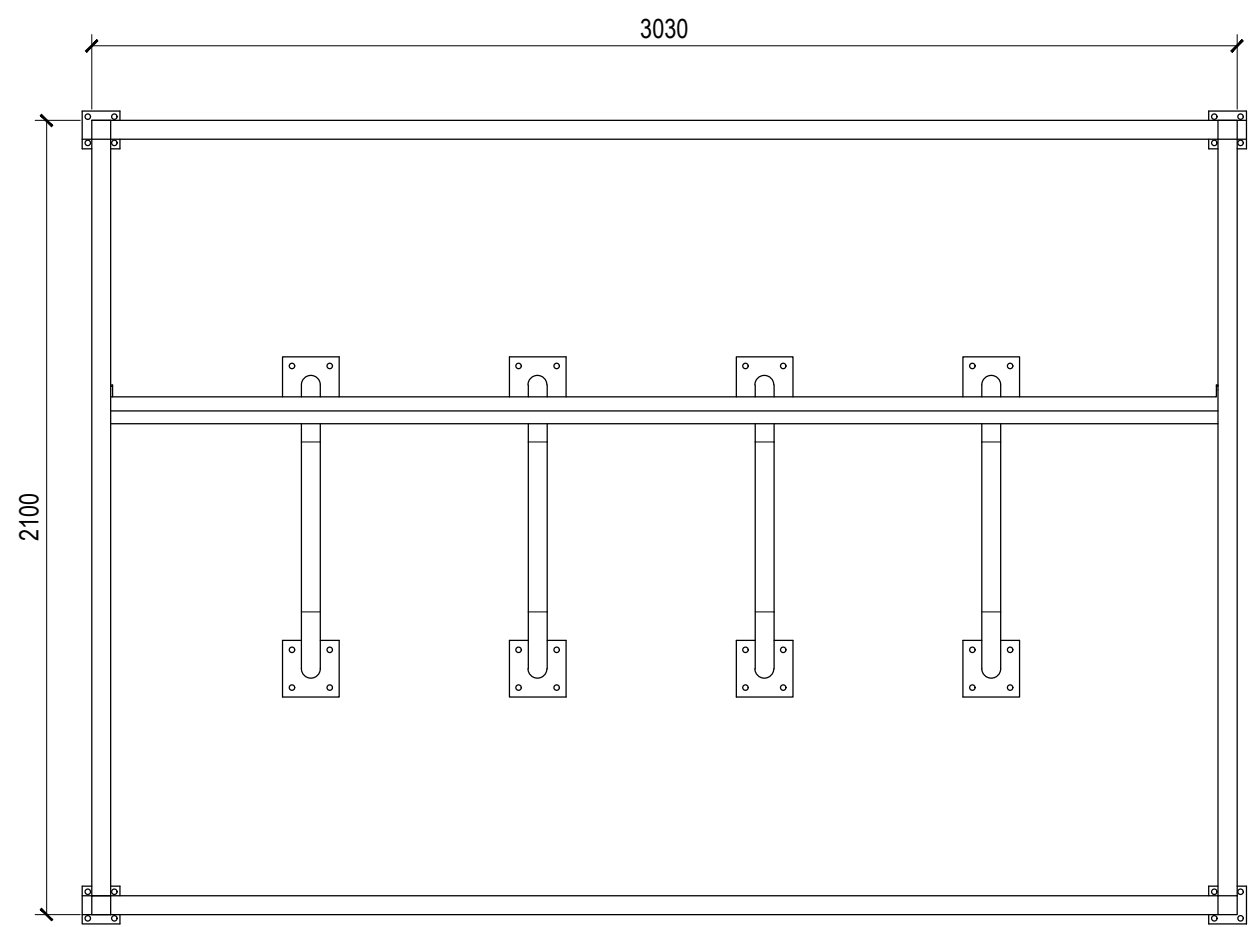


Proposed Site Plan (Plot 3b)
Scale @ 1:500

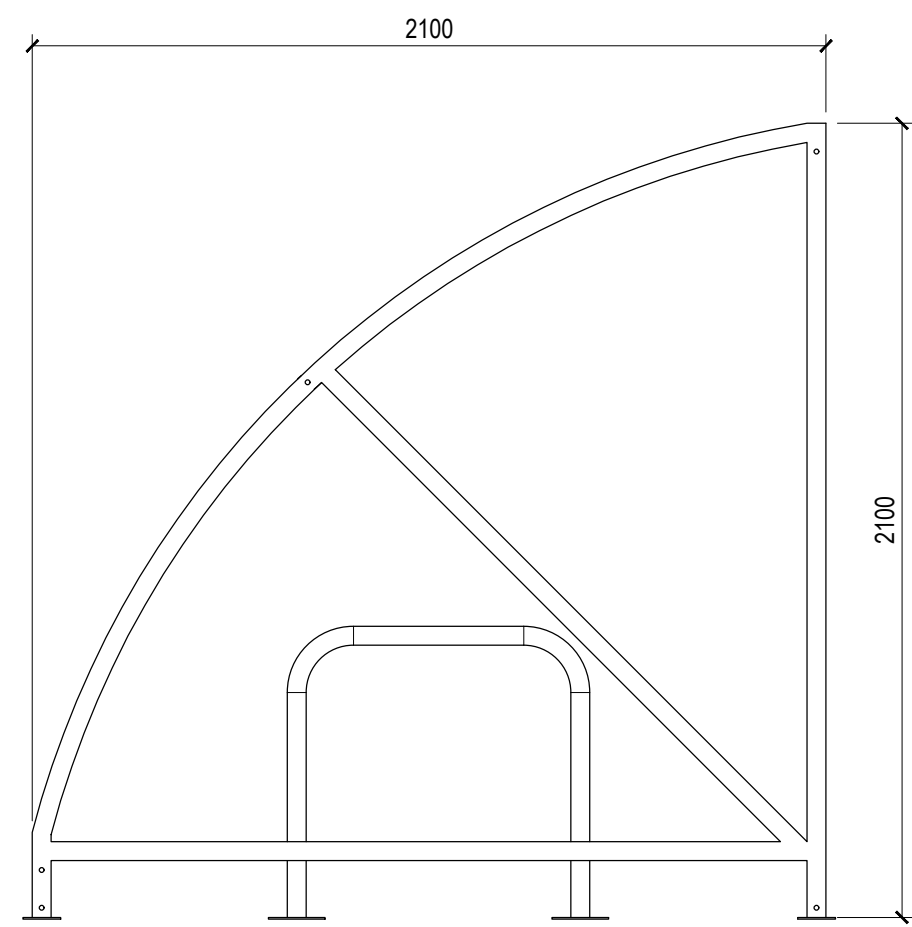

Plan
2 no. Proposed Cycle Shelter-Plot 3b (16 no. cycles)
Scale @ 1:20

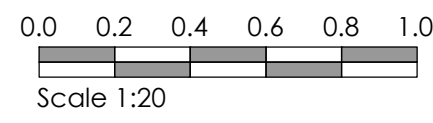

Side Elevation

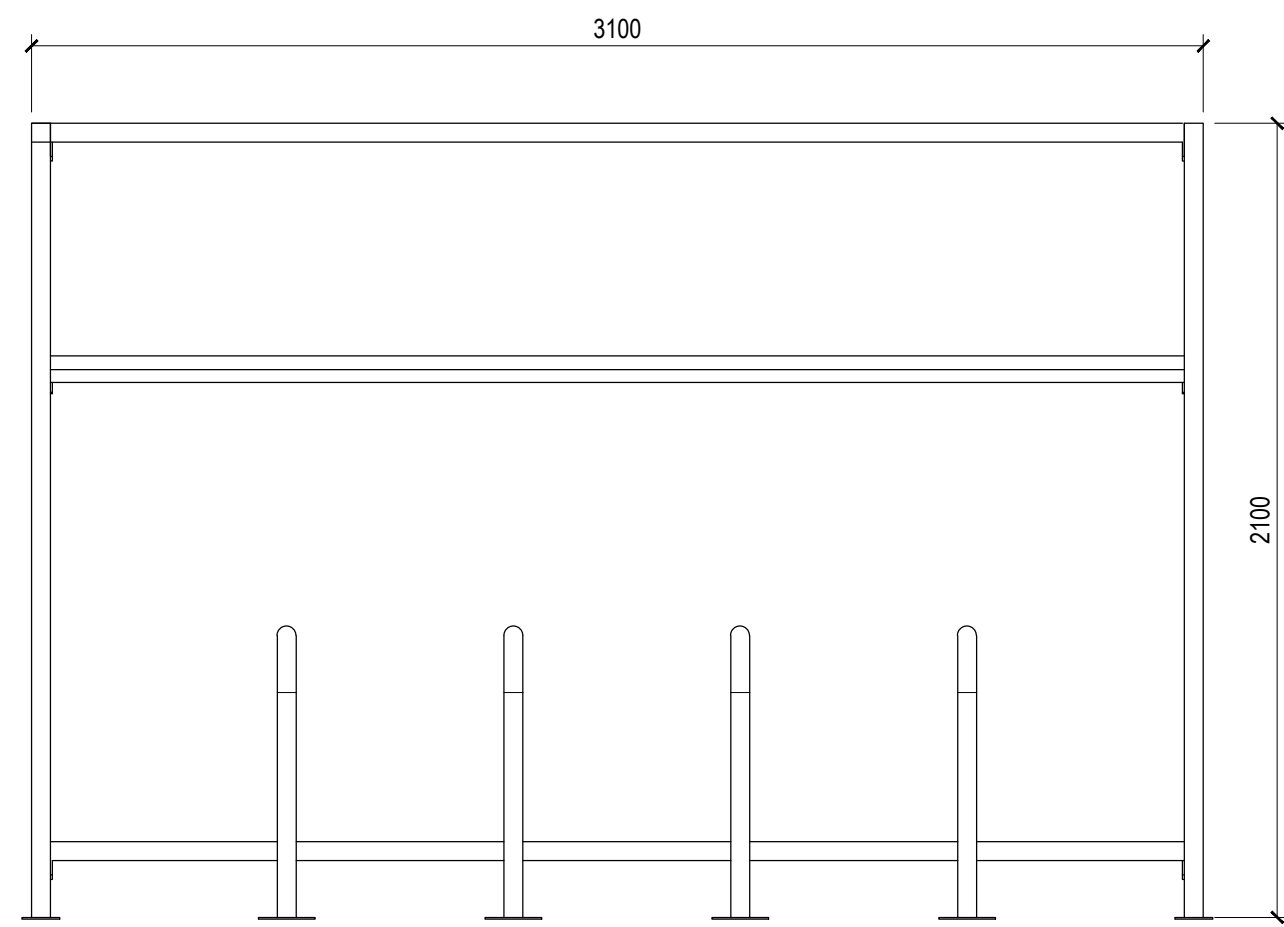

Front Elevation

NOTES AEWTP026C

- All dimensions and levels are to be checked on site.
- Any discrepancies are to be reported to the architect before any work commences.
- This drawing shall not be scaled to ascertain any dimensions. Work to figured dimensions only.
- This drawing shall not be reproduced without express written permission from AEW.
- Title overlay drawings and ownership boundaries are produced using all reasonable endeavors. AEW cannot be responsible for the accuracy or scale discrepancy of base plans supplied to them.
- All works are to be undertaken in accordance with Building Regulations and the latest British Standards.
- All proprietary materials and products are to be used strictly in accordance with the manufacturers recommendations.

CDM 2015

Client notified of duties:
Principal Designer:
Unless noted below, all known hazards have been highlighted on the drawing:

Legend

Plot 3b Site Boundary
2.44 acres / 0.99 ha

Bike store

- Proposed cycle provision, Unit 3b:
- 16 no. covered cycle spaces (mid steel frame & Sheffield stands with UV stabilised clear poly-carbonate shelter
 - 2 no. shower and changing facilities (inc. accessible)



Indicative Image

P03	04/04/2026	DS	DRS
Adjusted to ease levels			
P02	22/05/2026	CG	DRS
Adjusted site boundary			
P01	15/05/2026	CG	DRS
Initial issue			

REV	Date	Drawn by: -	Checked by: -
-----	------	-------------	---------------

Status	Purpose of Issue
S2	For Information

drawing stage RIBA Stage 3

client
Clowes
DEVELOPMENTS

project
Dove Valley Park, Plot 3b

drawing title
Cycle Shelter Details

date	28/04/2026	drawn	CG
scale@A1	As Indicated	checked	DRS

Rev
P03

Job No
15318-AEW-01-XX-D-A-05110

aew architects
0161 214 4370
www.aewarchitects.com
aew