

MATERIALS SCHEDULE:

- Timber windows/doors
- Full height glazed screens

Revisions :

Figured dimensions must be taken in preference to scaled dimensions and any discrepancies are to be referred to David Granger Architectural Design Limited. Contractors, subcontractors and suppliers must verify all dimensions on site before commencing any work or making any workshop drawings. All drawings are copyright of David Granger Architectural Design Limited. Ordnance Survey Data © Crown Copyright. All rights reserved. Licence No. AR100020449. Landmark Ref. LI68816



**DAVID GRANGER**  
ARCHITECTURAL DESIGN LIMITED

Project  
**Proposed Conversion**  
Twin Oaks, Newton Lane  
Newton Solney  
Derbyshire  
Drawing Title  
**Class Q Prior Notification Proposals**  
Sheet 2 of 2


Client  
**Mrs M. Pengelly**  
Drawing No.  
**21.4058.15**

Date  
**April 2022**  
Drawn by  
JH


Scale (A1 Size)  
**As Shown**  
Checked by  
MS

The Old Cottage Hospital, Leicester Road,  
Ashby-de-la-Zouch, Leicestershire, LE65 1DB


Tel: 01530 560939  
www.davidgrangerdesign.com  
Company Reg. No. 558912

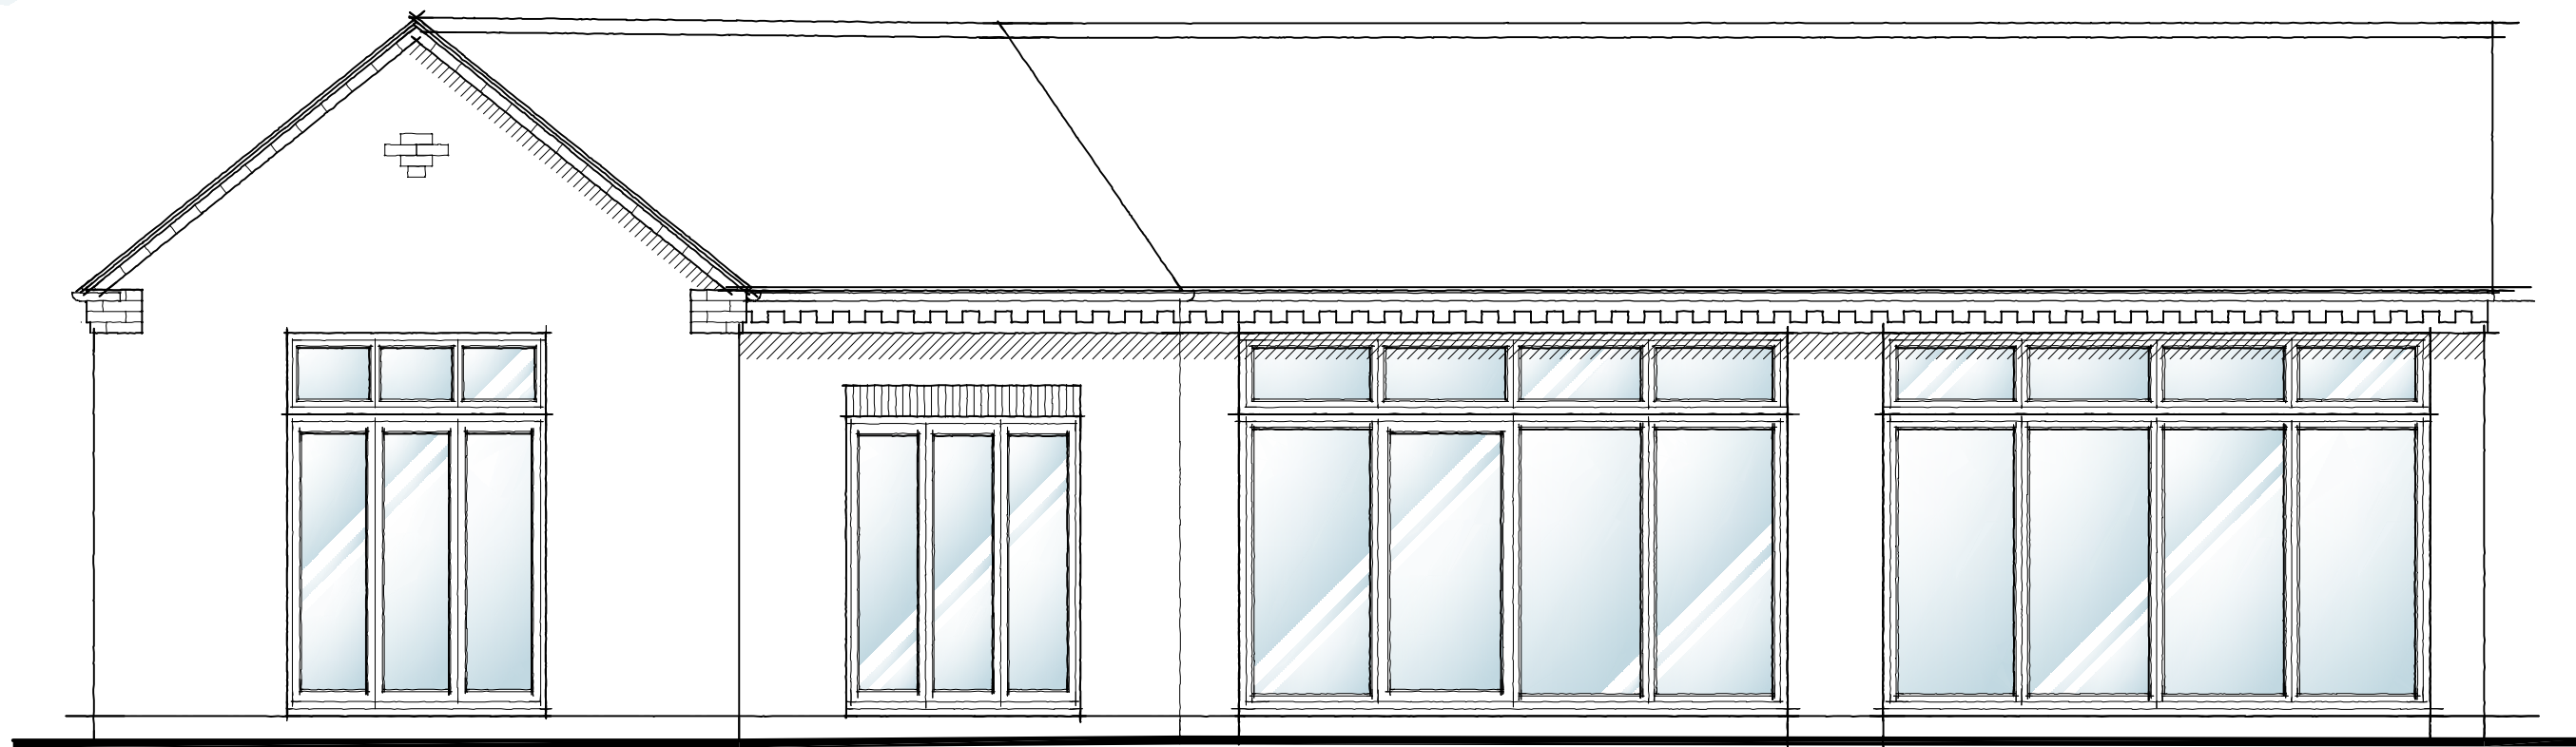


Proposed Front Elevation  
Scale 1:50

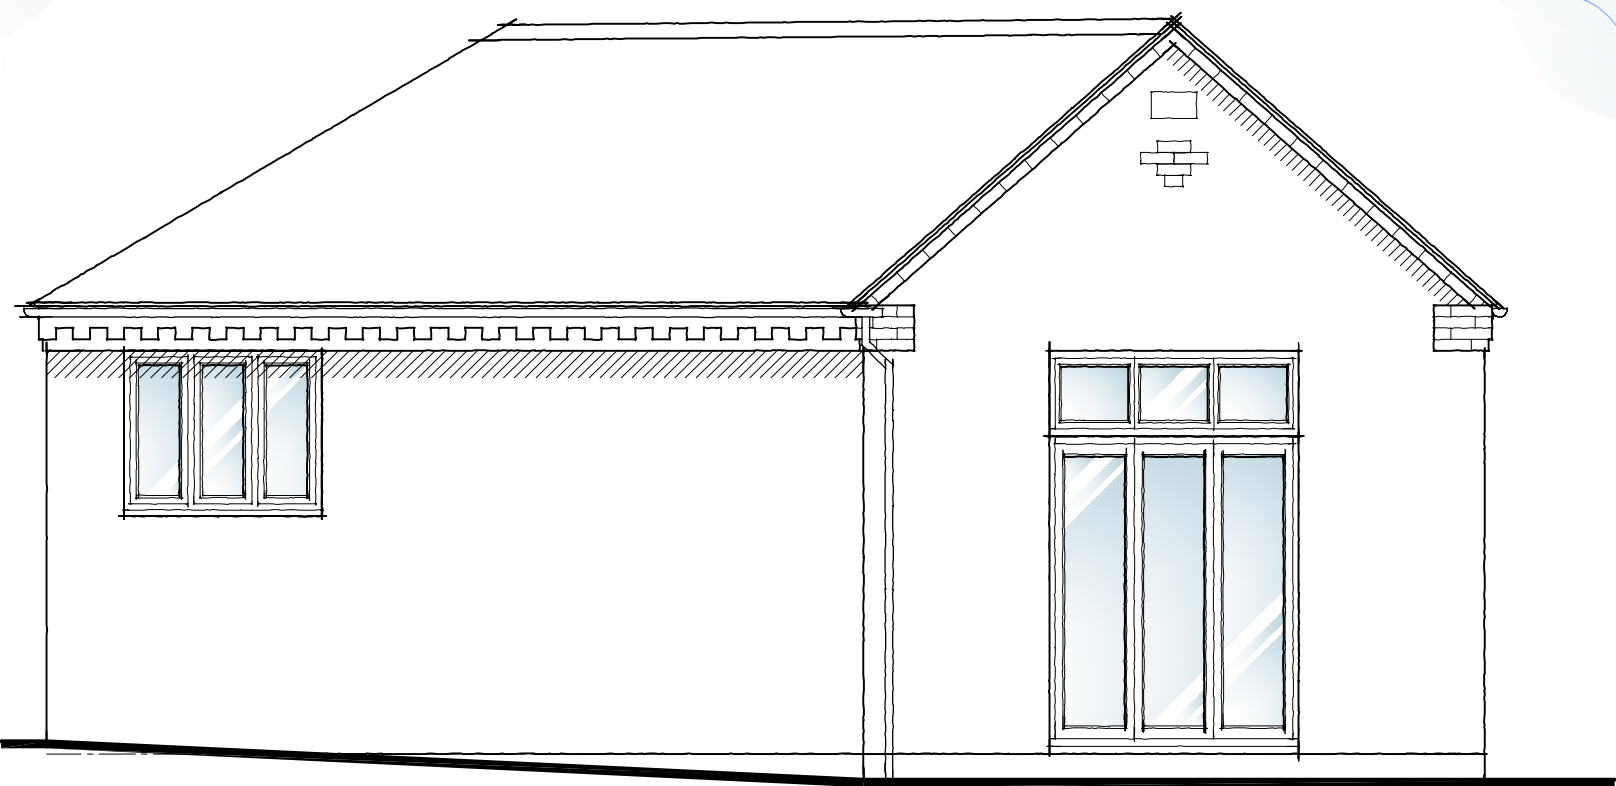

Proposed Side Elevation  
Scale 1:50

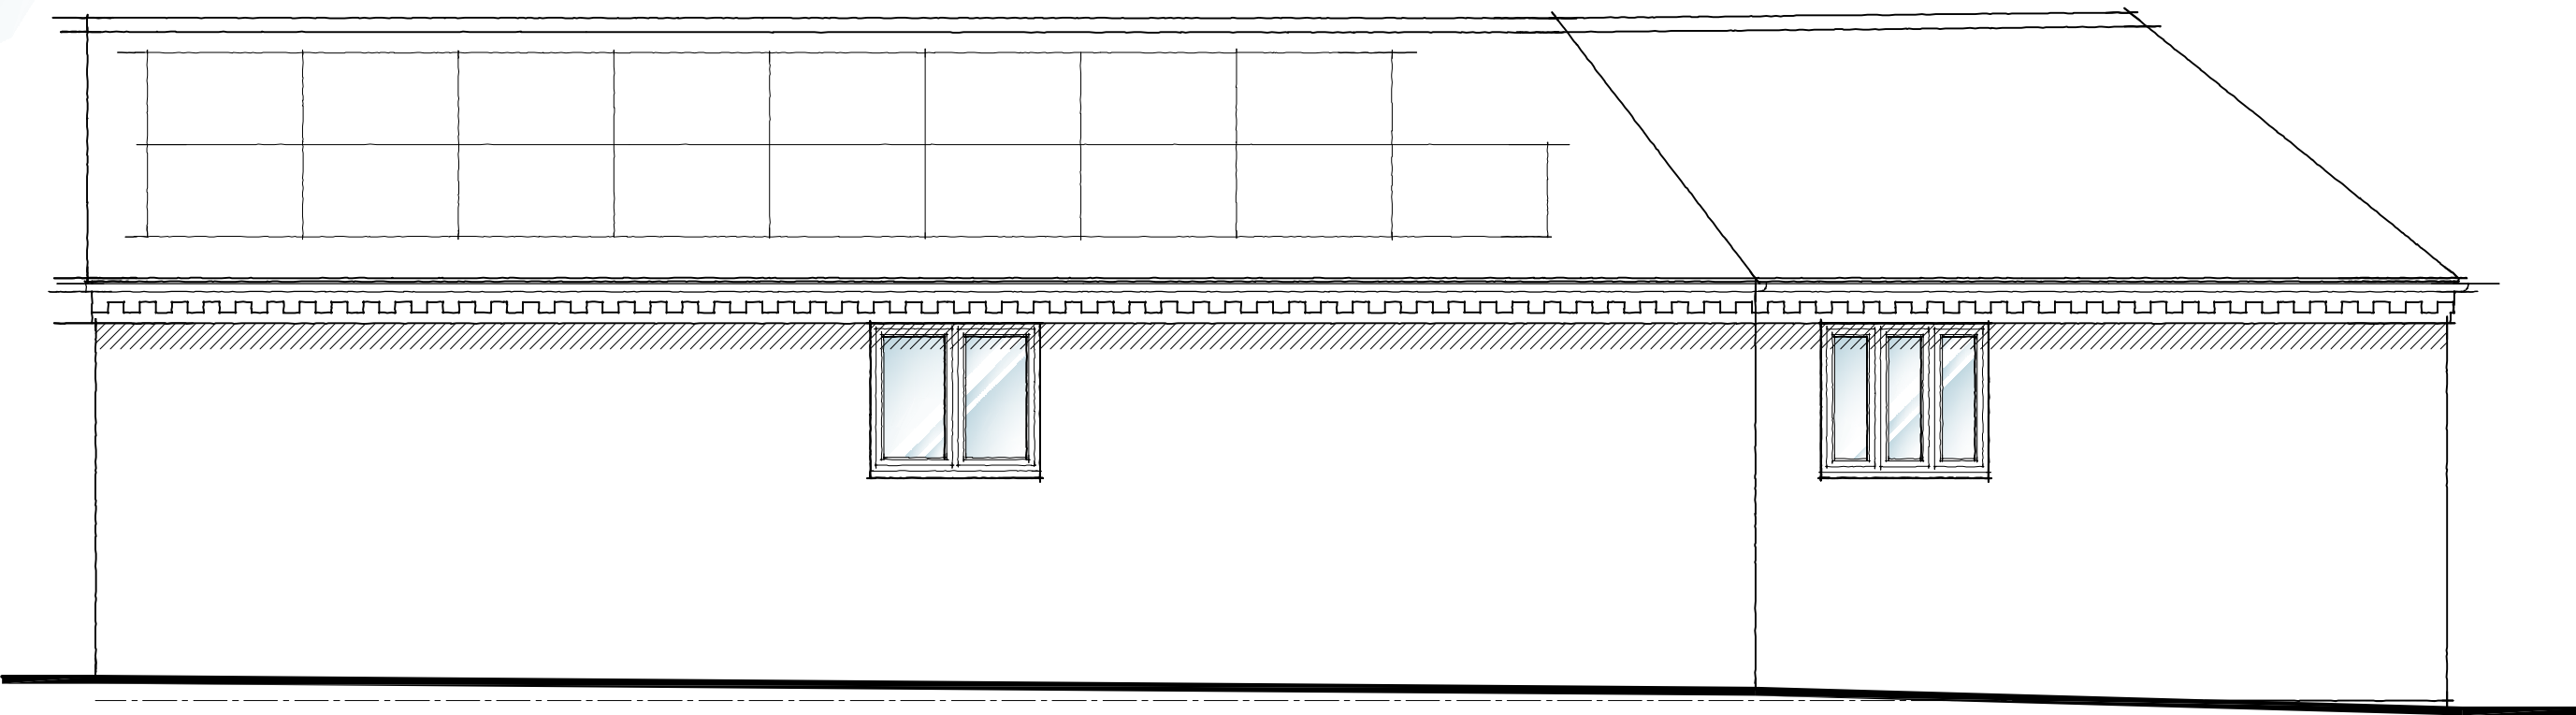

Proposed Rear Elevation  
Scale 1:50

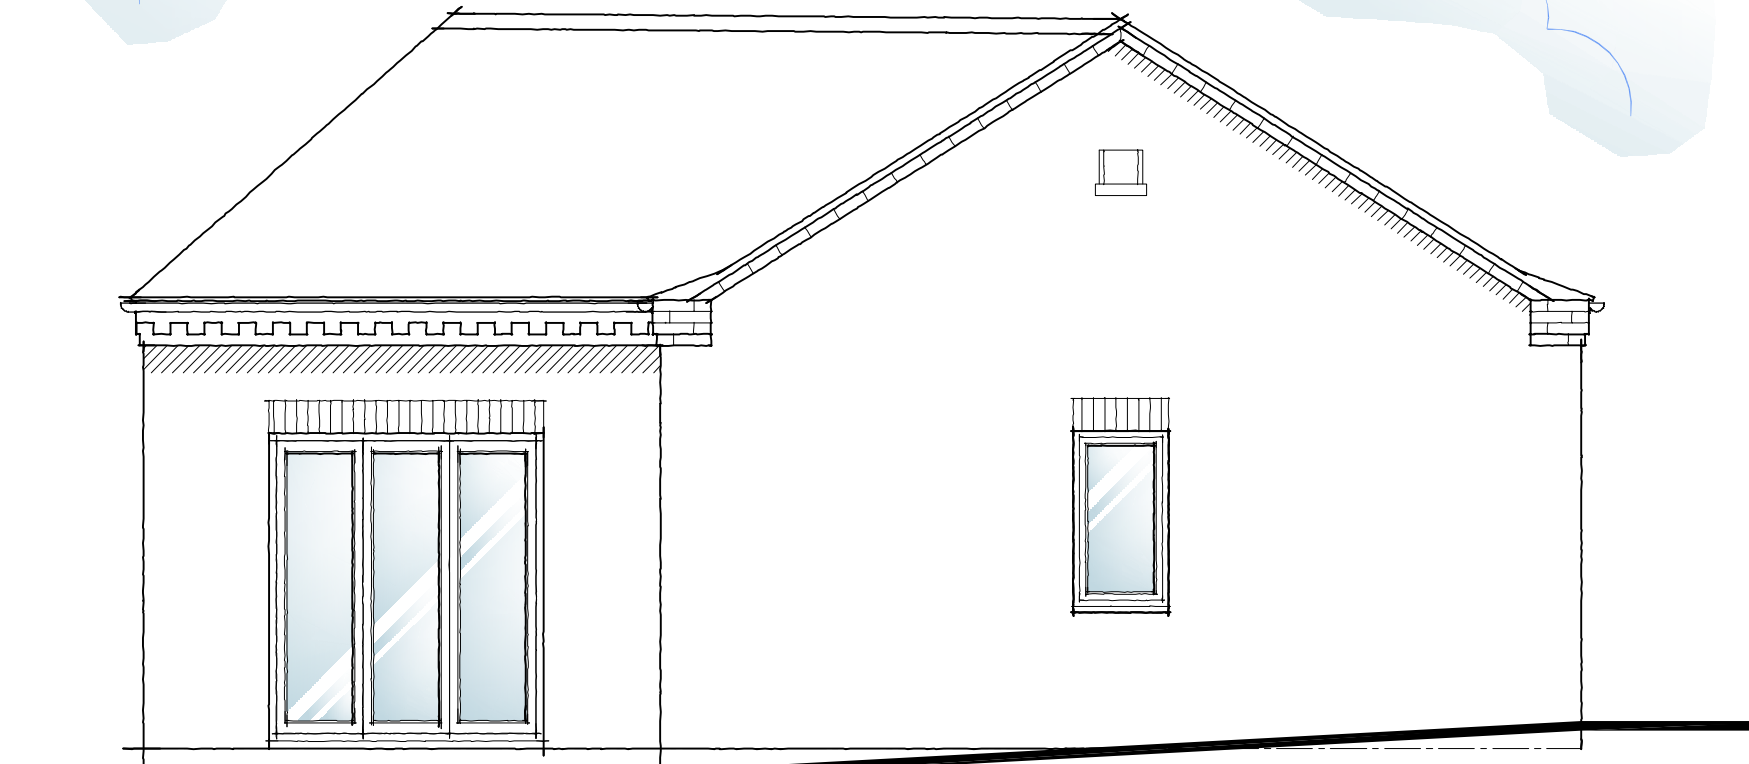

Proposed Side Elevation  
Scale 1:50



# CLASS Q PRIOR NOTIFICATION PROPOSALS

PROPOSED CONVERSION ~ TWIN OAKS ~ NEWTON LANE ~ NEWTON SOLNEY ~ DERBYSHIRE