




FRONT ELEVATION



EAST ELEVATION




REAR ELEVATION

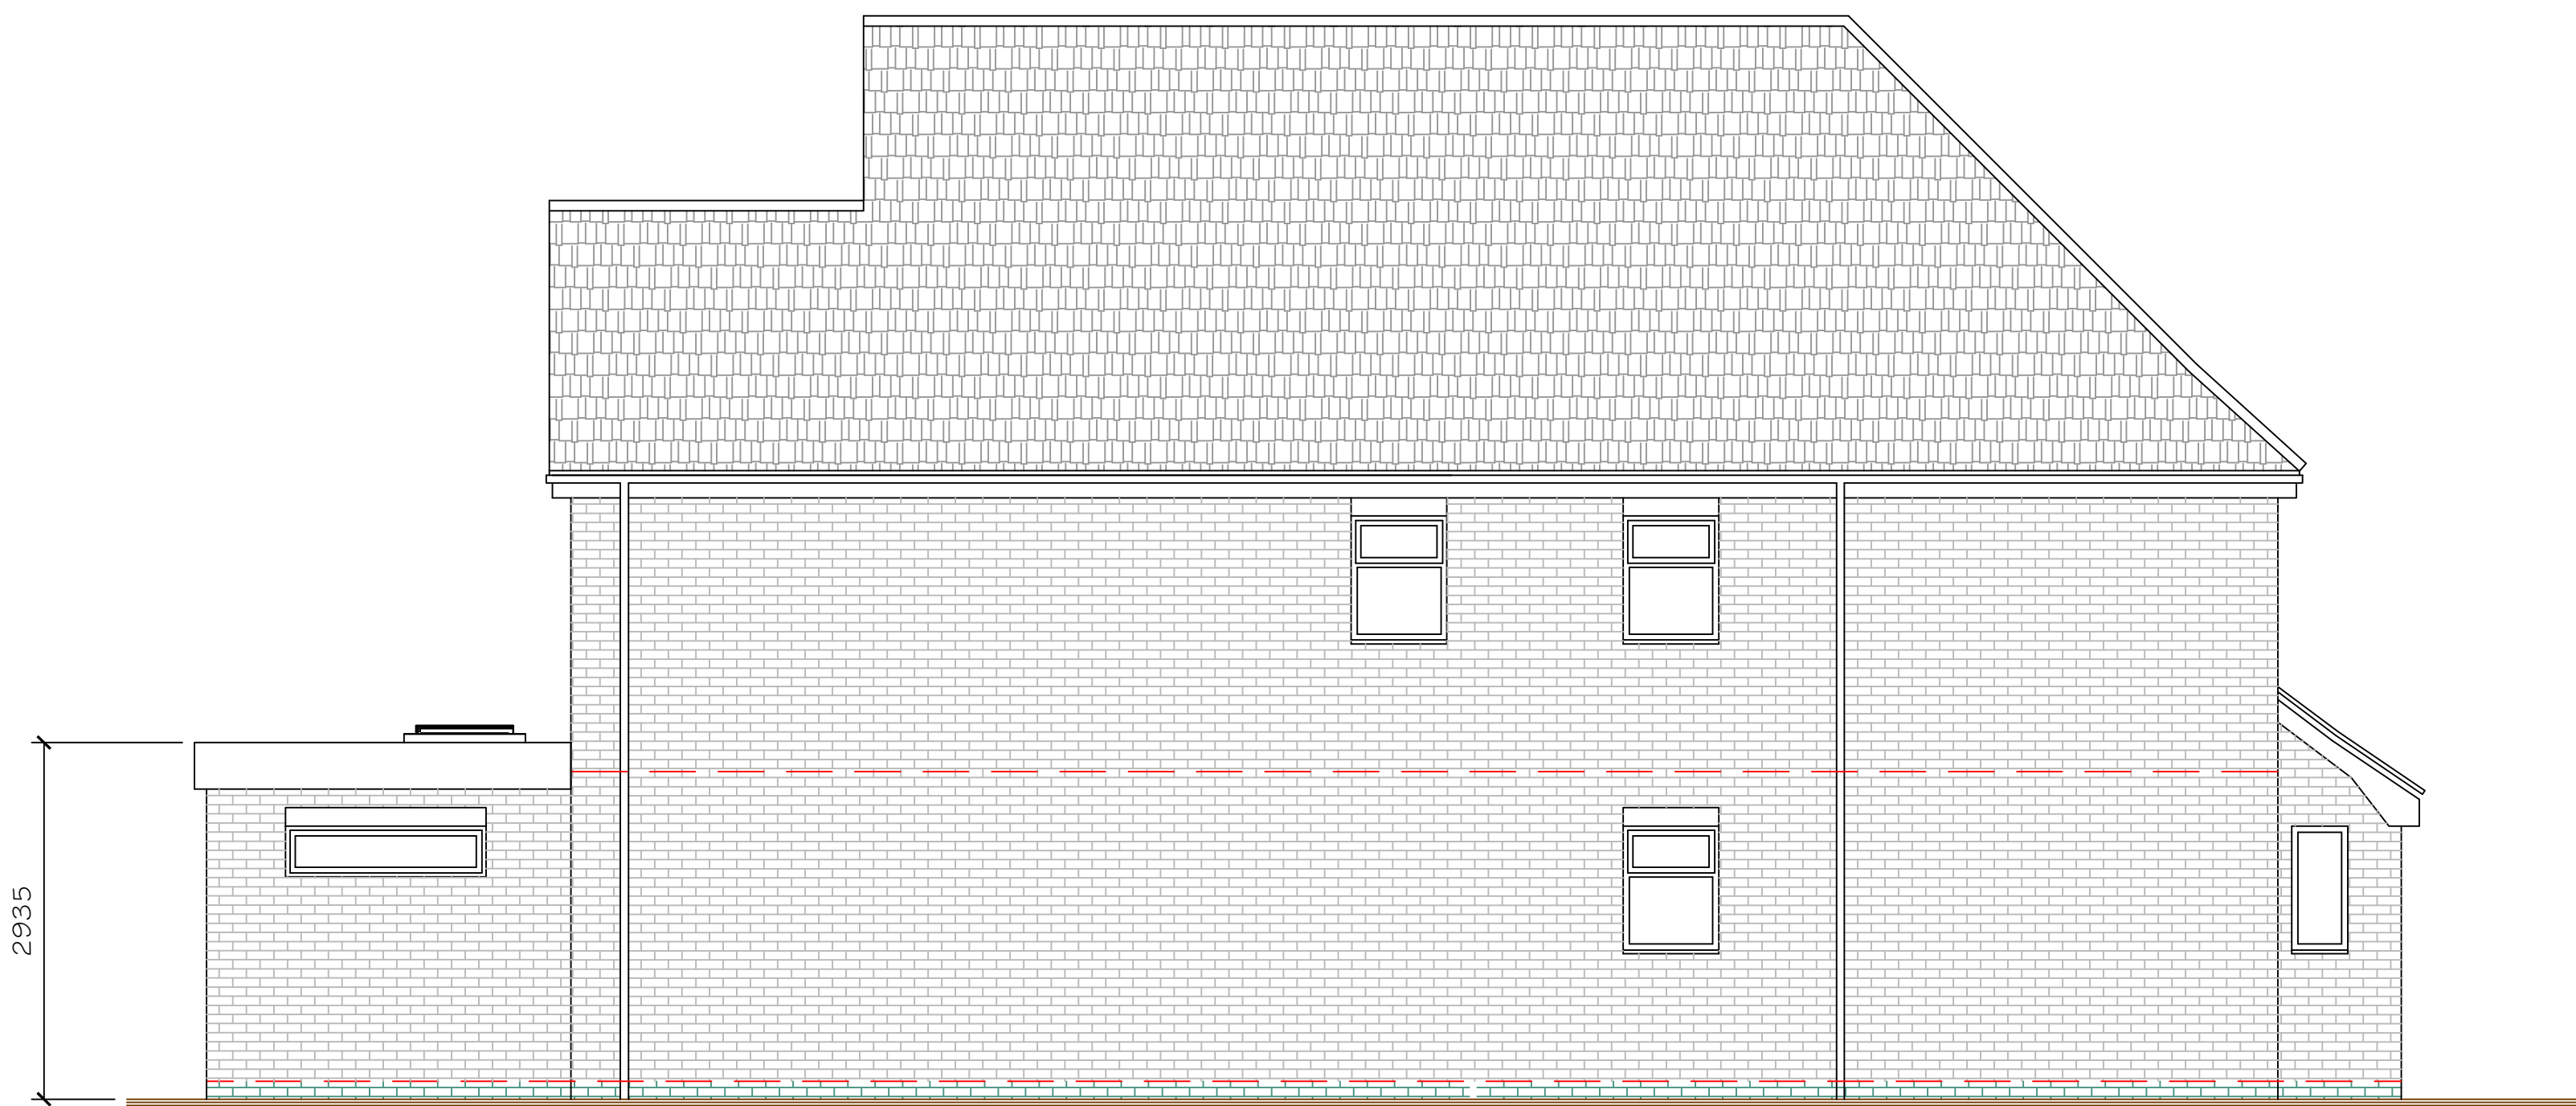

WEST ELEVATION



GENERAL NOTES
Whilst every care has been taken to ensure accuracy, no responsibility will be accepted for any errors contained in this drawing and it should not be relied upon for ordering of any materials.
All details and dimensions must be checked on-site before any building work or material ordering.
This drawing is copyright the property of the Client. All dimensions to be checked on site before proceeding.
Contractor to check and adjust dimensions of new work to suit existing conditions.
Do not assume existing structure or details are plumb, square or level.
Contractor must notify the Agent of any discrepancies before proceeding.

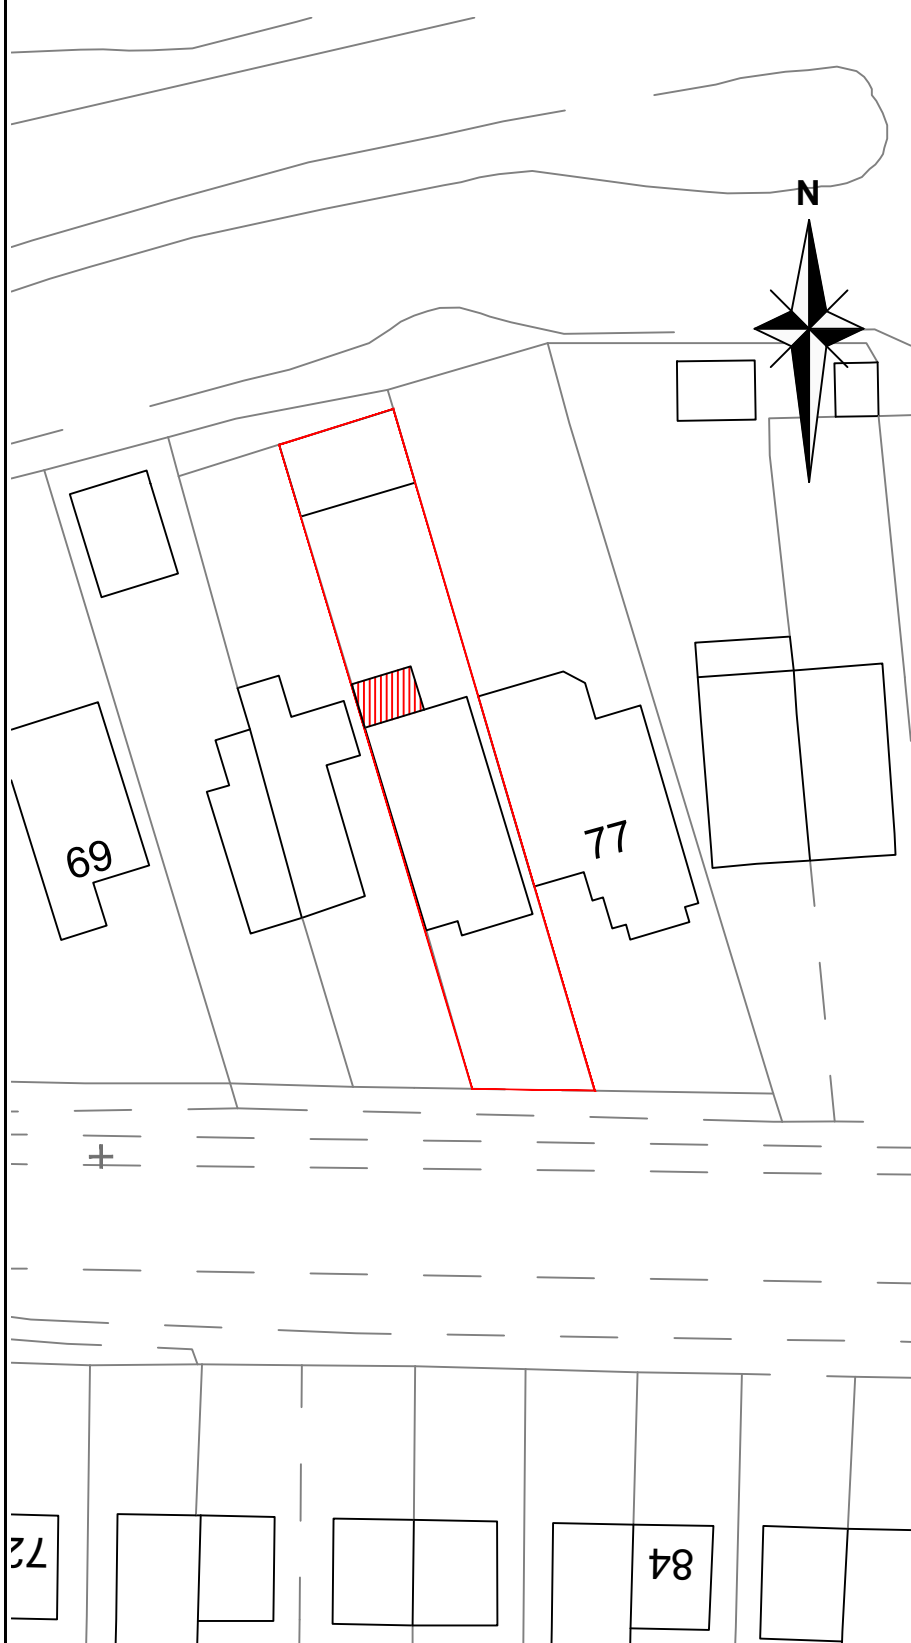

Block Plan
Scale 1:500

Rev	By	Chk	App	Date	Description
EDS EXTENSION DRAWING SERVICES EDS Kings Chambers, 34 Queen Street, Derby, DE1 3QS Tel + 01332 417366 Email info@edsderby.co.uk Web www.edsderby.co.uk					
Project					
Carl Silvester 75 Twyford Road, Willington, Derby, DE65 6DE.					
Drawing					
Proposed General Arrangement Sheet 2					
Drawn by			Date:		
Designed by SF			Date:		
Checked by			Date:		
Approved by			Date:		
Drawing No.					Revision
04					-
Drawing Scale: 1:50					Sheet size A1
DO NOT SCALE FROM DRAWING					