



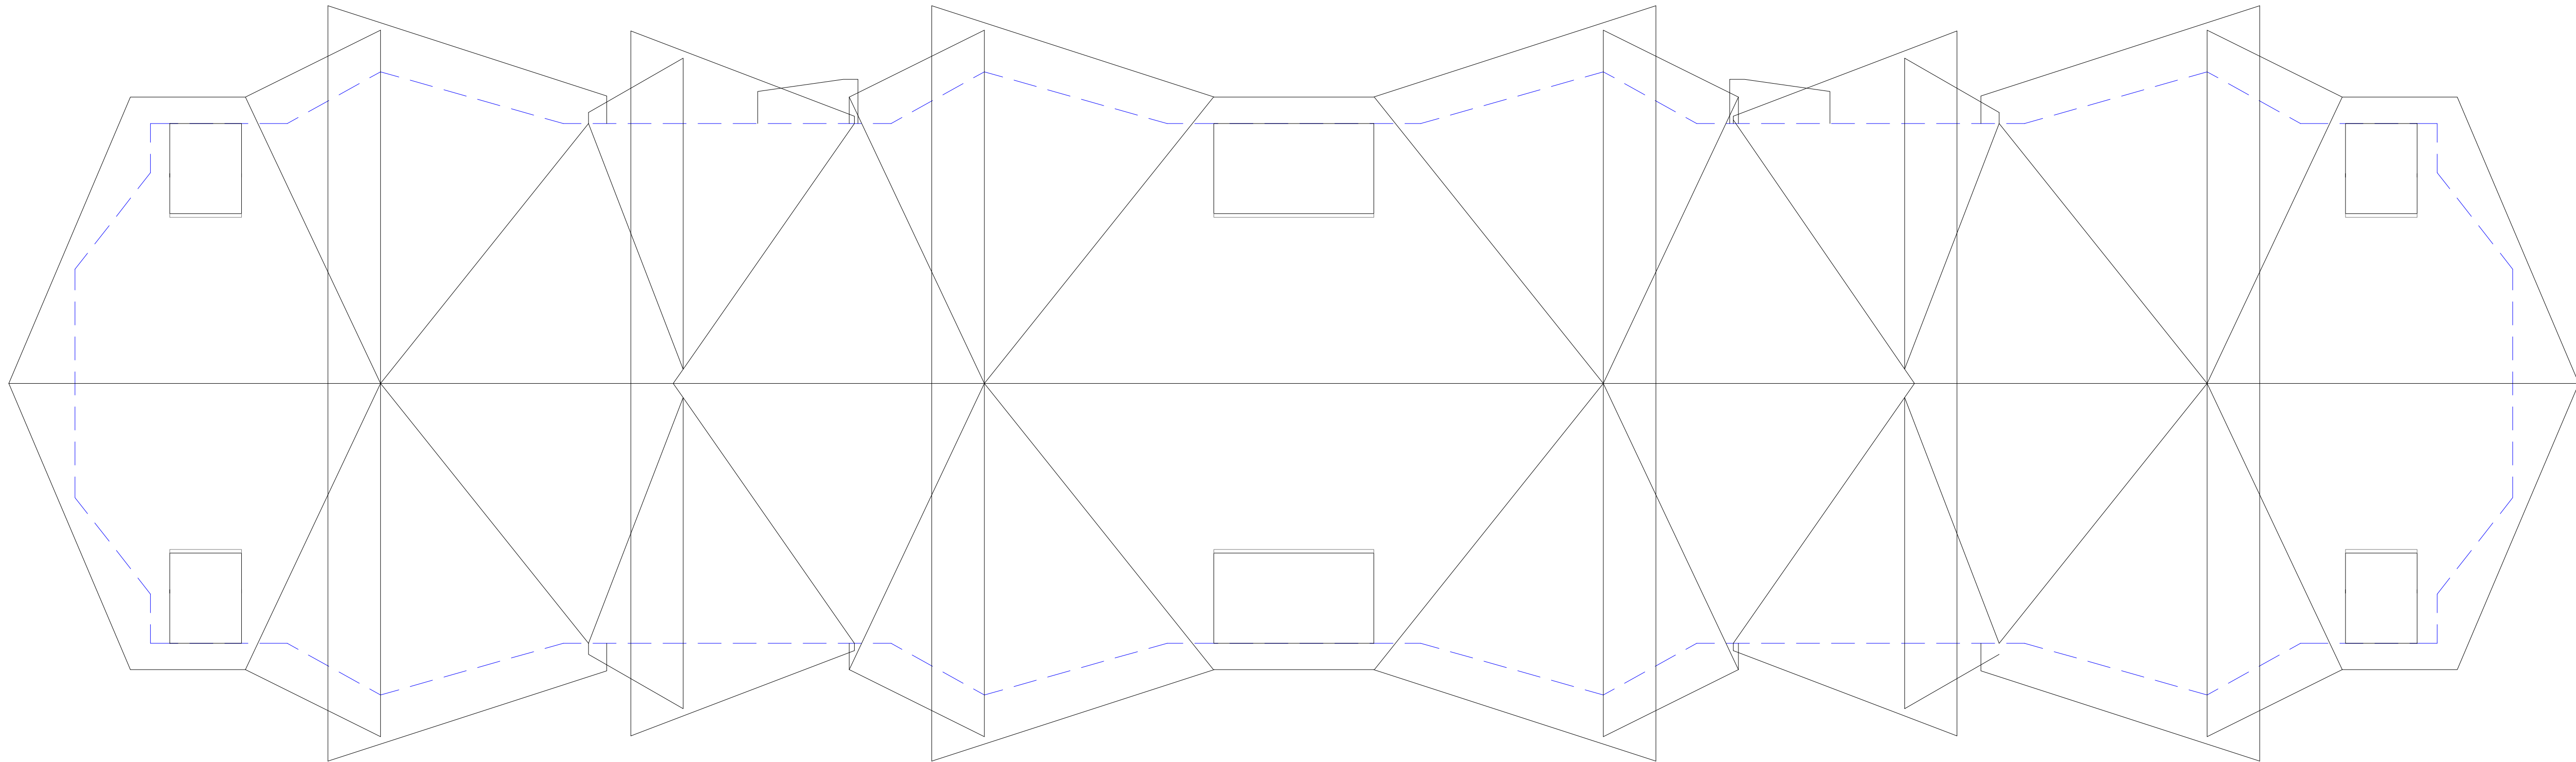


PROPOSED ROOF PLAN

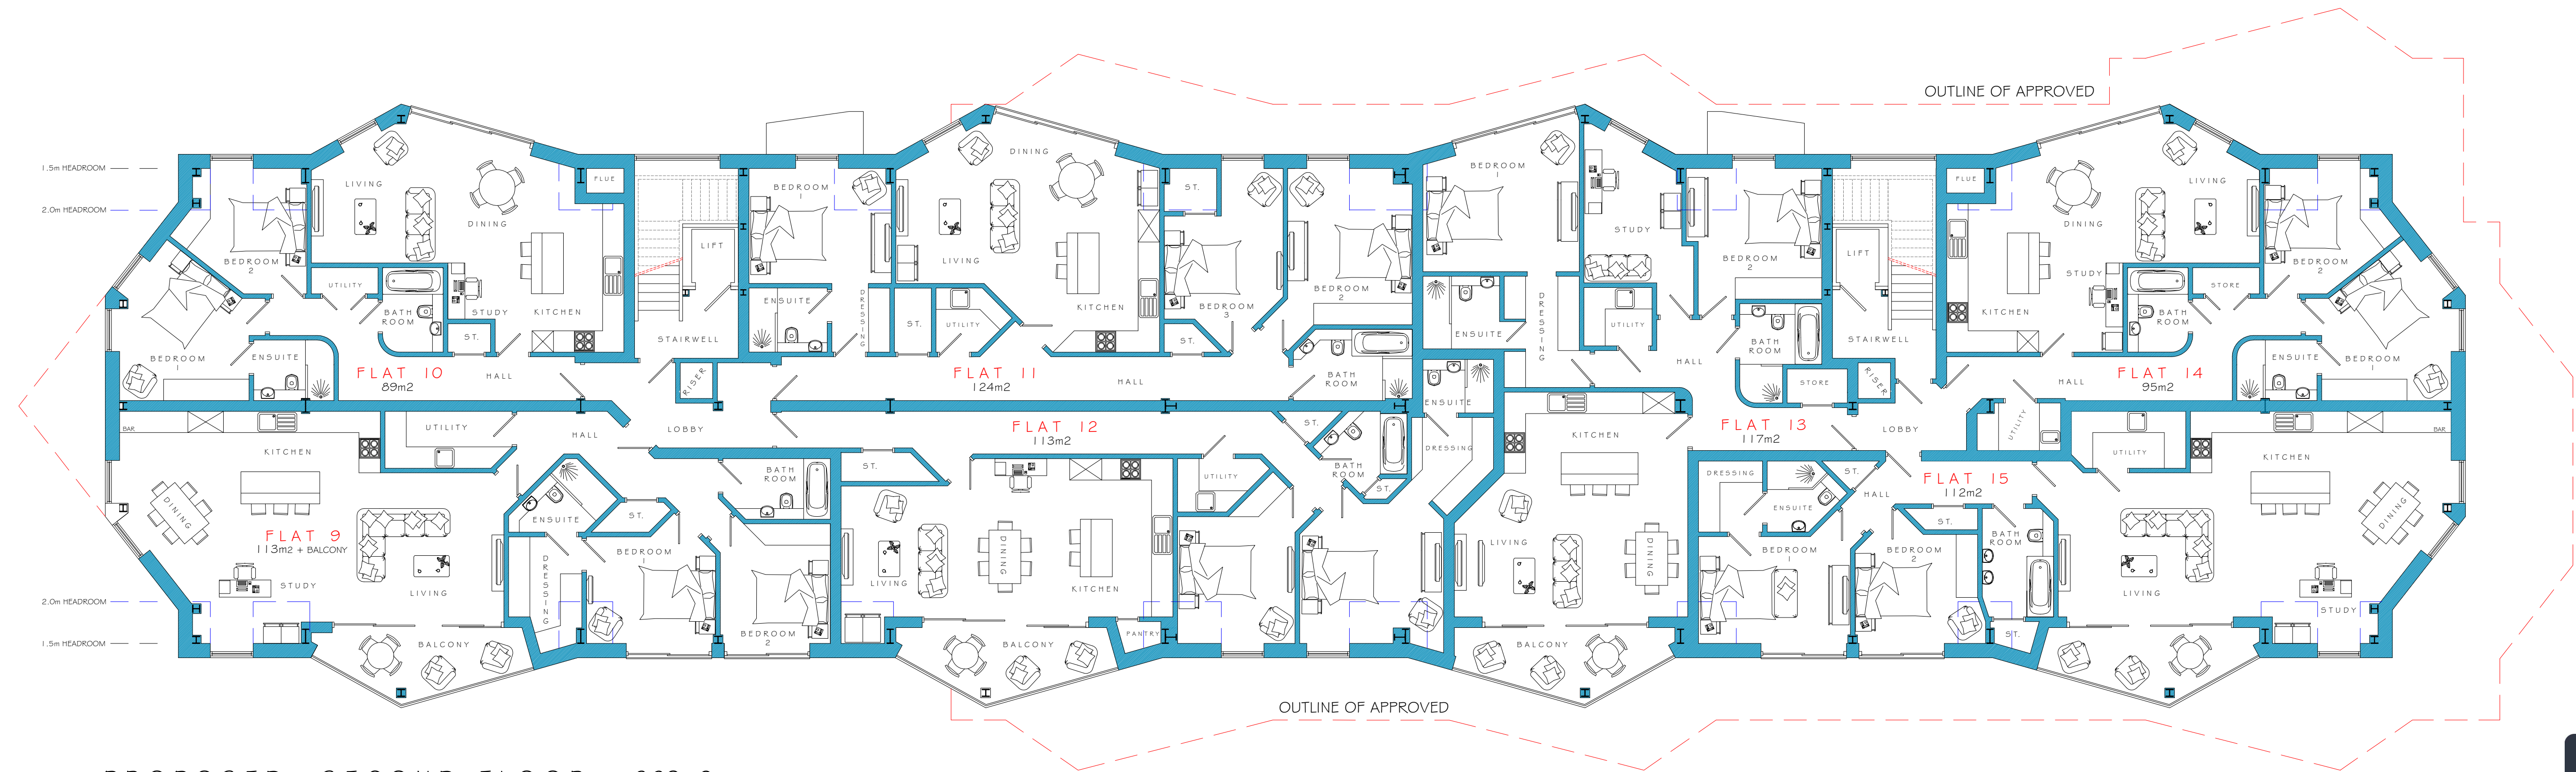

PROPOSED SECOND FLOOR - 860m2

DRAWING 56 TO
VARY APPROVED
DRAWING 37 & 38

 

bi Design Architecture
ENQUIRIES@BIDESIGN-ARCHITECTURE.CO.UK
WWW.BIDESIGN-ARCHITECTURE.CO.UK

HEAD OFFICE
70 HIGH STREET, REPTON,
DERBYSHIRE, DERBY
T: 01283 704082

WEST MIDLANDS OFFICE
40A HIGH STREET, BUTTON
COVENTRY, CV3 5UJ
T: 0121 354 9205

PLEASE NOTE: USE FIGURED DIMENSIONS ONLY. CONTRACTOR TO CHECK ALL LEVELS AND DIMENSIONS ON SITE PRIOR TO WORKING COMMENCING AND REPORT ANY DISCREPANCIES TO BIDESIGN-ARCHITECTURE

Project: Proposed mixed use development
at
Address: Mercia Marina, Findern Lane,
Willington, DE65 6DW
Client: Madecorn Leisure
Drawing: As Proposed - 2nd & Roof Plan
Job Ref: 1389M Date: 24/01/2024
Drawn By: LPG Check By: DB
Scale: 1:100
Paper Size: A1 Drawing No: 56

MEMBER OF THE CHARTERED INSTITUTE OF BUILDING
MEMBER OF THE CHARTERED INSTITUTE OF ARCHITECTURAL TECHNOLOGISTS
AFFILIATE MEMBER OF THE ROYAL INSTITUTE OF BRITISH ARCHITECTS