



PAPER SIZE A3


0 2 4 6 8 10
SCALE BAR 1:100. metres

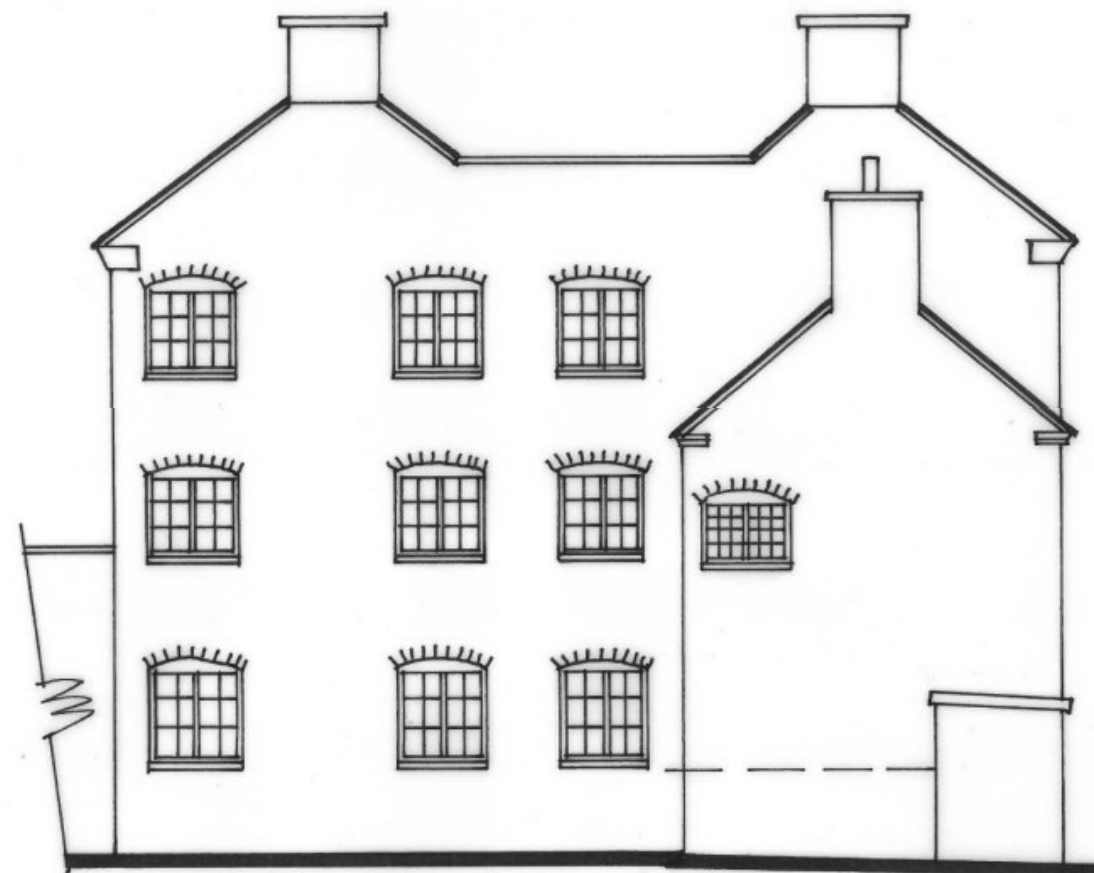

north elevation

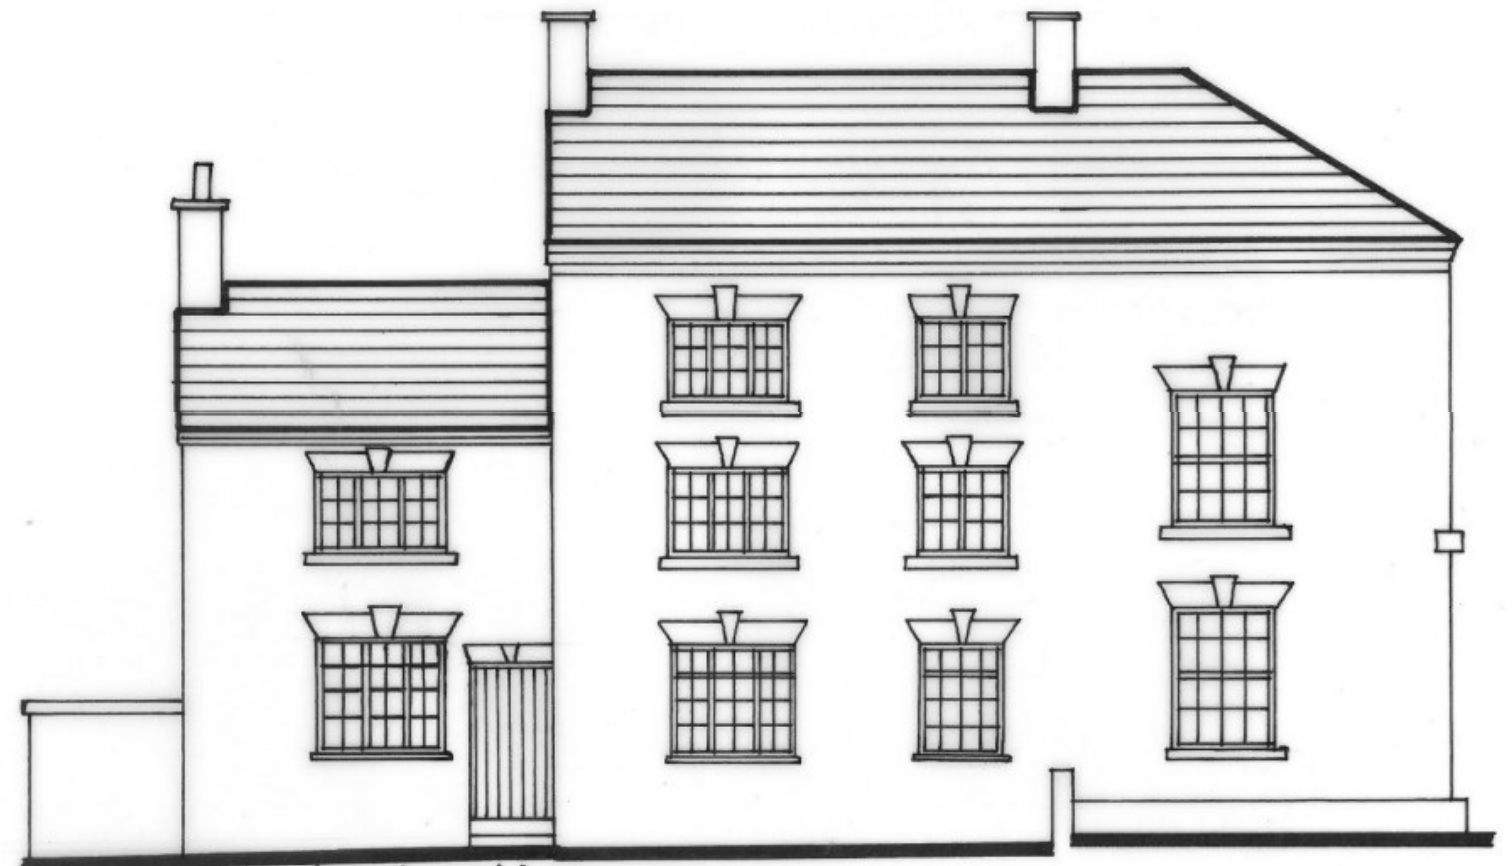

west elevation

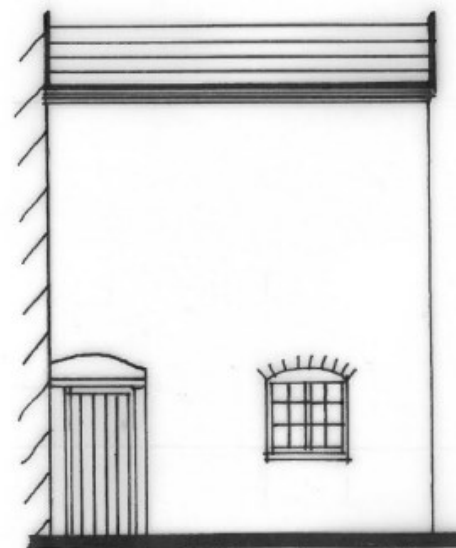

part east elevation

Existing and Proposed Elevations

(No Change in Appearance between before and after the proposed works)

Stenson House, Stenson Road, Stenson.

N. Ashe, 36A, Queen St, Church Gresley, Swadlincote, DE11 9LZ. Tel: (01283) 212361

Scale: 1:100 (uos) Date: November 2023. Drg. no: NA/SHS/1.

All dimensions to be checked on site