

CDM Regulations 2015
Denotes a significant hazard or difficult management procedure. Please refer to drawing notes for potential hazards. Main contractor to plan for mitigation measures in response to hazards.
CDM Regulations require that **all** projects are to:
• **Have workers to be competent and are suitably skilled for the work they carry out;**
• **Contractors to provide appropriate supervision, instruction and information to all on site workers to provide a safe working environment;**
• **Have a written construction phase plan.**

Worcester architects are appointed as 'Designer' only, unless a written appointment has been completed for the formal appointment as 'Principal Designer'




SIDE ELEVATION AS PROPOSED 1:50



REAR ELEVATION AS PROPOSED 1:50



FRONT ELEVATION AS PROPOSED 1:50

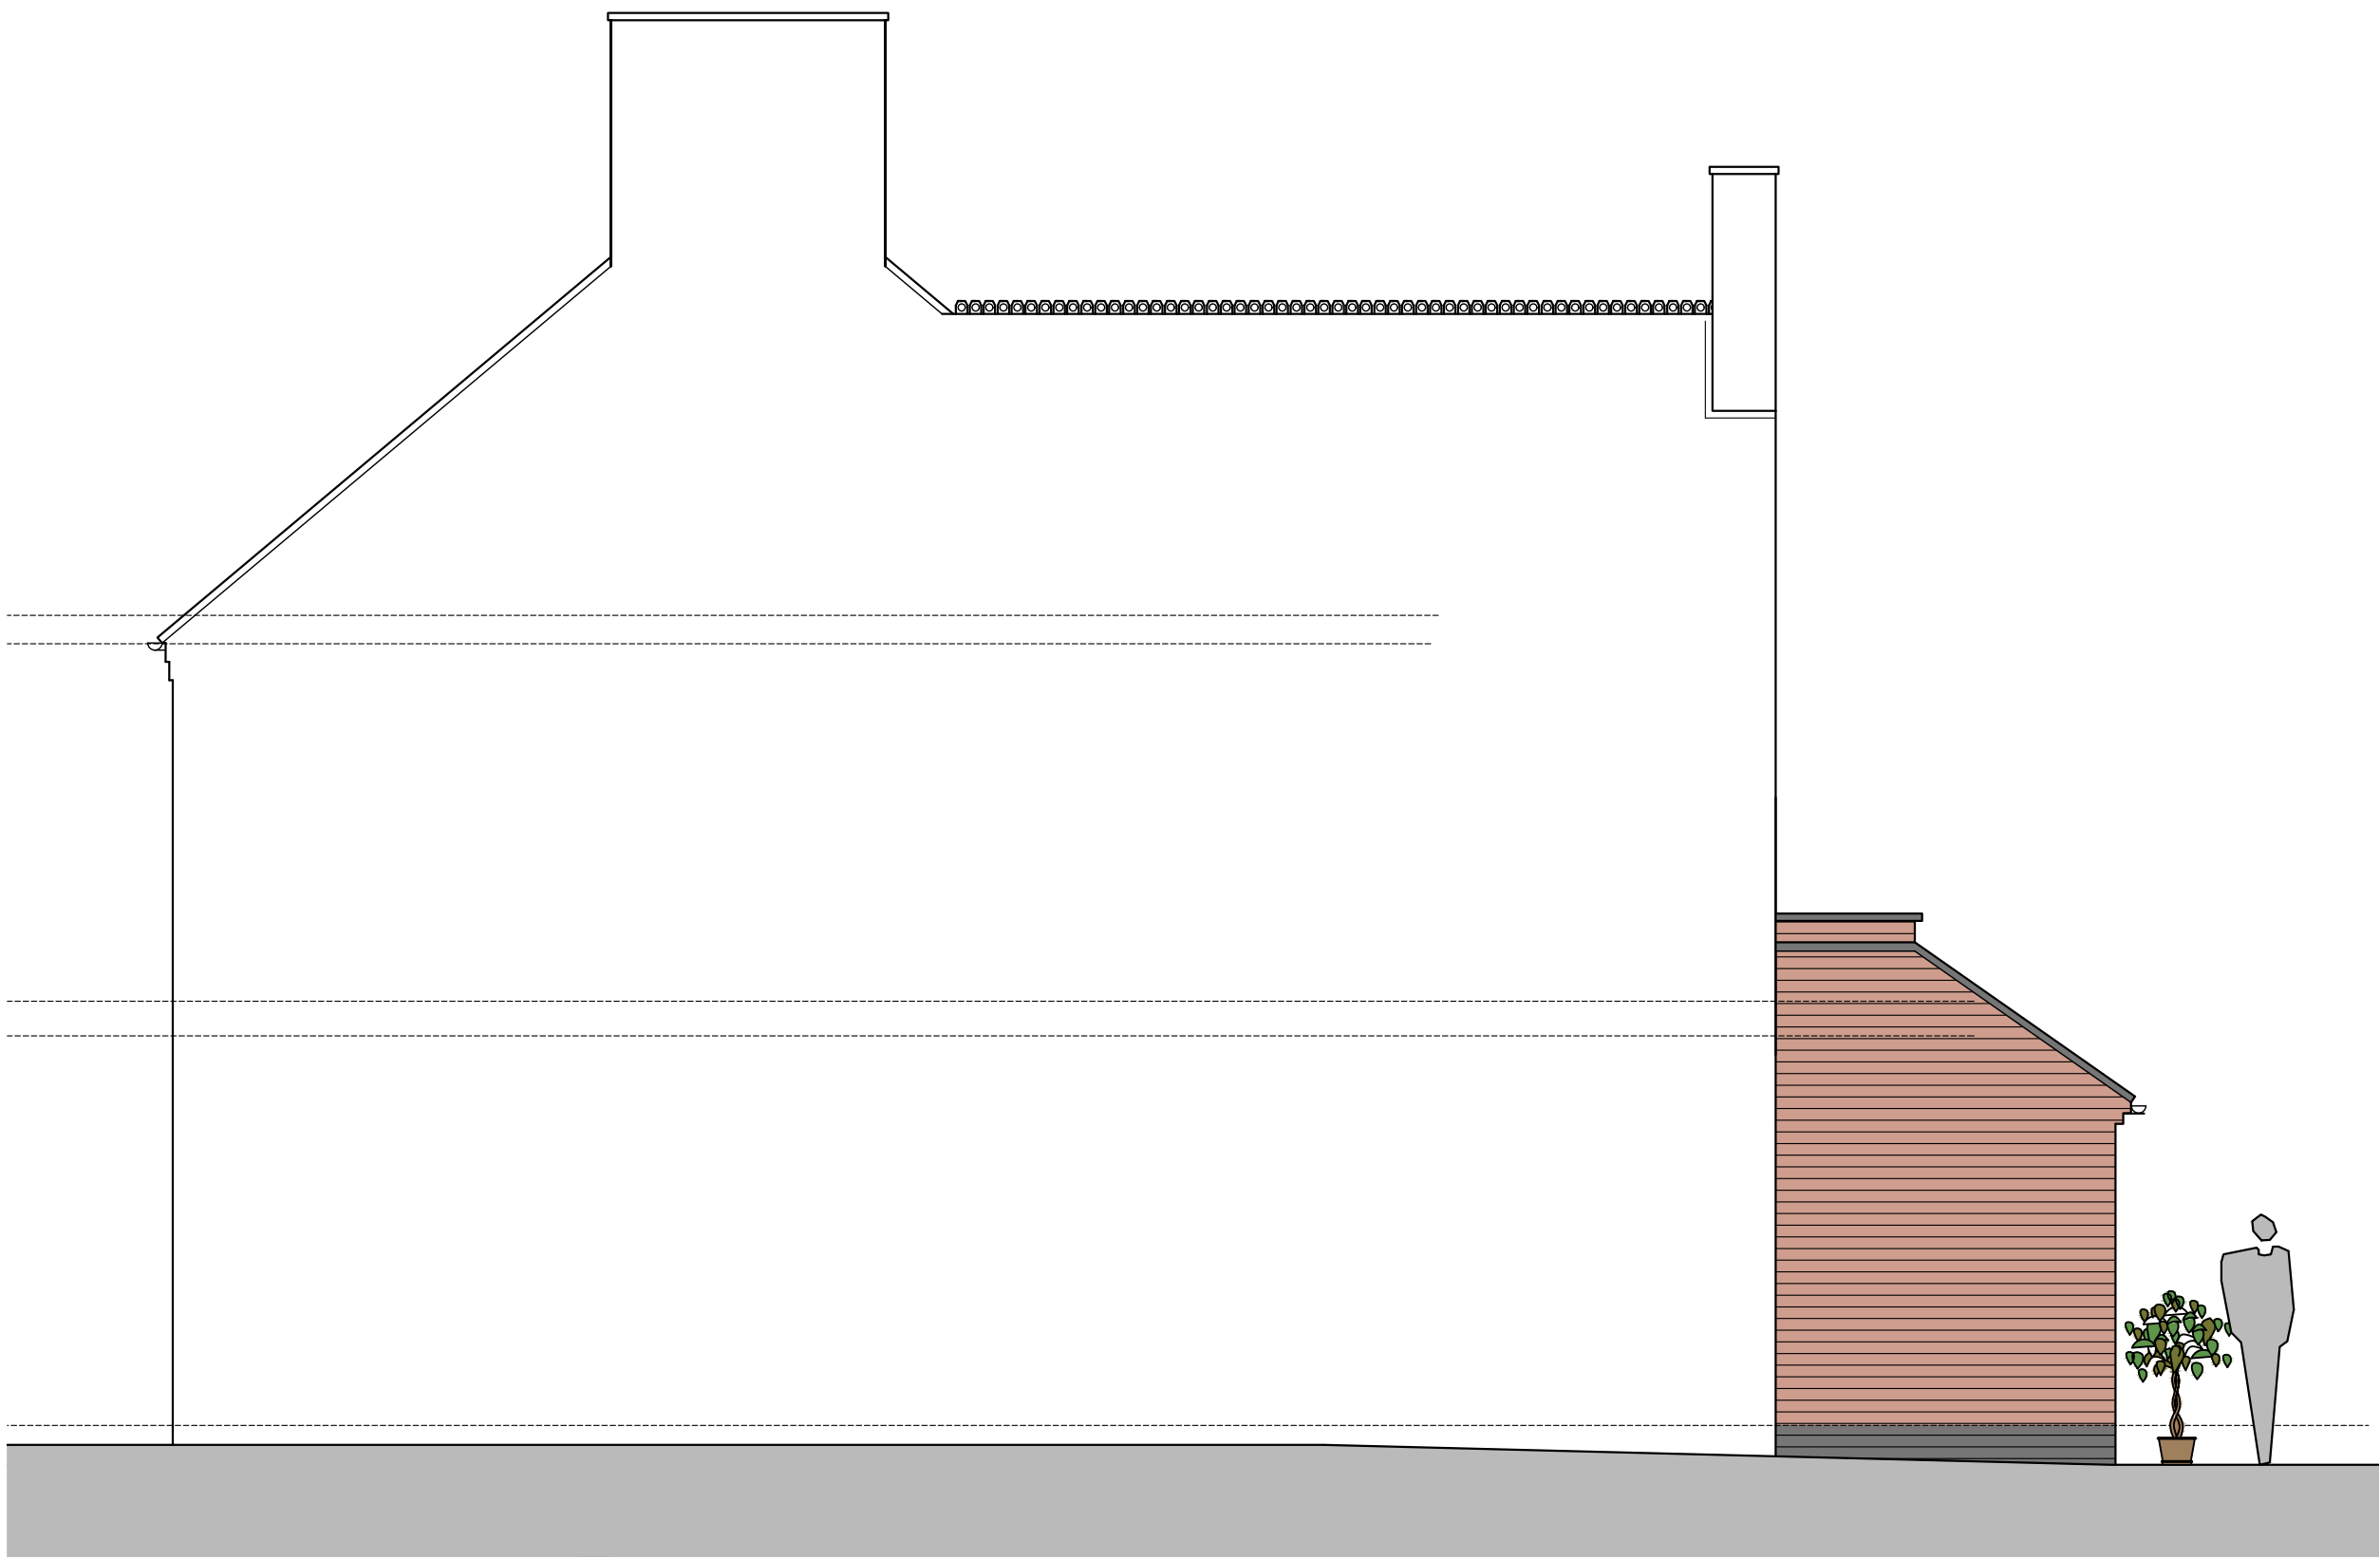

SECTIONAL SIDE ELEVATION AS PROPOSED 1:50

Planning application

D	Window notes added	01.02.24
C	Window notes added	31.01.24
B	Amended to planners comments	17.11.23
A	Amended to planners comments	09.11.23

Rev	Note	Date
-----	------	------

wa worcester architects
19 Poyser Lane Kirk Langley Ashbourne
DE6 4LR 07963780532 01332 824517
info@worcester-architects.co.uk
www.worcester-architects.co.uk

RIBA 
Chartered Practice

Project **8 Millfield, Shardlow**

Drawing Title **Elevations as proposed**

Scale 1:50
Sheet A1 Drawn By GN Checked By MS

Date	Job No.	Drawing No.	Revision
Feb' 23	121 2022	006	D