


Note:
site constraints subject to confirmation.
All Legal easements and extent of existing
underground services locations are subject to
confirmation.

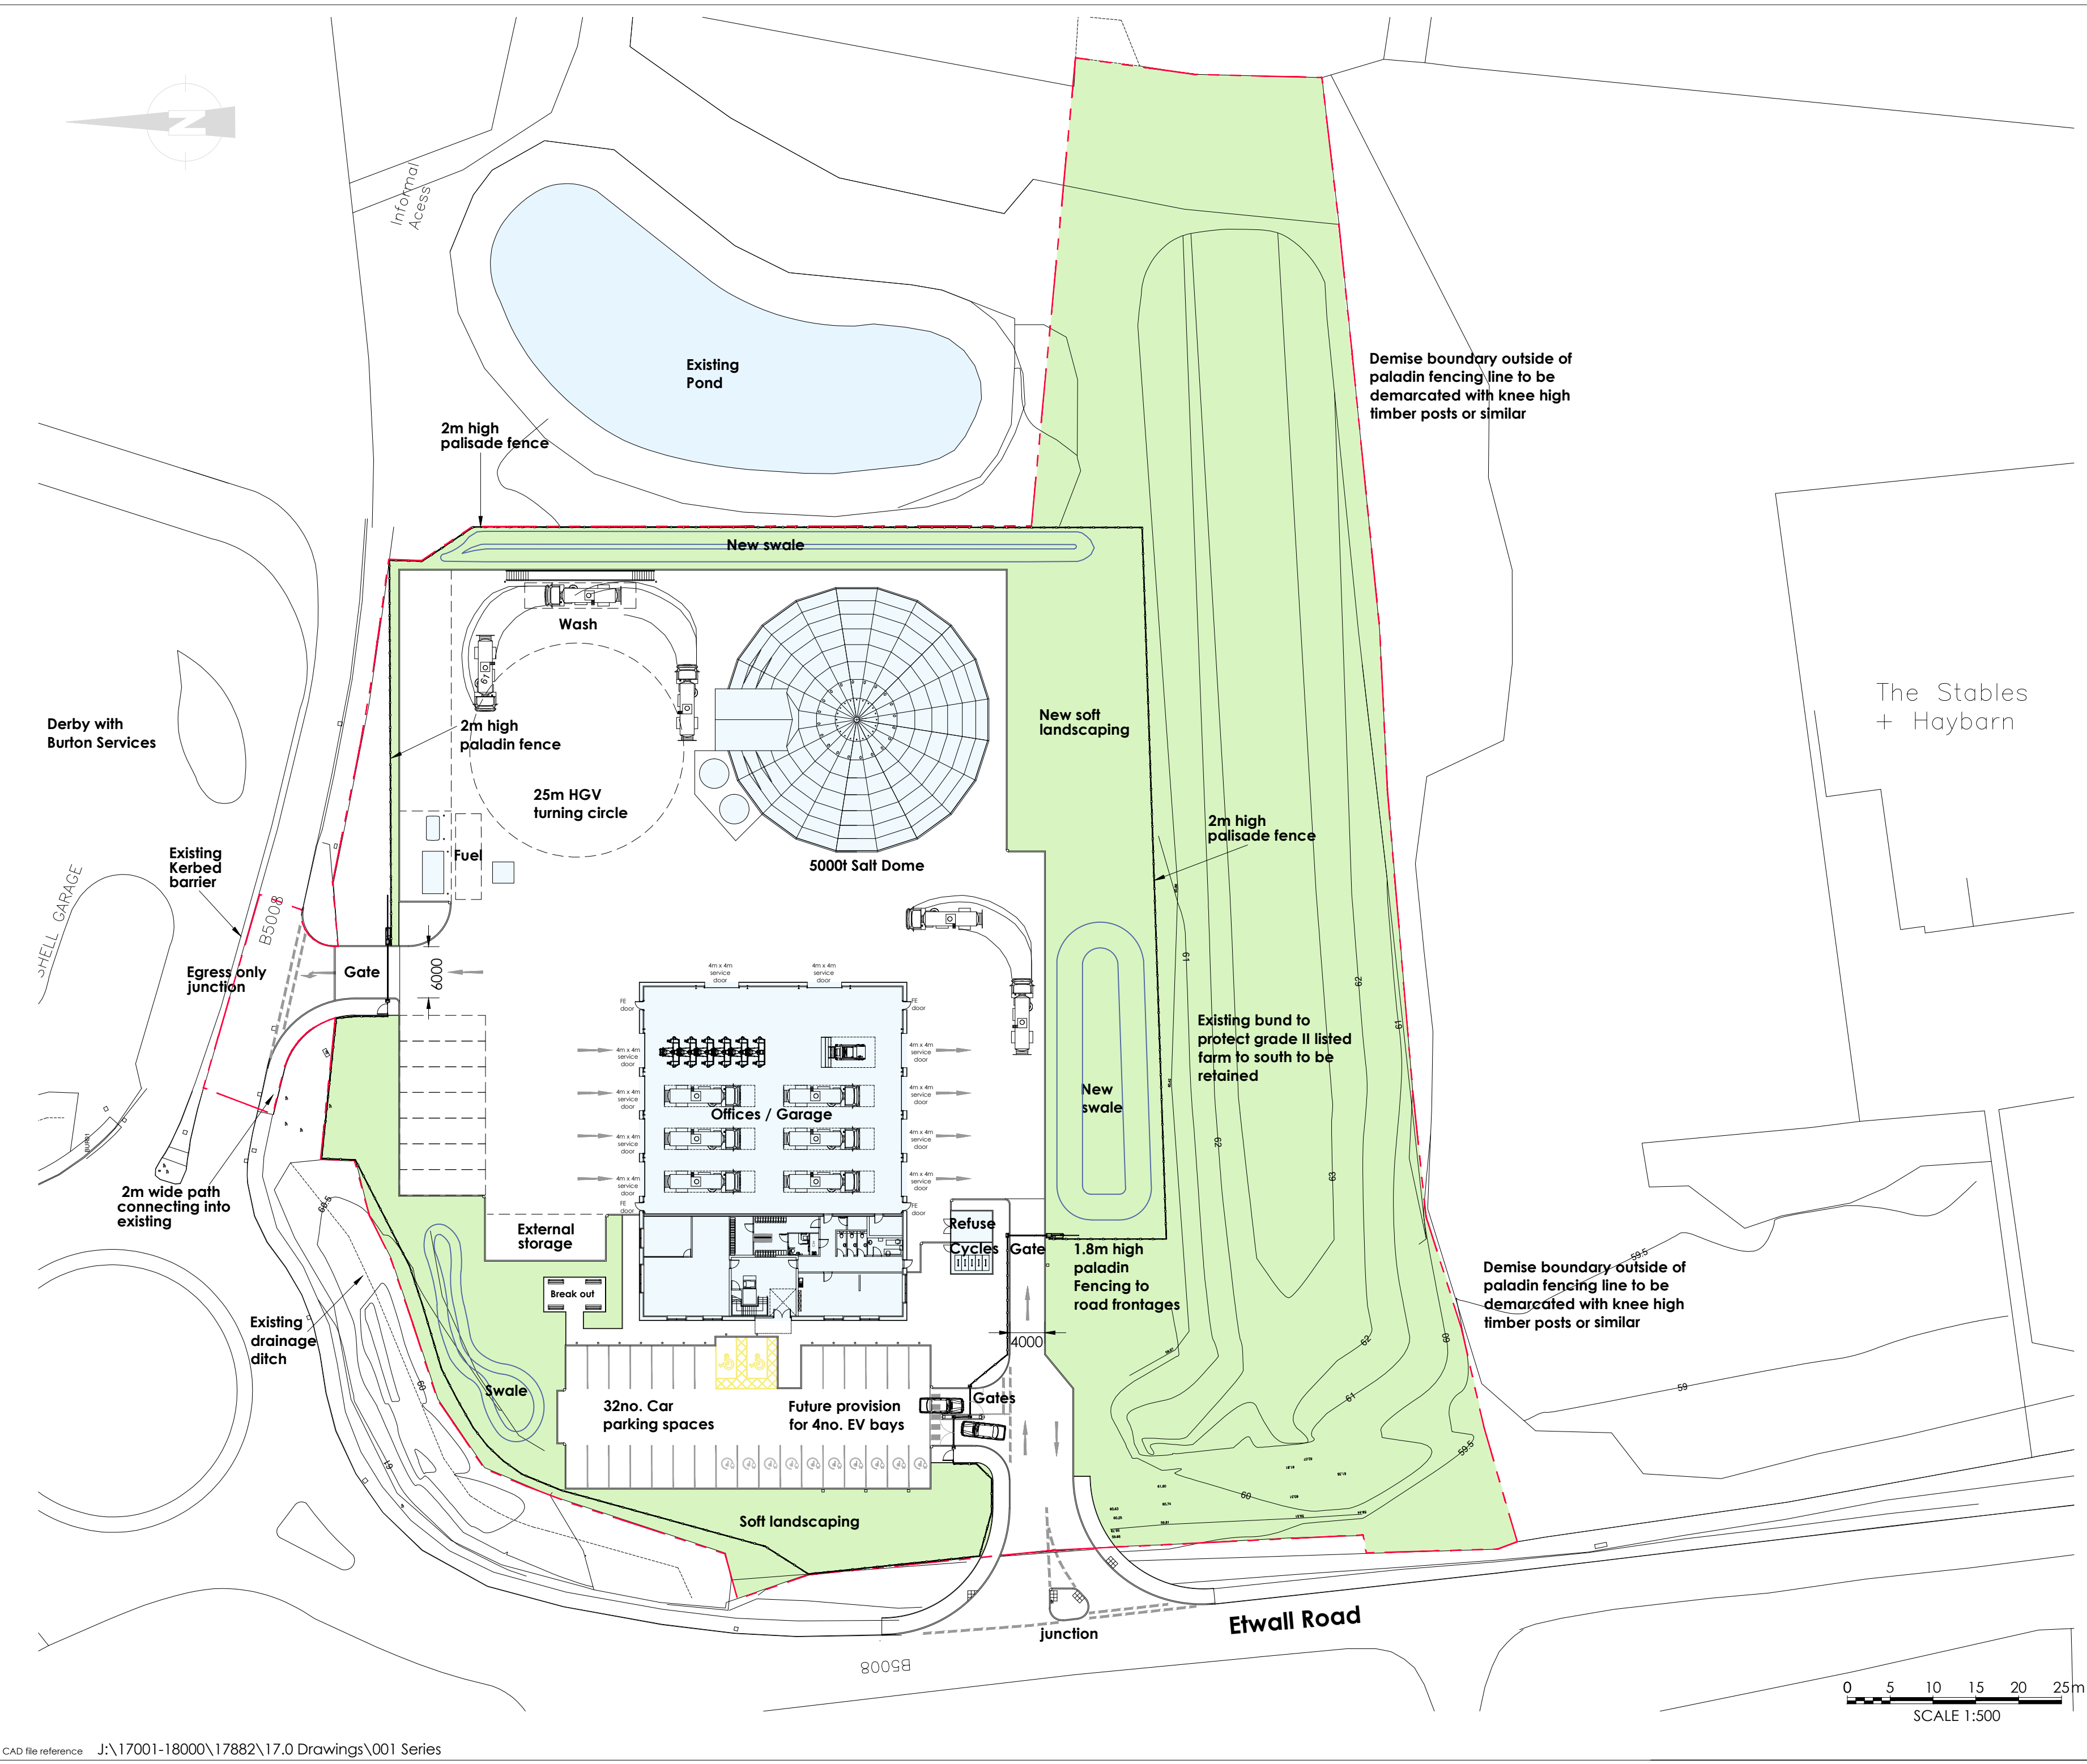

F	06.12.2023	Gates/fencing/fuel amended	JAI	CAB
E	30.11.2023	Salt barn changed to dome, soft landscape increased	JAI	CAB
D	12-09-22 27-07-22	REDLINE APPLICATION BOUNDARY ADJUSTED, SOUTHERN REDLINE BOUNDARY ADJUSTED	PB	JAI
C	06-07-22	REDLINE BOUNDARY ADJUSTED TO SUIT DERBYSHIRE COUNTY COUNCIL DWG SK2929HW RECEIVED 06-07-22	PB	JAI
B	25.01.2022	Service yard ingress narrowed, fencing amended	JAI	PB
A	21.01.2022	Updated in line with detailed site plan	JAI	PB
Rev	Date	Description	Rev By	Chk'd By

Project Title	Proposed Maintenance Compound		
	Land adjacent to Derby with Burton Services Etwell Road DE65 6DX		
Client	National Highways		
Status	Planning		
Scale	1:500	Drawing Size	A2
Date	13/01/2022	Drawn By	James I
		Checked	PB
Drawing Title	Proposed Site Plan		
Job-Dwg No	17882-103		Rev F

- 2 St. Johns North, Wakefield, WF1 3QA t. 01924 291800
- Carvers Warehouse, 77 Dale Street, Manchester, M1 2HG t. 0161 2388555
- The Old Rectory, 79 High Street, port Pagnell, MK16 8AB t. 01908 211577
- 101 London Road, Reading, RG1 5BY t. 0118 9507700
- 10 Gees Court, St Christophers Place, London, W1U 1JJ t. 0207 4091215

