



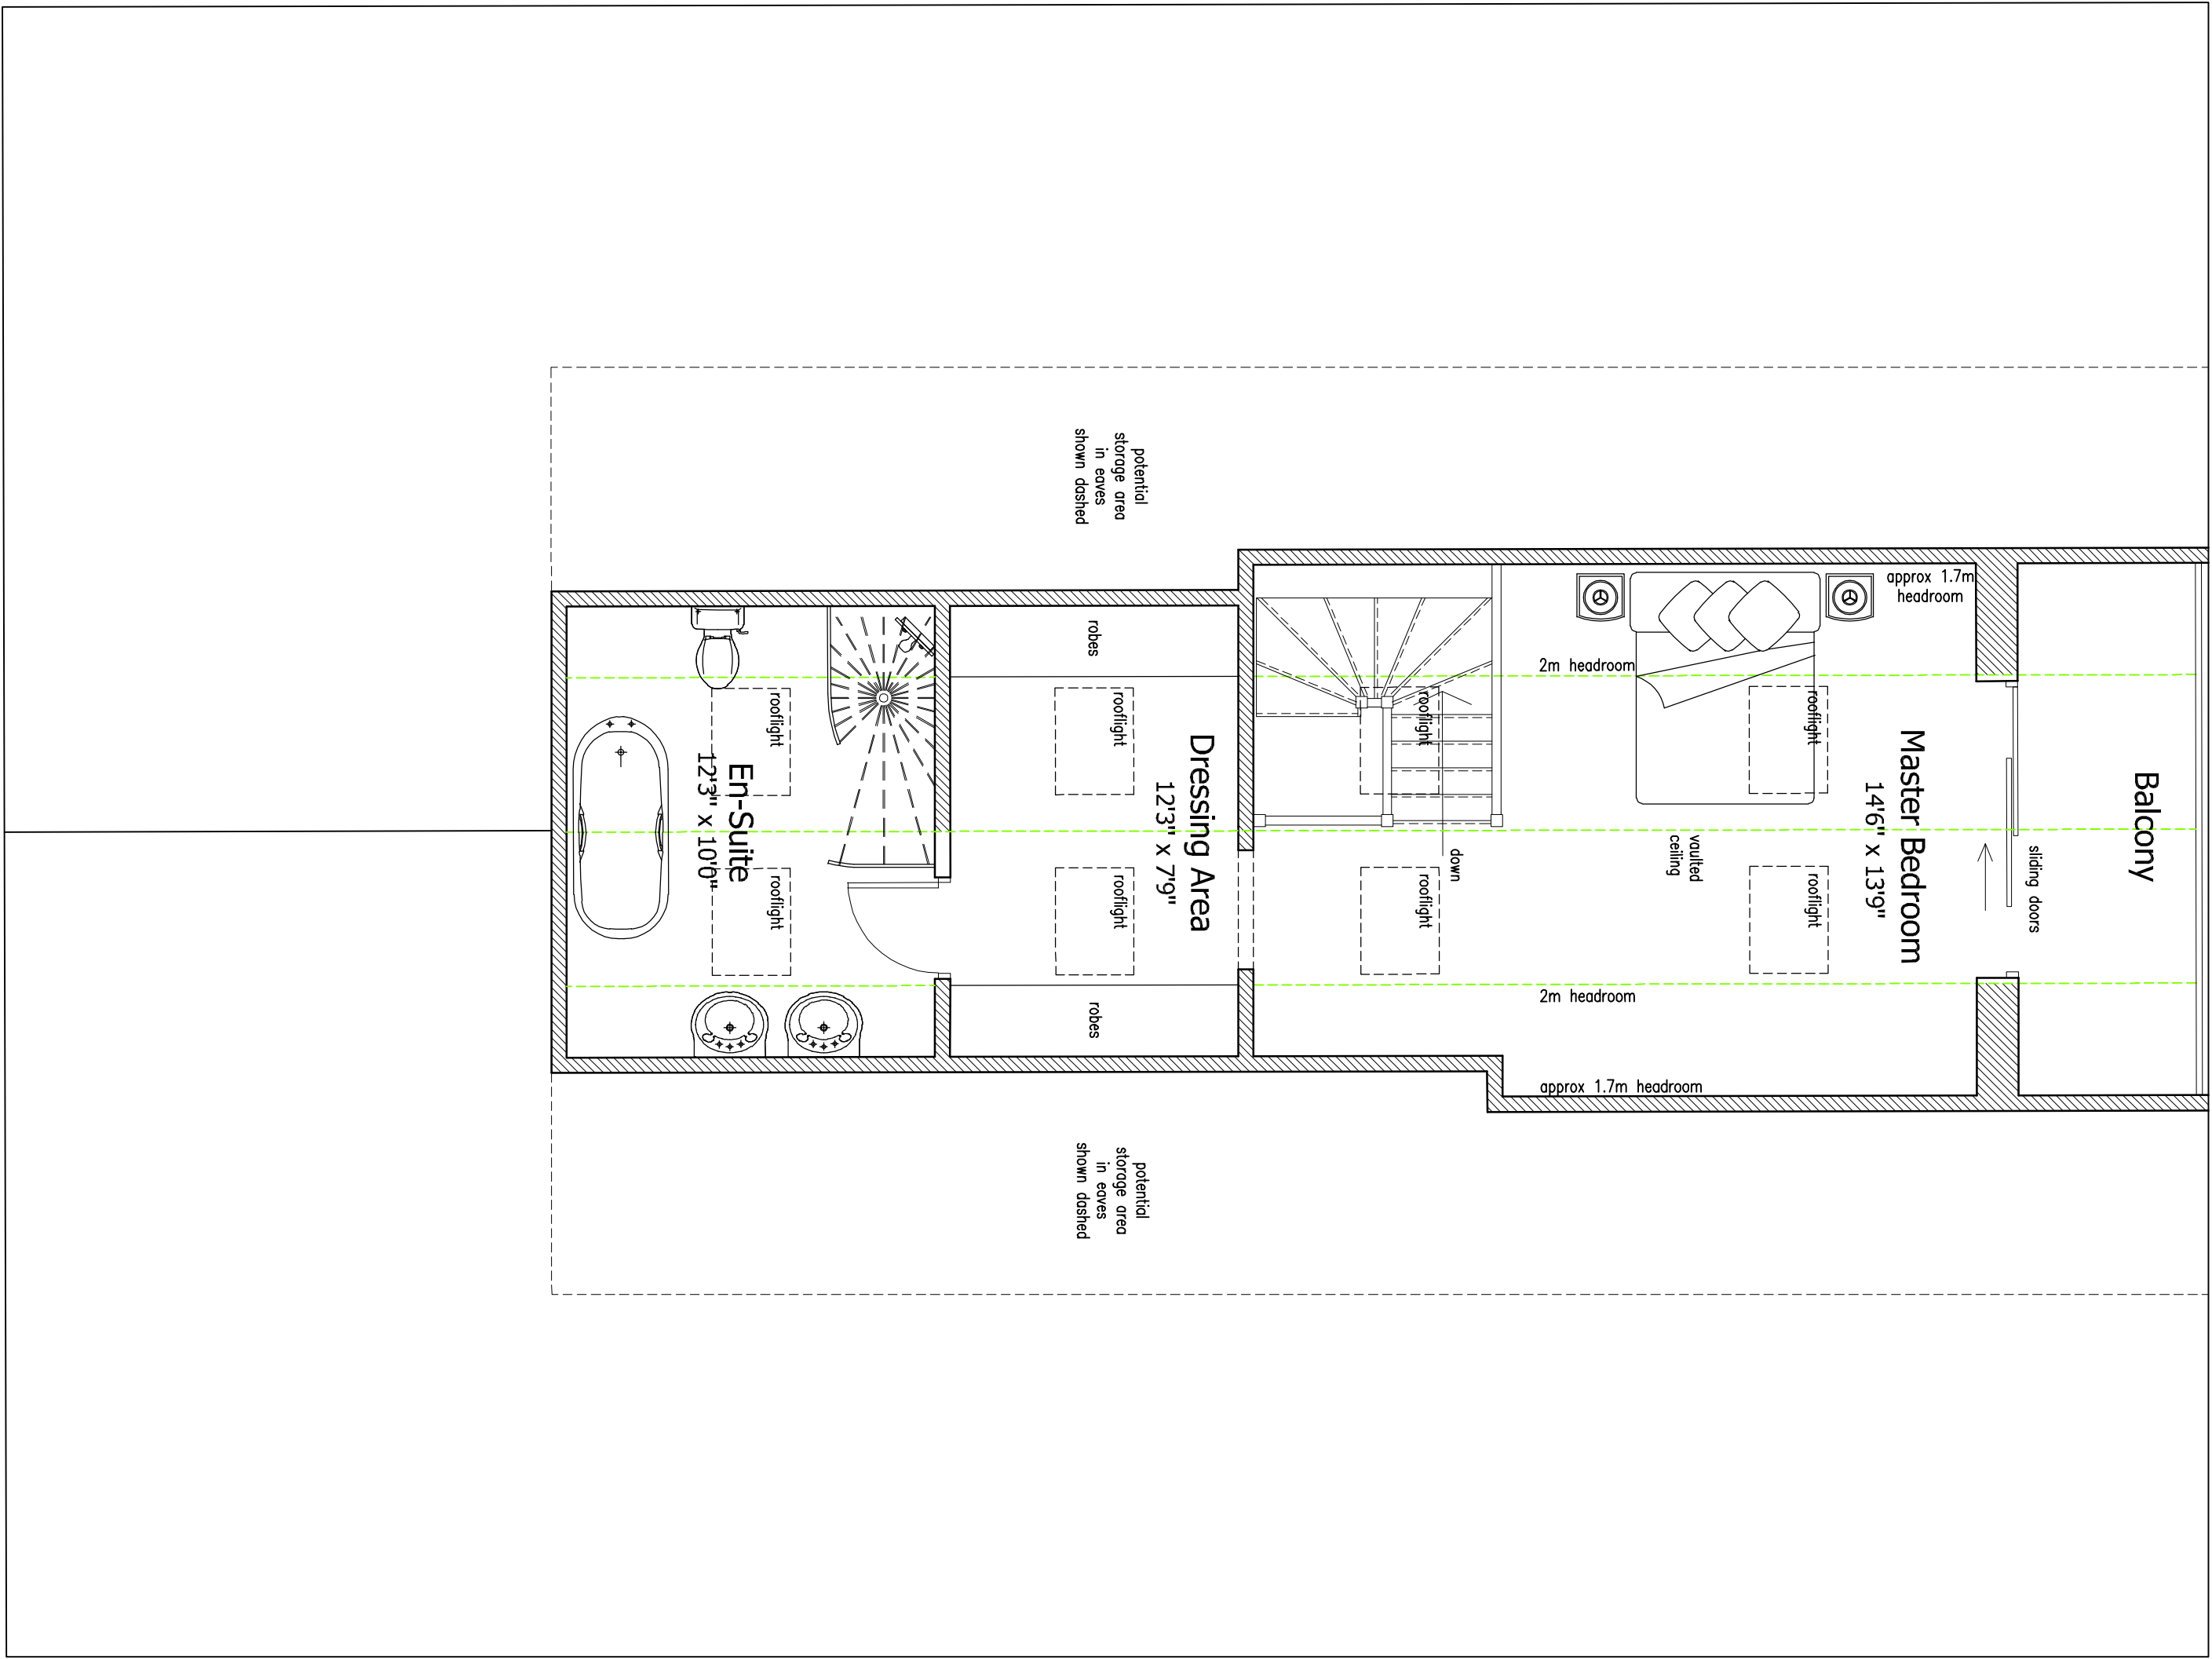

Proposed First Floor Plan
Scale 1:50

0 1 2 Meters

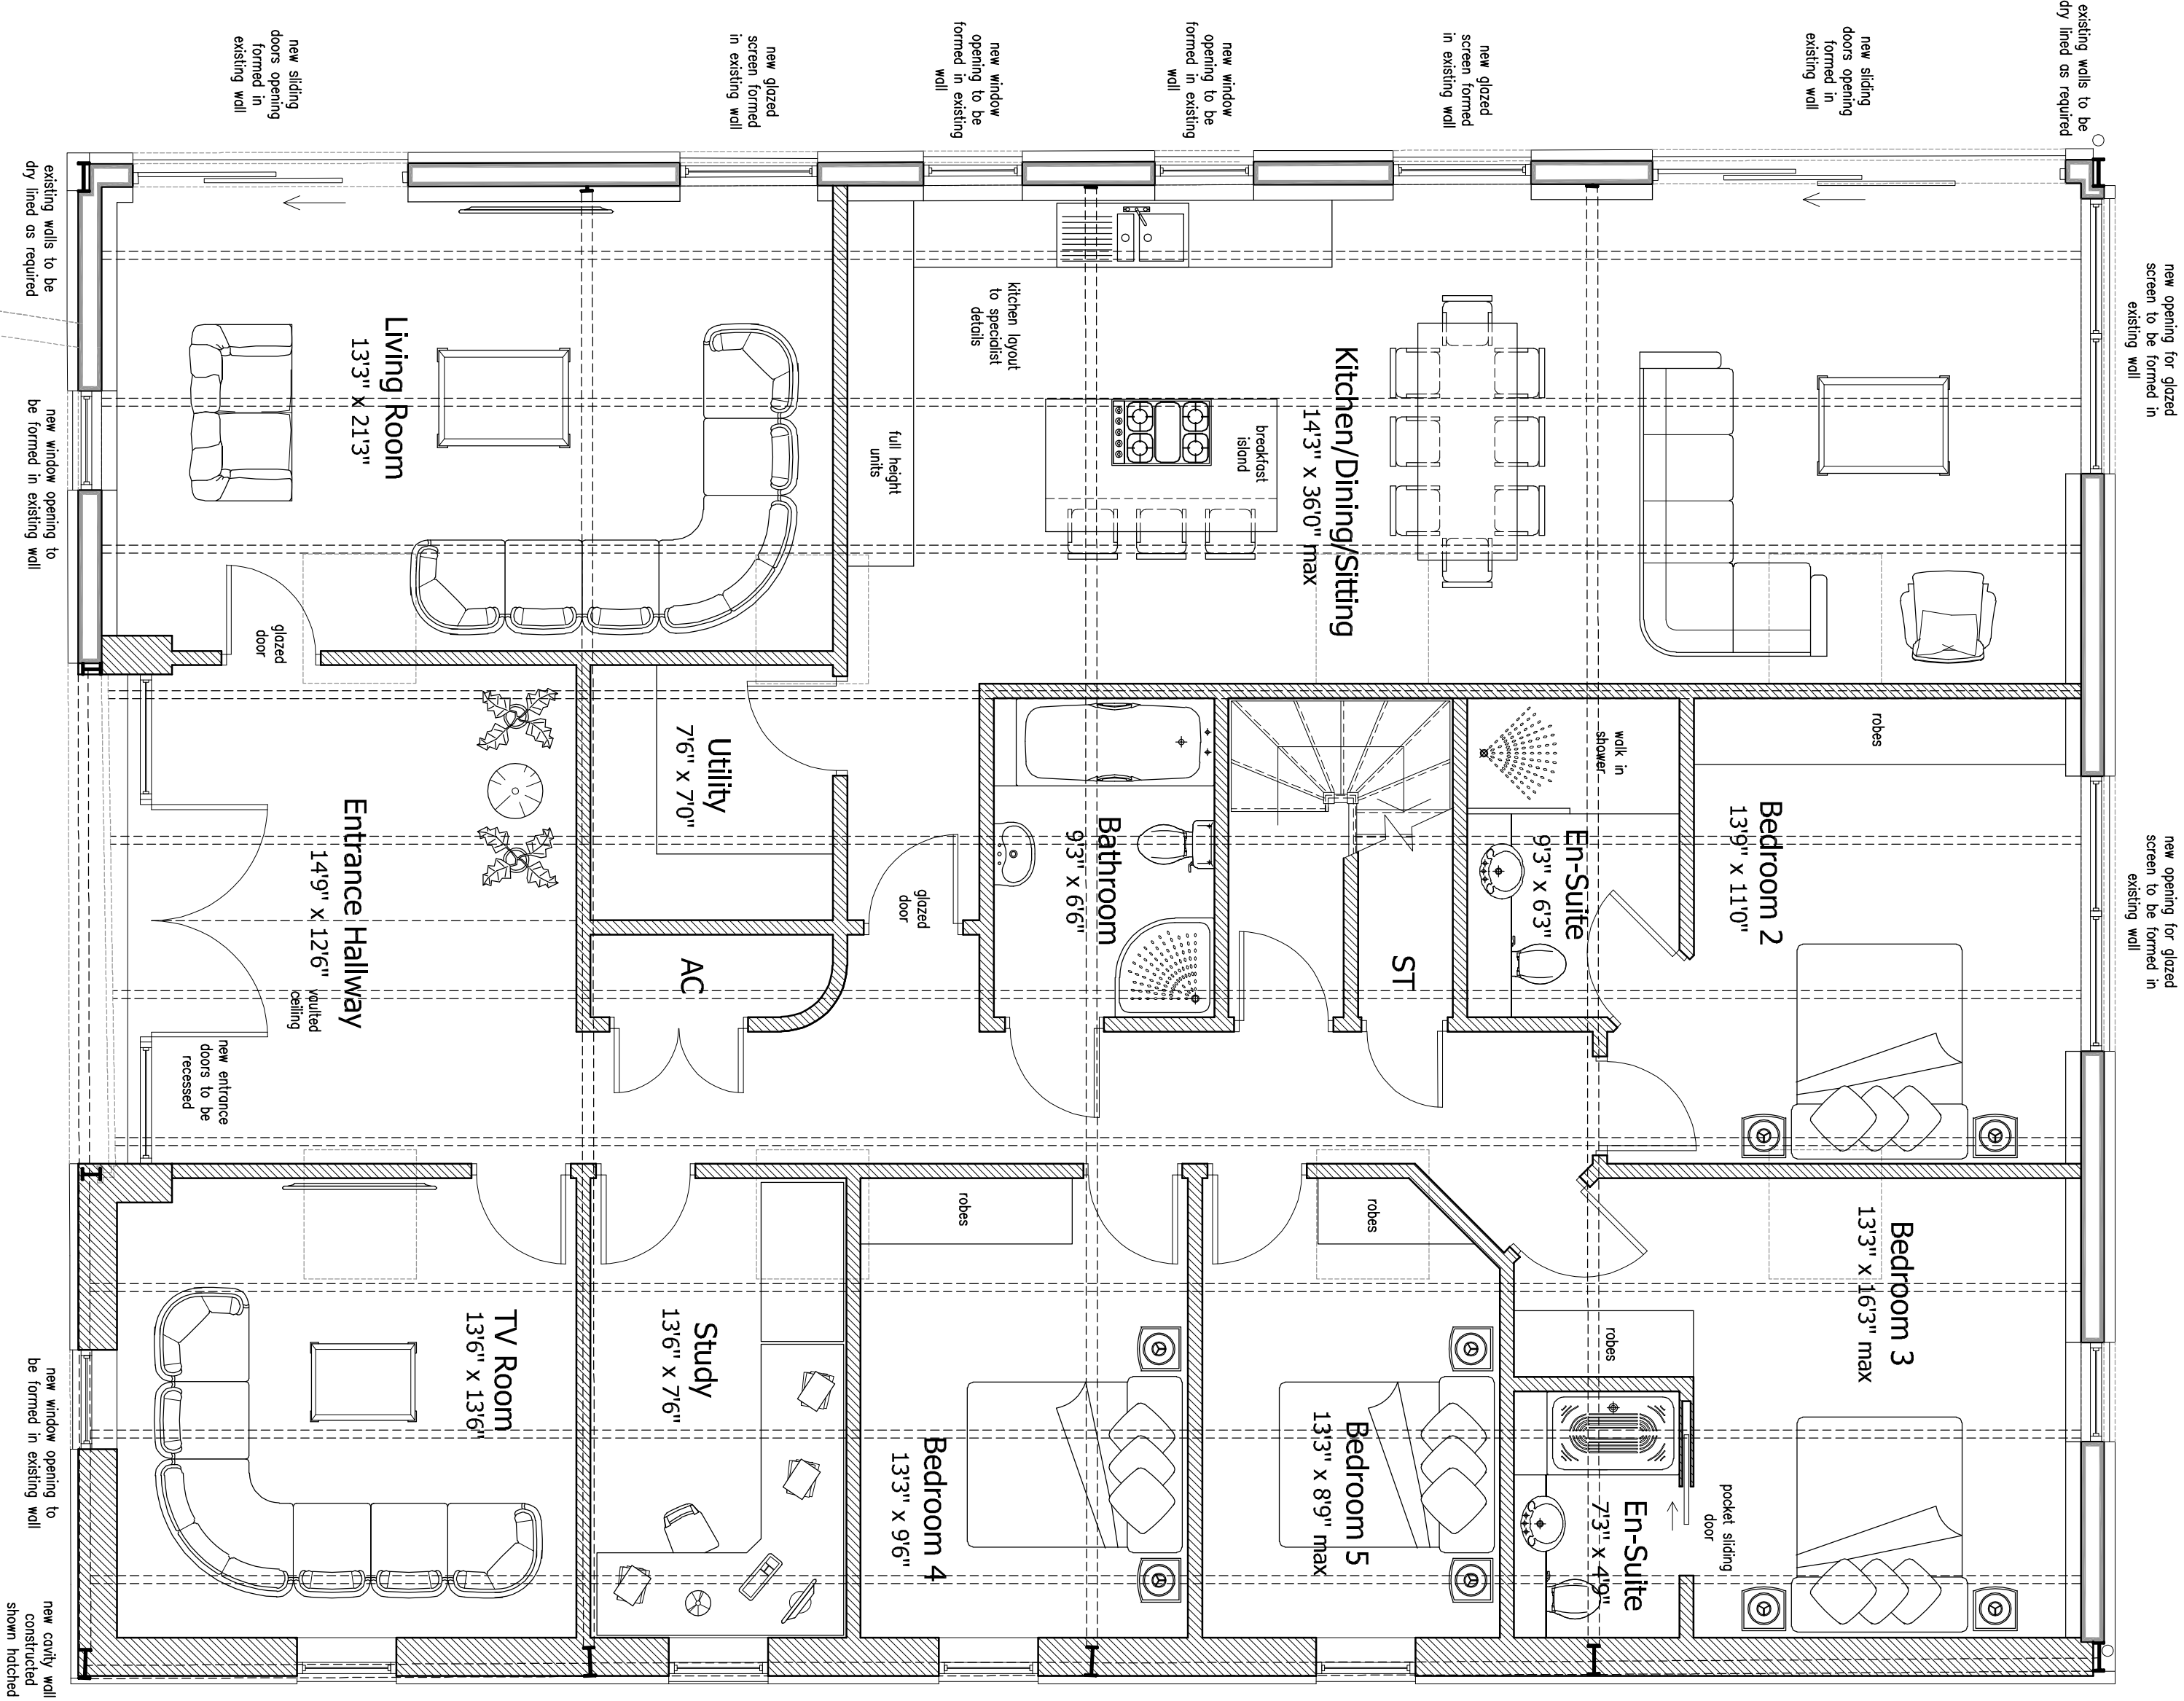

Proposed Ground Floor Plan
Scale 1:50

0 1 2 Meters

DETAILED PLANNING PROPOSALS - PLOT 1

PROPOSED RESIDENTIAL DEVELOPMENT ~ EAST FIELDS FARM ~ CHURCH STREET ~ NETHERSEAL ~ DERBYSHIRE