



CLIENT:
Belal Jafri

ADDRESS:
40 Arundel Way, Littleover, Derby DE23 3AY, UK
England



DATE:
15/03/2024

DRAWING SHEET SIZE:
A3

DRAWING NUMBER:

REVISION: B
19/03/2024
#Revision By

This drawing is confidential and is property of
Practical Foundations.
© Copyright
All dims. are in millimeters unless otherwise stated.

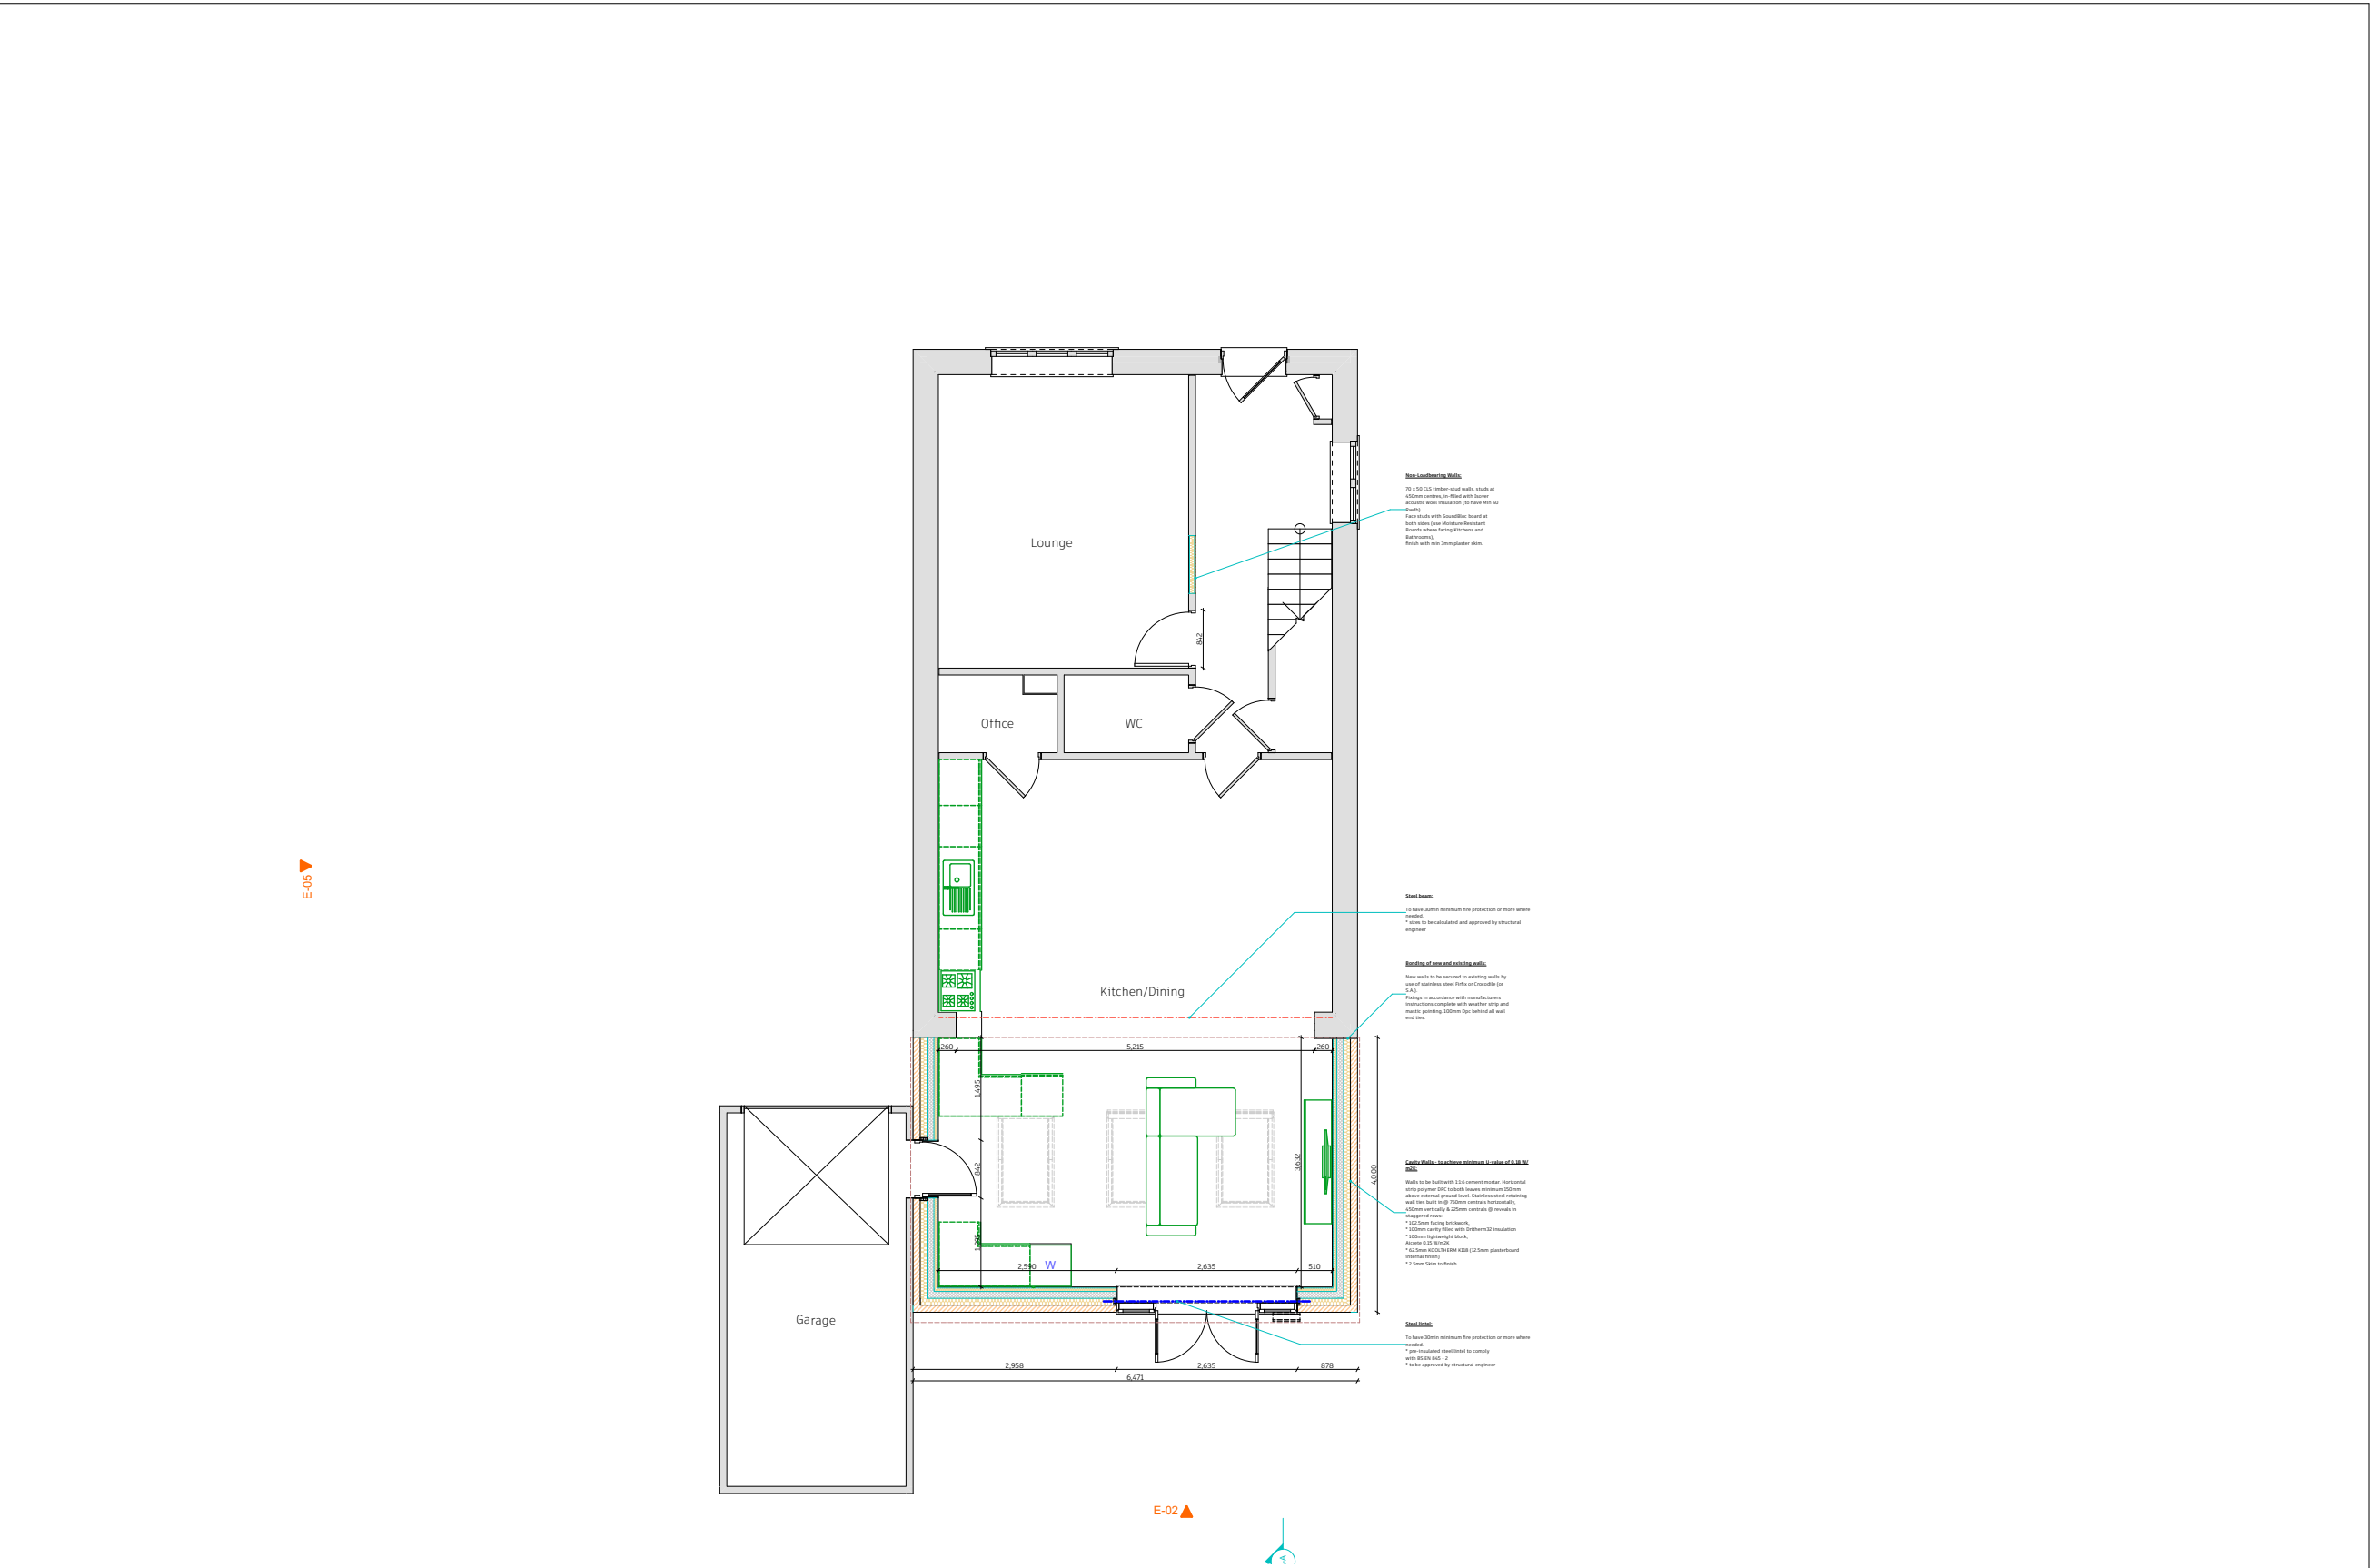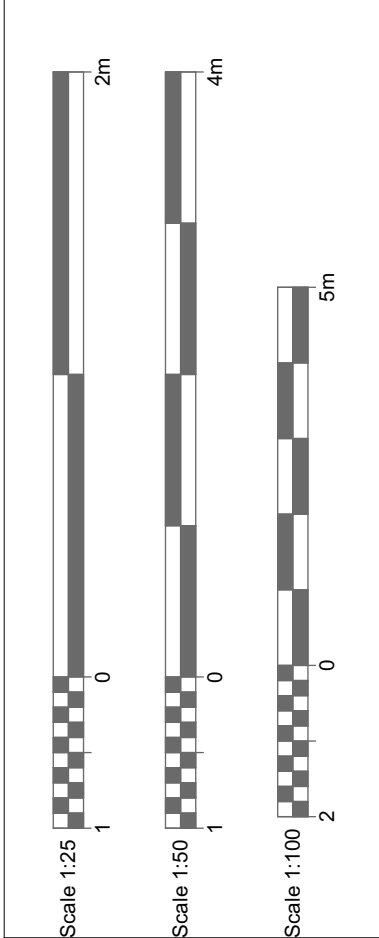

Proposed Ground Floor Plan
1:100

Dimensions to be checked on site by builder.