


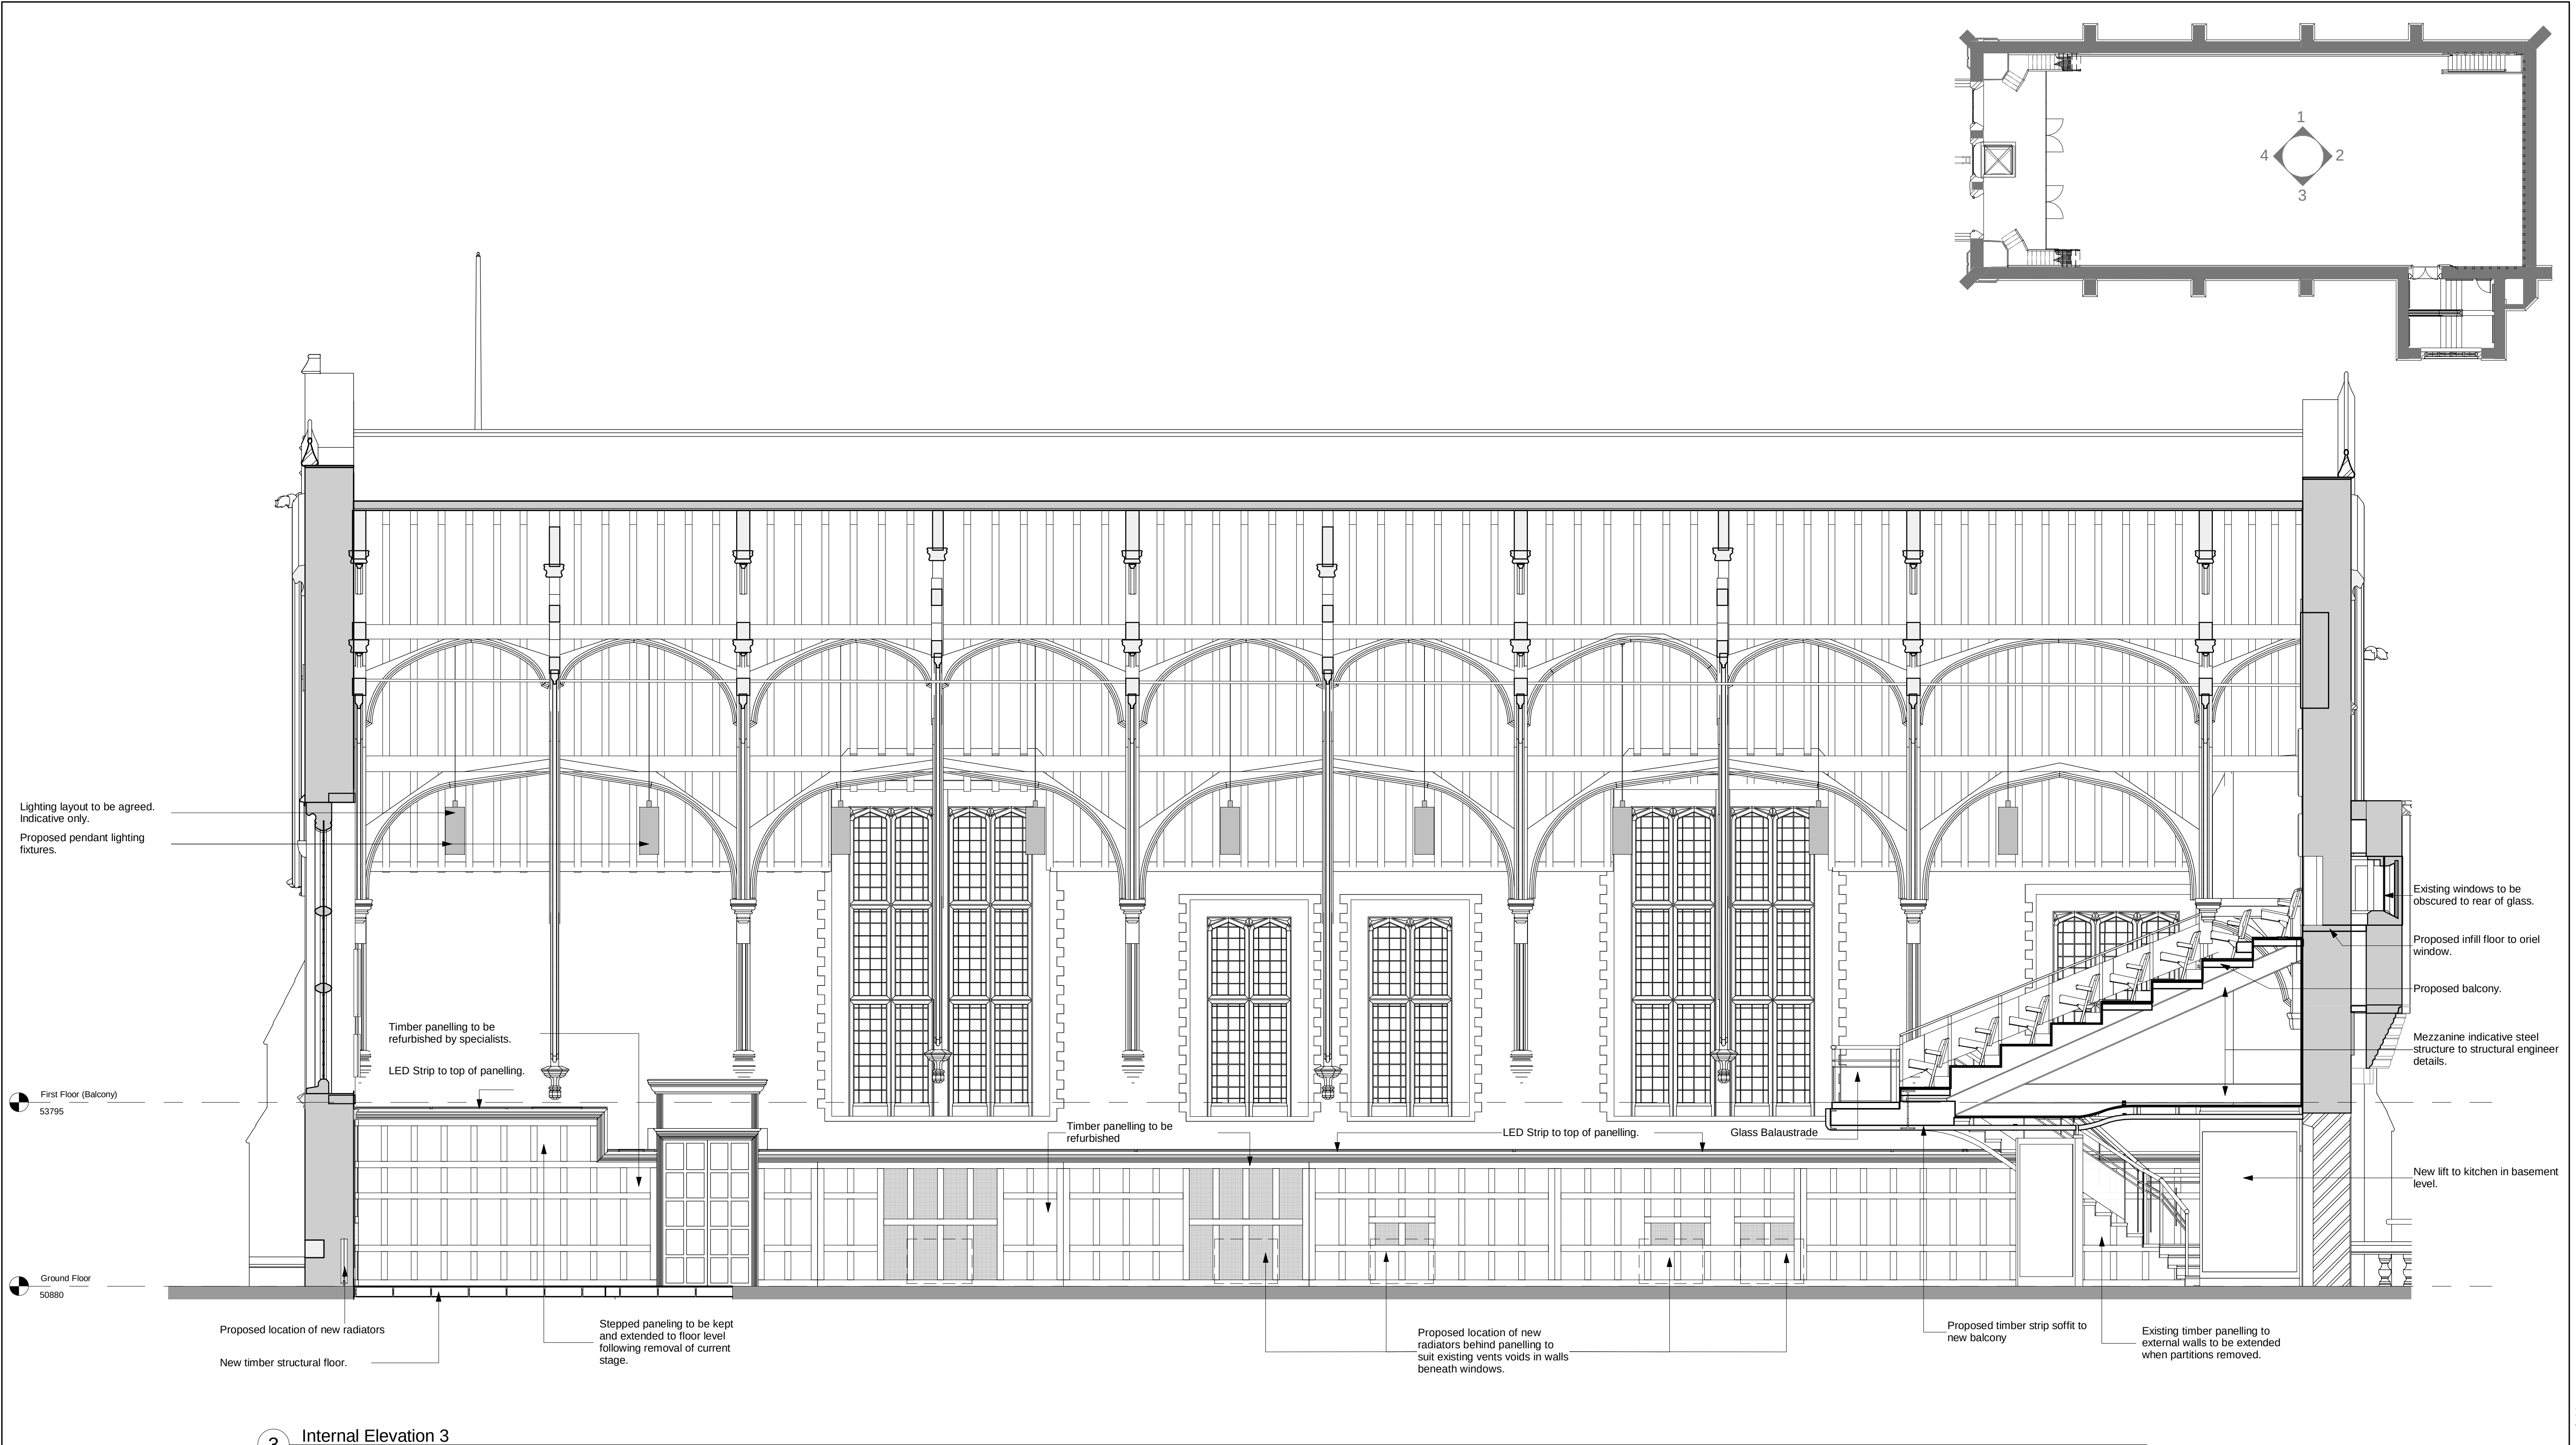

GENERAL NOTES			
1. Do not scale off this drawing unless a scale bar is provided			
2. Any ambiguities, omissions and errors on this drawing should be notified immediately to the Architect before the commencement of works on site			
3. Dimensions are in millimetres unless otherwise stated			
4. Dimensions, unless otherwise indicated, are to the face of unfinished block walls or to the finished plaster face of stud partitions			
5. Dimensions are to be checked on site. Discrepancies are to be notified immediately to the Architect before the commencement of works on site			
6. All levels are in meters unless otherwise stated			
7. This drawing is to be read in conjunction with all other relevant drawings and specifications for this project			
CDM REGULATIONS			
Denotes a significant hazard or difficult to manage procedure. Please refer to Designer Hazard Register for further information regarding mitigation of hazards.			
REVISION NOTES			
Rev	Date	Description	Checker
A	2018-04-30	Internal Elevations - First Issue	JRC
B	2019-02-22	Glazed screens removed and lighting layout annotation added	FK

FRANKLIN ELLIS
ARCHITECTS

Architecture / Landscape / Interiors / Graphics / Project Management

The Old Pumphouse
5 The Ropewalk, Nottingham, NG1 5DU
T: 0115 941 8475
E: enquiry@franklinellis.co.uk
W: www.franklinellis.co.uk

PROJECT PARTNERS

PARTNER/ASSOCIATE David Franklin	PROJECT ARCHITECT Jon Crabb
PROJECT NAME Pears School	
PROJECT ADDRESS Repton School Willington Road Repton, Derby DE65 6FH	
CLIENT / USER NAME Repton School	

SHEET NAME
Proposed Internal Elevation 3

FULL DOCUMENT REFERENCE
Identification / Location
Project Code
Originator Code
4 Proj Number
Zone
Level
Location
Type
Dis
Number
PSR - FEA2623 - B1-000 - DE - A - 41502

REVISION DATE
2019-02-22

REVISION
B

STATUS CODE
PL

STATUS
Planning

SHEET SIZE
A1L

SCALE
1 : 50