



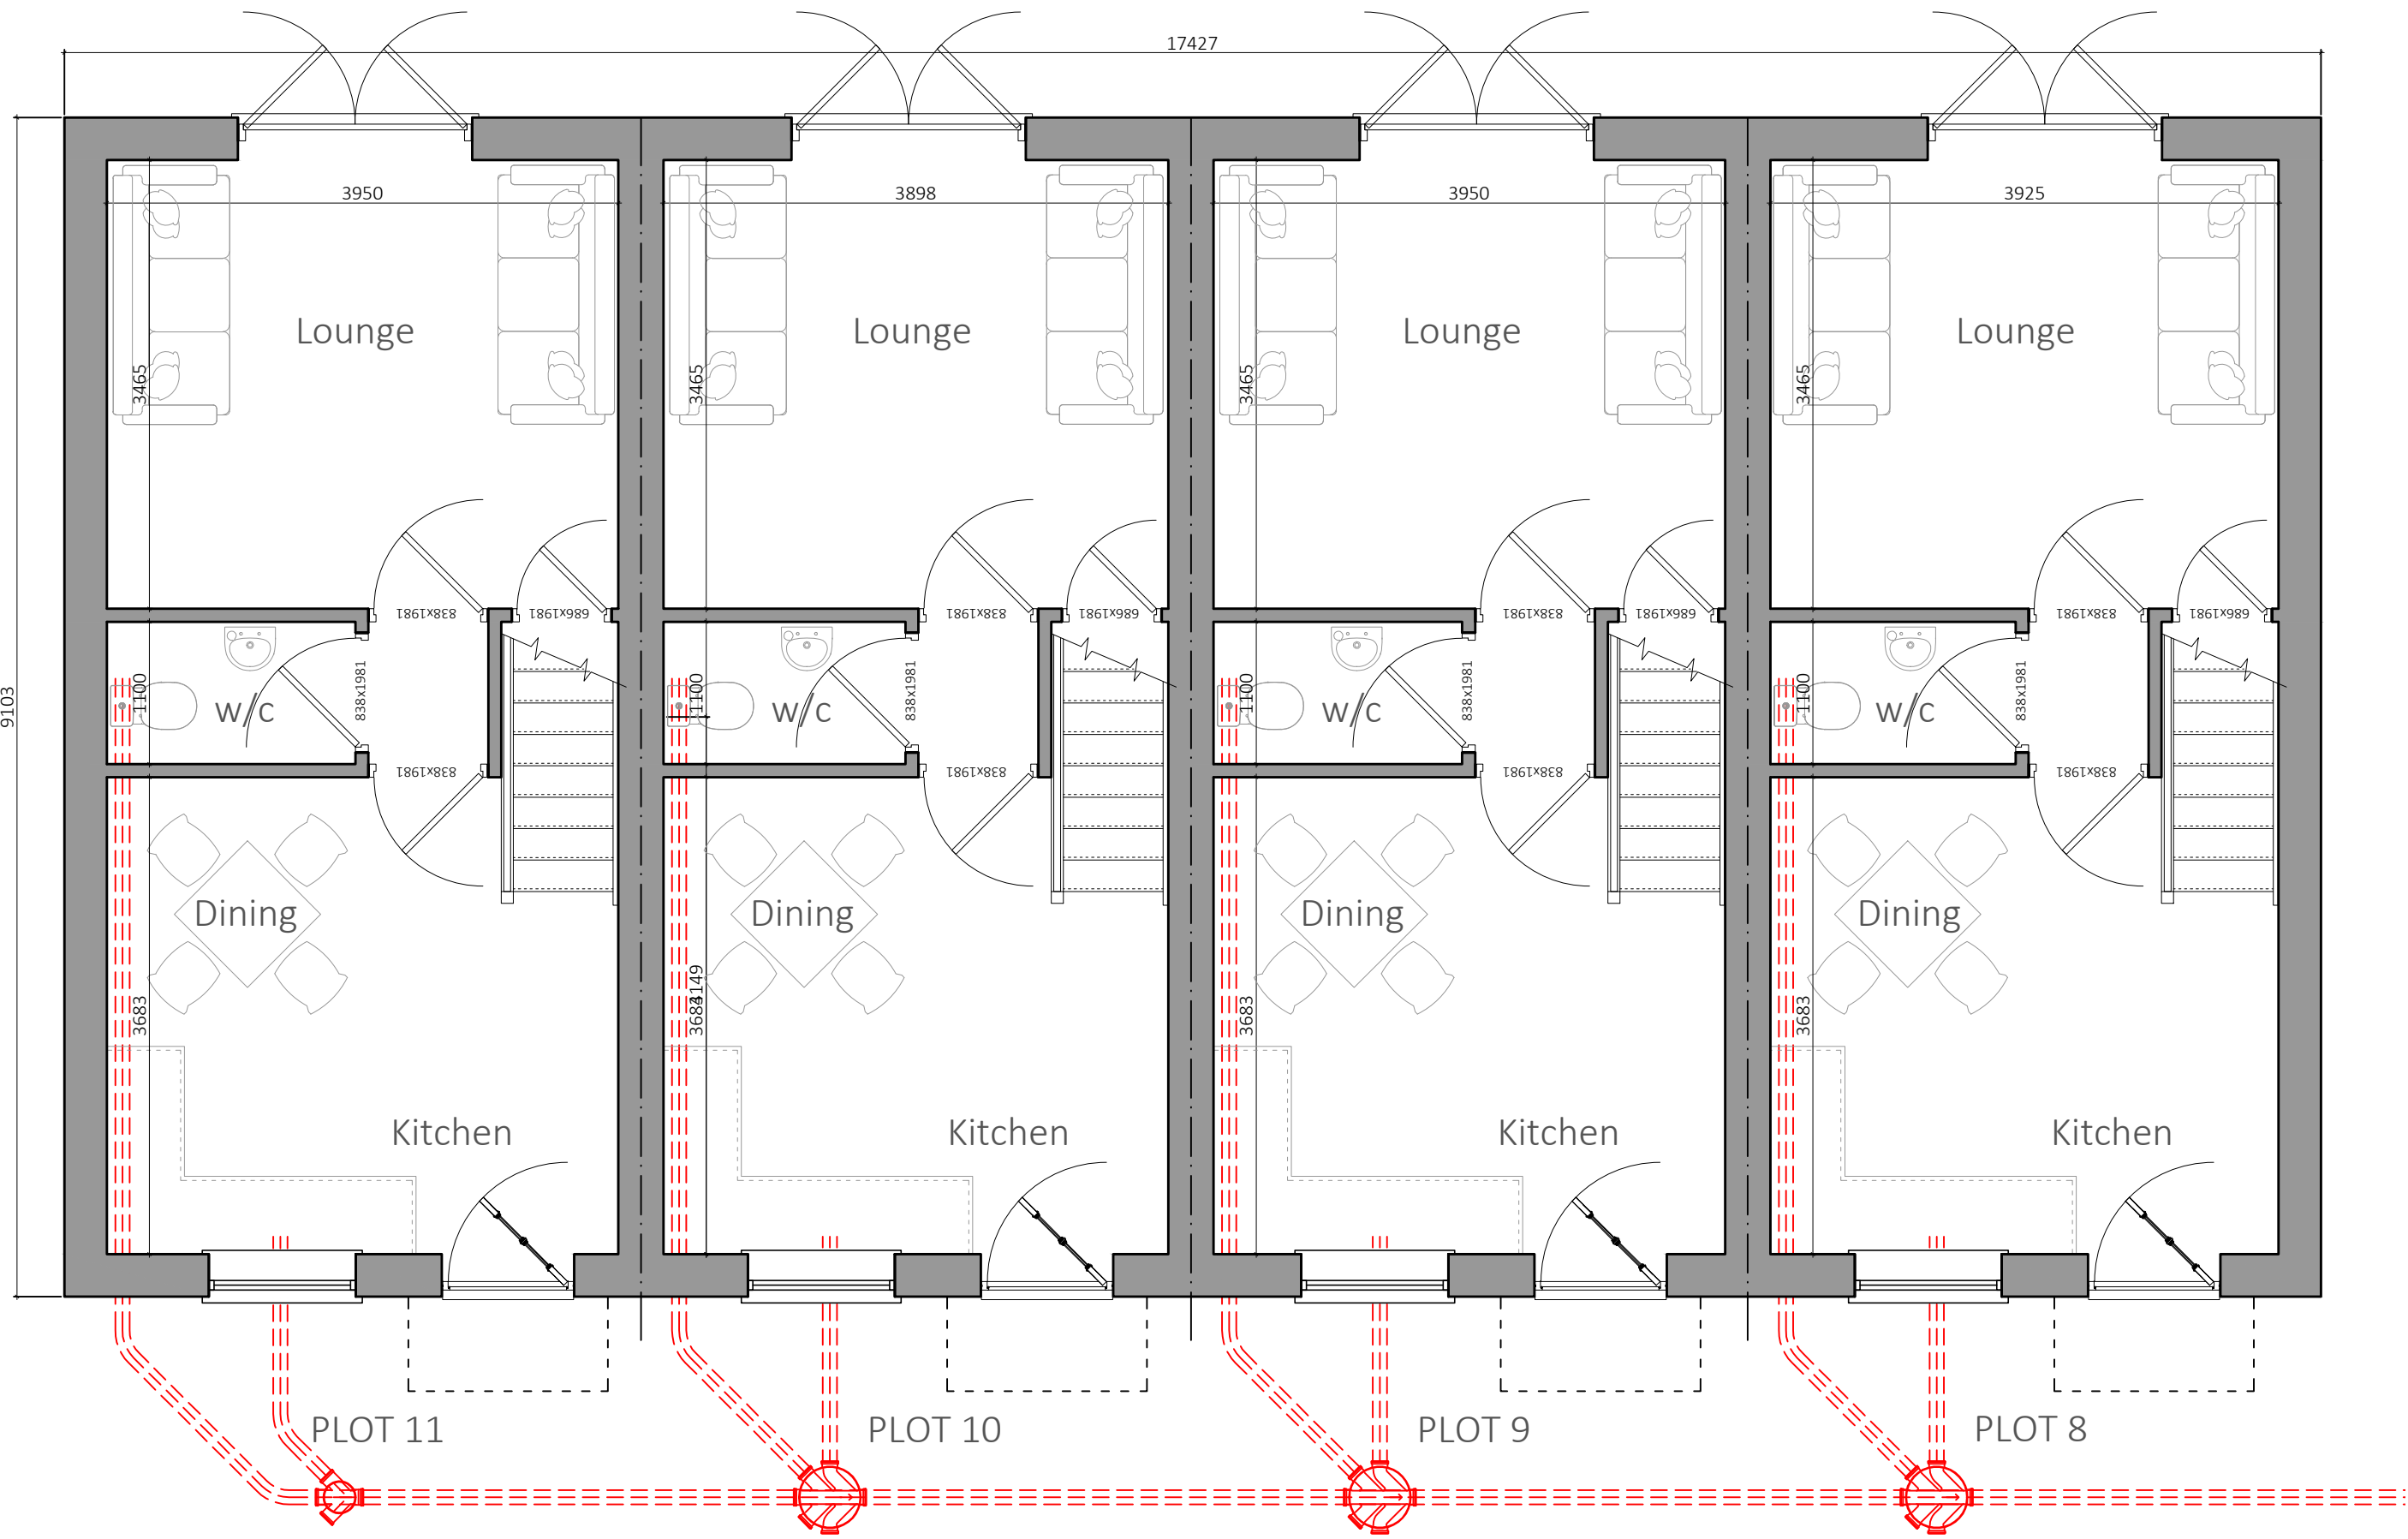

Ground Floor Plan (1:50)



First Floor Plan (1:50)

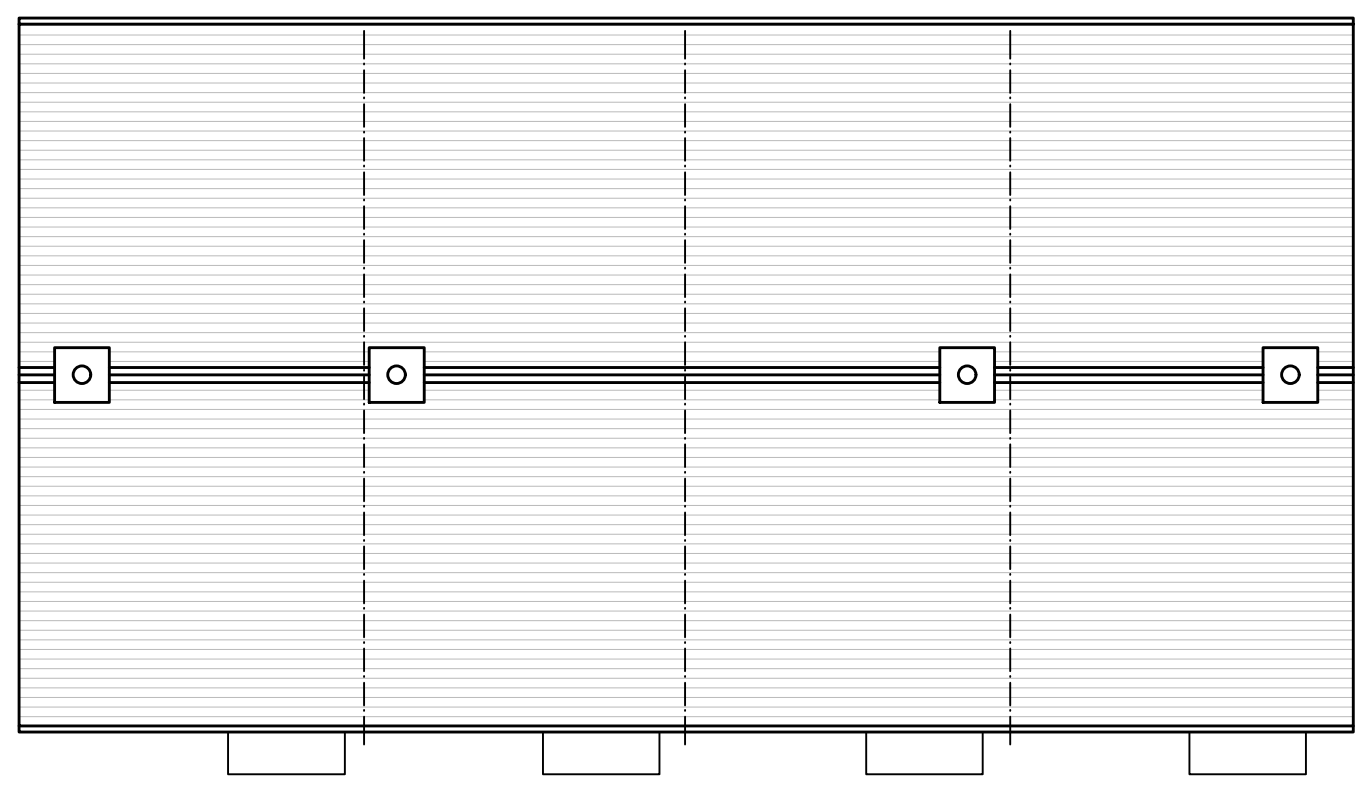

Roof Plan (1:100)



All dimensions are given for indicative purposes only.
All measurements should be checked on site prior to commencement and manufacturing.
If in doubt - ASK

Rev	Date	Details	Drawn
-	-/-	-	RT
Rev E	14.10.19	Planning stage amendments based on advice received from LPA to amend the site layout and Plot 1 - 3 design. Removing the accommodation from above the garage block	RT
Rev D	17.10.18	Planning stage amendments to update drainage layout following Severn Trent developer enquiry response. Further layout amendments to the entrance, parking and turning arrangement following the consultation response from highways	RT
Rev C	12.07.18	Planning stage amendments to plots 1 - 6 & 11, site layout, landscaping & surface water drainage	RT
Rev B	27.04.18	Planning validation amendments and additional information	RT
Rev A	09.01.18	Pre-planning layout amendments to remove hallways	RT

Client: Dealmead Ltd
Project Title: New Residential Scheme - Former Snooty Fox Site, Hartshorne Road, Swadlincote, DE11 7HW
Drawing Title: Proposed Plans_Plots 8 - 11
PLANNING DRAWING



Scale: 1:50@A1	Date: 14.10.19	Drawn: RT	Checked:
Reference: FSF190917	Drawing Number: P008	Revision: Rev E	