




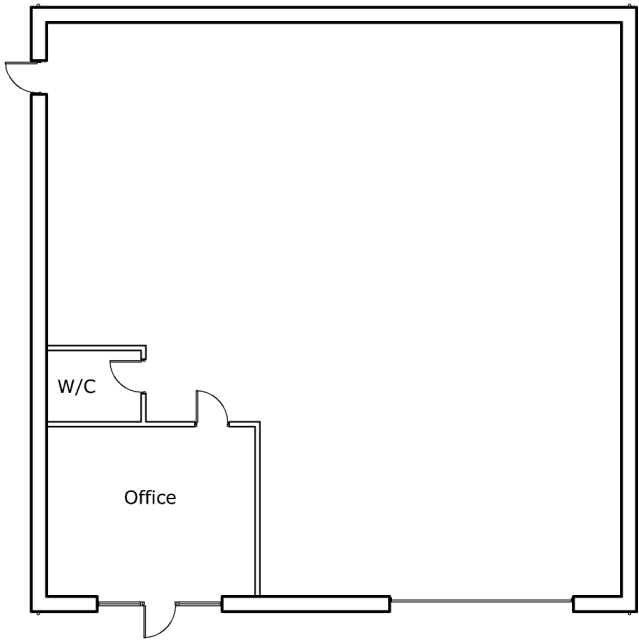


Unit 8 | Floor plan as proposed

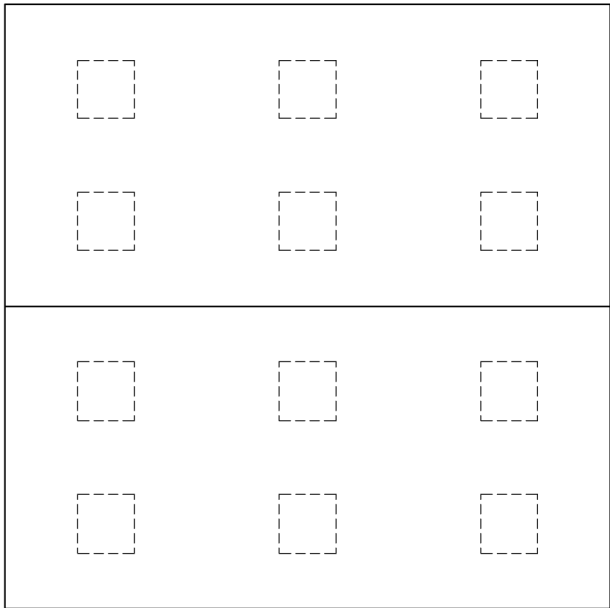


Unit 8 | Roof plan as proposed

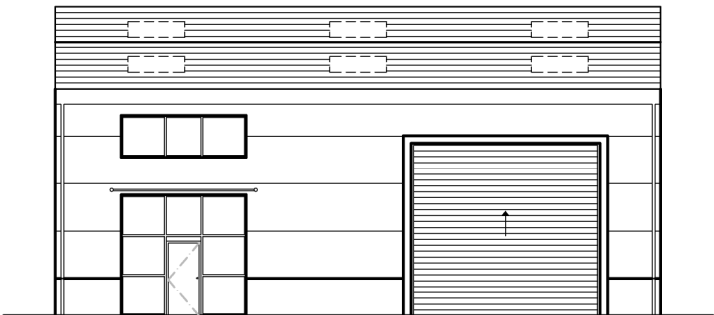


South-East Elevation

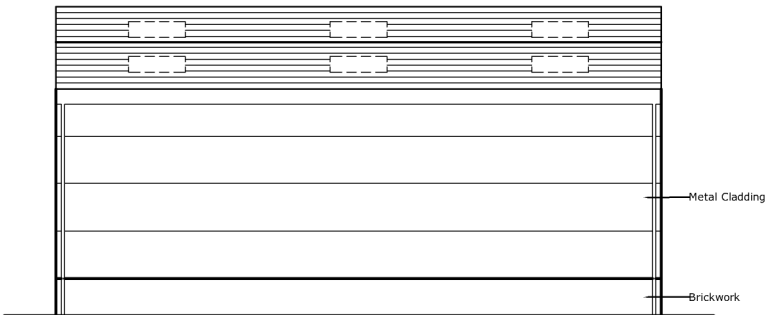

North-West Elevation

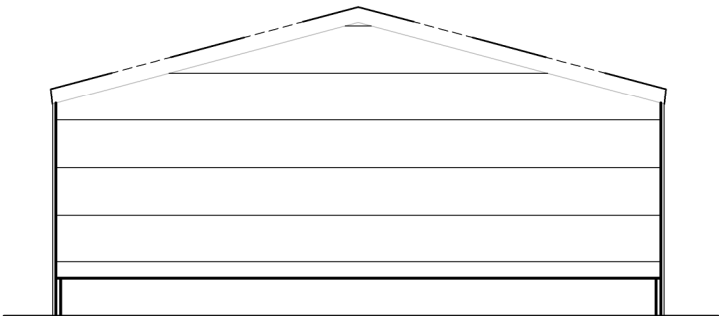

North-East Elevation

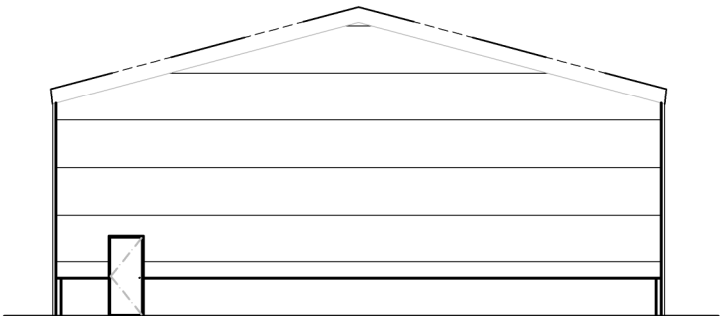

South-West Elevation

 PlanningDesign	PROJECT DESCRIPTION: Commercial development of land currently forming the premises of Talbot Turf, Hilton, Derbyshire	
	DRAWING TITLE: Unit 8 Plans and Elevations as proposed	
Second Floor, Suite 3 Woburn House Vernon Gate Derby DE1 1UL	Tel: 01332 347 371 Fax: 01332 347 555 E-mail: info@planningdesign.co.uk	DRAWN BY: DS
CLIENT Mr S Goodwin	DRAWING NUMBER: 007	CHECKED BY: JJ
	SCALE: 1:200 @ A3	REVISION: A
	DRAWING REF: 1385 - 007A	DATE: February 2018
	STATUS P L A N N I N G	