


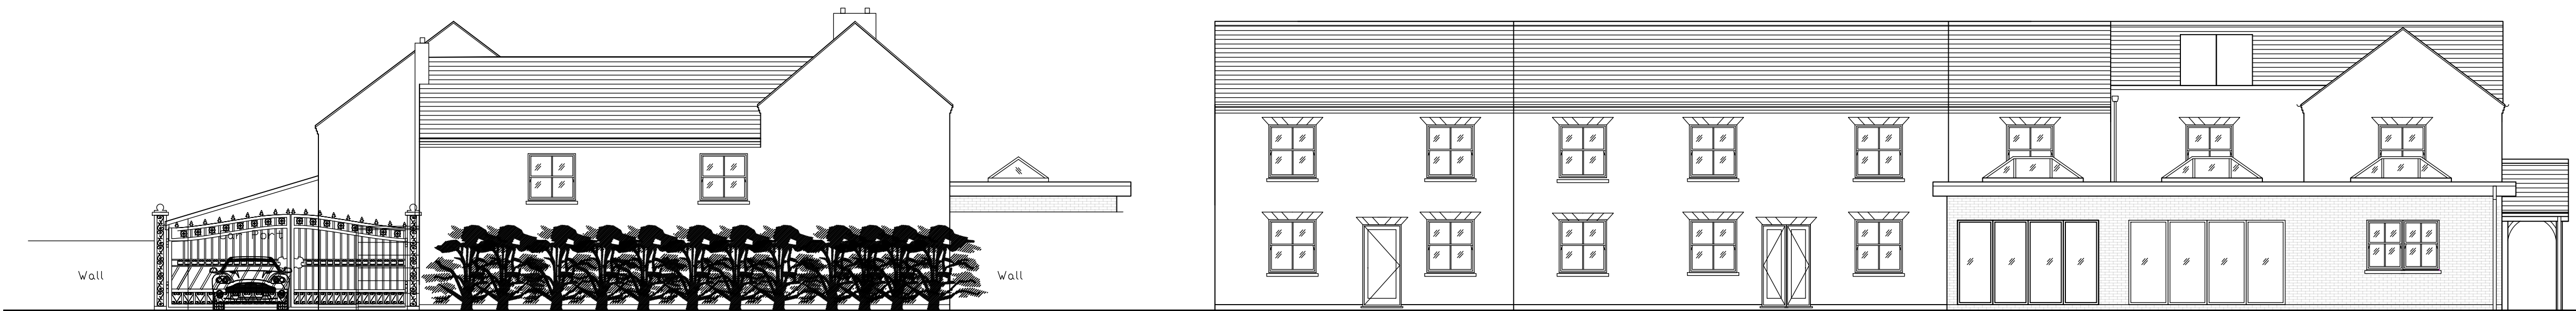


Proposed Rear Elevation (1:100)

Proposed Side Elevation (1:100)




Proposed Front Elevation (1:100)

Proposed Side Elevation (1:100)

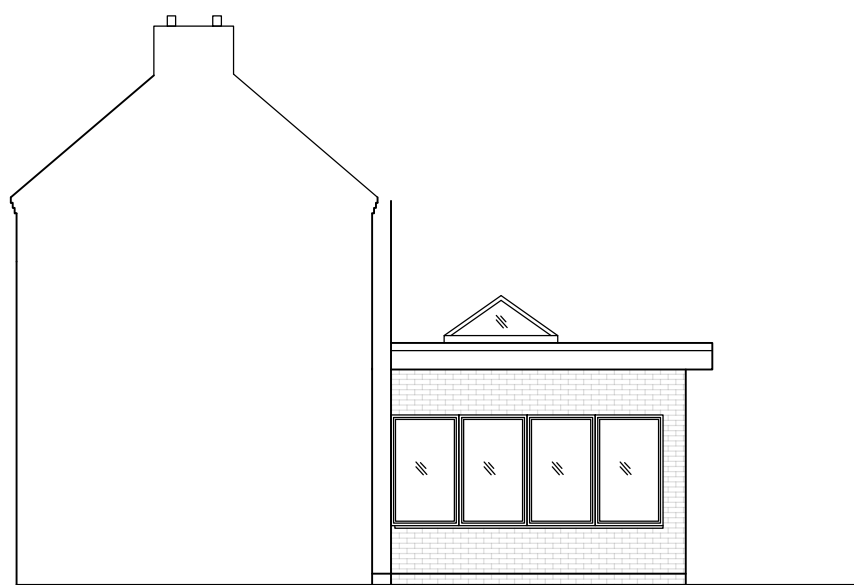

Proposed Sectional Front Elevation (1:100)

All dimensions to be checked on site
All drainage positions and inverts to be checked on site.
No work to commence until receipt of Water authority approval.
It is the responsibility of the property owner to comply with the party wall act where building near to a boundary.

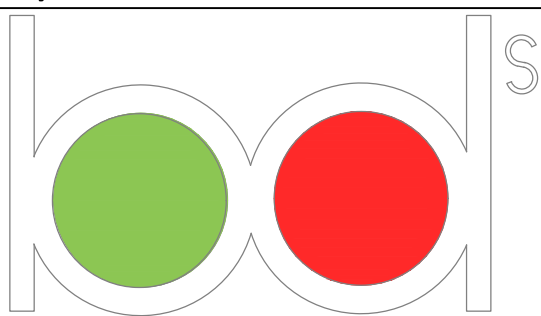

Architecture Ltd

Derby Office
2 Broomfield Cottages, Morley, Derby, DE7 6DN
Nottingham
20 Fitchergate, Nottingham, NG1 2FZ
Stafford
79 Witney Rd, Stafford ST17 0BP

T. 01332 830313
T. 0115 8320289
T. 01785 561026
M. 07974 438575
E. Tim@bds.co.uk
W. www.BDSARCHITECTURE.CO.UK

Project

The Homestead, Weston Rd, Weston on Trent

Drawn by	Date	Proposal	Project
Will North	09 Oct 18	Proposed Elevations	1367 HS 008 Rev C