



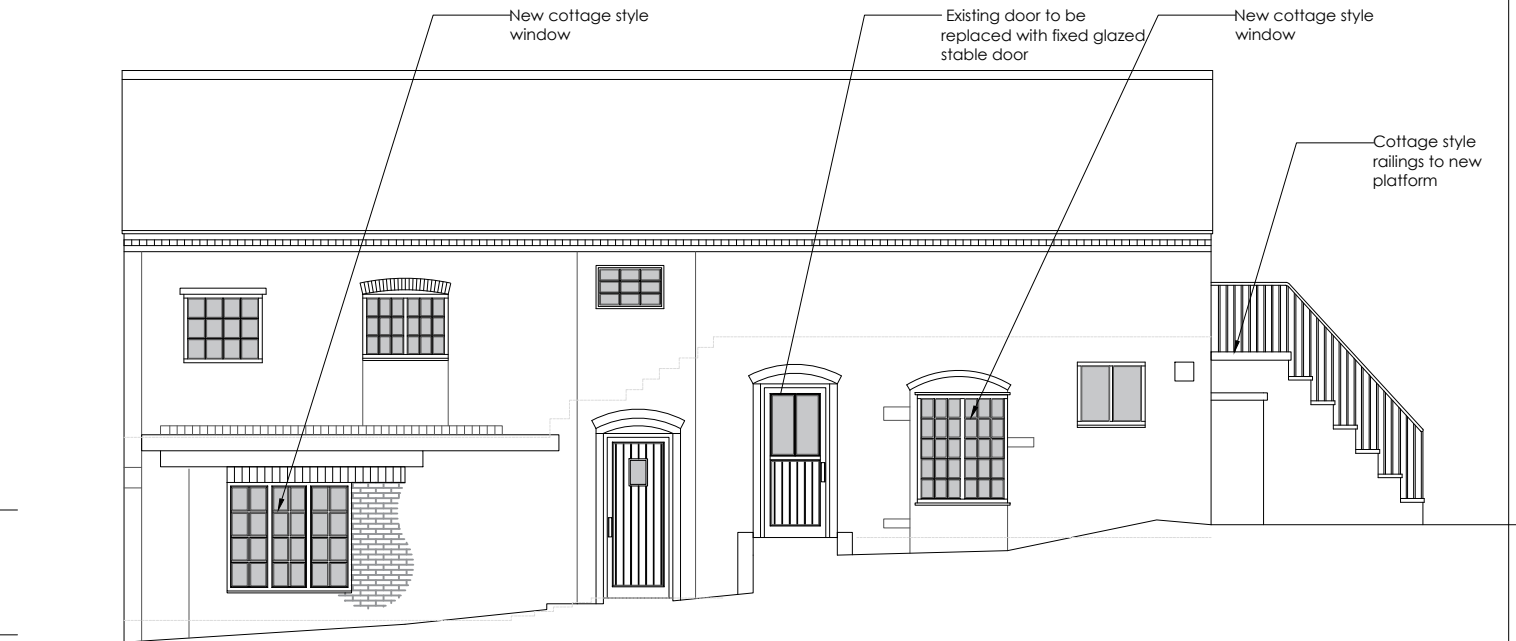


Proposed : South East Elevation scale 1:100




Proposed : North West Elevation scale 1:100

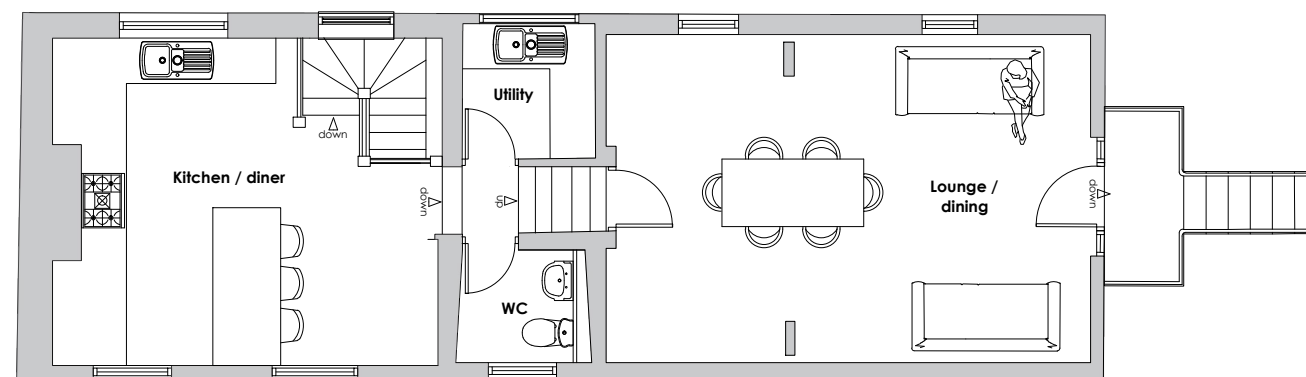


Proposed : First Floor Plan scale 1:100

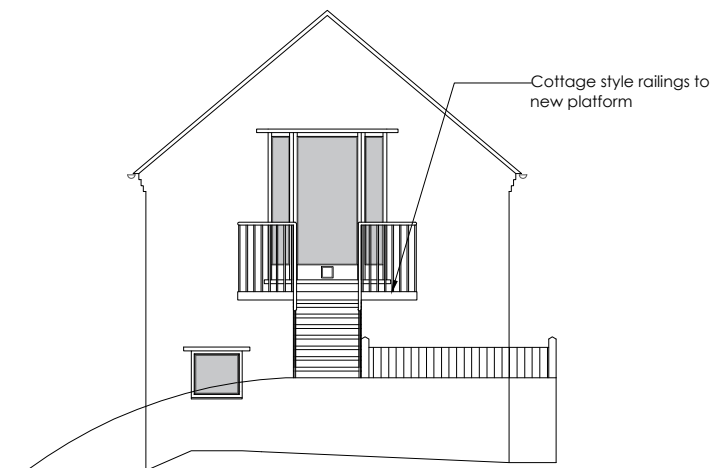

Proposed : South West Elevation scale 1:100

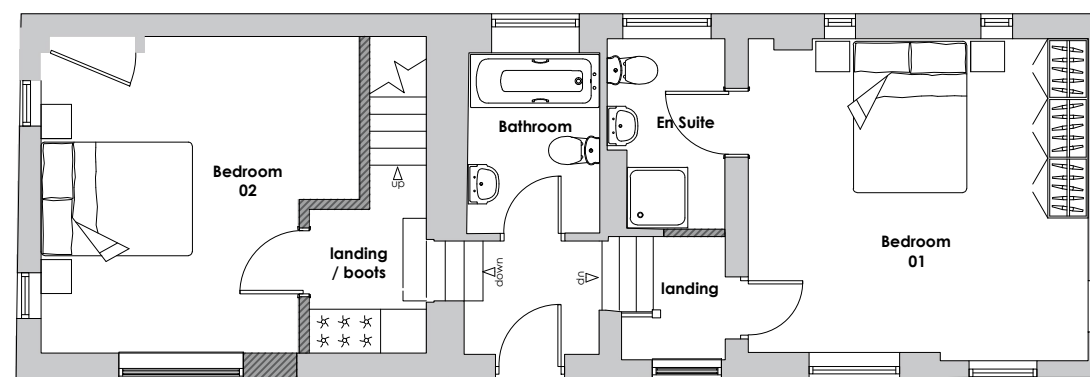

Proposed : Ground Floor Plan scale 1:100

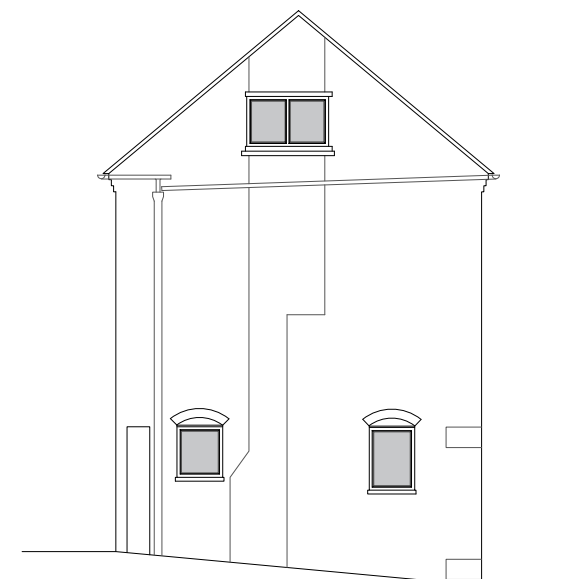

Proposed : North East Elevation scale 1:100



| Rev. | Date.    | Revision Details.  |
|------|----------|--------------------|
| A    | 04.07.19 | Amended rooflights |

**Client:** Mr Awbery & Ms Brockliss

**Project:** 76 High Street, Repton

**Title:** Coach House  
Proposed Plans



Fisher German LLP. The Estates Office  
Norman Court, Ashby de la Zouch  
Leicestershire. LE65 2UZ  
fax: 01530 413896 tel: 01530 412821  
e-mail: ashby@fishergerman.co.uk

**Scale:** 1:100 [Printed A3]

**Date:** March 2019

**Drawn:** KW **Checked:** SN

**Drg No:** 122796 - CH - 110 - A

THIS DRAWING IS PROTECTED BY COPYRIGHT. IT MAY NOT BE REPRODUCED IN ANY FORM OR BY ANY MEANS FOR ANY PURPOSE WITHOUT WRITTEN PERMISSION OF FISHER GERMAN LLP CHARTERED SURVEYORS.  
FISHER GERMAN LLP IS A LIMITED LIABILITY PARTNERSHIP  
REGISTERED IN ENGLAND AND WALES. REGISTERED NUMBER: OC317554.  
REPRODUCED USING ORDNANCE SURVEY DATA. CROWN COPYRIGHT.  
ALL RIGHTS RESERVED. LICENCE NUMBER: 100055237