


Room Types

- Circulation
- Non-Net Area
- Sports+Activity
- Staff+Administration
- Storage+Prep
- Teaching Classrooms

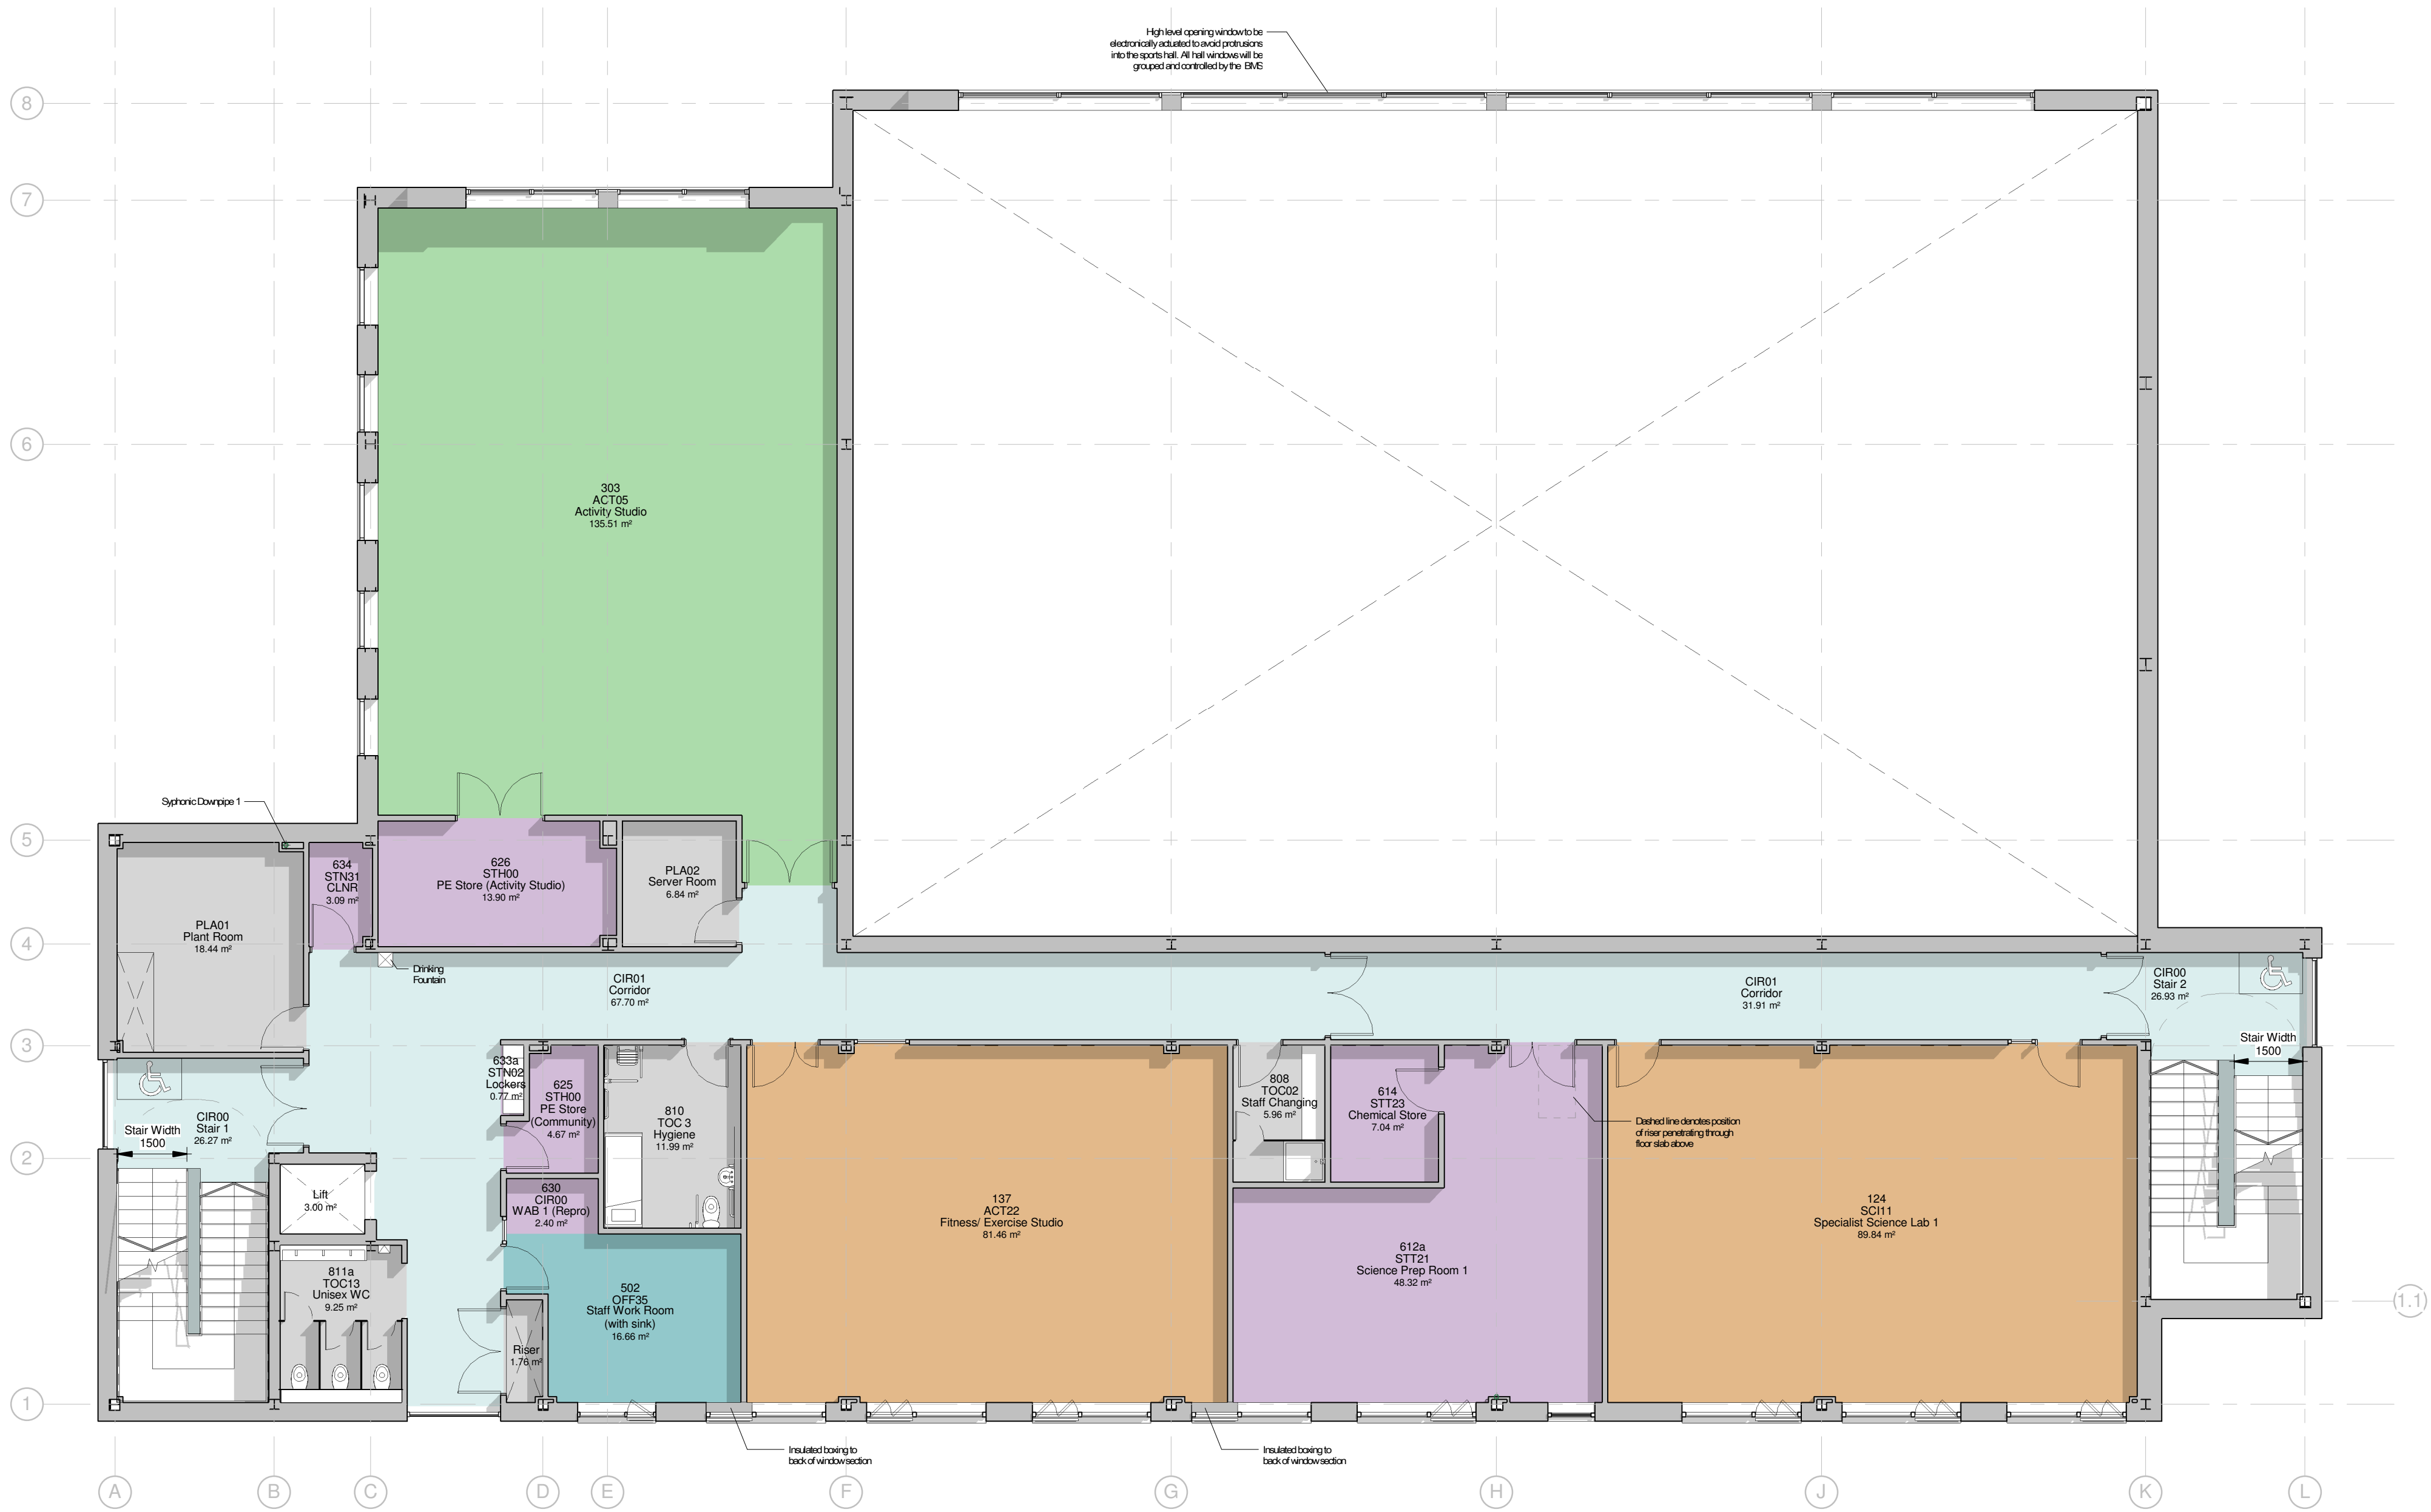

1 L01  
1 : 100

|    |            |   |    |
|----|------------|---|----|
| P7 | 27.02.2018 | Disabled refuges added to escape stairs   | MG |
| P6 | 06.02.2018 | 3D cut away plan added   | MG |
| P5 | 02.02.2018 | Boxings added   | MG |
| P4 | 25.01.2018 | Community store layout amended, Lift shaft changed to platform lift, grid lines adjusts, drinking fountains shown, annotation added, window openers shown, connecting door between lab and prep moved to corridor, glazed screen in fitness suite co-ordinated with steelwork | MG |
| P3 | 18.01.2018 | Column boxings, window openers, shower drainage channels, ADS numbers and annotation added in line with comments   | MG |
| P2 | 16.01.2018 | Hygiene room door swing altered   | MG |
| P1 | 10.01.2018 | Amendments to RM rooms and grids   | MG |



ARCHITECTURE INTERIOR DESIGN  
VISUALISATION

CPMG Architects Ltd 23 Water Gate Nottingham NG1 1NU  
telephone: 0115 958 9500 email: nottingham@cpmg-architects.com  
www.cpmg-architects.com

job title

GRANVILLE SPORTS COLLEGE  
SPORTS BUILDING

drawing title

GENERAL ARRANGEMENT  
FIRST FLOOR PLAN - L01

drawing status

PRELIMINARY

| drawn by                   | date       | checked by | scale   | medic    |
|----------------------------|------------|------------|---------|----------|
| MH                         | 2018-01-05 | MG         | 1 : 100 | AI       |
| drawing reference          |            |            |         | revision |
| 8362-CPMG-Z01-01-DR-A-2001 |            |            |         | P7       |

Copyright of CPMG Architects Limited 2016. All rights reserved. No part of this publication may be reproduced, stored in any retrieval system or transmitted in any form by any means without prior permission of CPMG Architects Limited. Do not scale from drawing, use figured dimensions only. All dimensions to be checked on site.

ISO 9001 QUALITY MANAGEMENT | 14001 ENVIRONMENTAL MANAGEMENT