

1.


Diagram illustrating the dimensions and turning path of a DB32 Fire Appliance. The appliance is shown in profile with dimensions: Overall Length 8.68m, Overall Width 2.180m, Overall Body Height 3.452m, Min Body Ground Clearance 0.337m, Max Track Width 2.121m, Lock to lock time 6.00s, and Kerb to Kerb Turning Radius 7.310m. The turning path is shown with a Green Line (Body Line) and a Red Line (Wheel Line).

4.

5.

The diagram illustrates a site plan with several buildings labeled 89, 94, 95, and 97. Building 94 is at the top left, 95 is below it, and 97 is further down. Building 89 is on the right side. Various annotations include 'cbf' (likely car bay or car park) and 'BH11'. Pedestrian routes are shown as colored lines (red, green, blue) connecting different areas. There are also black arrows indicating directions and some circular symbols. The plan shows a mix of paved areas, parking spaces, and what appears to be a hatched area representing a specific material or terrain. A yellow rectangular area is visible at the bottom right corner of the plan.

6.

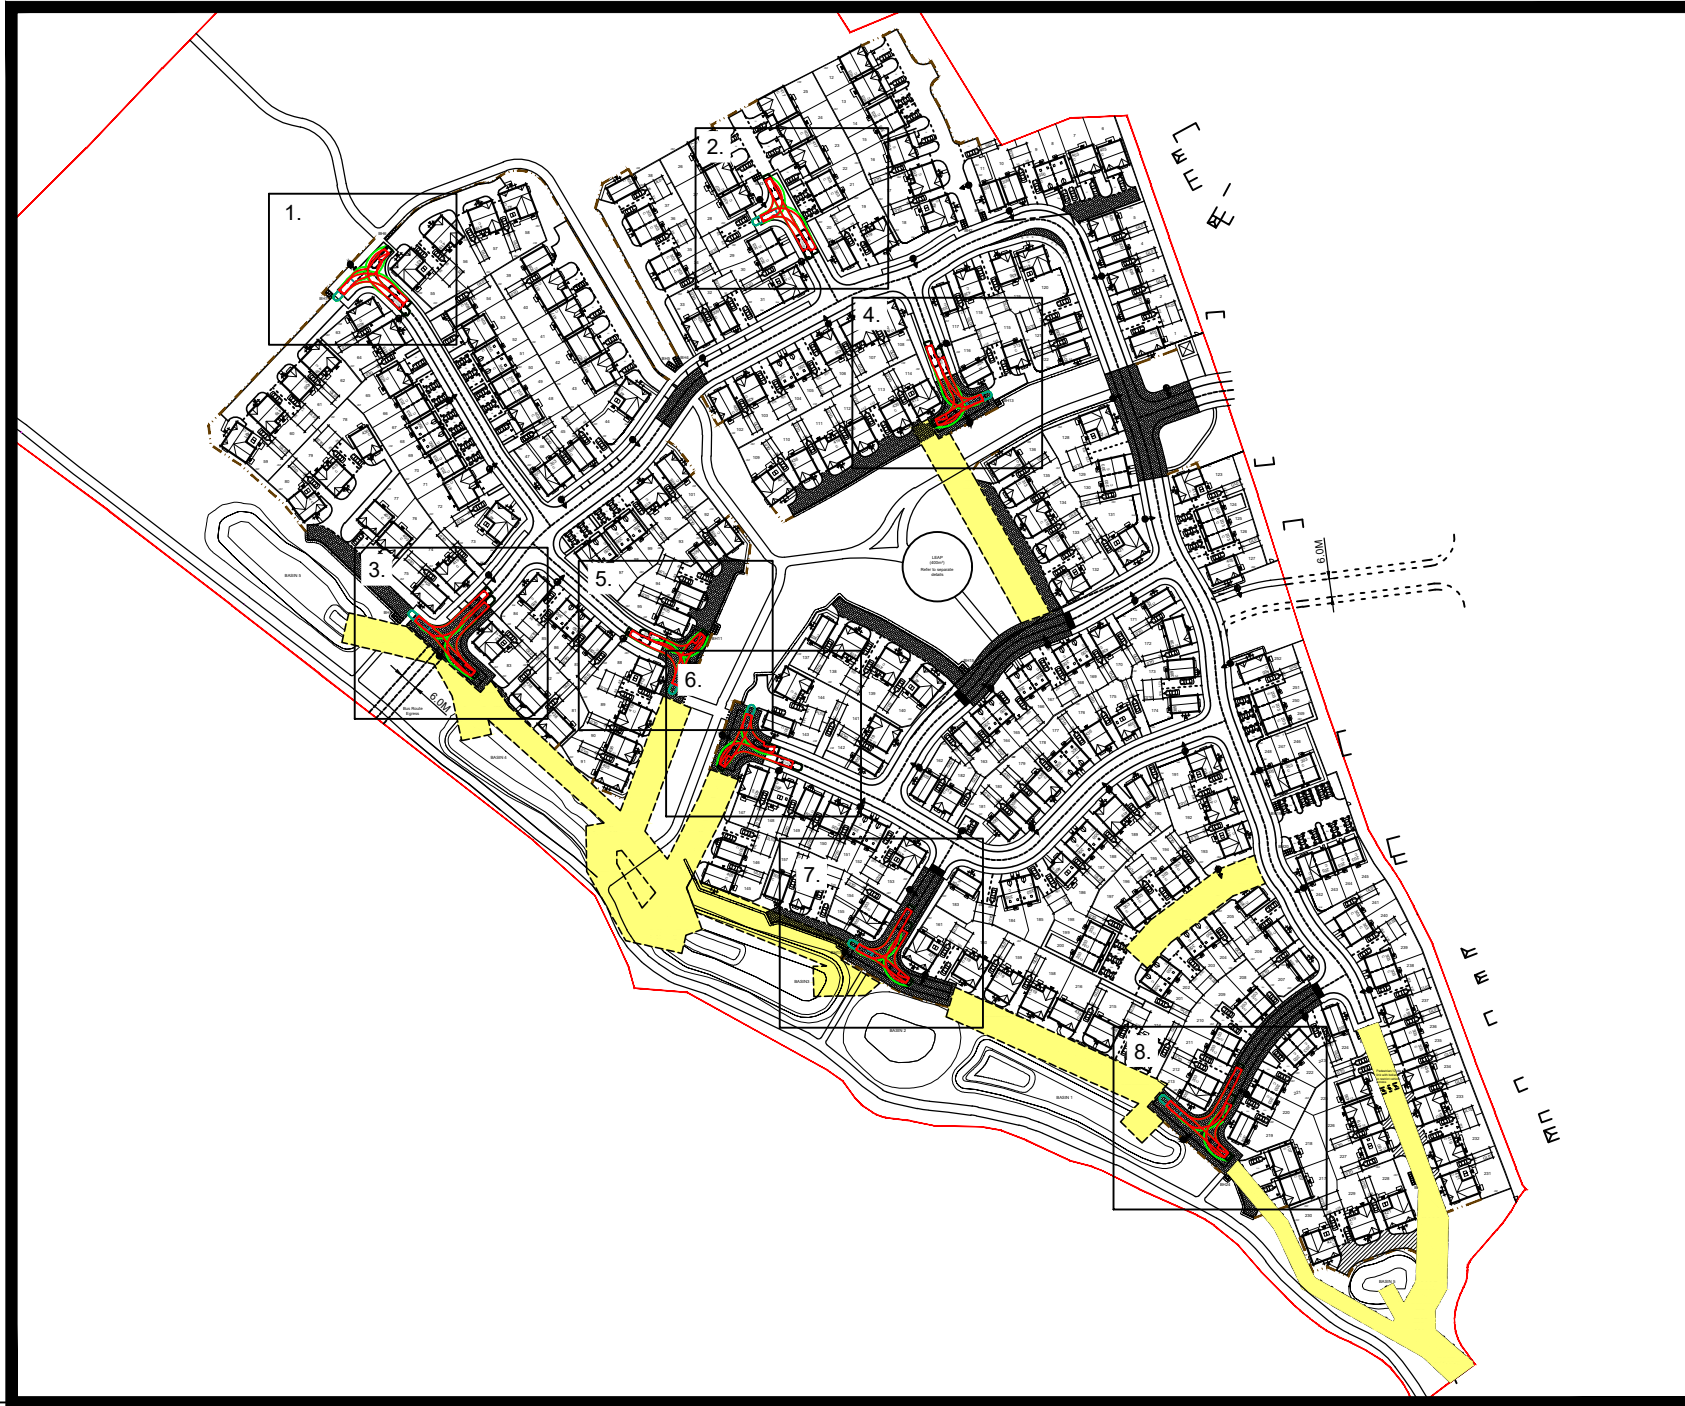

© THIS DRAWING AND THE BUILDING WORKS DEPICTED ARE THE COPYRIGHT OF J.S.BLOOR (WASHAM) LIMITED AND MAY NOT BE REPRODUCED OR AMENDED EXCEPT BY WRITTEN PERMISSION. NO LIABILITY WILL BE ACCEPTED FOR AMENDMENTS MADE BY OTHER PERSONS.

BLOOR HOMES EAST MIDLANDS DIVISION
7 CALICO BUSINESS PARK
SANDY WAY, AMINGTON, TAMWORTH
EPHONE 01827 302000 FACSIMILE 01827 302001

DRAWING No: MI003-EN-049