




Proposed Front Elevation (South)



Proposed Side Elevation (West)



Proposed Rear Elevation (North)

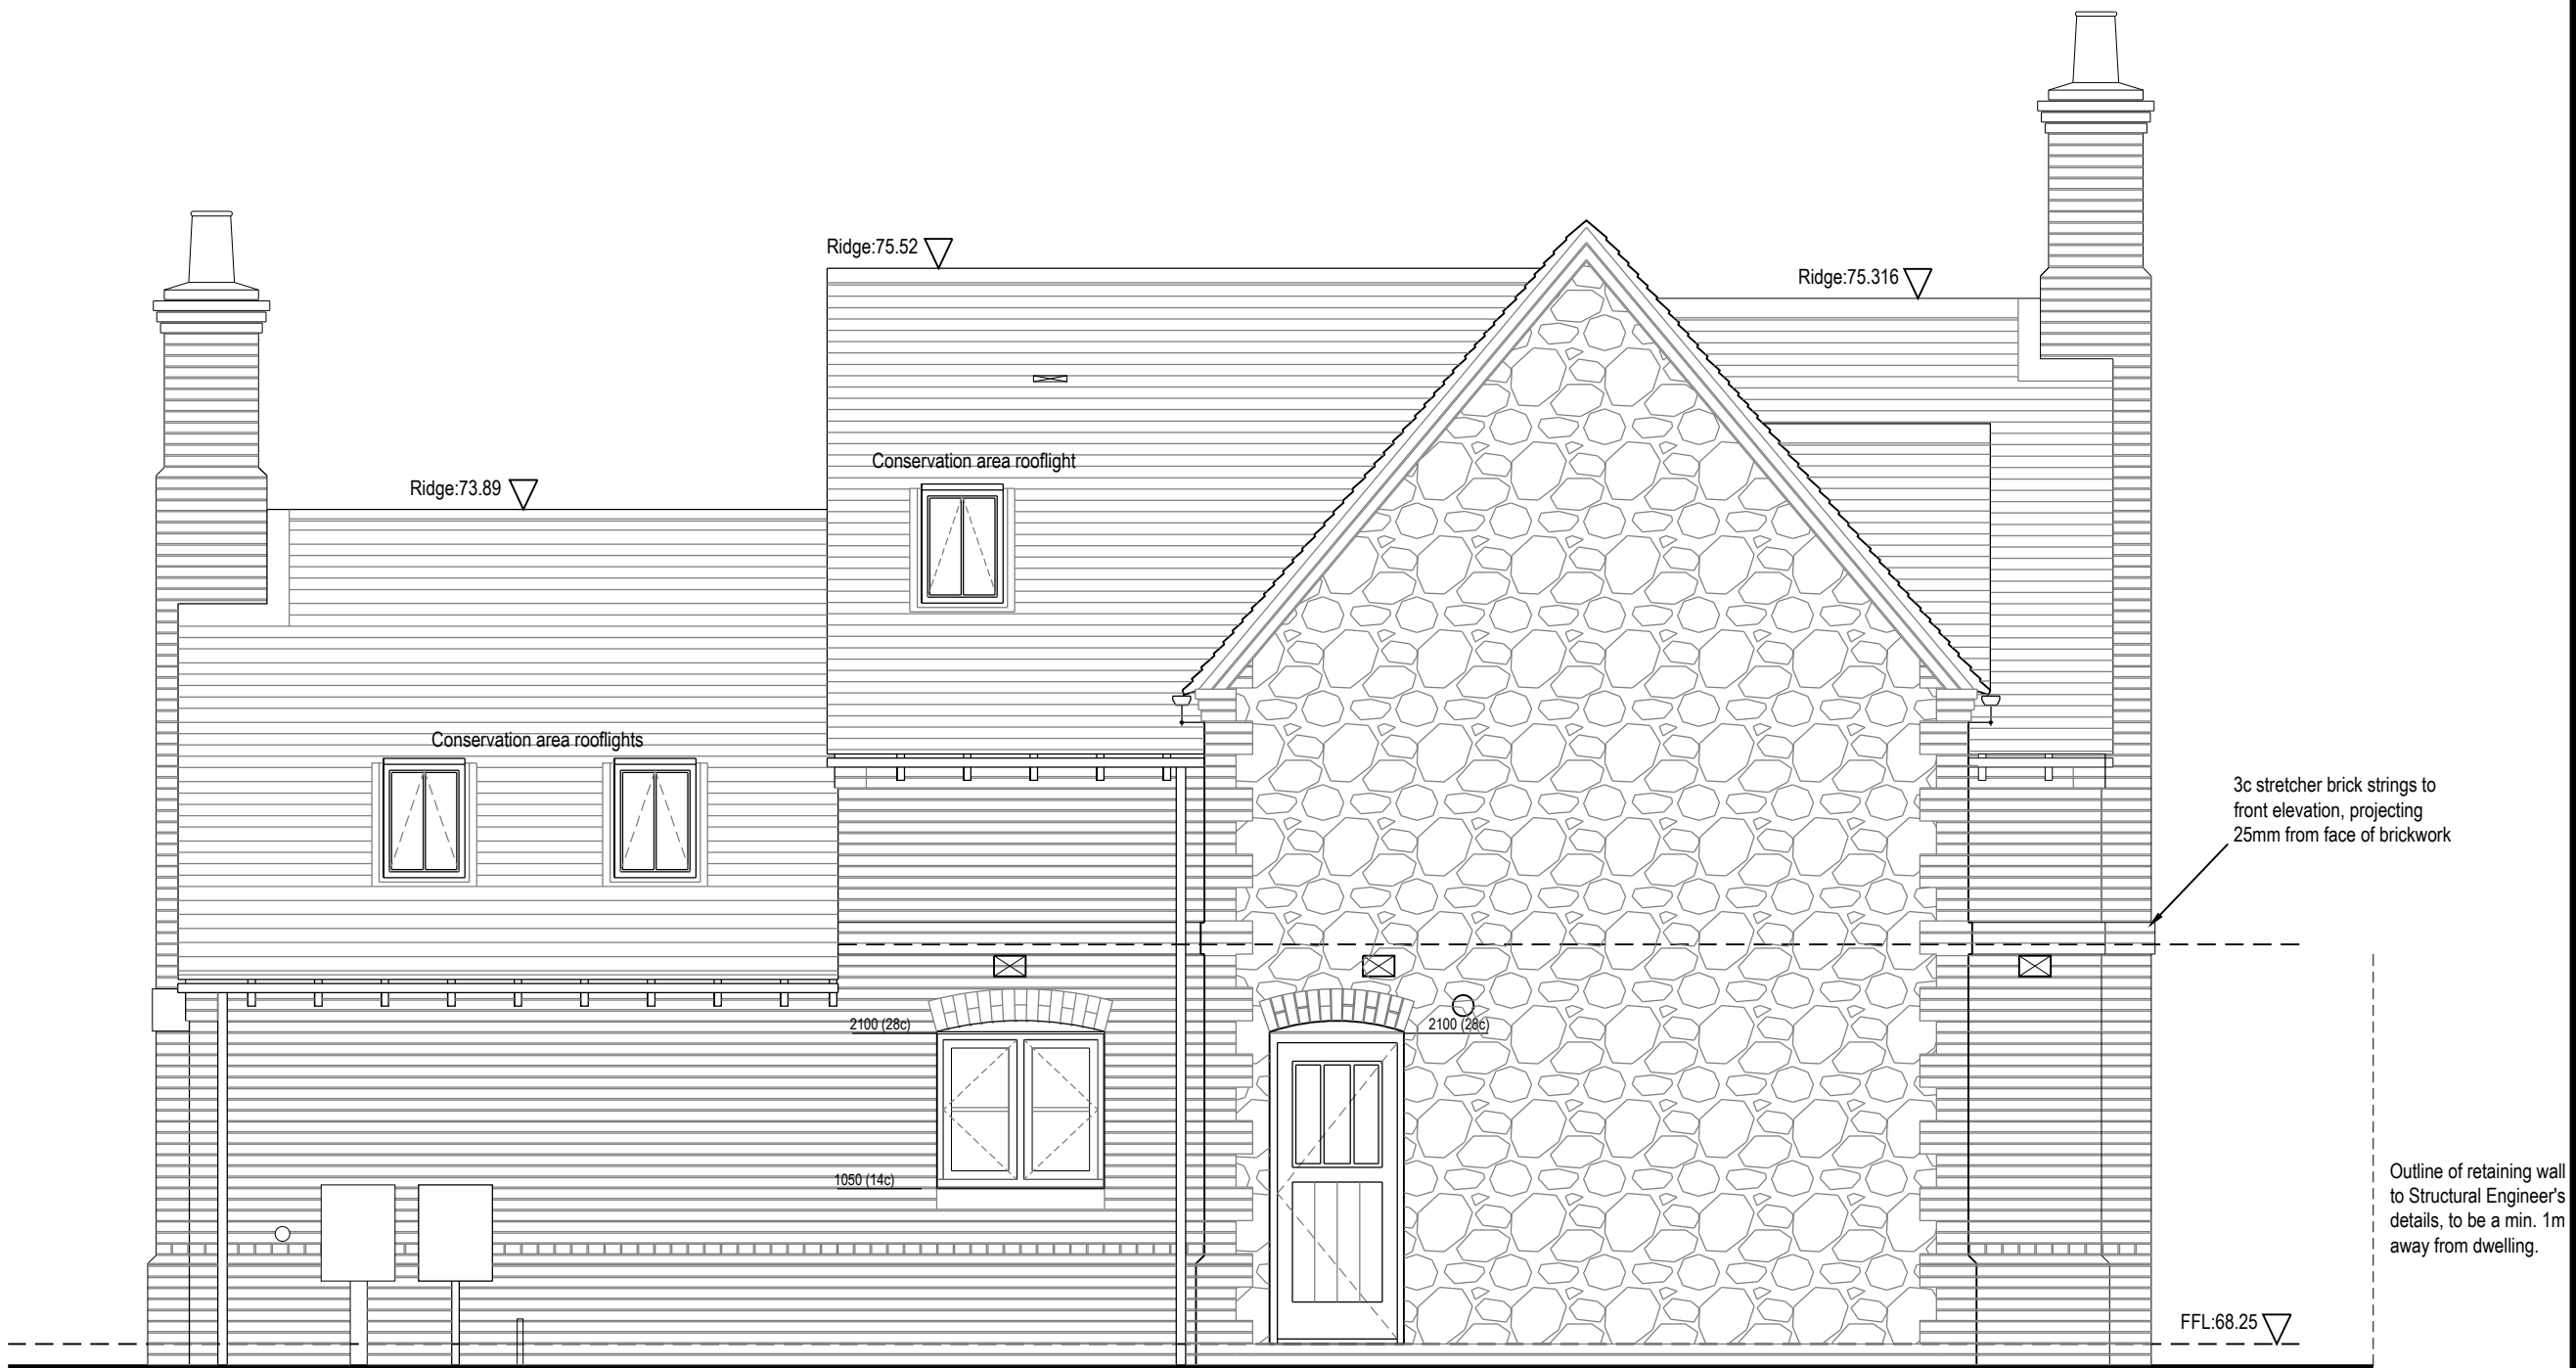

Proposed Side Elevation (East)



Rev	Details	Date	Checked By
-----	---------	------	------------

PLANNING				
BROWN HILL HAYWARD BROWN				
CHARTERED ARCHITECTS				
GEORGIAN HOUSE 24 BIRD STREET LICHFIELD STAFFS WS13 6PT				
TEL 01543 254337 FAX 01543 416540 e-mail mail@bharchitects.co.uk				
Client		Alexander Bruce Estates		
Project		78 Ashby Road, Melbourne		
Title		Plot 4 GA Elevations		
Scale	Date	Drawn By	Checked By	Drawing Number
1/50@A1	Sep14	SH	SR	2806-043
Revision				
1.5 - 0				
The copyright of this drawing and design is vested in the Architect and must not be copied or reproduced without written consent. All dimensions given are to be verified on site by the responsible contractor. Do not scale dimensions from this drawing.				
BROWN HILL HAYWARD BROWN				