



front elevation




side elevation




rear elevation

PROPOSED
ROOF
PLAN

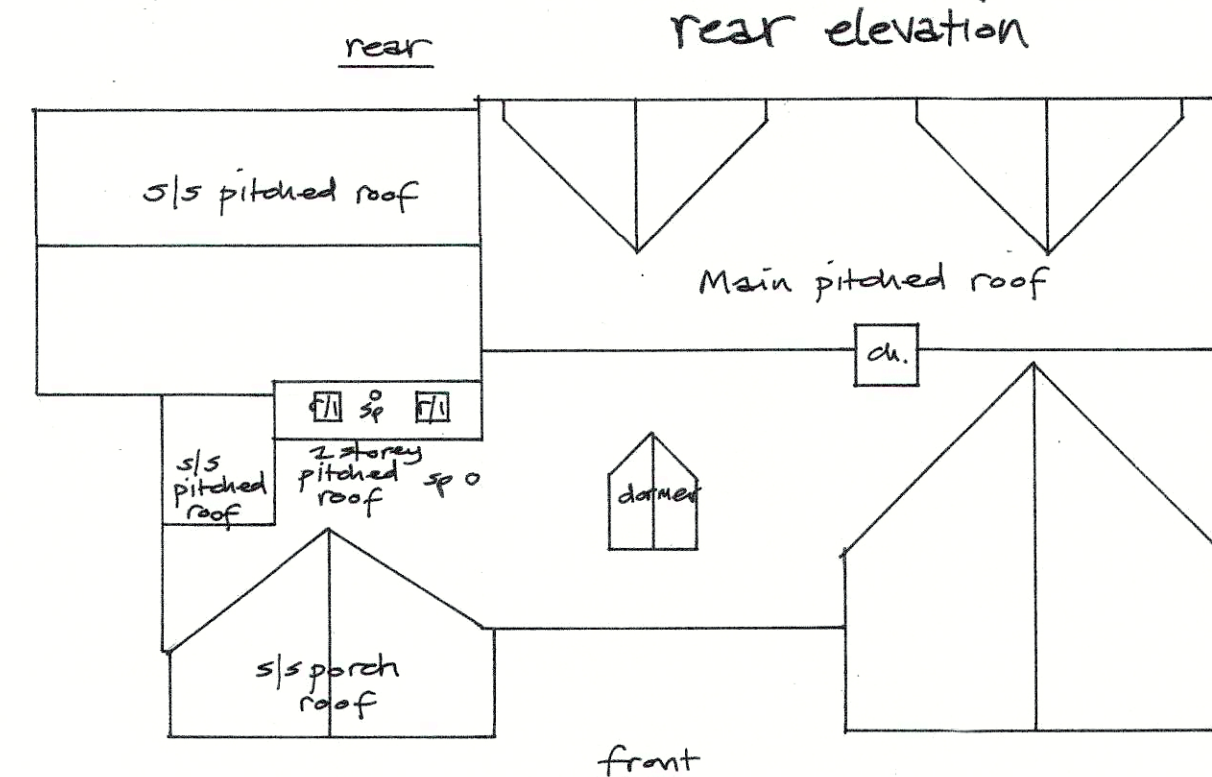


block plan 1:500.

SCALE BAR 1:500.

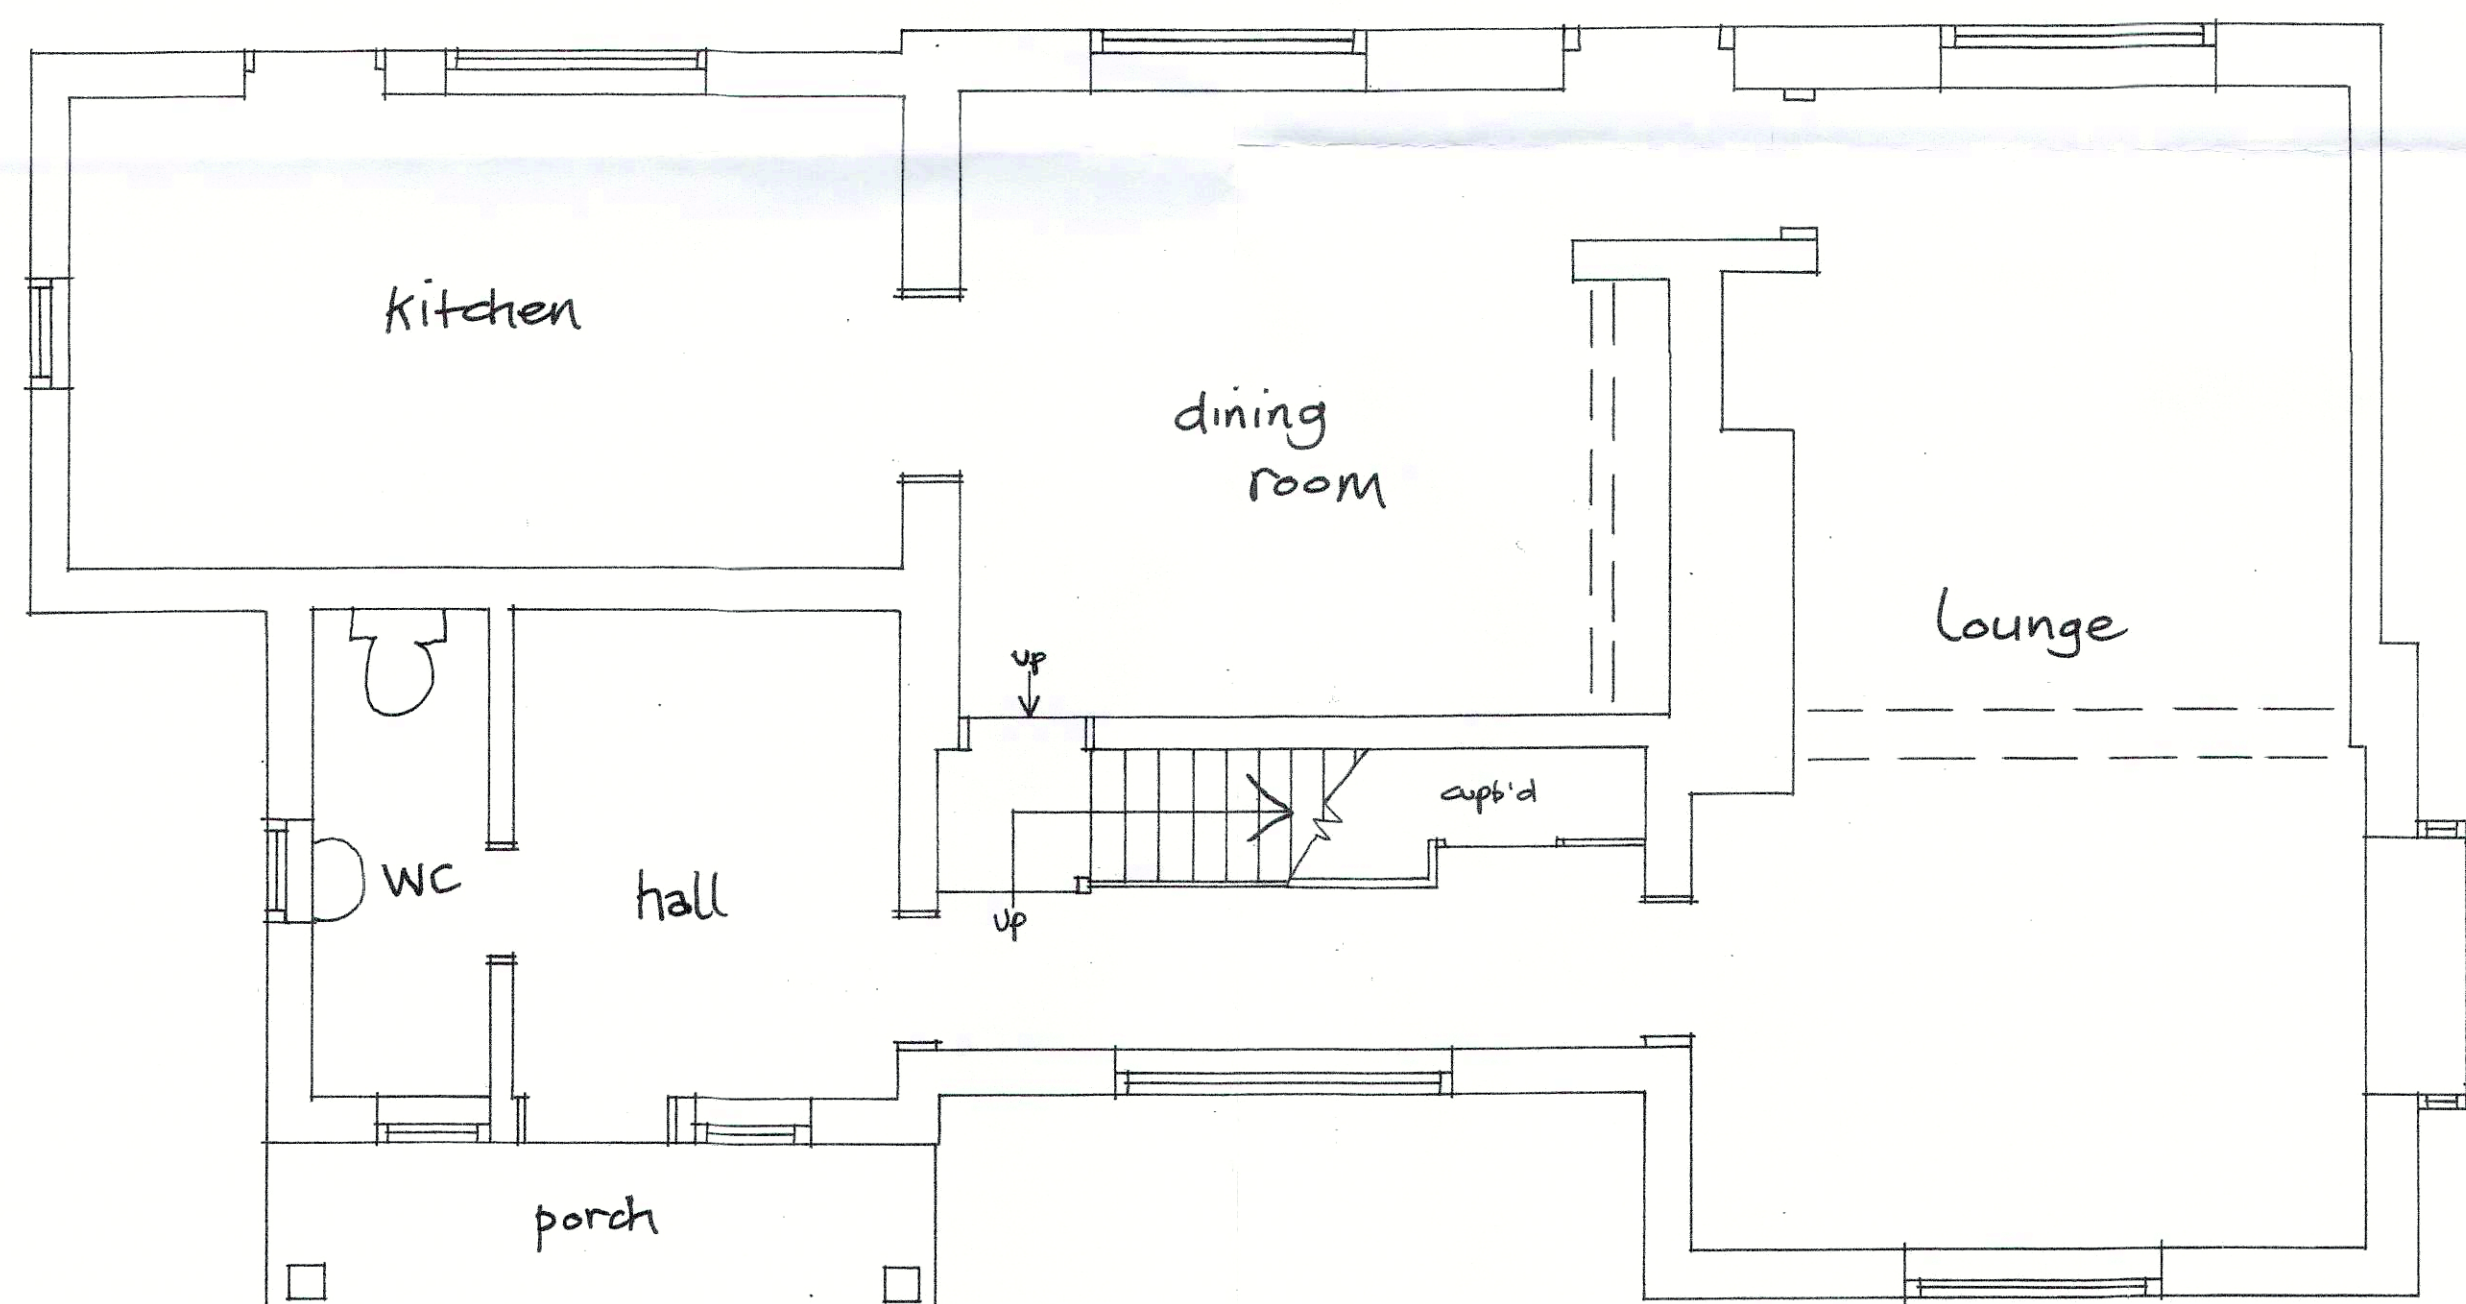

ground floor plan

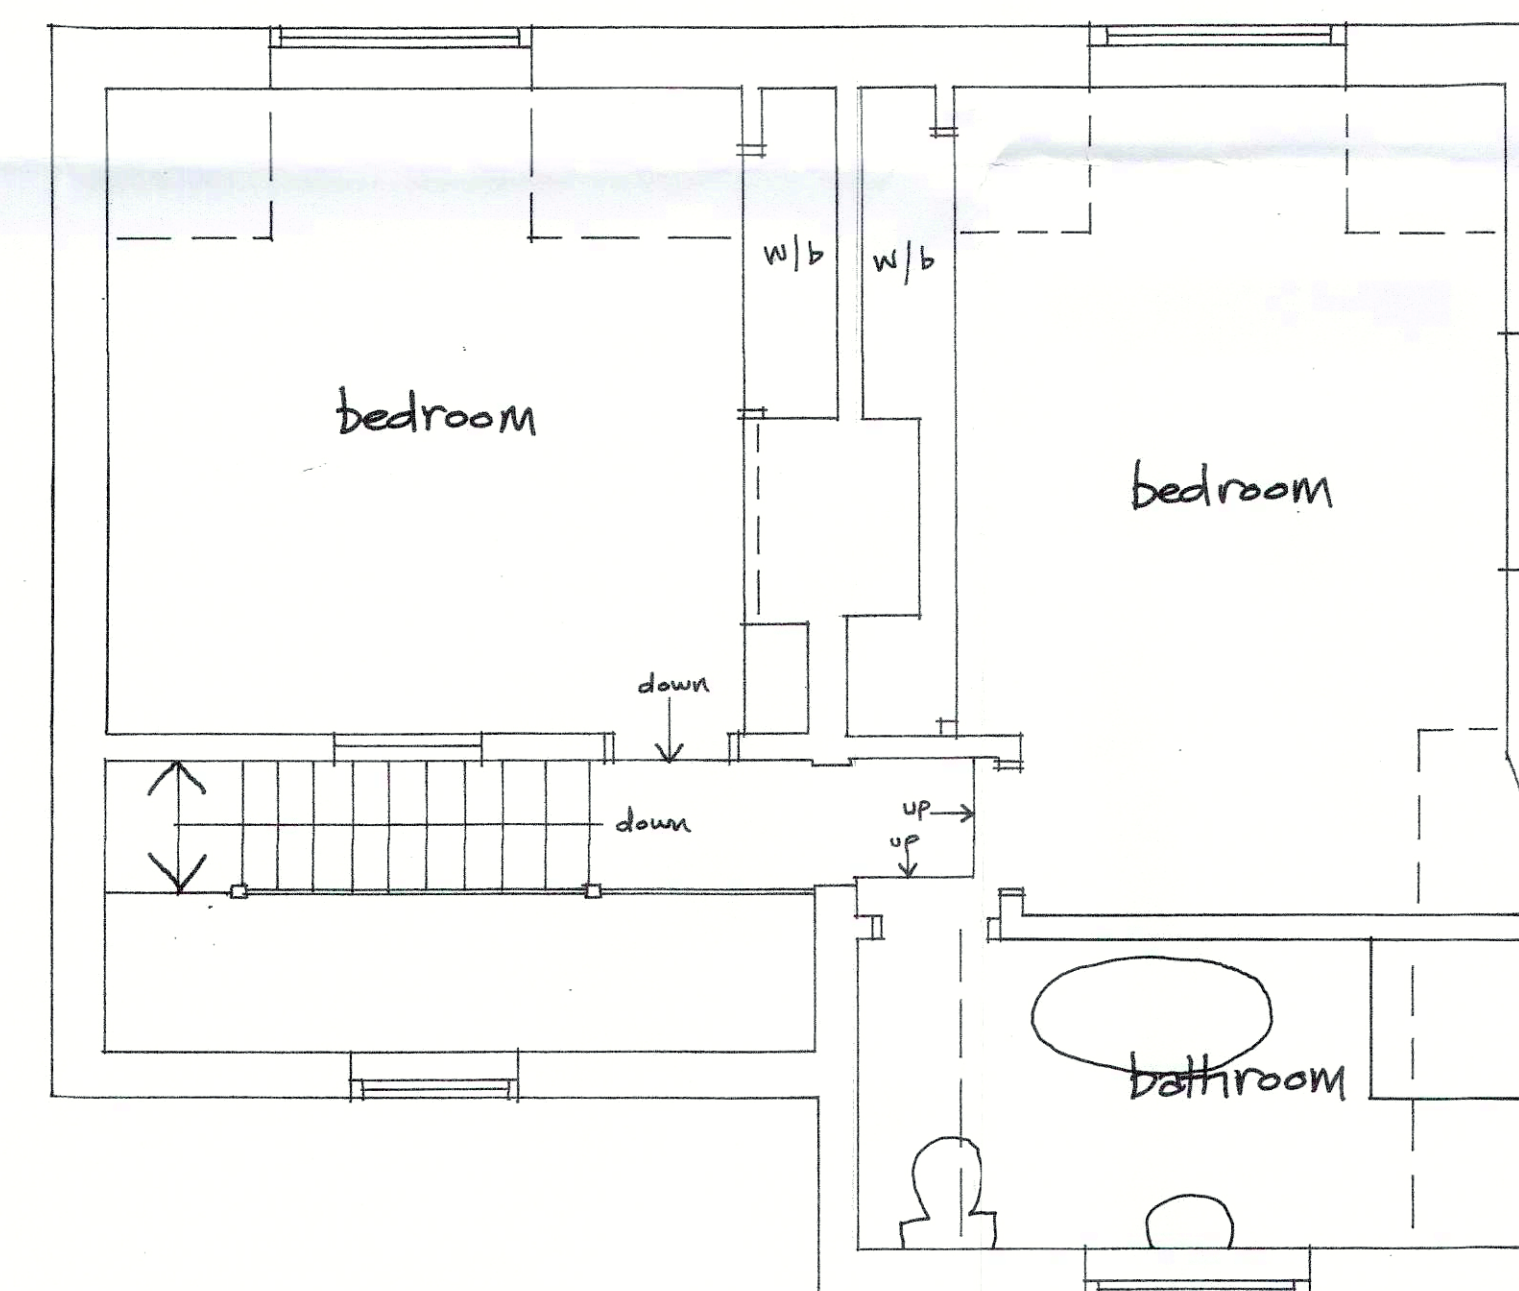

first floor plan

92015/0941


South Derbyshire District Council

05 OCT 2015

Community & Planning Services

VALID DATE
05 OCT 2015

AS EXISTING.

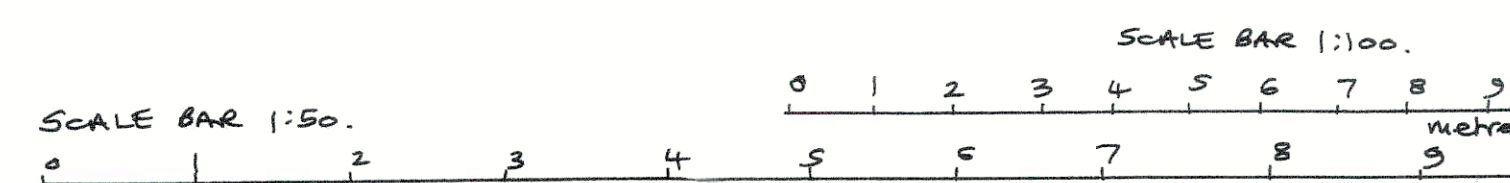

All dimensions to be checked on site

PAPER SIZE A1

Proposed extension & alterations at Museum Cottage, Newton Pk, Newton Solney.

N. Aslie, 24, The City, Woodville, Swadlincote, Derbys, DE11 7DH. Telephone (01283) 212361.

Scales: 1:50, 1:100 (Uos). Date: September 2015. Drg. No: NA/BBMC/1.