




Front Elevation 1:100

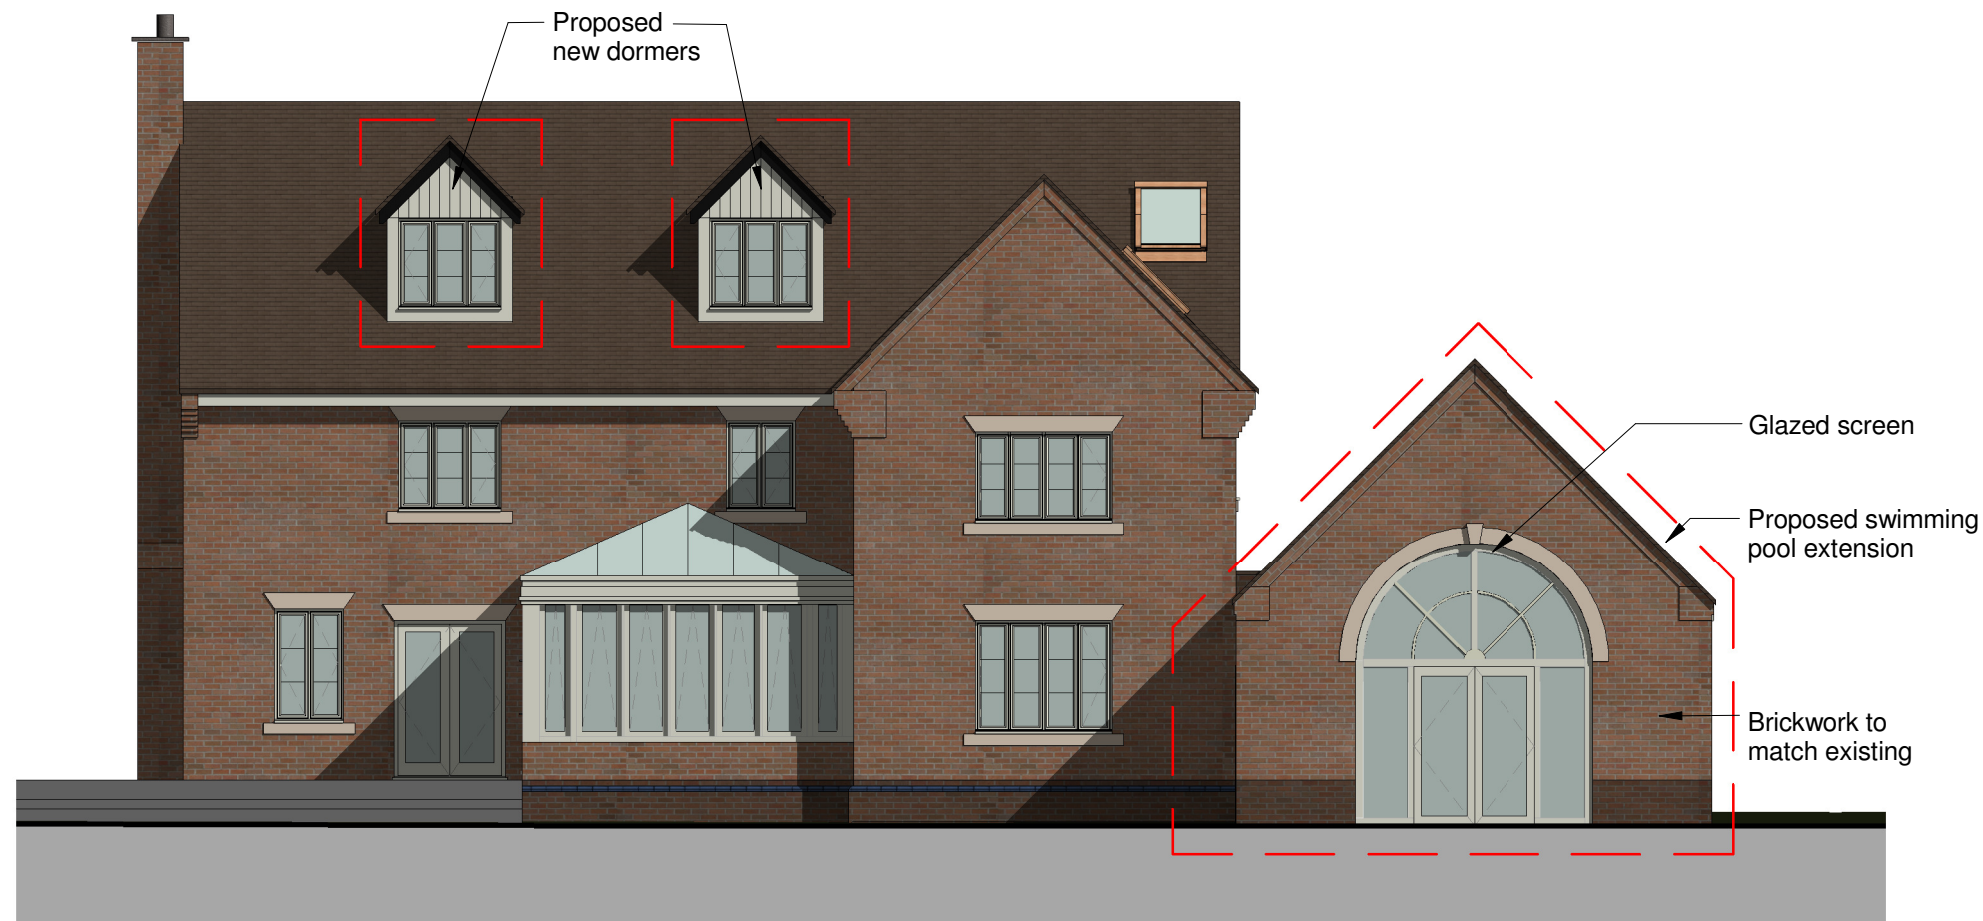

Rear Elevation 1:100

- B | Glazed Screen and extension footprint amended
13.01.2016
A | General amendments 13.11.2015

Revisions



urban designs limited | suite 6 | anson court | horninglow street
burton upon trent | staffordshire | de14 1ng
t: 01283 763763 m: 07930 604427 f: 0845 0099 763
e: info@urban-designs.co.uk
www.urban-designs.co.uk

Drawing: Proposed Front and Rear Elevations

Client: Mr R Bullivant

Job: Brook House
Milton Road

Repton
Derbyshire

Date: Nov 15

Drawn by: S Ali

Scale (@ A3): 1 : 100

DRAWING NUMBER

2015-424-08 B