




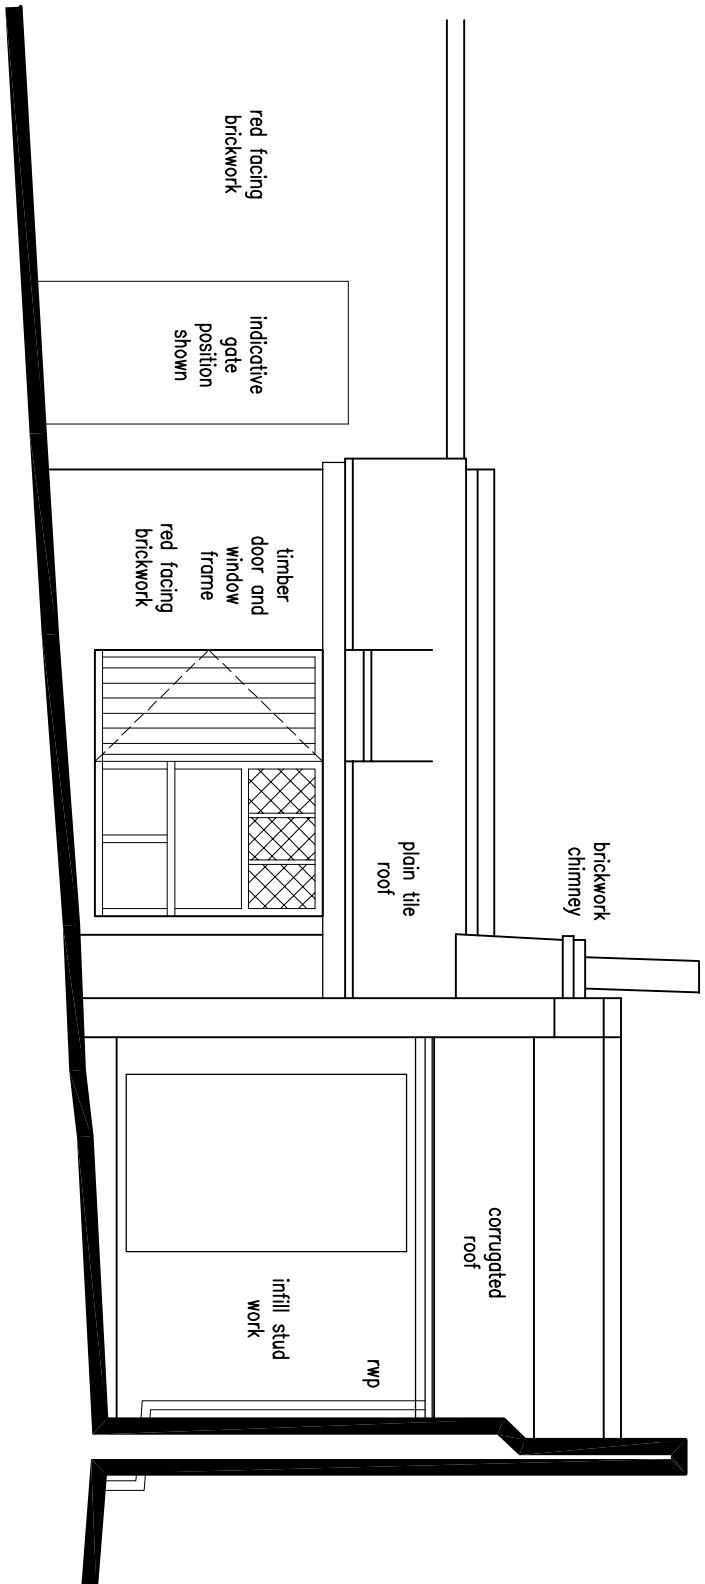



North Elevation
Scale 1:150

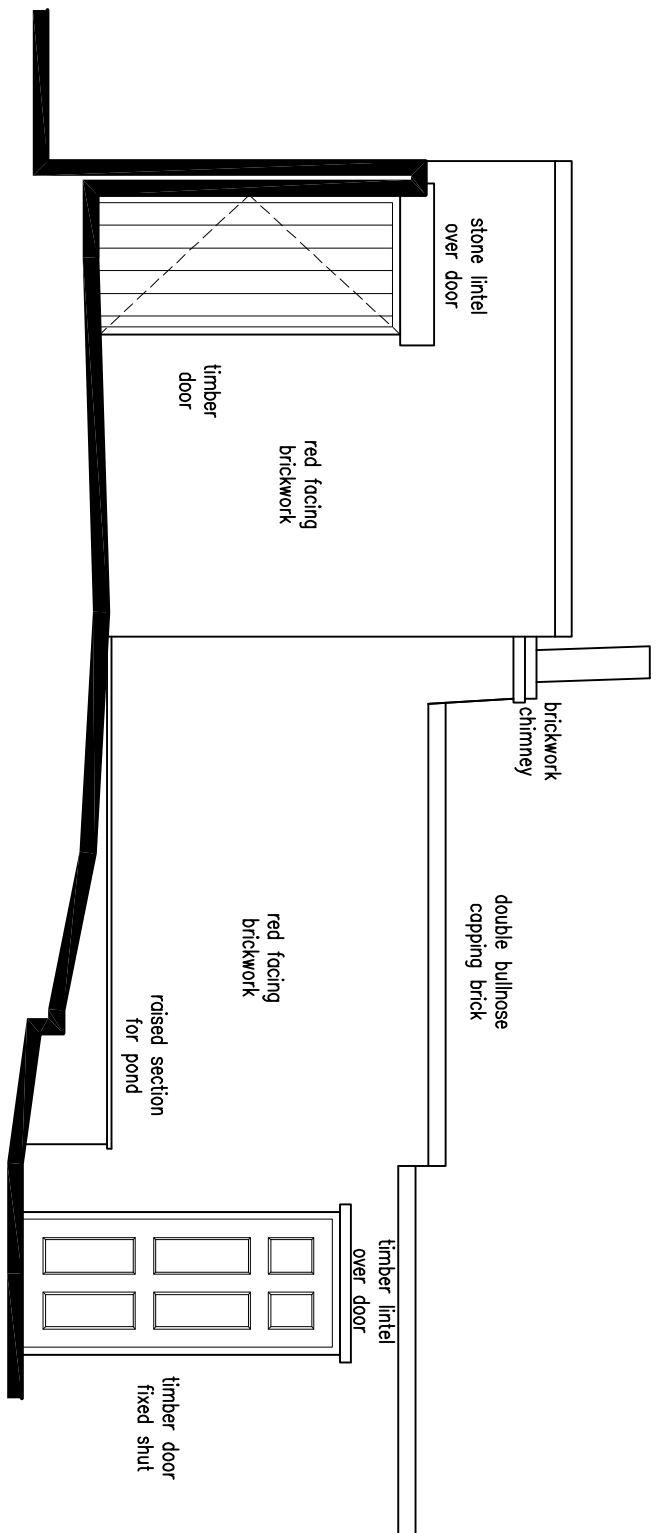


South Elevation
Scale 1:150

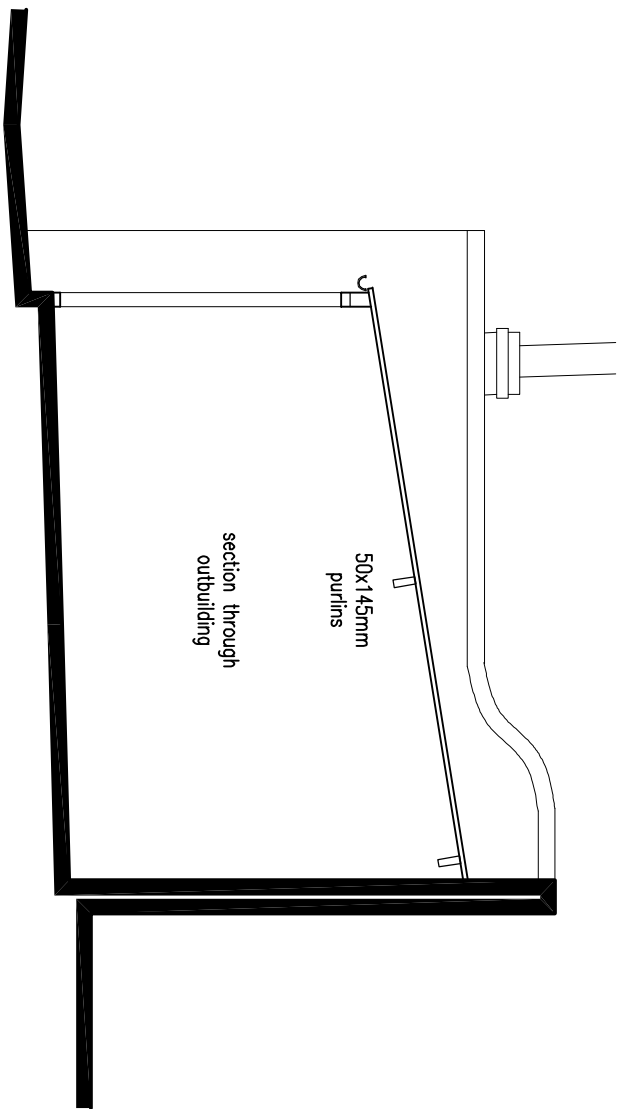

Section through Outbuilding
Scale 1:150

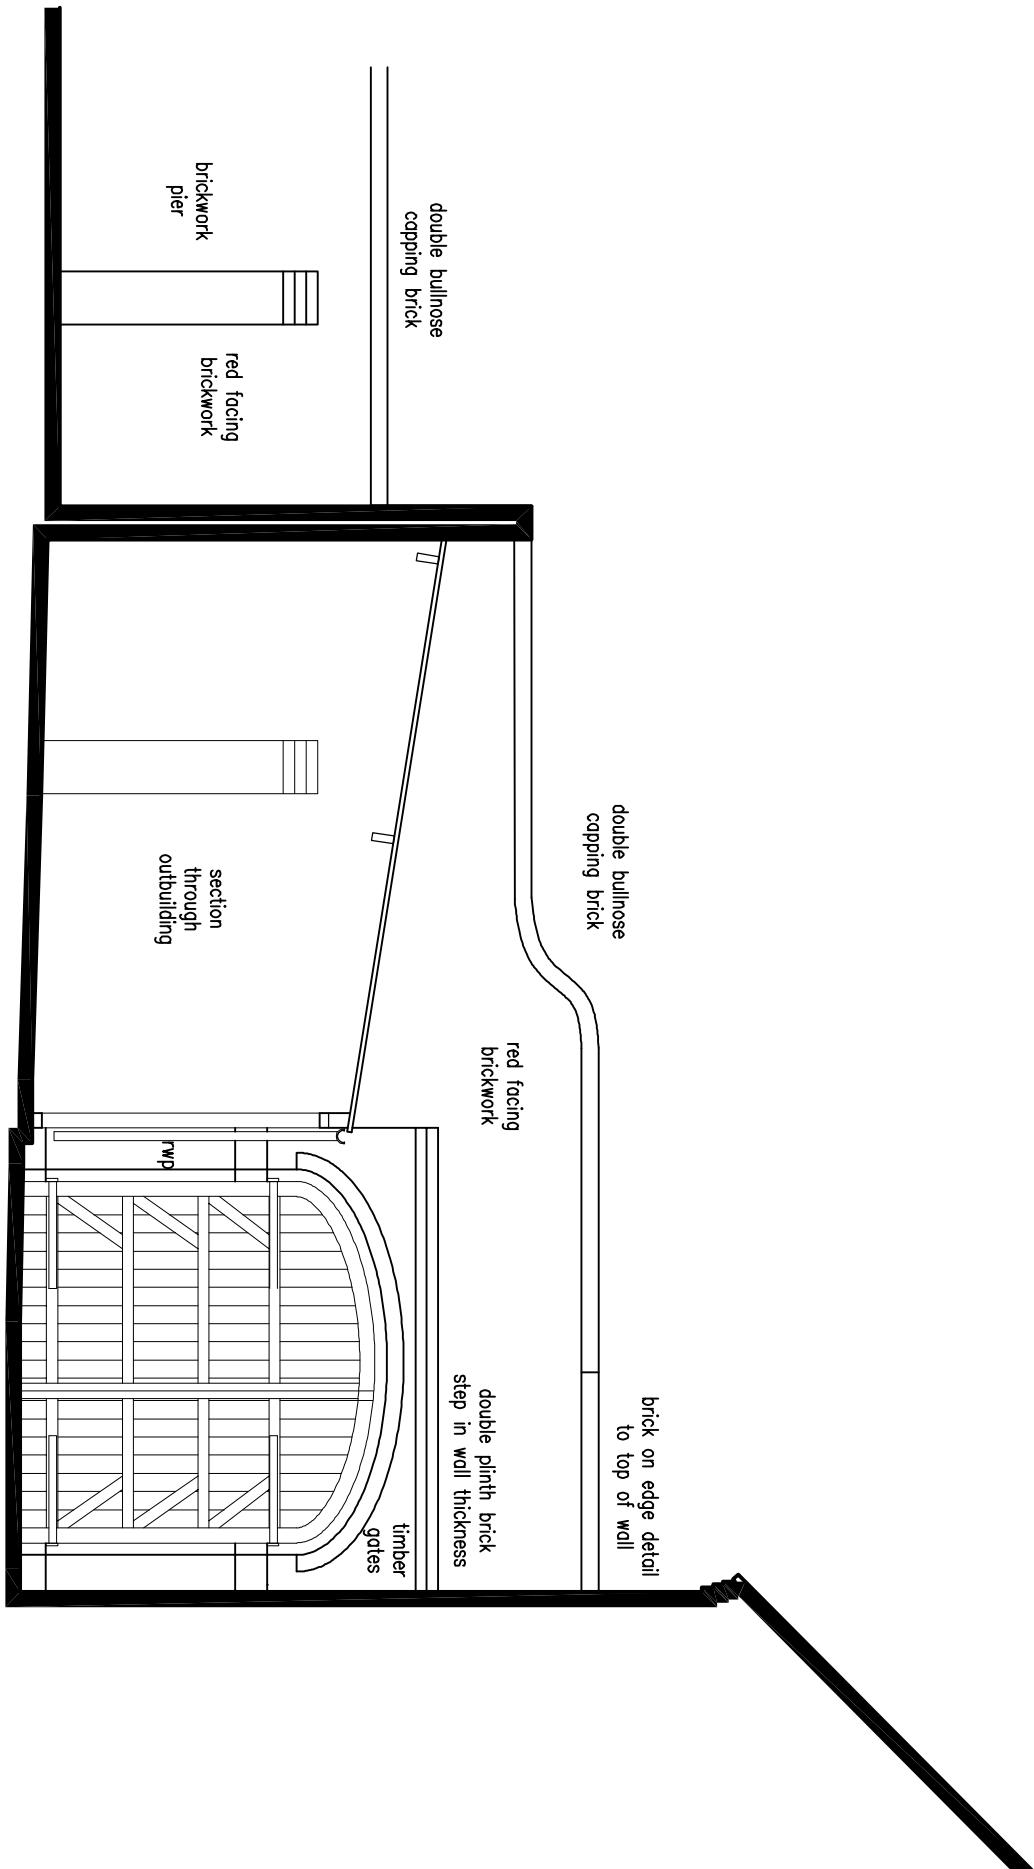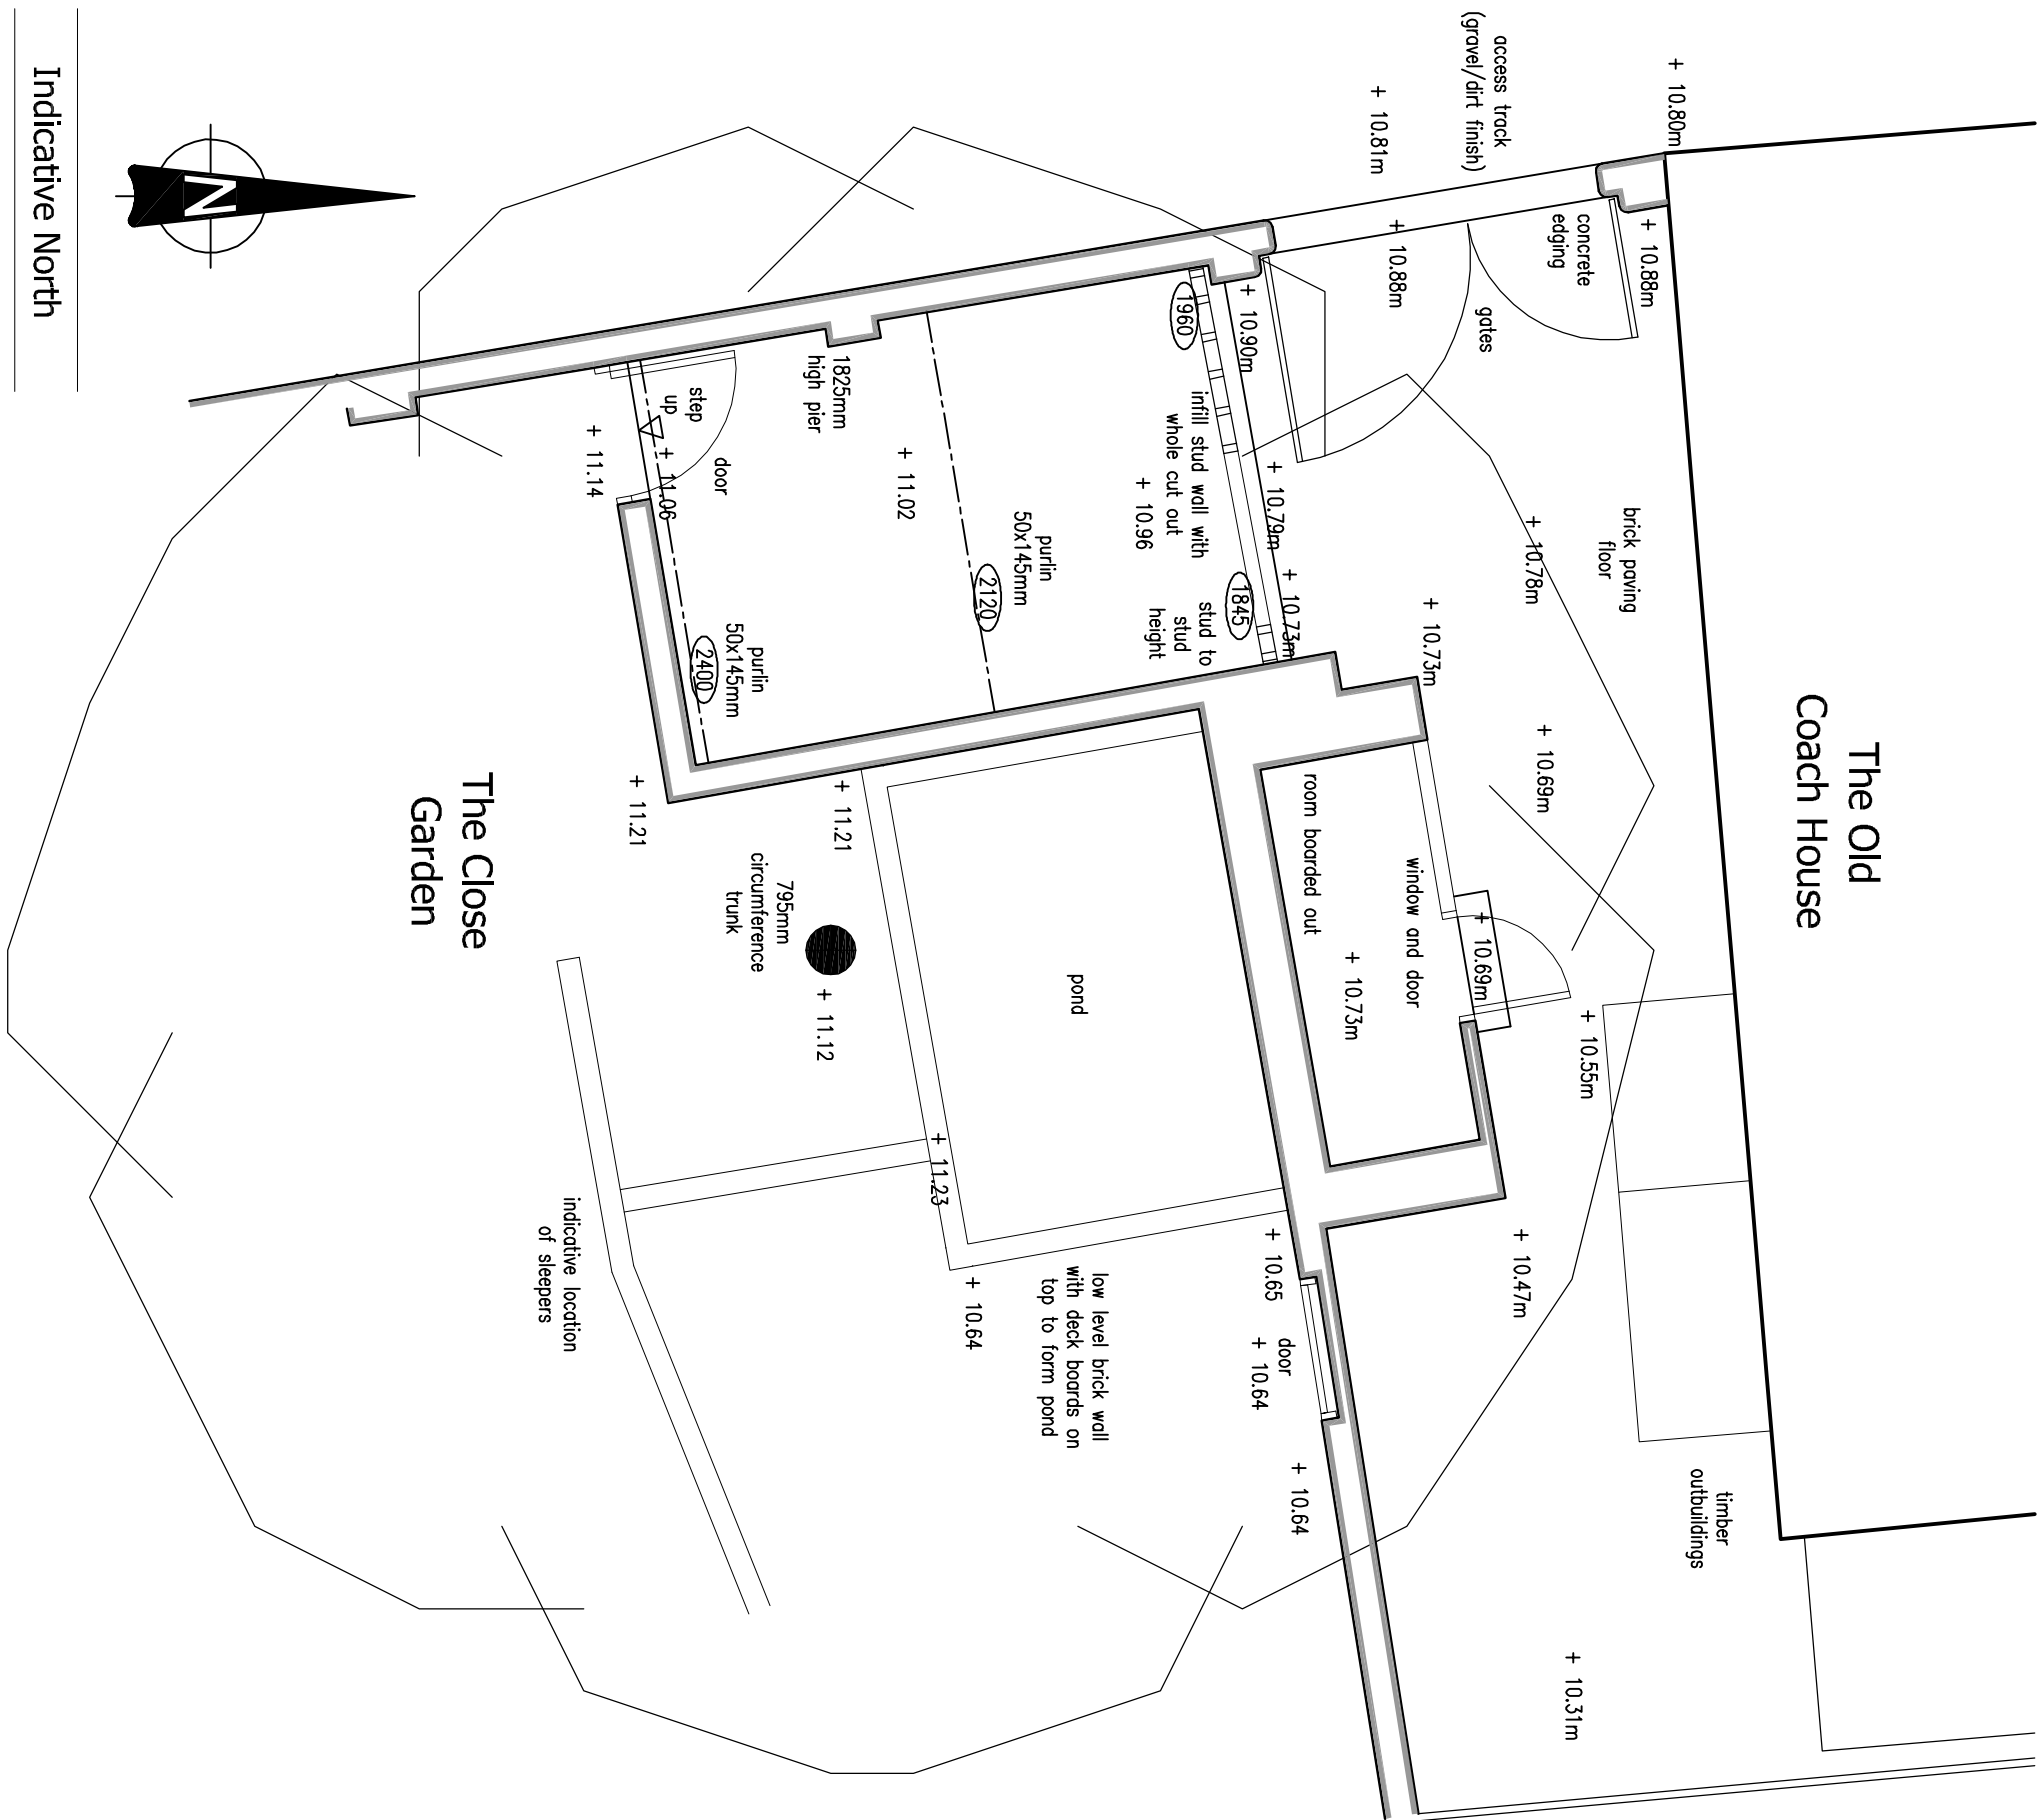

East Elevation/Section
Scale 1:150

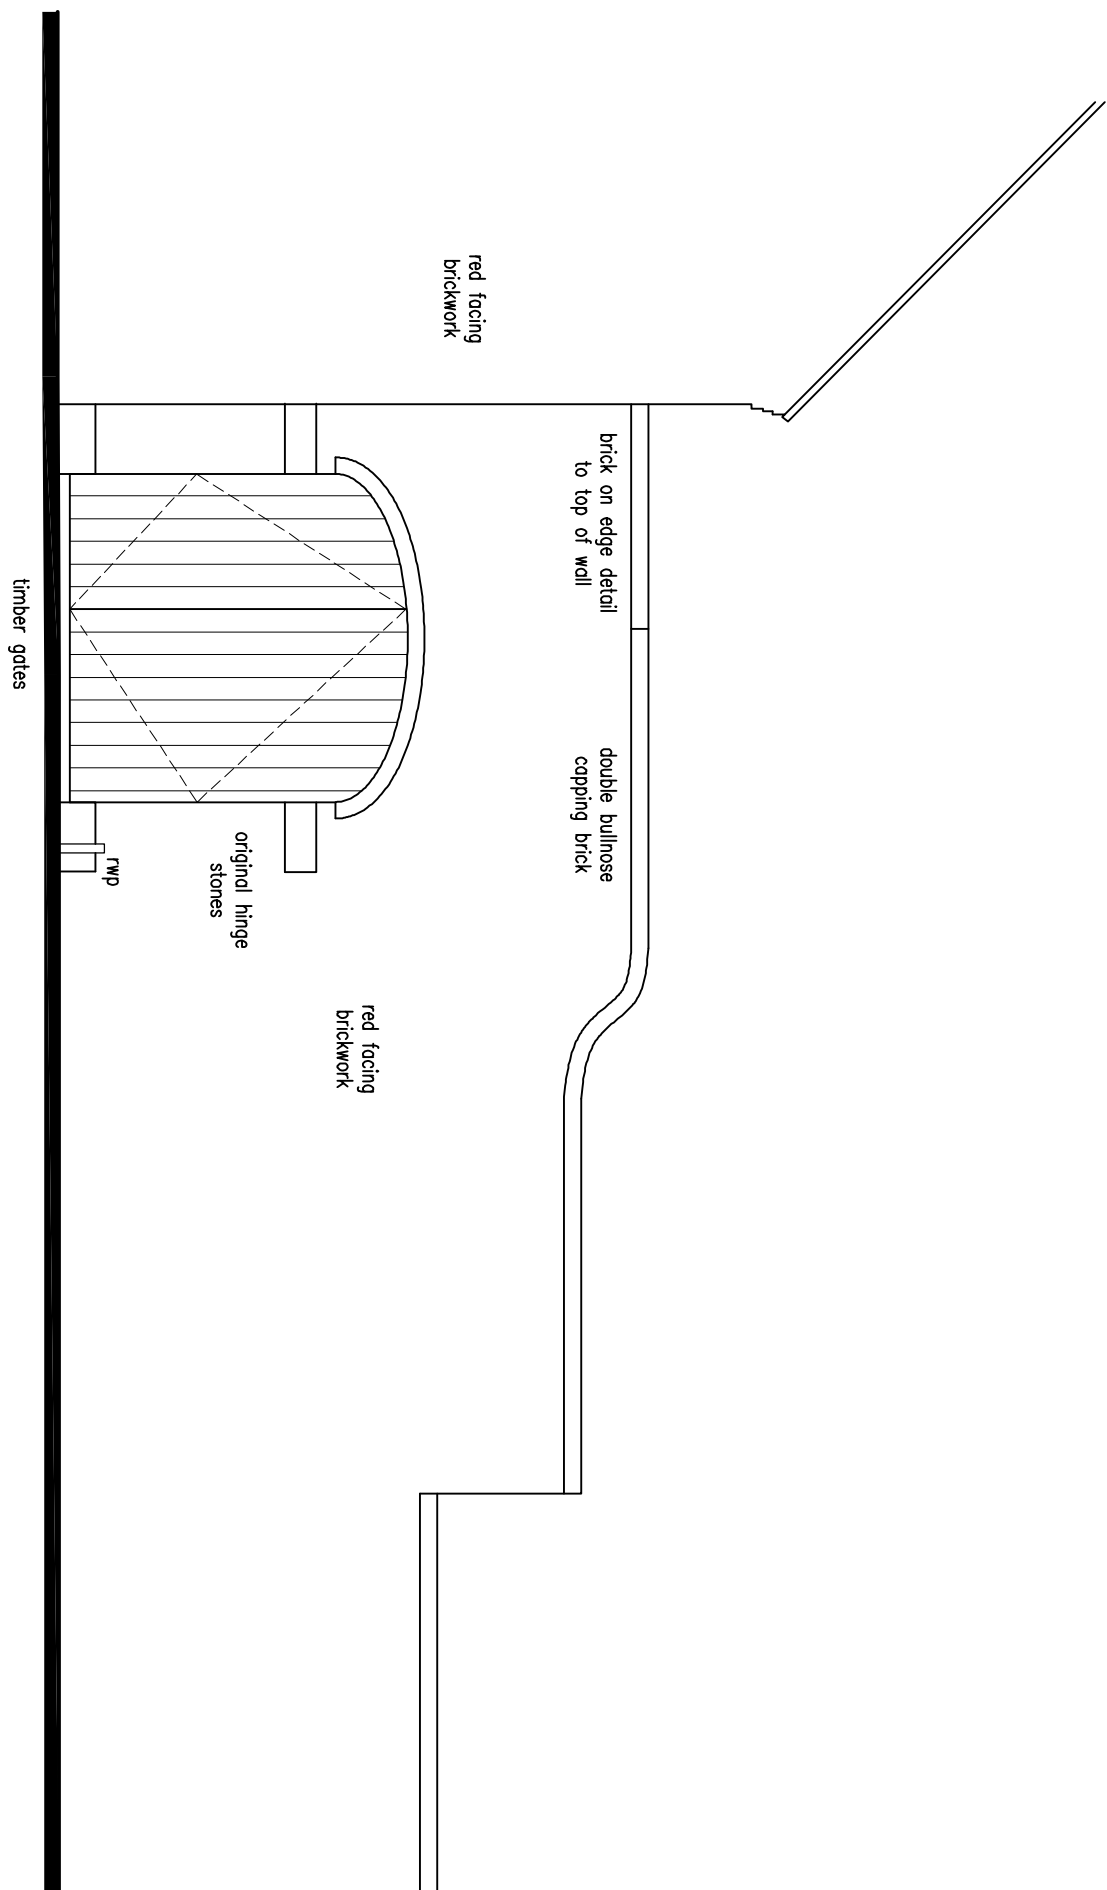

West Elevation
Scale 1:150

EXISTING DETAILS

THE OLD COACH HOUSE ~ CHURCH SQUARE ~ MELBOURNE ~ DERBYSHIRE

Revisions : A Drawing Updated 27/01/16

Figured dimensions must be taken in preference to scaled dimensions and any discrepancies are to be referred to David Granger Architectural Design Limited. Contractor's, subcontractors and suppliers must verify all dimensions and details on site and in drawings. All drawings are copyright of David Granger Architectural Design Limited. Drawings Survey Data. © Crown Copyright. All rights reserved. Licence No. AR10020447. Landmark Ref. 10050 6

DAVID GRANGER
ARCHITECTURAL DESIGN LIMITED

Project
The Old Coach House
Church Square
Melbourne
Derbyshire
Drawing Title
Existing Details
Sheet 1 of 1
Client
Mr J Walker
Drawing No.
12.2739.08 A

Date
October 2015
Scale (A1 Size)
As Shown
Checked by
JAC

The Old Dairy, Mill St., Packington,
Ashby-de-la-Zouch, Leics., LE65 1WN
Tel: 01530 560939 Fax: 01530 564115
www.davidgrangerdesign.com
Company Reg No. 558912