



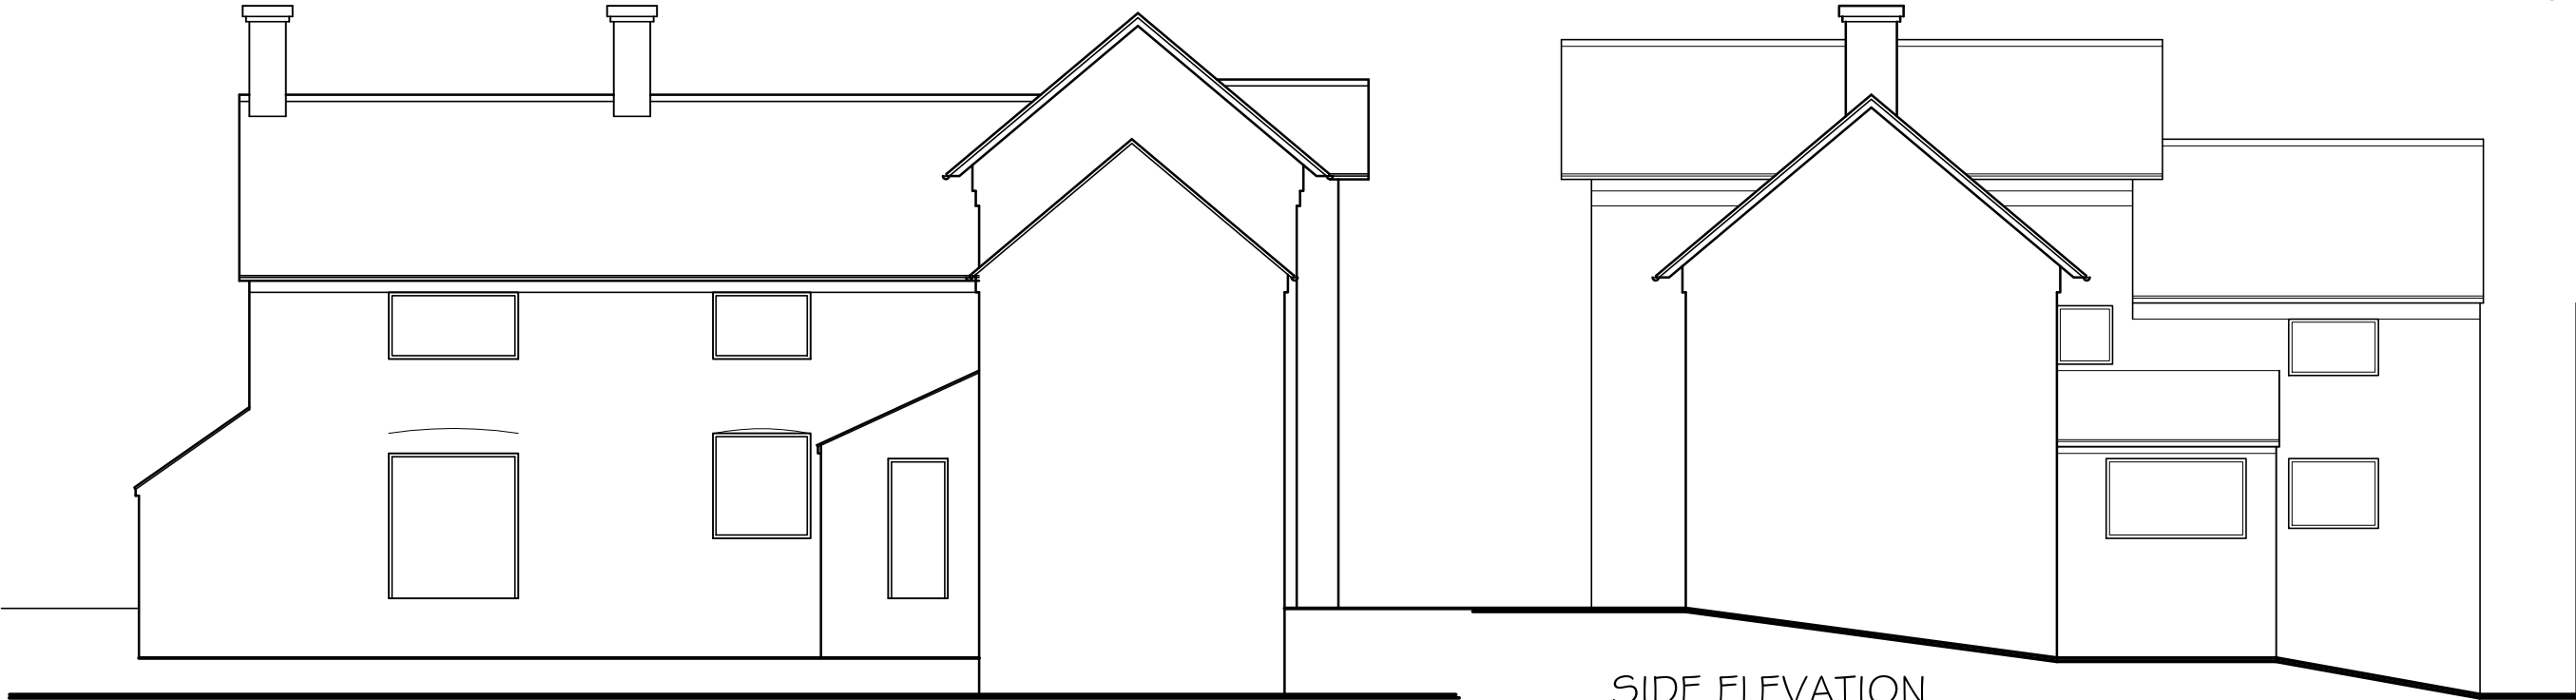

SIDE ELEVATION

REAR ELEVATION

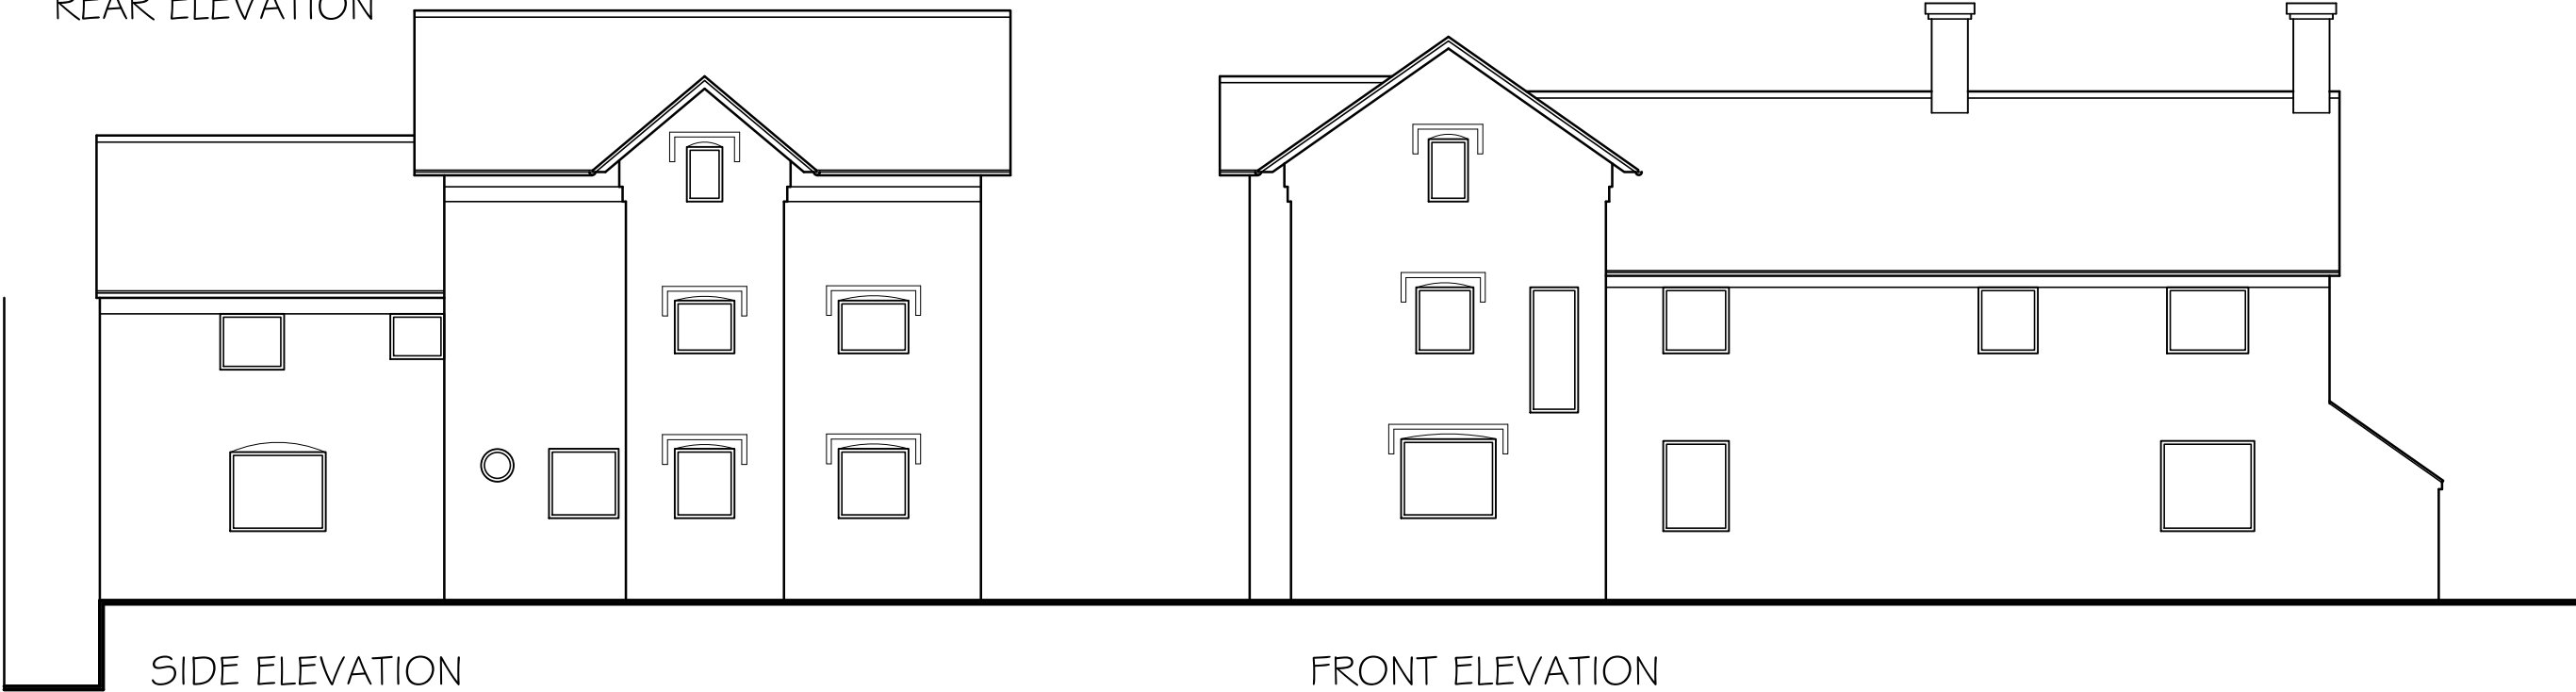

SIDE ELEVATION

FRONT ELEVATION



Manor Barn
Lullington Road
Coton In The Elms
Derbyshire DE1 2 8EP

01283 763392
enquiries@jdparchitects.co.uk

Project	HOOFIES FARM HARTSHORNE	Date	May 15
Drawing	EXISTING ELEVATIONS	Scale	1:100
Client	Ms H Cormack & Mr R Barron	Dwg No	1519/02