

SHADOWFALL ANALYSIS

EXISTING


PROPOSED



JUN21 08.21AM
(MID-MORNING)



JUN21 MIDDAY

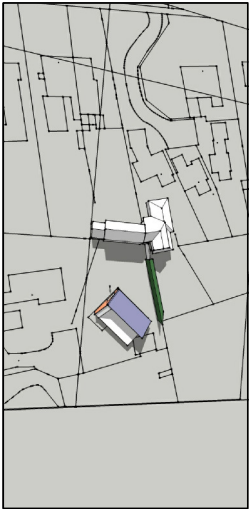


JUN21 16.00PM
(MID-AFTERNOON)




DEC21 10.25AM
(MID-MORNING)



DEC21 MIDDAY

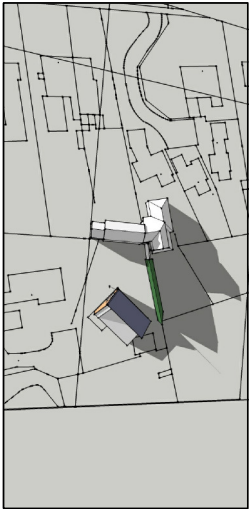

JUN21 14.00PM
(MID-AFTERNOON)

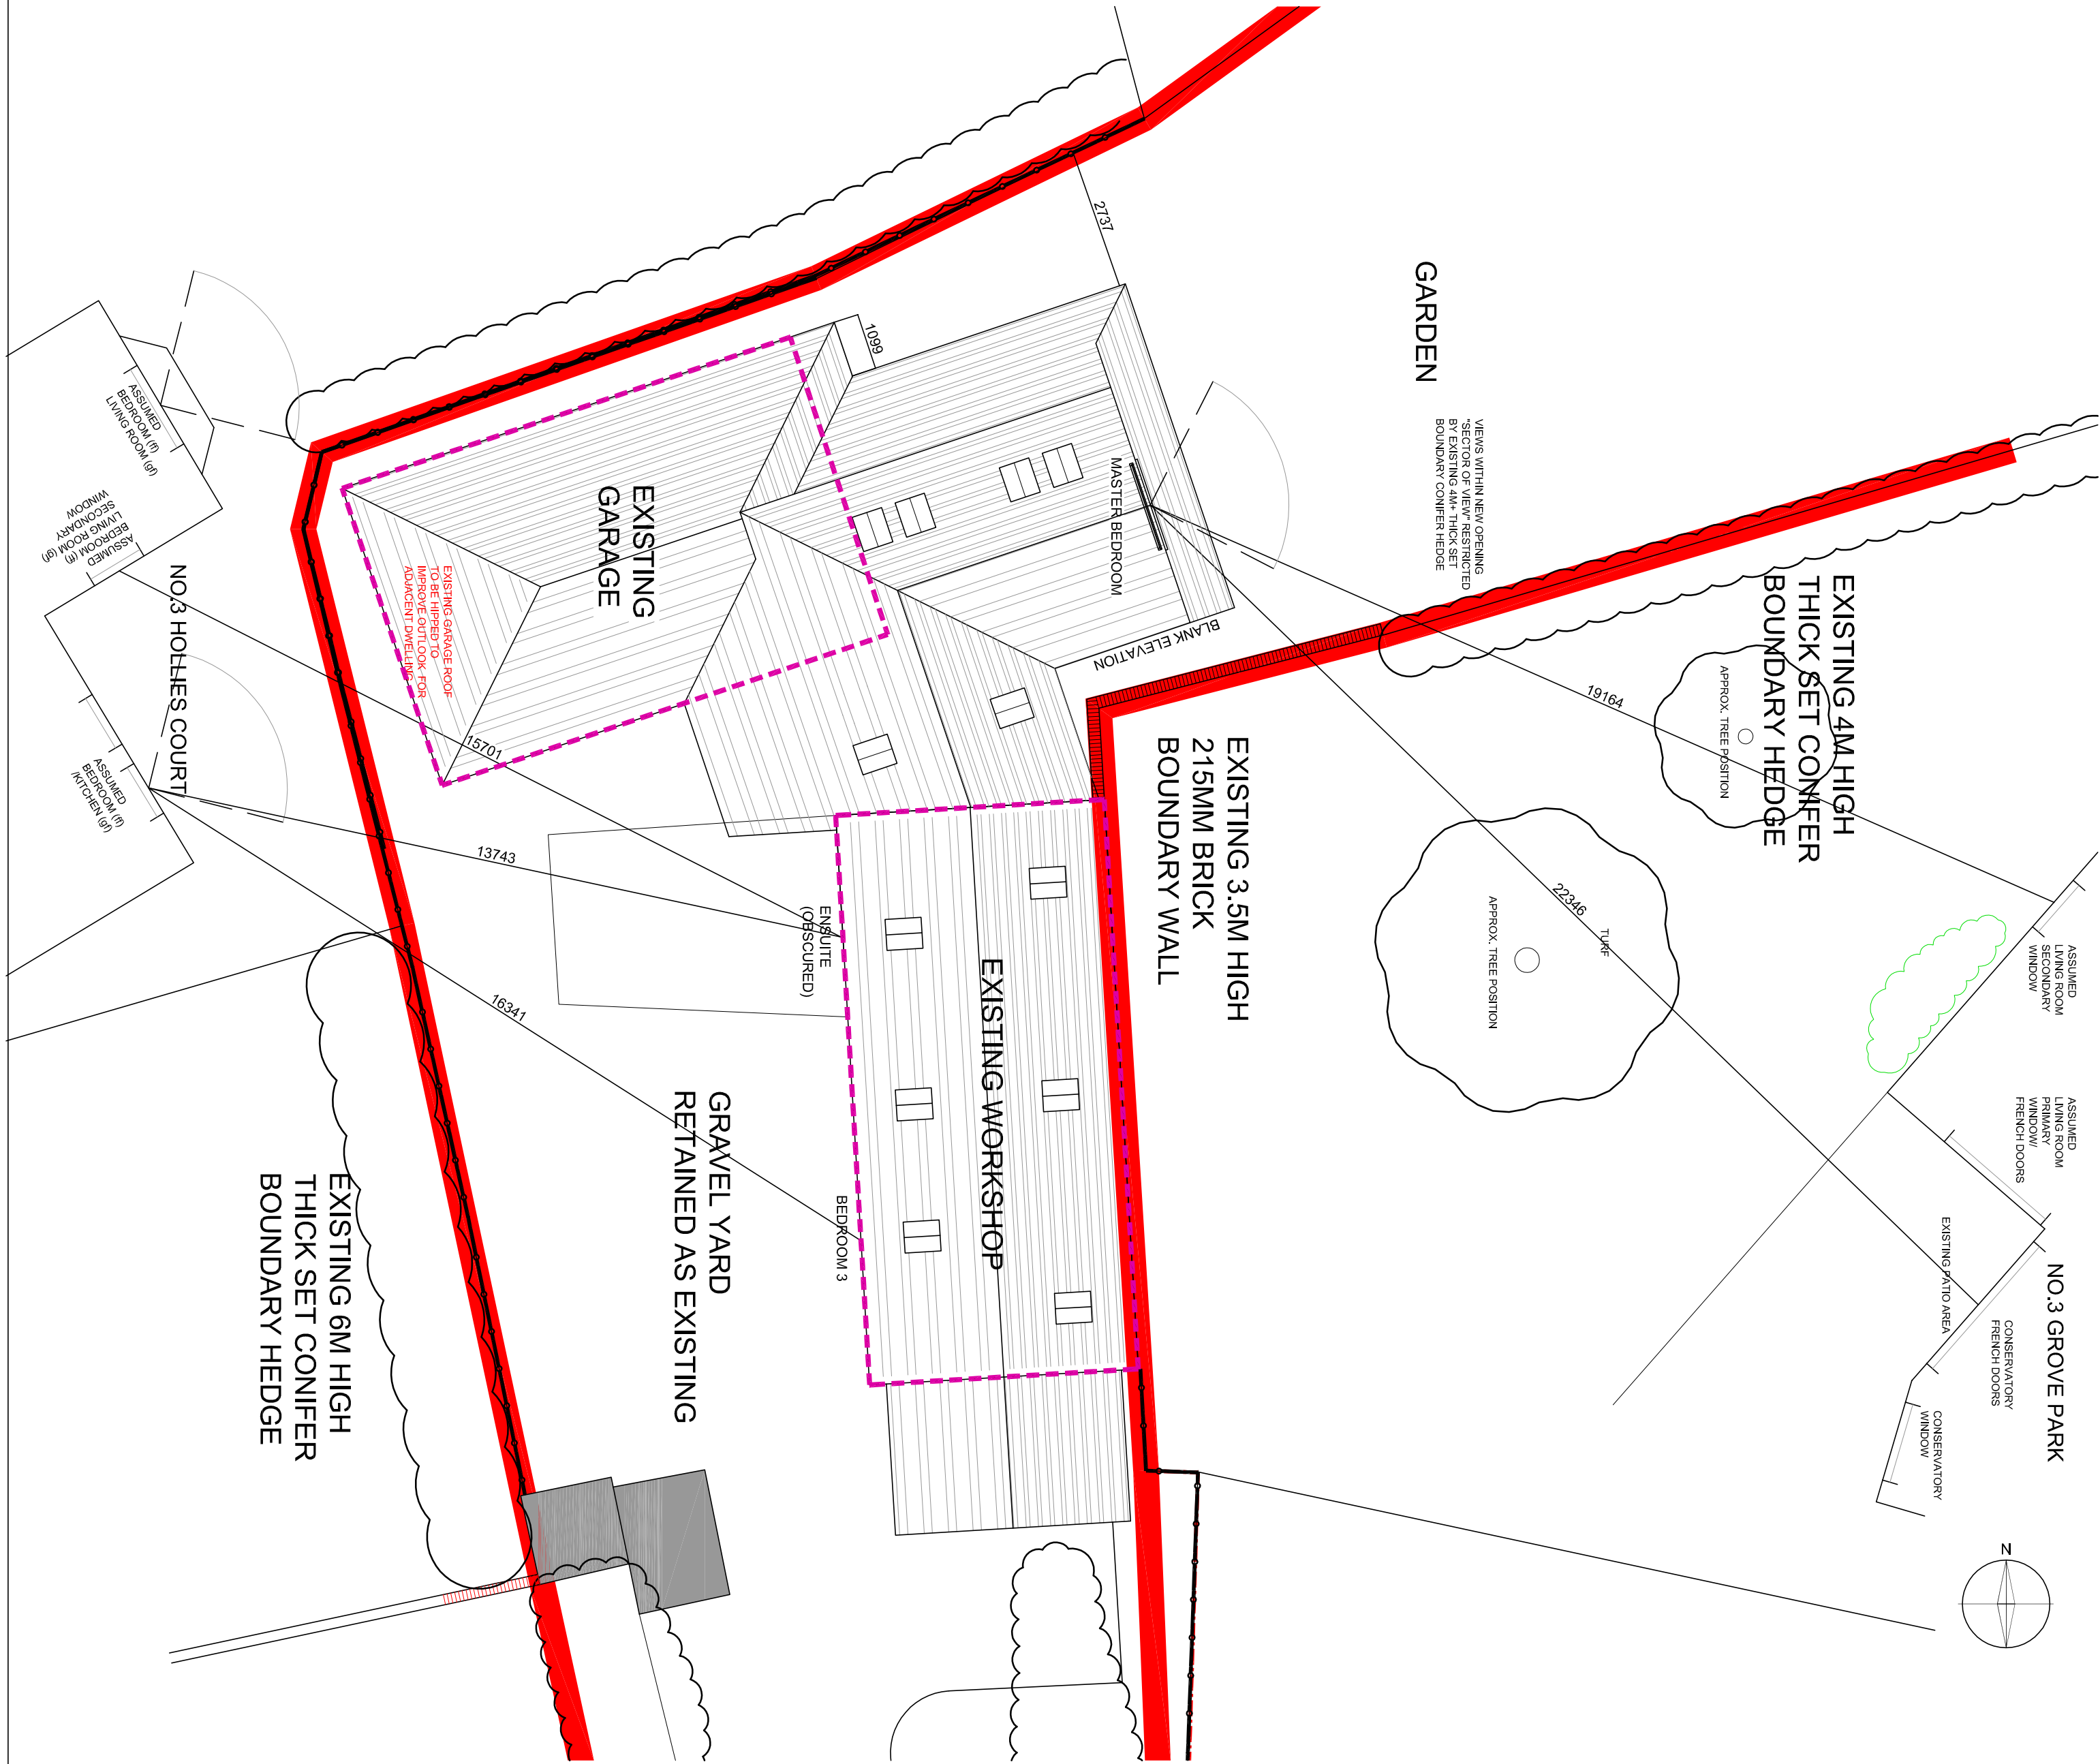

REVISION		
NO.	DATE	
A	24-08-14	CLIENT AMENDMENTS
B	24-10-14	MODIFICATIONS TO SCHEME
C	10-12-14	DIMENSIONS ADDED
D	22-08-15	GENERAL SCHEME MODIFICATIONS
E	22-12-15	EXTN REDUCED & REORIENTATED
F	10-1-16	FIRST FLOOR RELOCATED

L.T.T.R of	
89 Egginton Road	
Etwall, Derbys. DE65 6NP	

The Derby Architecture Co.	
DRAWING PURPOSE: FOR PLANNING	
DO NOT SCALE FROM THIS DRAWING AND WORK ONLY FROM FIGURED DIMENSIONS.	
READ THIS DRAWING WITH ALL OTHER ARCHITECTS' AND CONSULTANTS' DRAWINGS	
AND SPECIFICATIONS AND REPORT ANY ERRORS OR OMISSIONS TO THE ARCHITECT.	

Scheme for Development:	
Site Plan	
SCALE	
1:100	
DATE	
10-08-14	
DRAWN BY	
KPI	
JOB NUMBER	
1437	
SHEET	
2	
OF 5 SHEETS	