




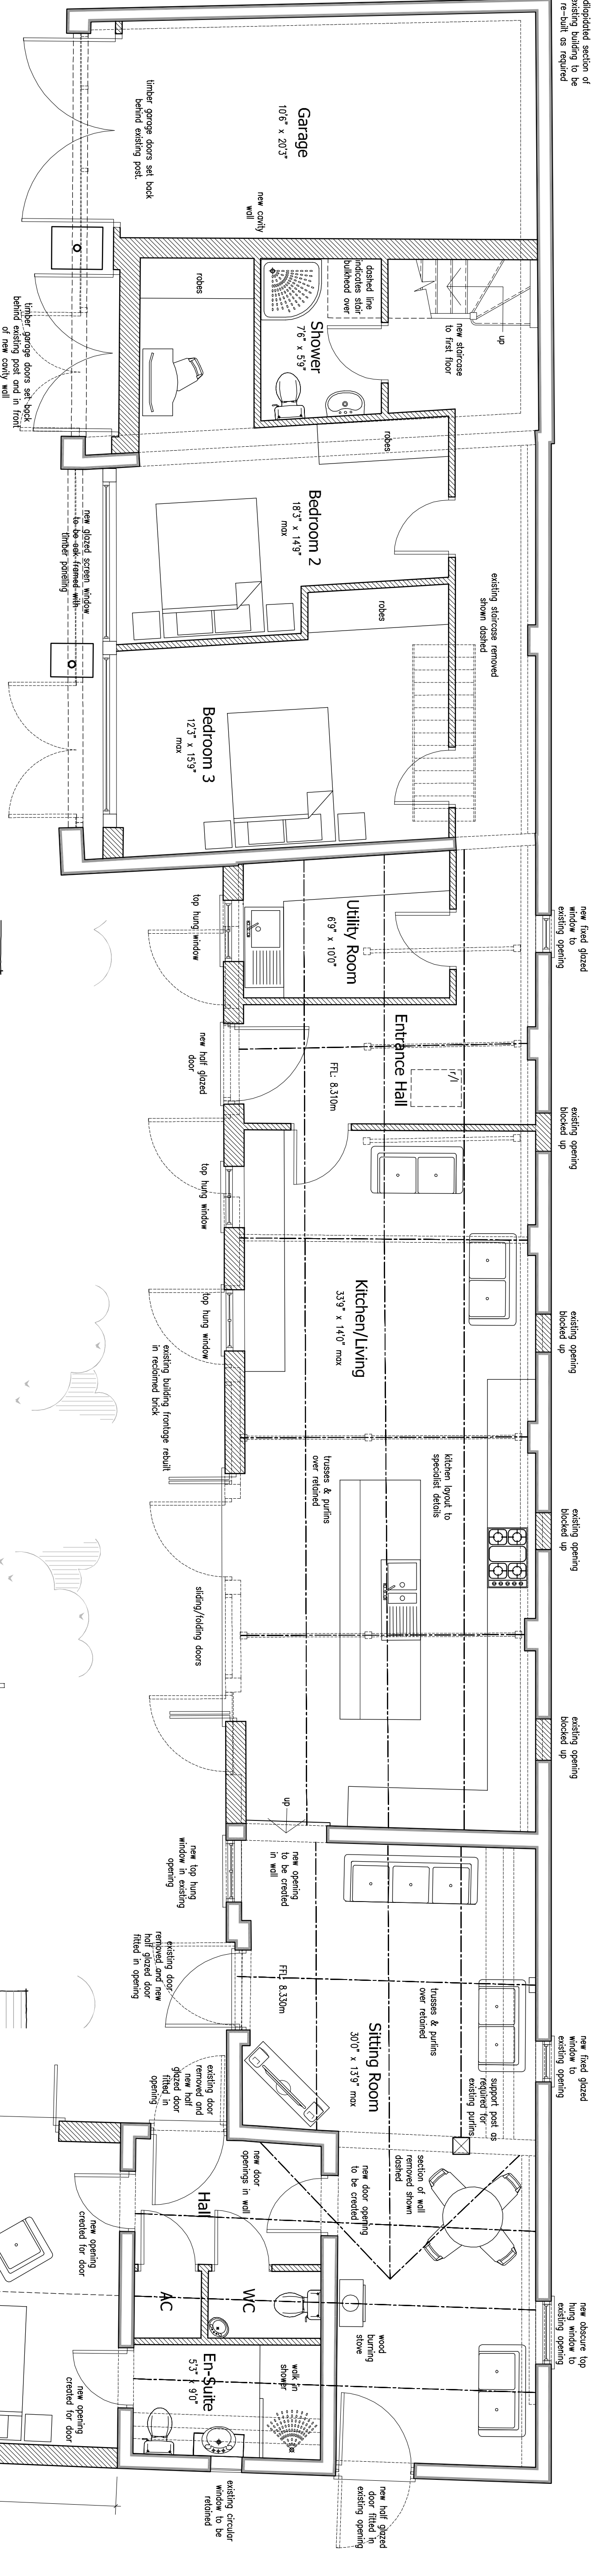


Ground Floor Plan
Scale 1:50

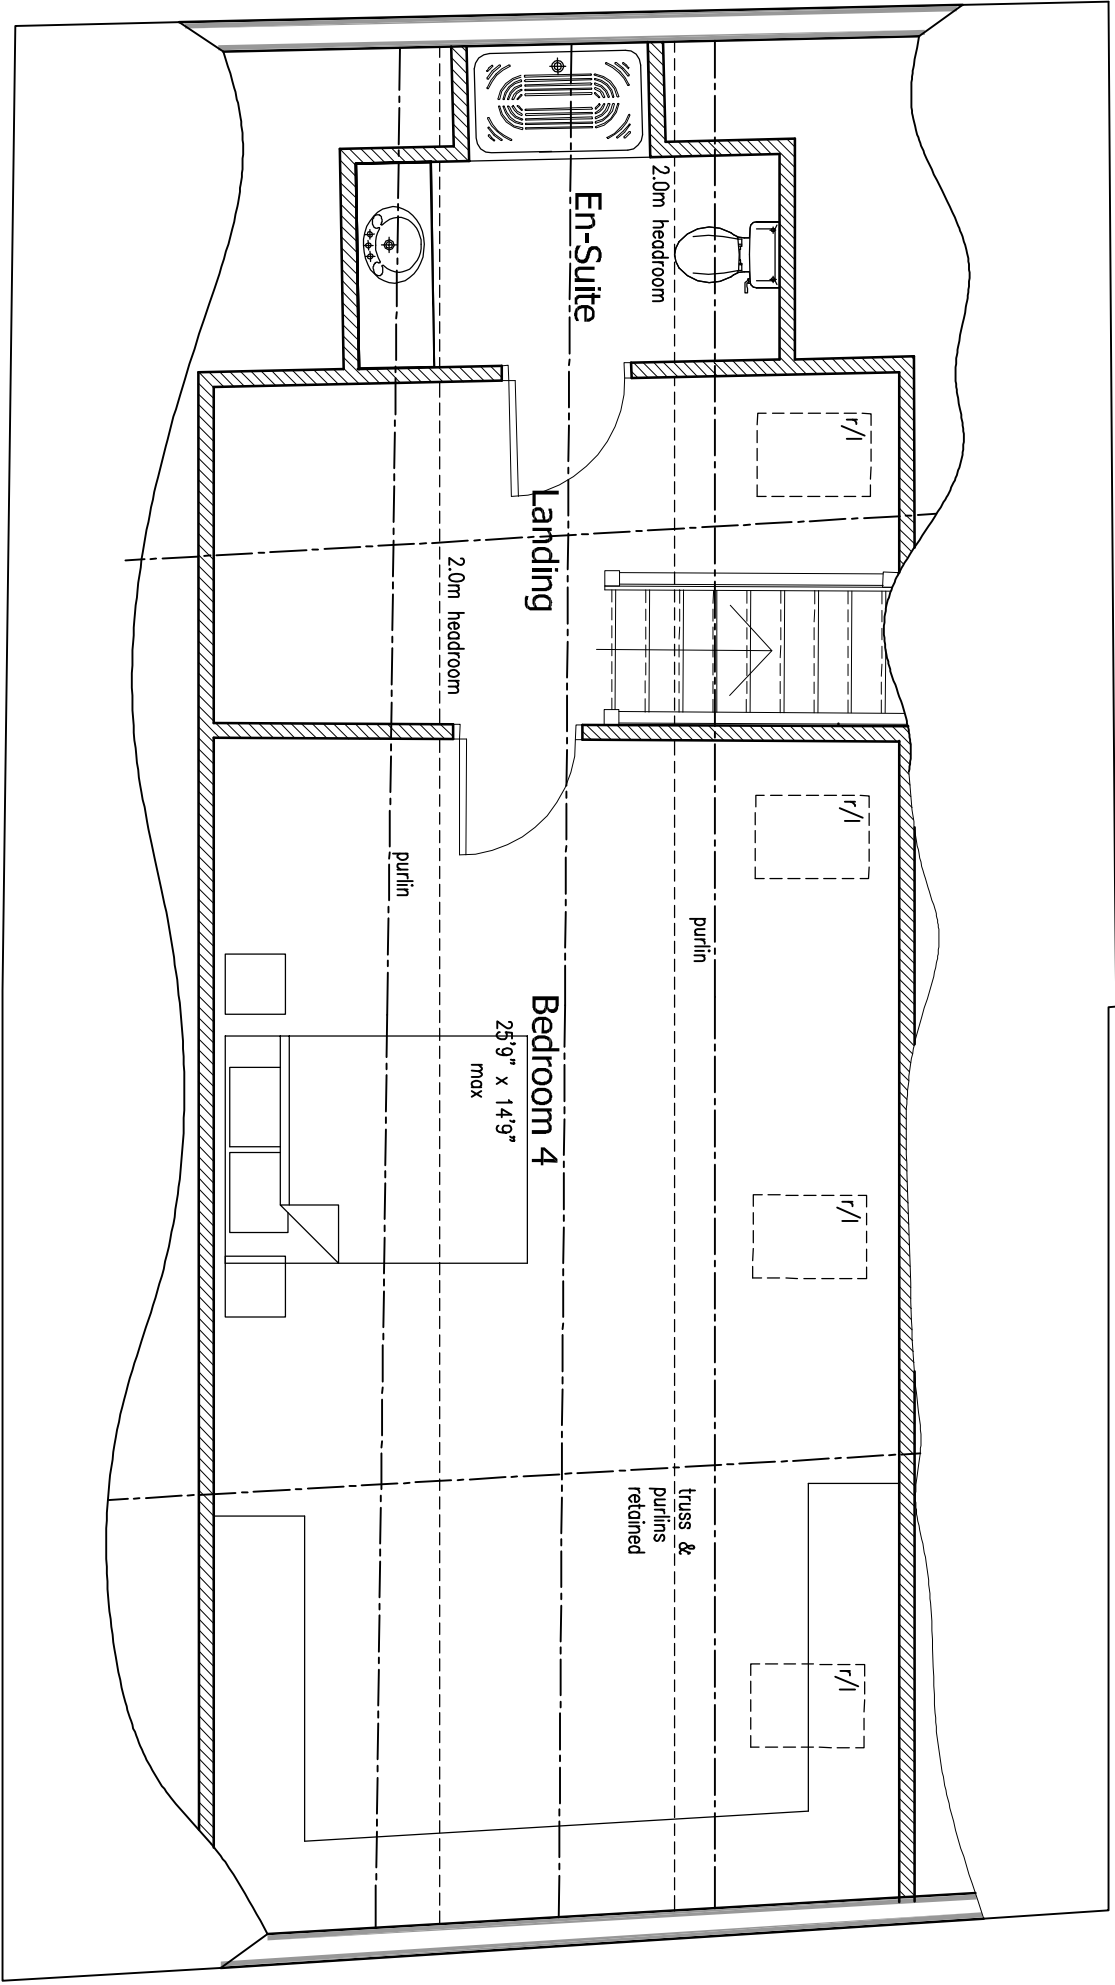


First Floor Plan
Scale 1:50

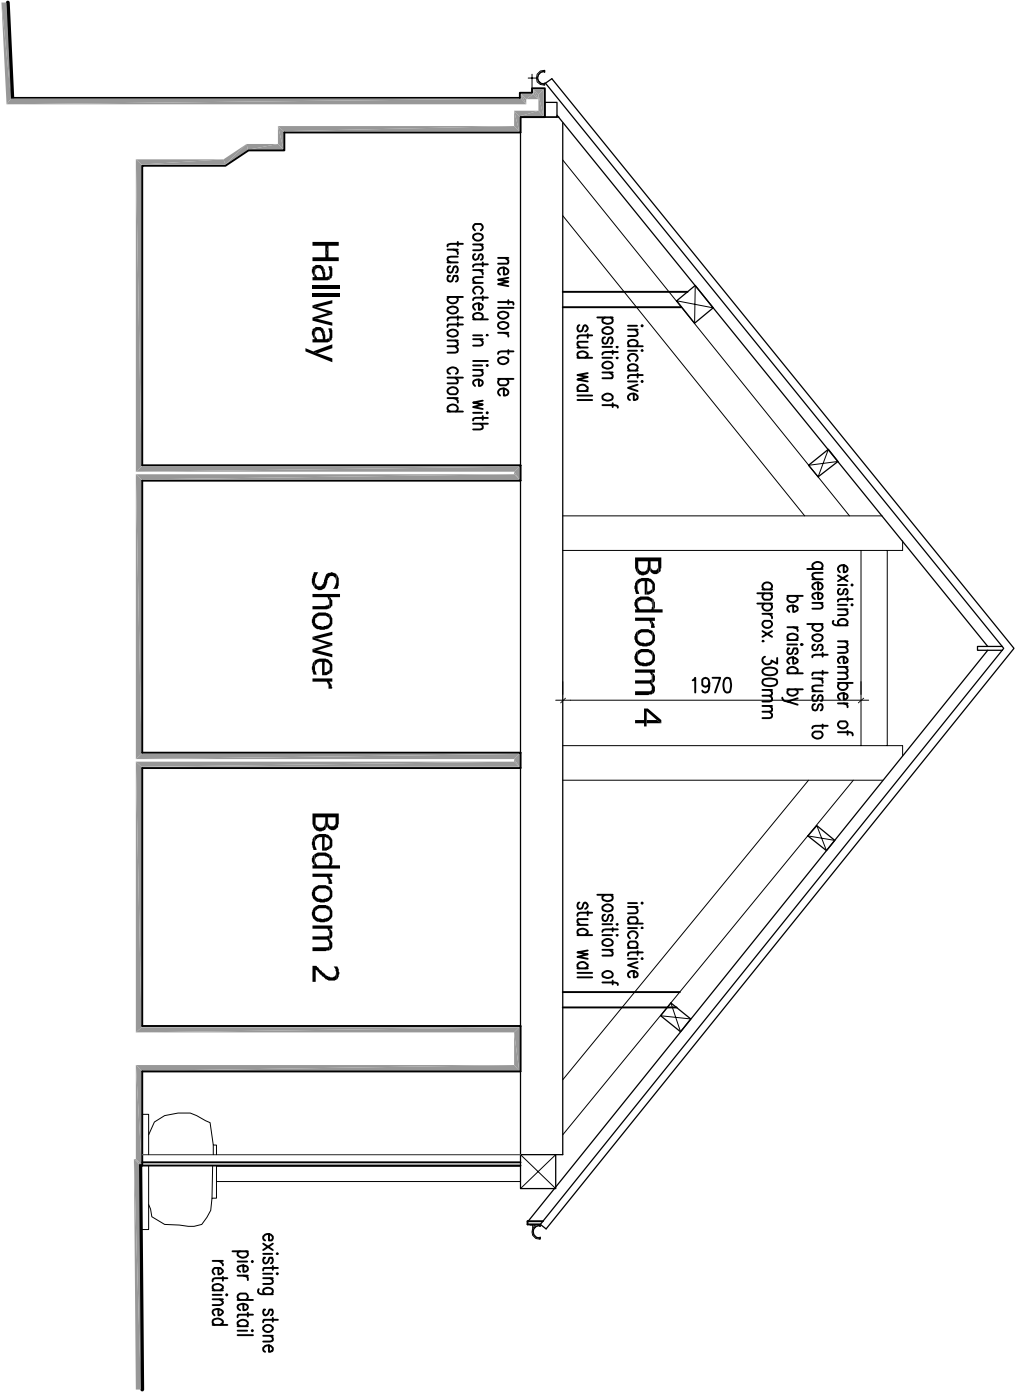


Indicative Section
Scale 1:50

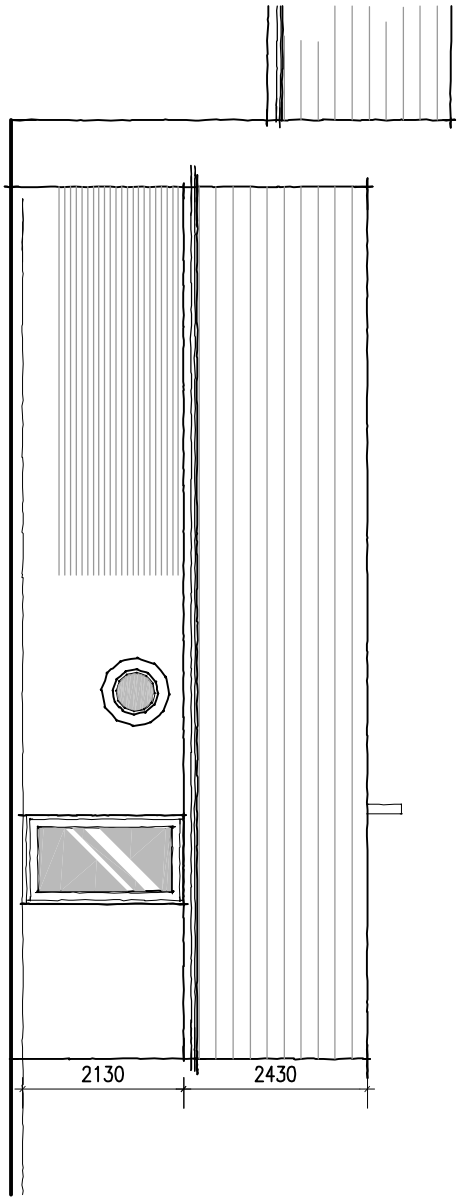



Side Elevation
Scale 1:100

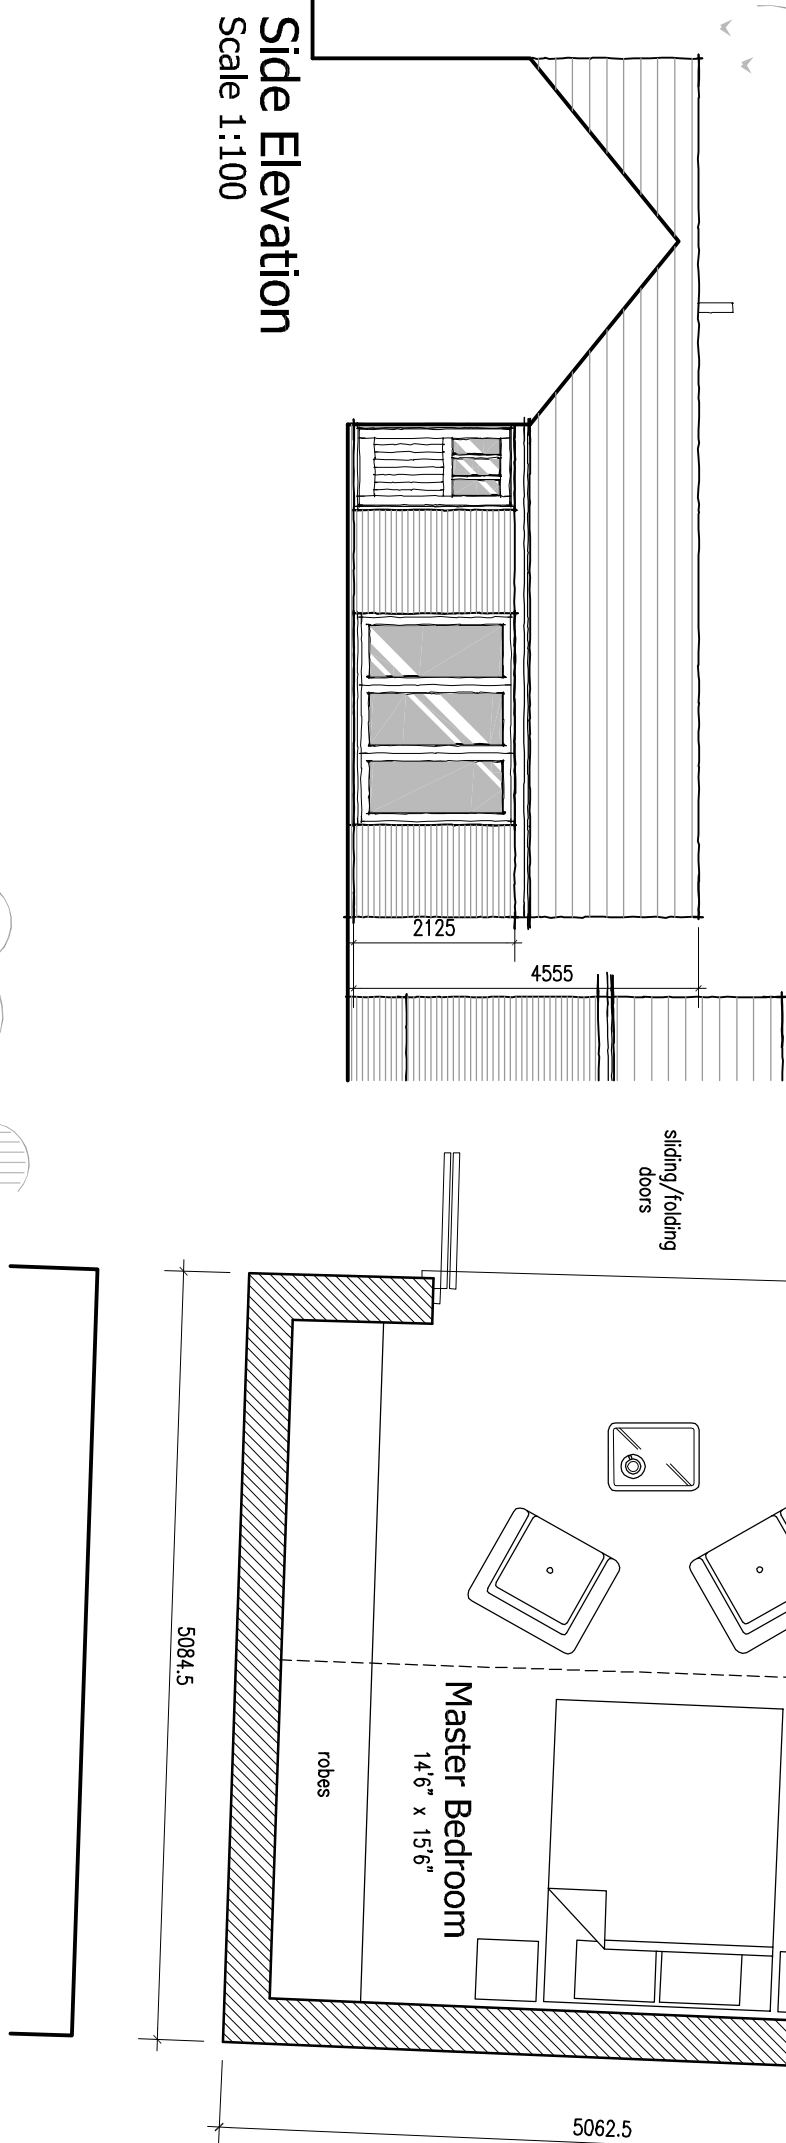


Side Elevation
Scale 1:100

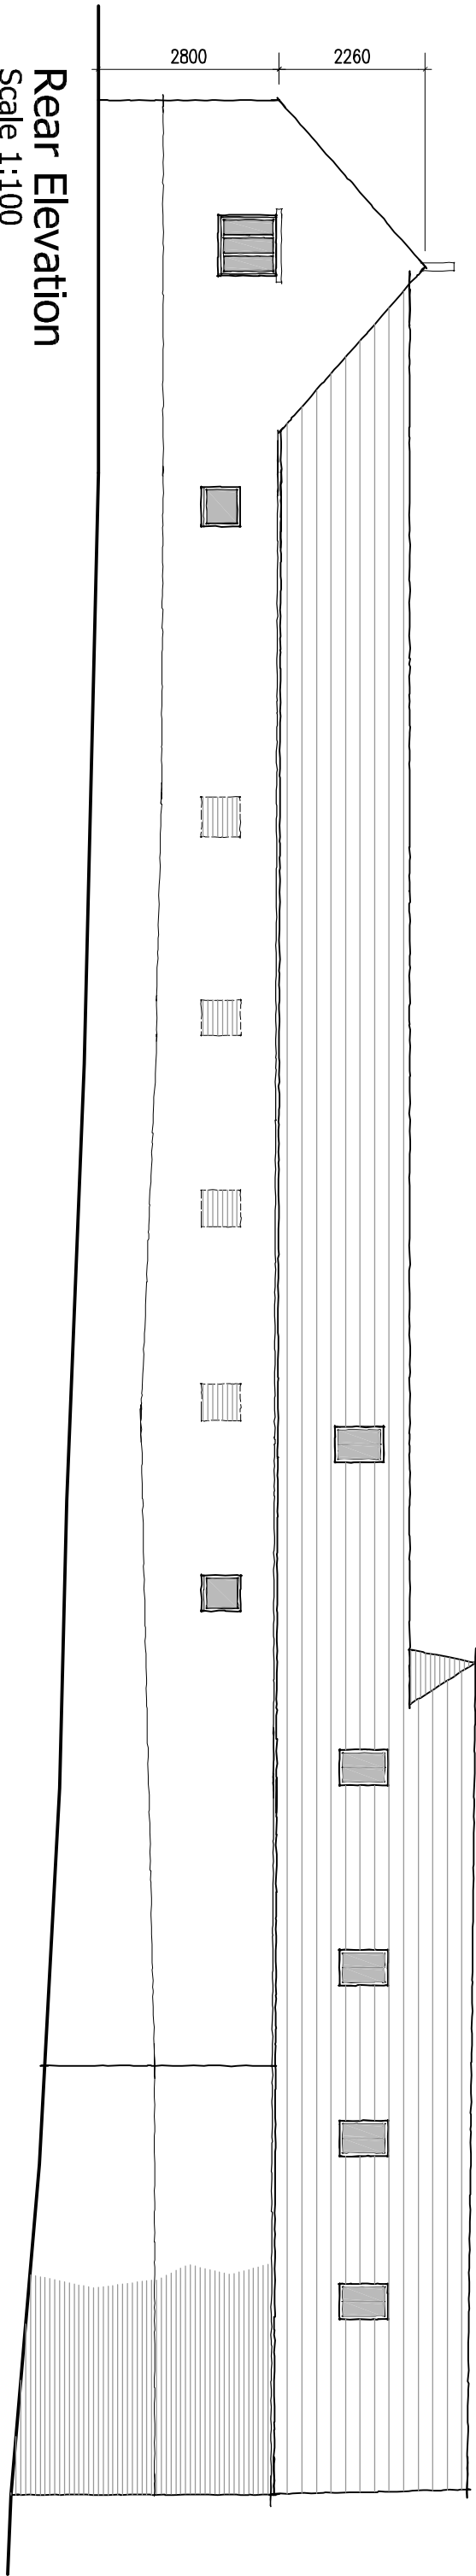

Rear Elevation
Scale 1:100

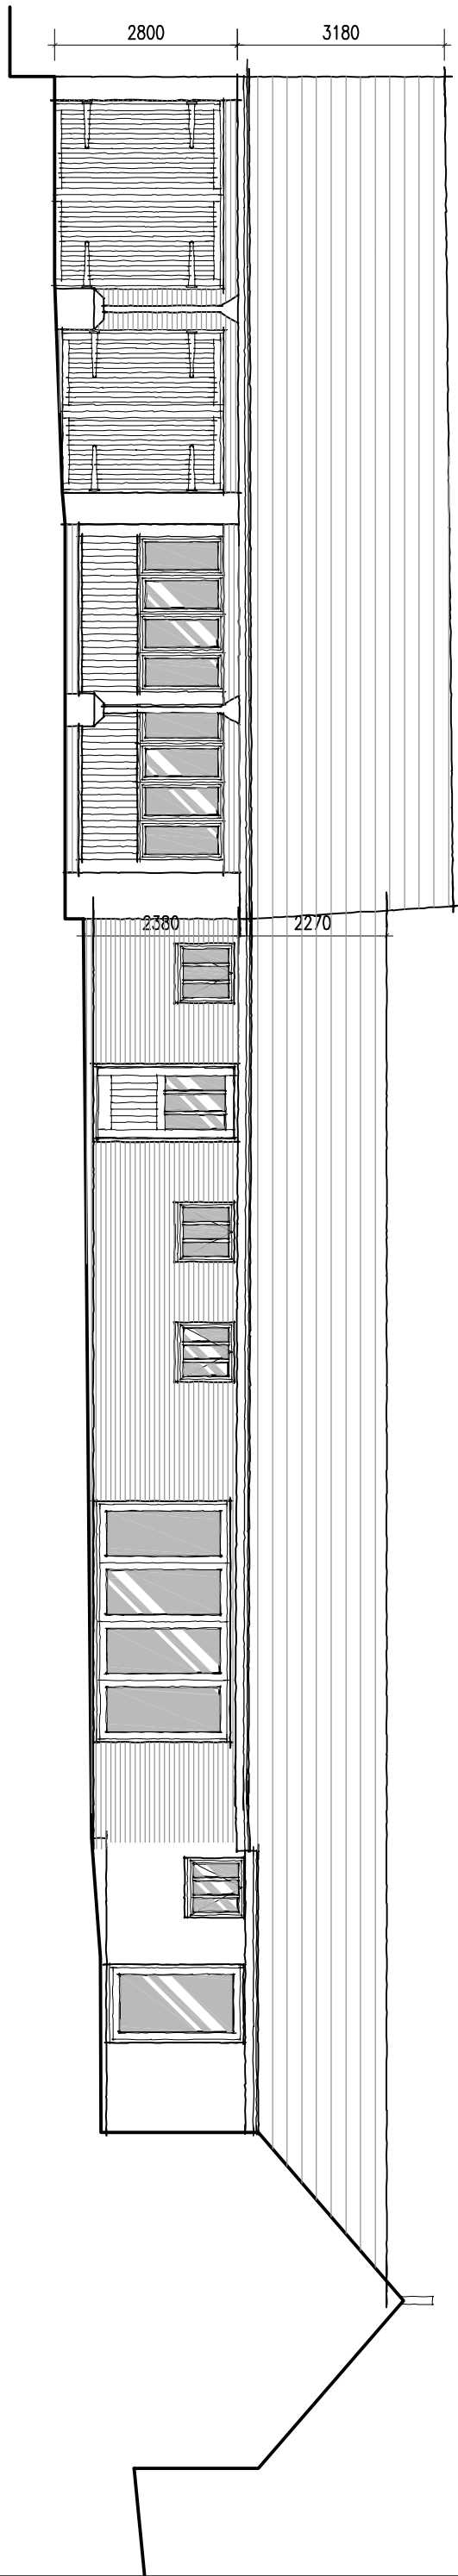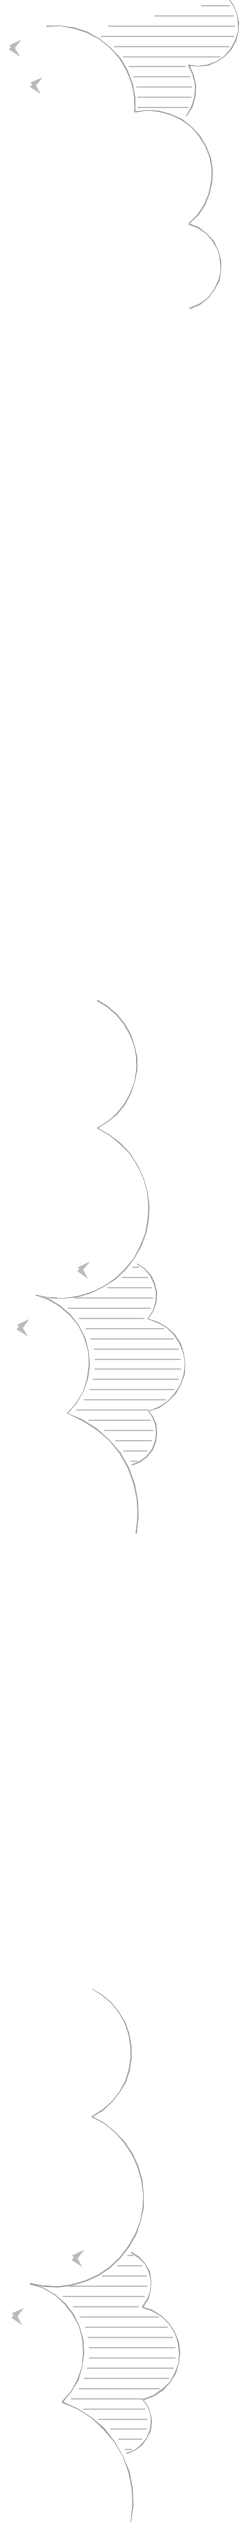


Front Elevation
Scale 1:100

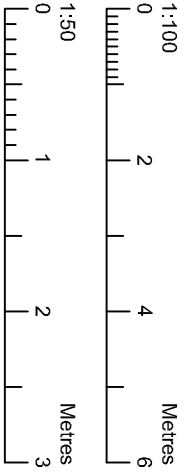

DETAILED PLANNING

PROPOSED RESIDENTIAL CONVERSION ~ SMISBY MANOR ~ ANNWELL LANE ~ SMISBY ~ DERBYSHIRE

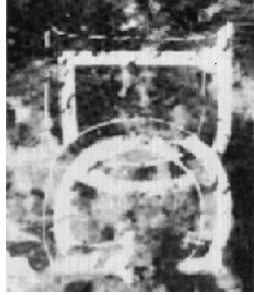

DAVID GRANGER
Architectural Design Limited

Project:
Smisby Manor
Annwell Lane
Smisby
Derbyshire

Drawing Title:
Detailed Planning (Conversion)
Sheet 2 of 4

Client:
Mr D. Rogers
Drawing No.:
10.2617.32 B

Date:
February 2016
Drawn by:
MR
Checked by:
MR

Scale (A1 Size):
As Shown
The Old Dairy, Mill St., Packington,
Ashby-de-la-Zouch, Leics, LE65 1WN

Tel: 01530 560269 Fax: 01530 560115

Company Reg. No. 2069112

Revisions : A Client Amendments 09.06.16
B Client Amendments 02.03.16

Figured dimensions must be taken in preference to scaled dimensions
The drawings are the property of David Granger Architectural Design Limited. Contractors, subcontractors and suppliers must verify all dimensions on site before commencing any work or making any workshop drawings. All drawings are copyright of David Granger Architectural Design Limited. Ordnance Survey Data is Crown Copyright and is reproduced by permission of the Ordnance Survey. Ref: 1002816

Note:
To be read in conjunction with topographical survey drawings 10.2617.09-10 and existing detail drawings 10.2617.11-13