

revision

planning application
revised application

Nov 2014
Sep 2015

drawn

DN
JF

checked

JM
PC

notes

All works must conform to NBS Specifications, manufacturers recommendations, British Standards, Codes of Practice, Local Authority regulations and to the satisfaction of the owners and Architect. Please note that if drawings conflict with any of these documents/bodies, contractor is to advise architect.

nicolas tye architects

the long barn studio limbersey lane maulden
bedfordshire mk45 2ea

t: +44(0)1525 406677 fax +44(0)1525 406688
w: www.nicolastyearchitects.co.uk e: info@nicolastyearchitects.co.uk

project

beech house, 35 burton road, repton, derbyshire, de65 6fl

drawing number

1540.03.00

drawing title

proposed site plan

scale

1:500@A3

date

05.02.2016

drawn by

bm

status

for information ☒


for tender ☐

for construction ☐

revision

A

confidential copyright nicolas tye architects under berne & universal copyright convention. do not scale. all dimensions to be confirmed on site. information contained within this drawing is the sole copyright of nicolas tye architects and is not to be reproduced without their express permission. this document must not be copied without written permission and the contents must not be imparted to a third party nor be used for any unauthorised purpose.

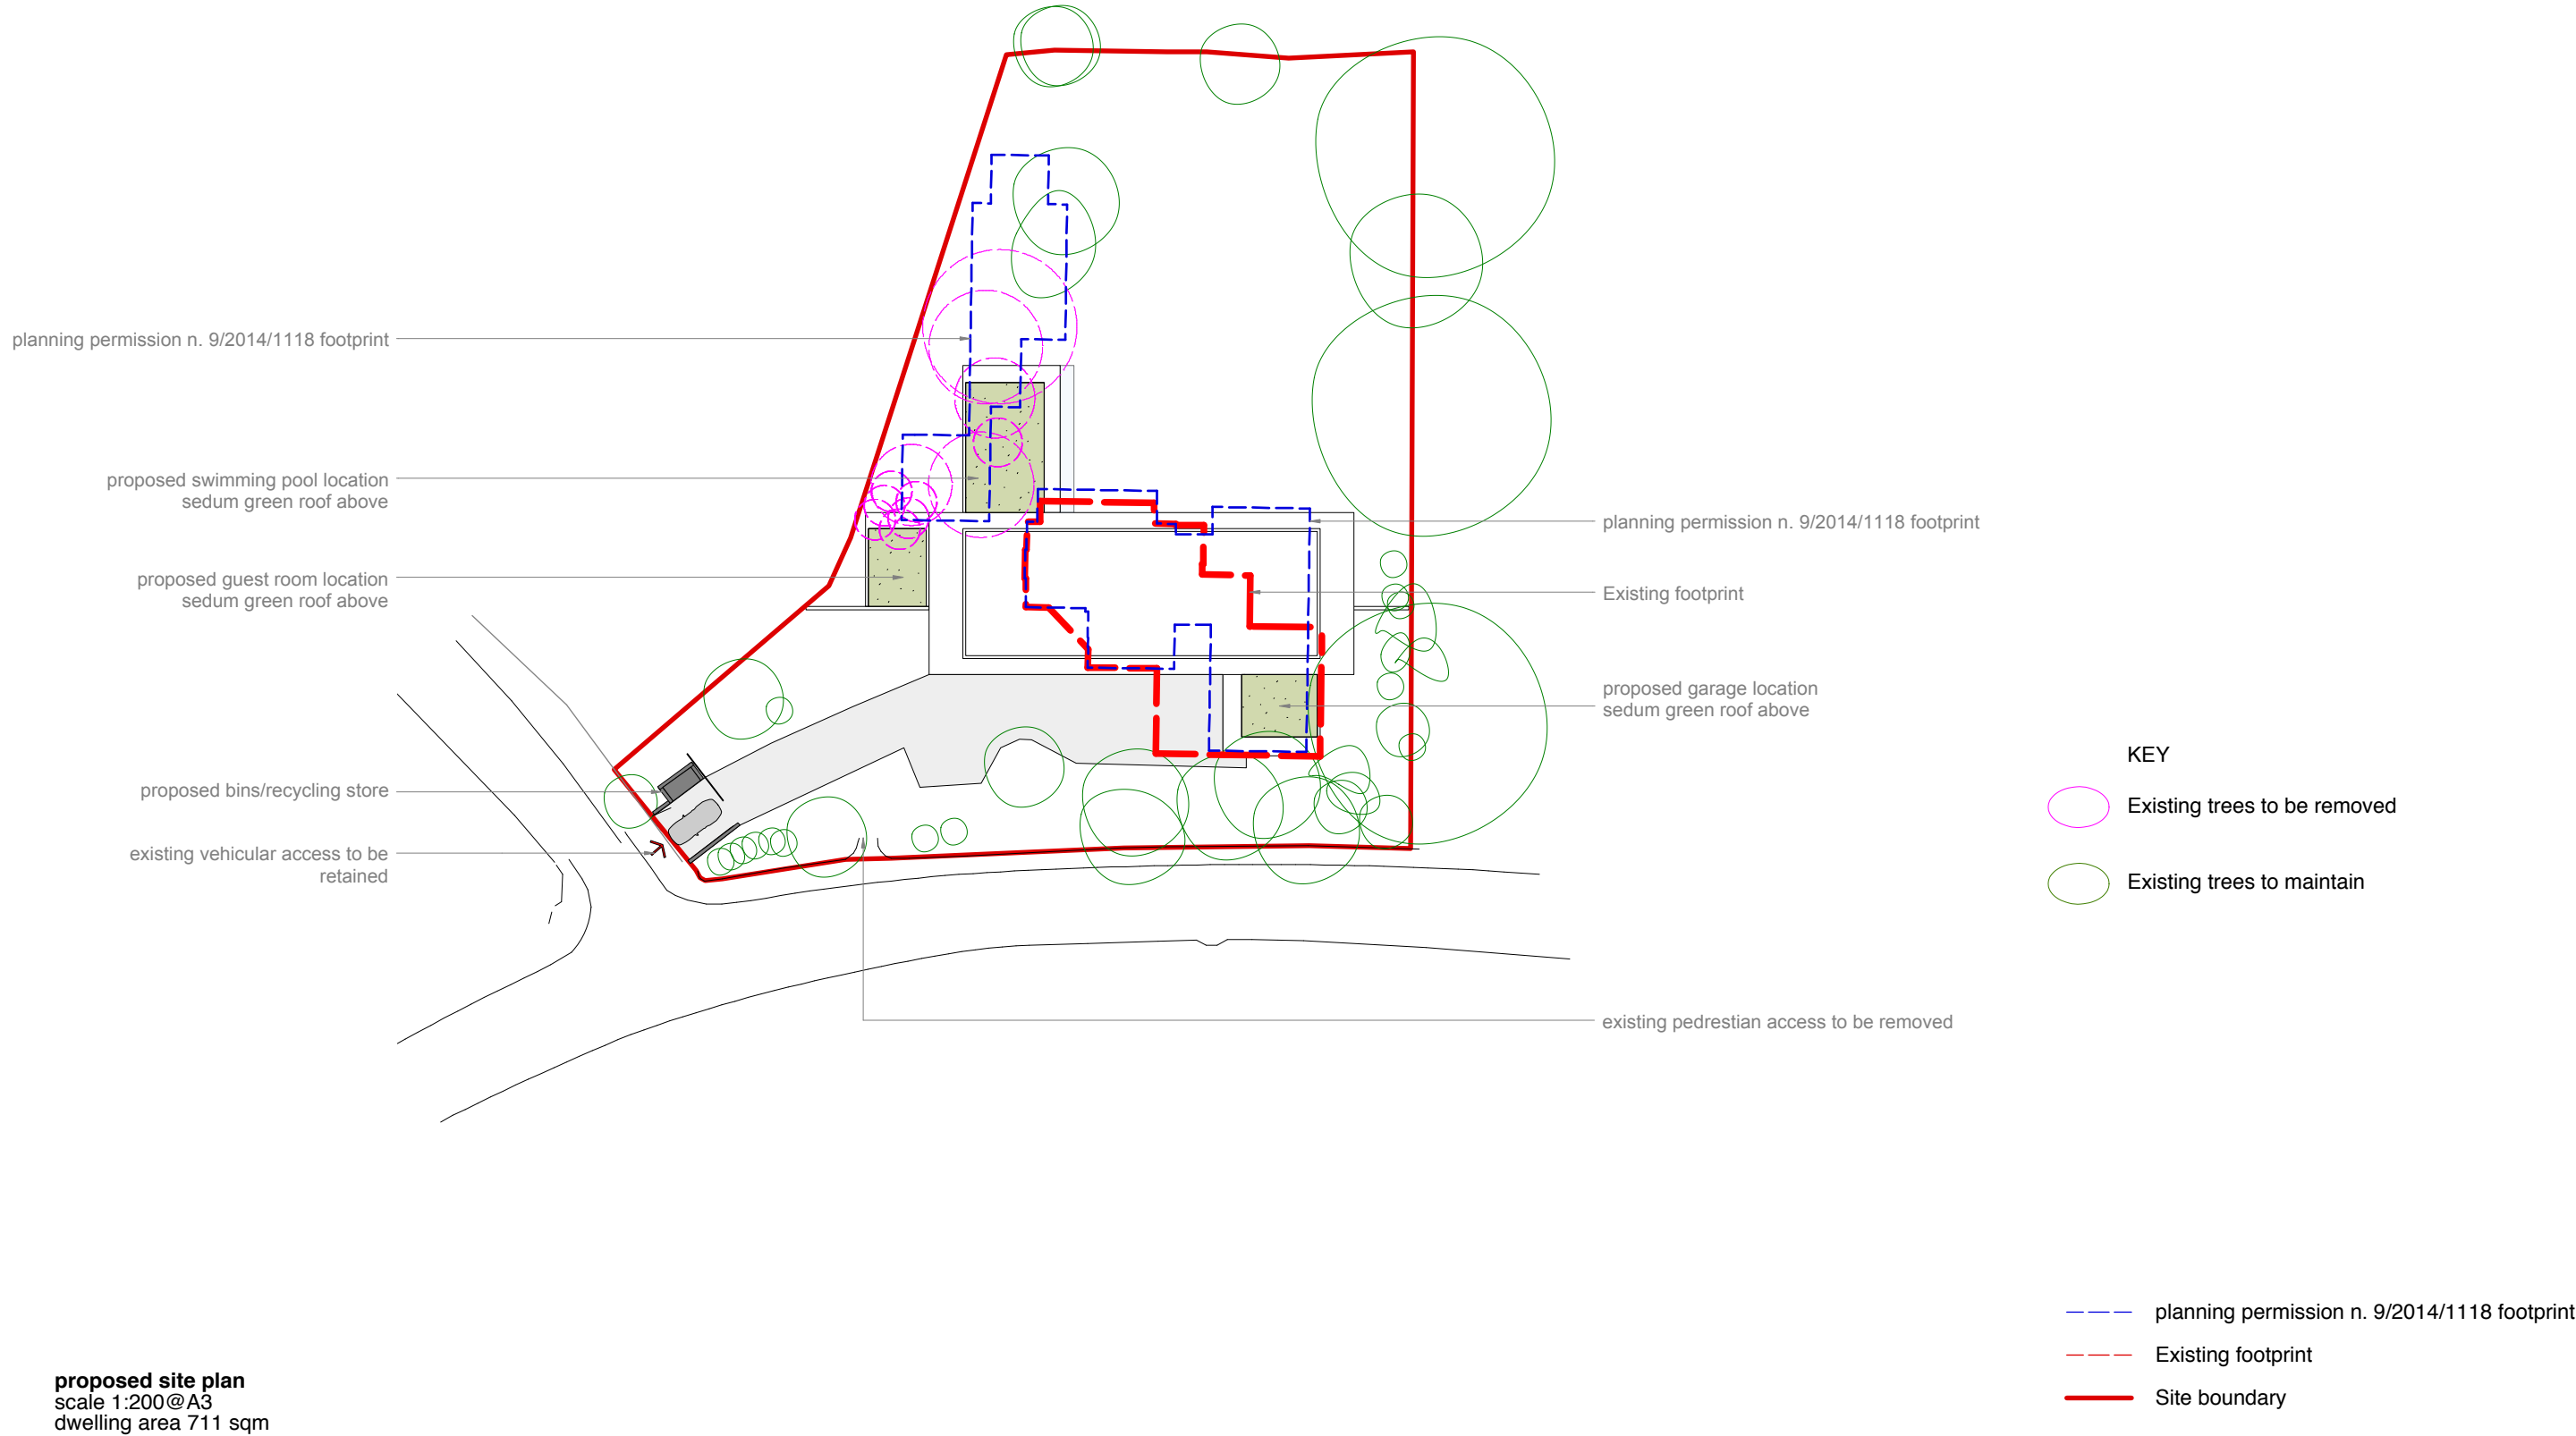

revision
planning application
revised application

Nov 2014
Sep 2015

drawn
DN
JF

checked
JM
PC

notes
All works must conform to NBS Specifications, manufacturers recommendations, British Standards, Codes of Practice, Local Authority regulations and to the satisfaction of the owners and Architect. Please note that if drawings conflict with any of these documents/bodies, contractor is to advise architect.

02m4m6m8m10m

nicolas tye architects

the long barn studio limbersey lane maulden bedfordshire mk45 2ea

t: +44(0)1525 406677 fax +44(0)1525 406688 w: www.nicolastyearchitects.co.uk e: info@nicolastyearchitects.co.uk

project
drawing title
scale
status

beech house, 35 burton road, repton, derbyshire, de65 6fl
proposed site plan
1:200@A3
for information ☒ for tender ☐ for construction ☐

drawing number
1540.03.01

revision **A**

confidential copyright nicolas tye architects under berne & universal copyright convention. do not scale. all dimensions to be confirmed on site. information contained within this drawing is the sole copyright of nicolas tye architects and is not to be reproduced without their express permission. this document must not be copied without written permission and the contents must not be imparted to a third party nor be used for any unauthorised purpose.

key

existing trees to be removed

existing trees - canopy

existing trees - root protection area

planning approved 9/2014/1118 footprint

Existing footprint to be demolished

Site boundary

proposed site plan
scale 1:200@A3
dwelling area 711 sqm

revision

planning application Nov 2014

revised application Sep 2015

drawn

DN

JF

checked

JM

PC

notes

All works must conform to NBS Specifications, manufacturers recommendations, British Standards, Codes of Practice, Local Authority regulations and to the satisfaction of the owners and Architect. Please note that if drawings conflict with any of these documents/bodies, contractor is to advise architect.

0

1m

2m

3m

4m

5m

nicolas tye architects

the long barn studio limbersey lane maulden bedfordshire mk45 2ea

t: +44(0)1525 406677 fax +44(0)1525 406688

w: www.nicolastyearchitects.co.uk e: info@nicolastyearchitects.co.uk

project

beech house, 35 burton road, repton, derbyshire, de65 6fl

drawing title

proposed first floor plan

scale

1:100@A3

date

05.02.2016

drawn by

bm

status

for information

for tender

for construction


drawing number

1540.03.03

revision

A

confidential copyright nicolas tye architects under berne & universal copyright convention. do not scale. all dimensions to be confirmed on site. information contained within this drawing is the sole copyright of nicolas tye architects and is not to be reproduced without their express permission. this document must not be copied without written permission and the contents must not be imparted to a third party nor be used for any unauthorised purpose.

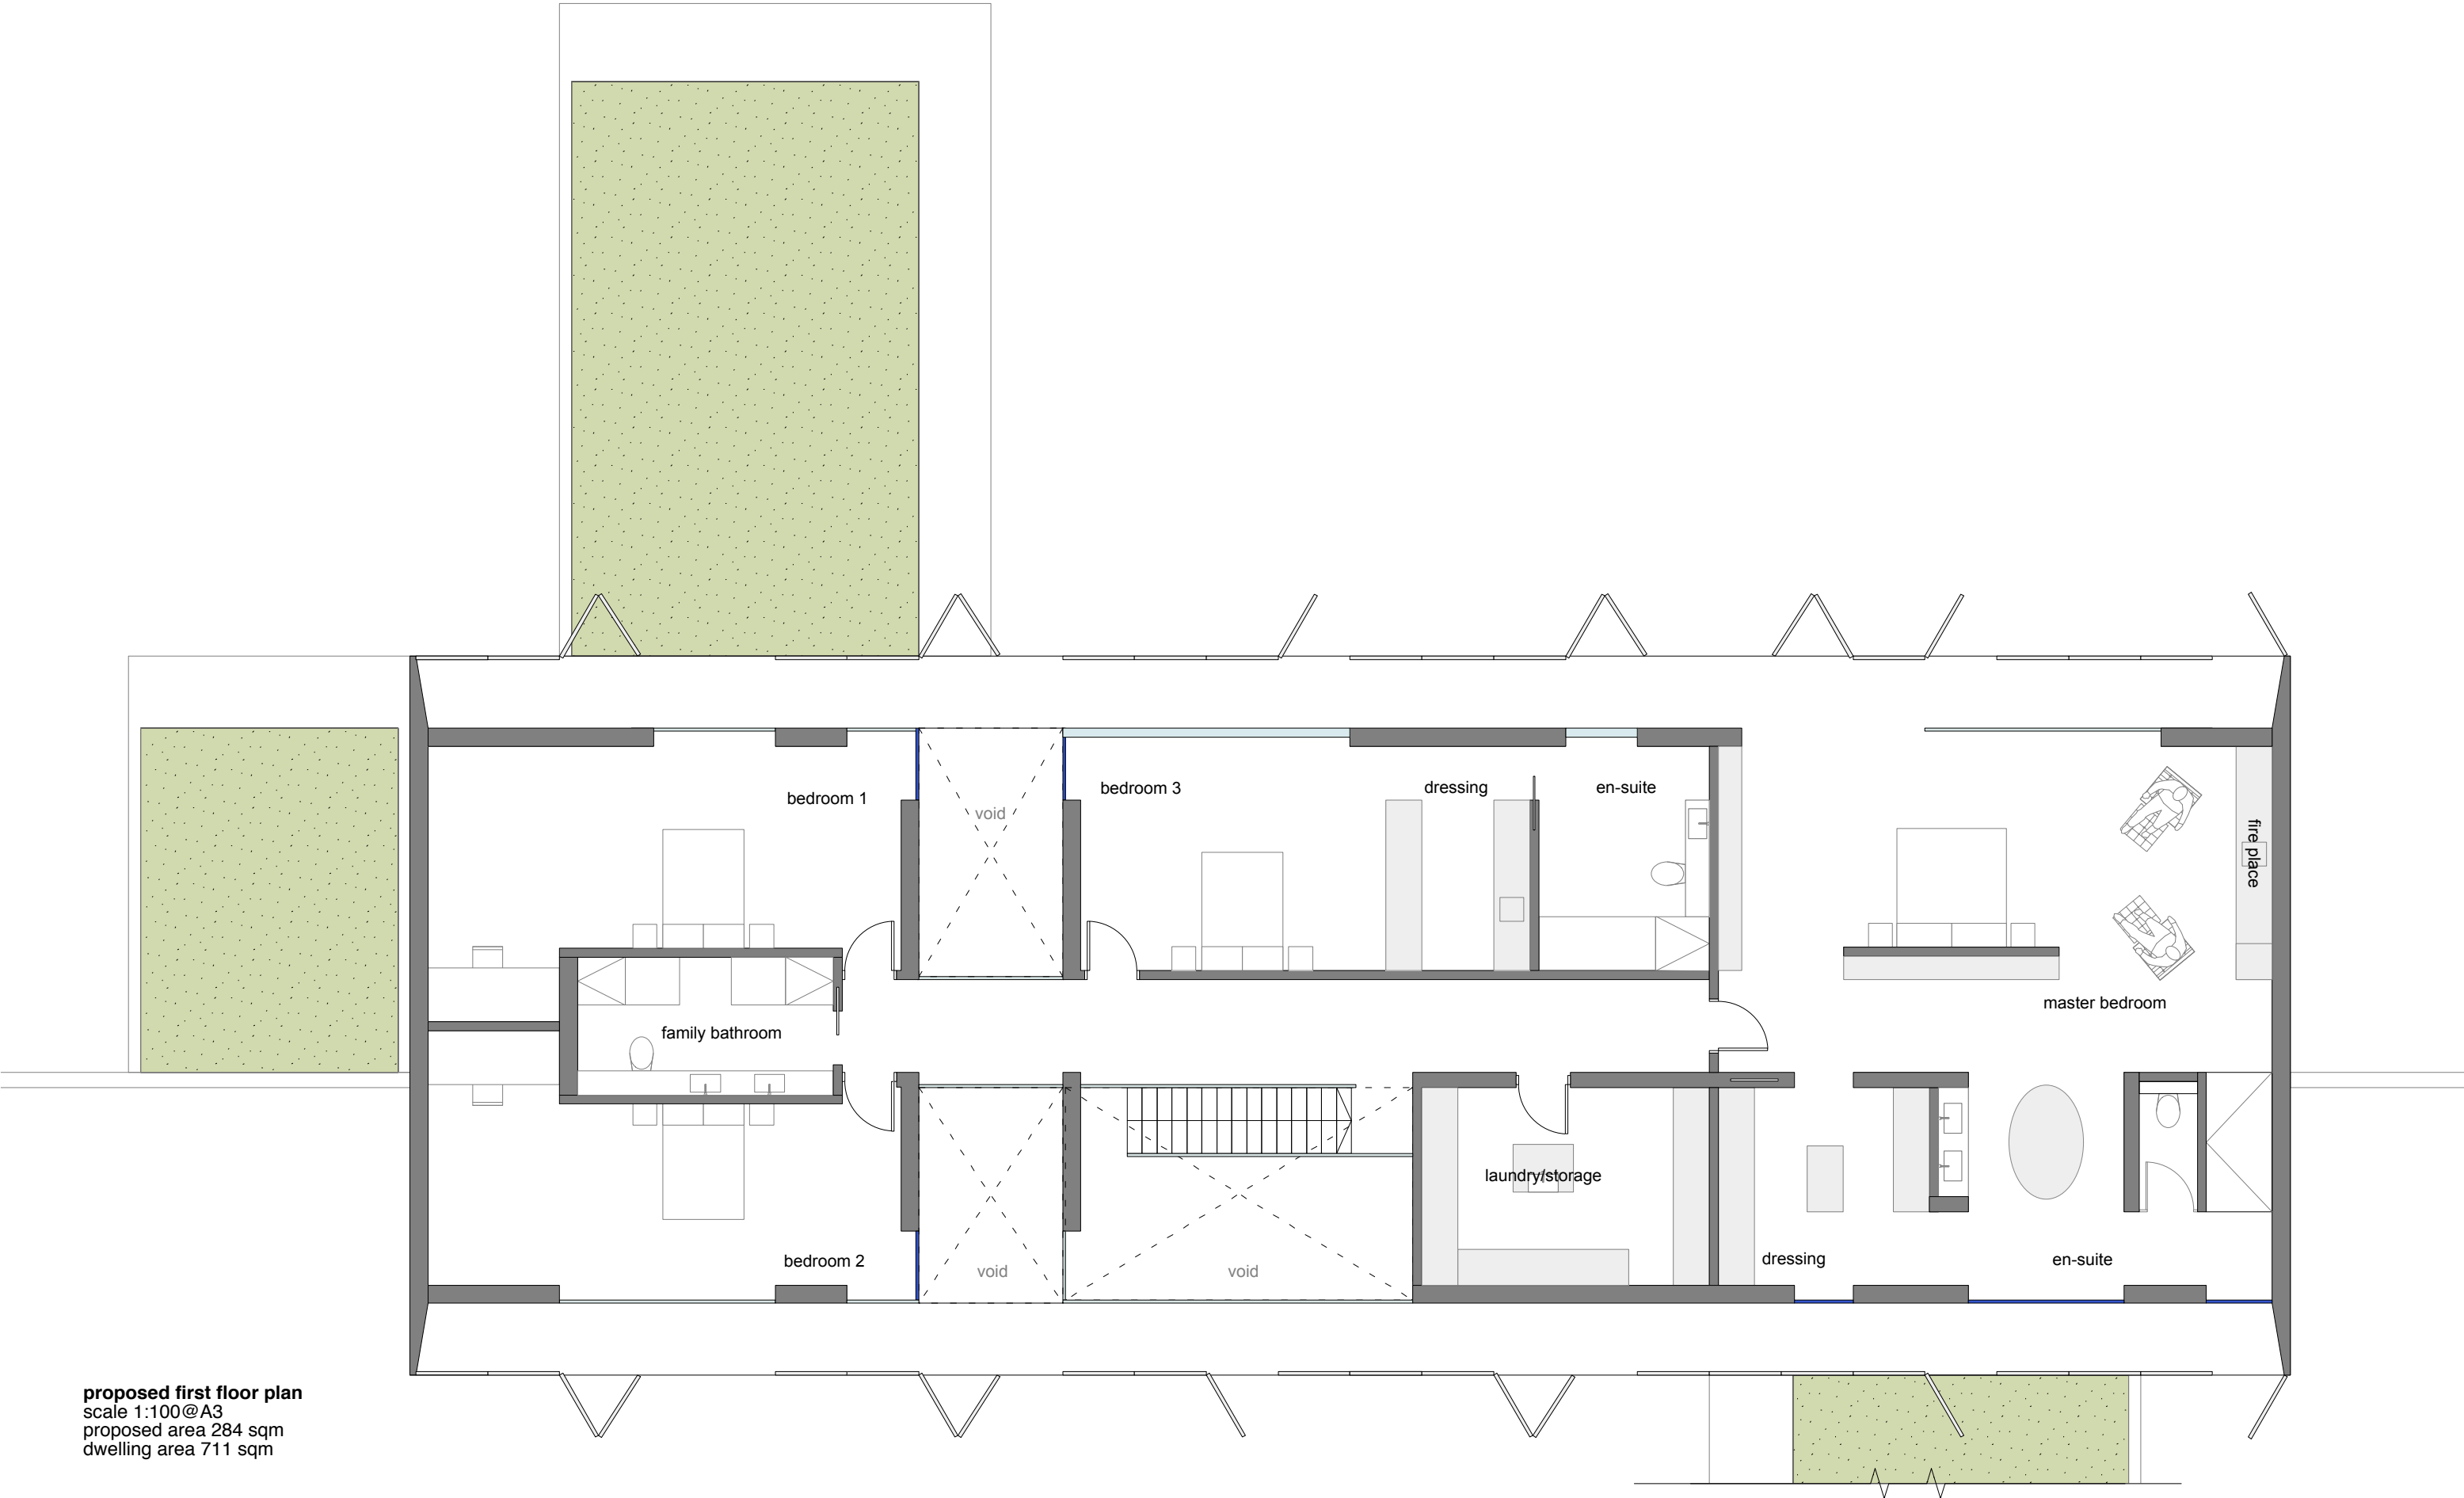

revision

planning application Nov 2014
revised application Sep 2015

drawn

DN
JF

checked

JM
PC

notes

All works must conform to NBS Specifications, manufacturers recommendations, British Standards, Codes of Practice, Local Authority regulations and to the satisfaction of the owners and Architect. Please note that if drawings conflict with any of these documents/bodies, contractor is to advise architect.

01m2m3m4m5m

t: +44(0)1525 406677 fax +44(0)1525 406688
w: www.nicolastyearchitects.co.uk e: info@nicolastyearchitects.co.uk

nicolas tye architects

the long barn studio limbersey lane maulden
bedfordshire mk45 2ea

project

beech house, 35 burton road, repton, derbyshire, de65 6fl

drawing number

1540.03.04

drawing title

proposed basement

scale

1:100@A3

date

05.02.2016

drawn by

bm

status

for information ☒

for tender ☐

for construction ☐

revision

A

○ confidential copyright nicolas tye architects under berne & universal copyright convention. do not scale. all dimensions to be confirmed on site. information contained within this drawing is the sole copyright of nicolas tye architects and is not to be reproduced without their express permission. this document must not be copied without written permission and the contents must not be imparted to a third party nor be used for any unauthorised purpose.



proposed basement floor plan
scale 1:100@A3
proposed area 58 sqm
dwelling area 711 sqm

revision
planning application Nov 2014
revised application Sep 2015
.....

drawn
DN
JF

checked
JM
PC

notes
All works must conform to NBS Specifications, manufacturers recommendations, British Standards, Codes of Practice, Local Authority regulations and to the satisfaction of the owners and Architect. Please note that if drawings conflict with any of these documents/bodies, contractor is to advise architect.

01m2m3m4m5m

nicolas tye architects
the long barn studio limbersey lane maulden
bedfordshire mk45 2ea
t: +44(0)1525 406677 fax +44(0)1525 406688
w: www.nicolastyearchitects.co.uk e: info@nicolastyearchitects.co.uk

project beech house, 35 burton road, repton, derbyshire, de65 6fl
drawing title **proposed elevations**
scale 1:100@A3 date 05.02.2016 drawn by bm
status for information ☒ for tender ☐ for construction ☐

drawing number **1540.03.05**
revision **A**

confidential copyright nicolas tye architects under berne & universal copyright convention. do not scale. all dimensions to be confirmed on site. information contained within this drawing is the sole copyright of nicolas tye architects and is not to be reproduced without their express permission. this document must not be copied without written permission and the contents must not be imparted to a third party nor be used for any unauthorised purpose.



proposed north west elevation
scale 1:100@A3

revision

planning application Nov 2014
revised application Sep 2015

.....

drawn

DN
JF

checked

JM
PC

notes

All works must conform to NBS Specifications, manufacturers recommendations, British Standards, Codes of Practice, Local Authority regulations and to the satisfaction of the owners and Architect. Please note that if drawings conflict with any of these documents/bodies, contractor is to advise architect.

01m2m3m4m5m

nicolas tye architects

the long barn studio limbersey lane maulden
bedfordshire mk45 2ea

t: +44(0)1525 406677 fax +44(0)1525 406688
w: www.nicolastyearchitects.co.uk e: info@nicolastyearchitects.co.uk

project

beech house, 35 burton road, repton, derbyshire, de65 6fl

drawing number

1540.03.06

drawing title

proposed elevations

scale

1:100@A3

date

05.02.2016

drawn by

bm

status

for information ☒


for tender ☐

for construction ☐

revision

A

○ confidential copyright nicolas tye architects under berne & universal copyright convention. do not scale. all dimensions to be confirmed on site. information contained within this drawing is the sole copyright of nicolas tye architects and is not to be reproduced without their express permission. this document must not be copied without written permission and the contents must not be imparted to a third party nor be used for any unauthorised purpose.

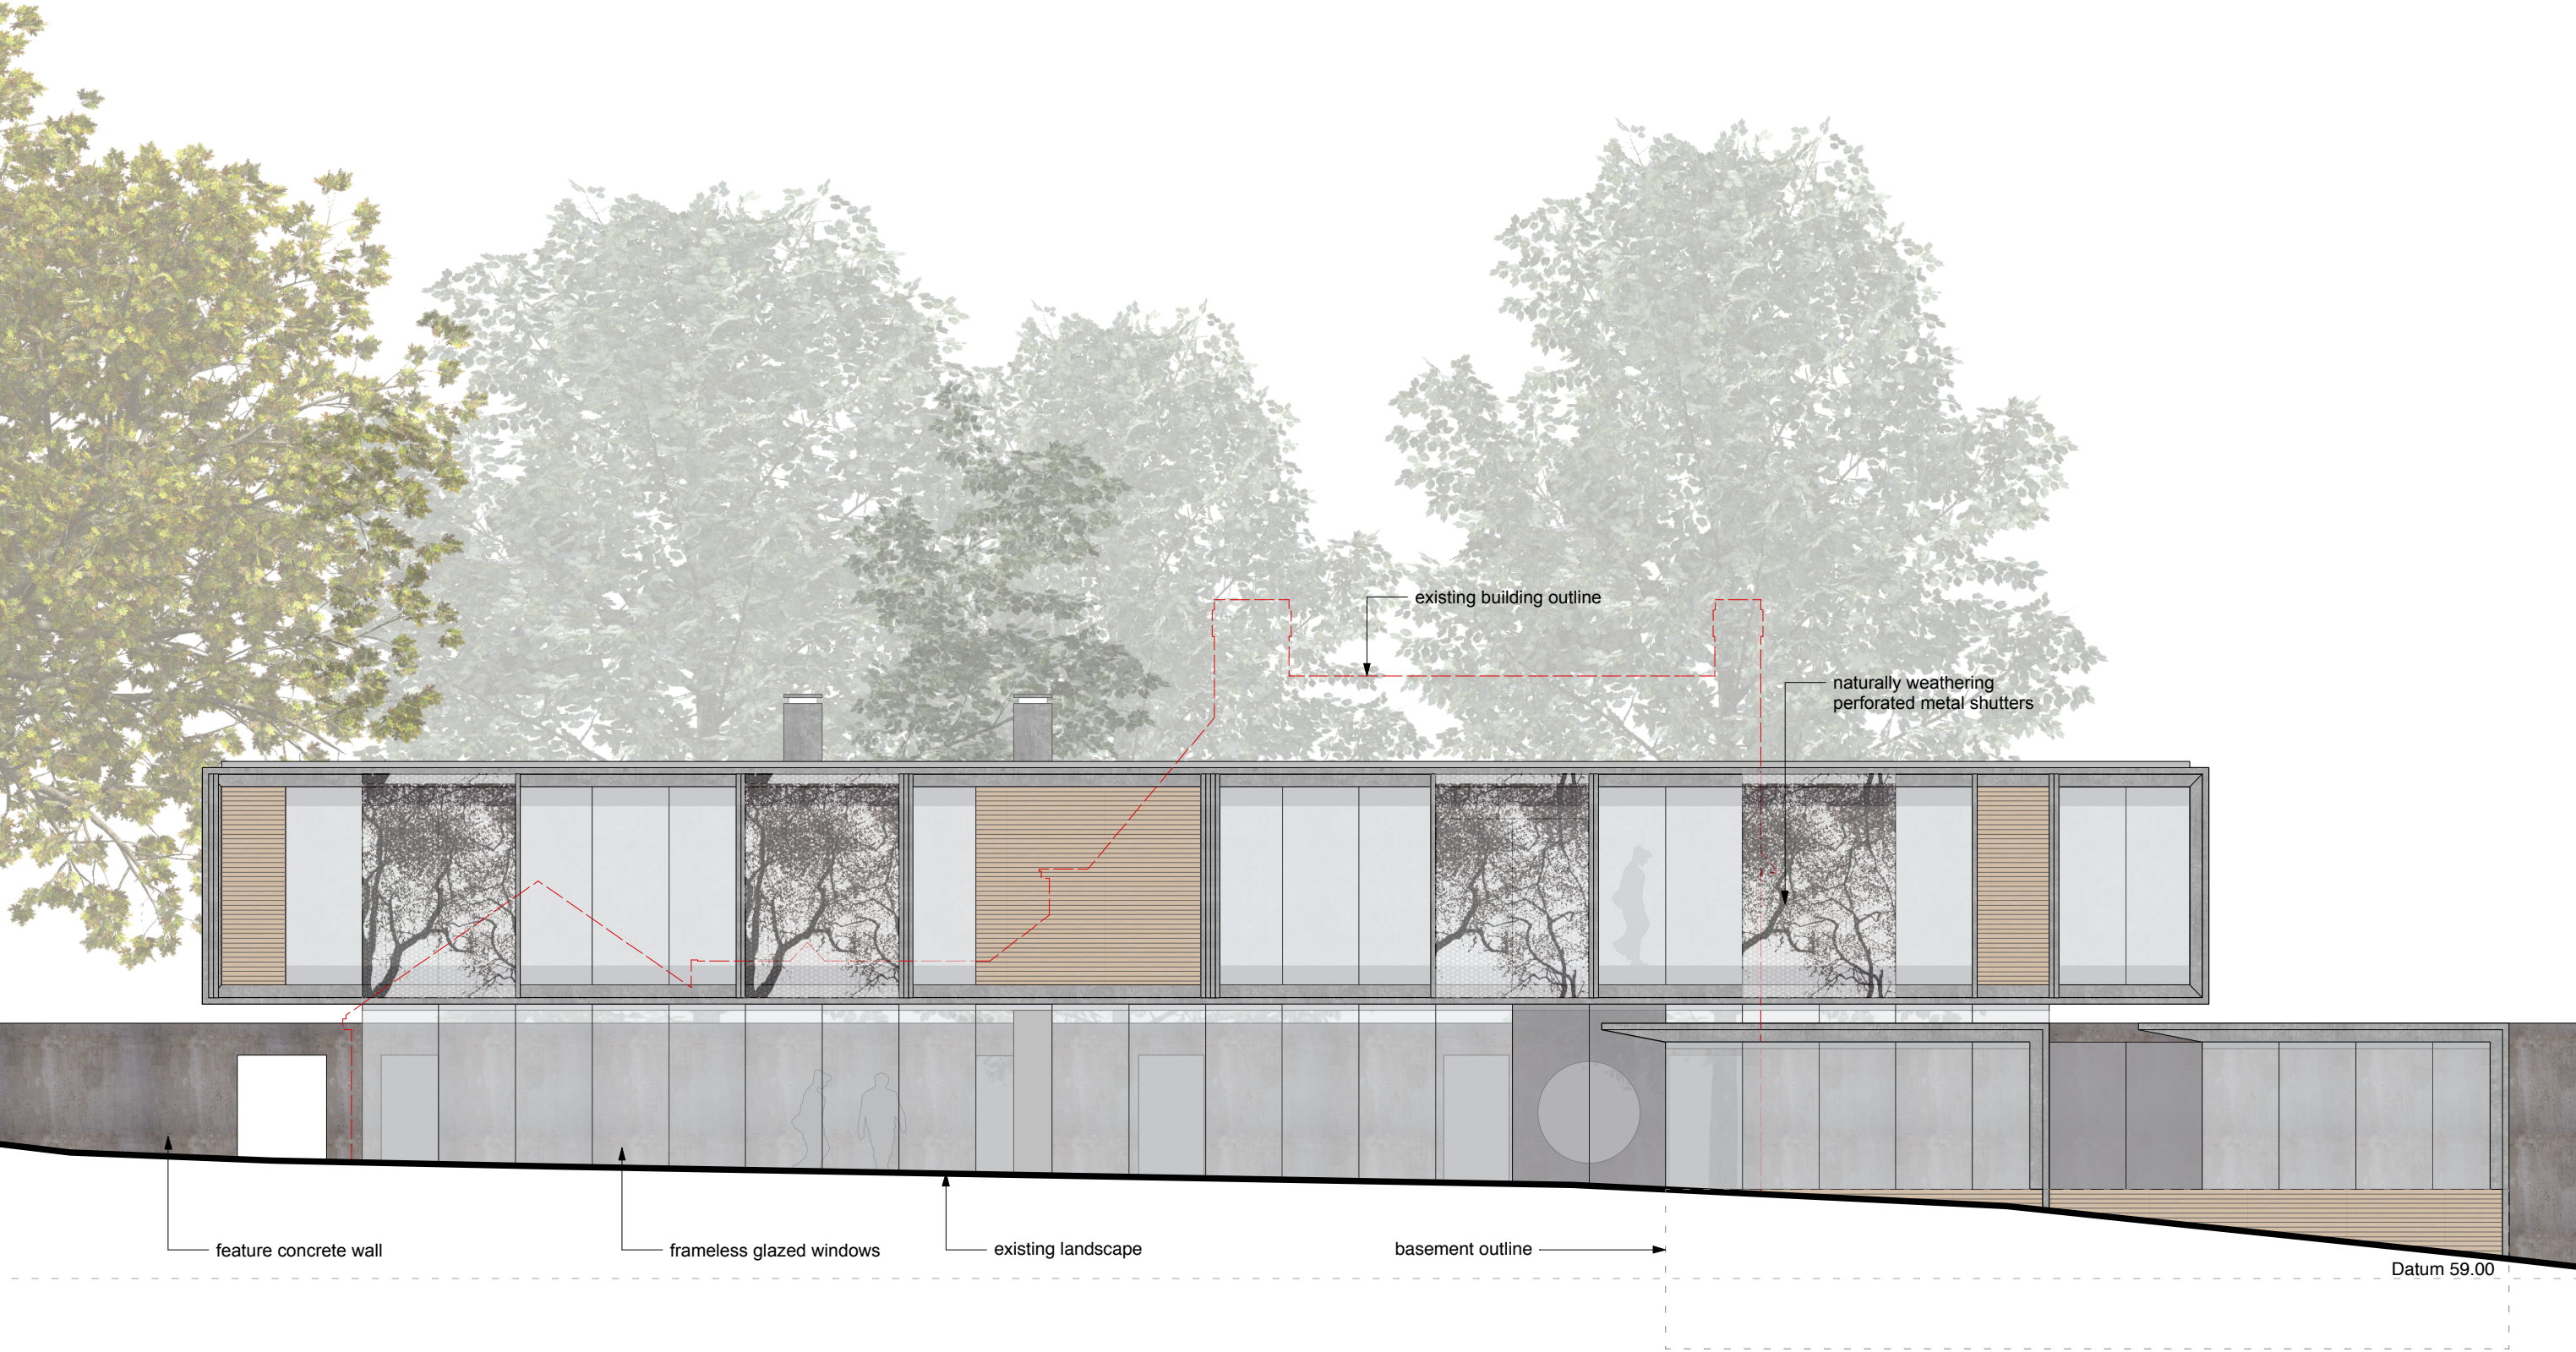

proposed south east elevations
scale 1:100@A3

revision

planning application Nov 2014
revised application Sep 2015

drawn

DN
JF

checked

JM
PC

notes

All works must conform to NBS Specifications, manufacturers recommendations, British Standards, Codes of Practice, Local Authority regulations and to the satisfaction of the owners and Architect. Please note that if drawings conflict with any of these documents/bodies, contractor is to advise architect.

01m2m3m4m5m

0 — 1 — 2 — 3 — 4 — 5

nicolas tye architects

the long barn studio limbersey lane maulden
bedfordshire mk45 2ea

t: +44(0)1525 406677 fax +44(0)1525 406688
w: www.nicolastyearchitects.co.uk e: info@nicolastyearchitects.co.uk

project

beech house, 35 burton road, repton, derbyshire, de65 6fl

drawing number

1540.03.07

drawing title

proposed elevations

scale

1:100@A3

date

05.02.2016

drawn by

bm

status

for information ☒

for tender ☐

for construction ☐

revision

A

confidential copyright nicolas tye architects under berne & universal copyright convention. do not scale. all dimensions to be confirmed on site. information contained within this drawing is the sole copyright of nicolas tye architects and is not to be reproduced without their express permission. this document must not be copied without written permission and the contents must not be imparted to a third party nor be used for any unauthorised purpose.



proposed north east elevation
scale 1:100@A3

revision

planning applicationNov 2014

revised applicationSep 2015

drawn

DNJF

checked

JMPC

notes

All works must conform to NBS Specifications, manufacturers recommendations, British Standards, Codes of Practice, Local Authority regulations and to the satisfaction of the owners and Architect. Please note that if drawings conflict with any of these documents/bodies, contractor is to advise architect.

01m2m3m4m5m

nicolas tye architects

the long barn studio limbersey lane maulden
bedfordshire mk45 2ea

t: +44(0)1525 406677 fax +44(0)1525 406688
w: www.nicolastyearchitects.co.uk e: info@nicolastyearchitects.co.uk

project

beech house, 35 burton road, repton, derbyshire, de65 6fl

drawing title

proposed elevations

scale

1:100@A3

status

for informationfor tendertenderfor construction


revision

A

drawing number

1540.03.08

confidential copyright nicolas tye architects under berne & universal copyright convention. do not scale. all dimensions to be confirmed on site. information contained within this drawing is the sole copyright of nicolas tye architects and is not to be reproduced without their express permission. this document must not be copied without written permission and the contents must not be imparted to a third party nor be used for any unauthorised purpose.

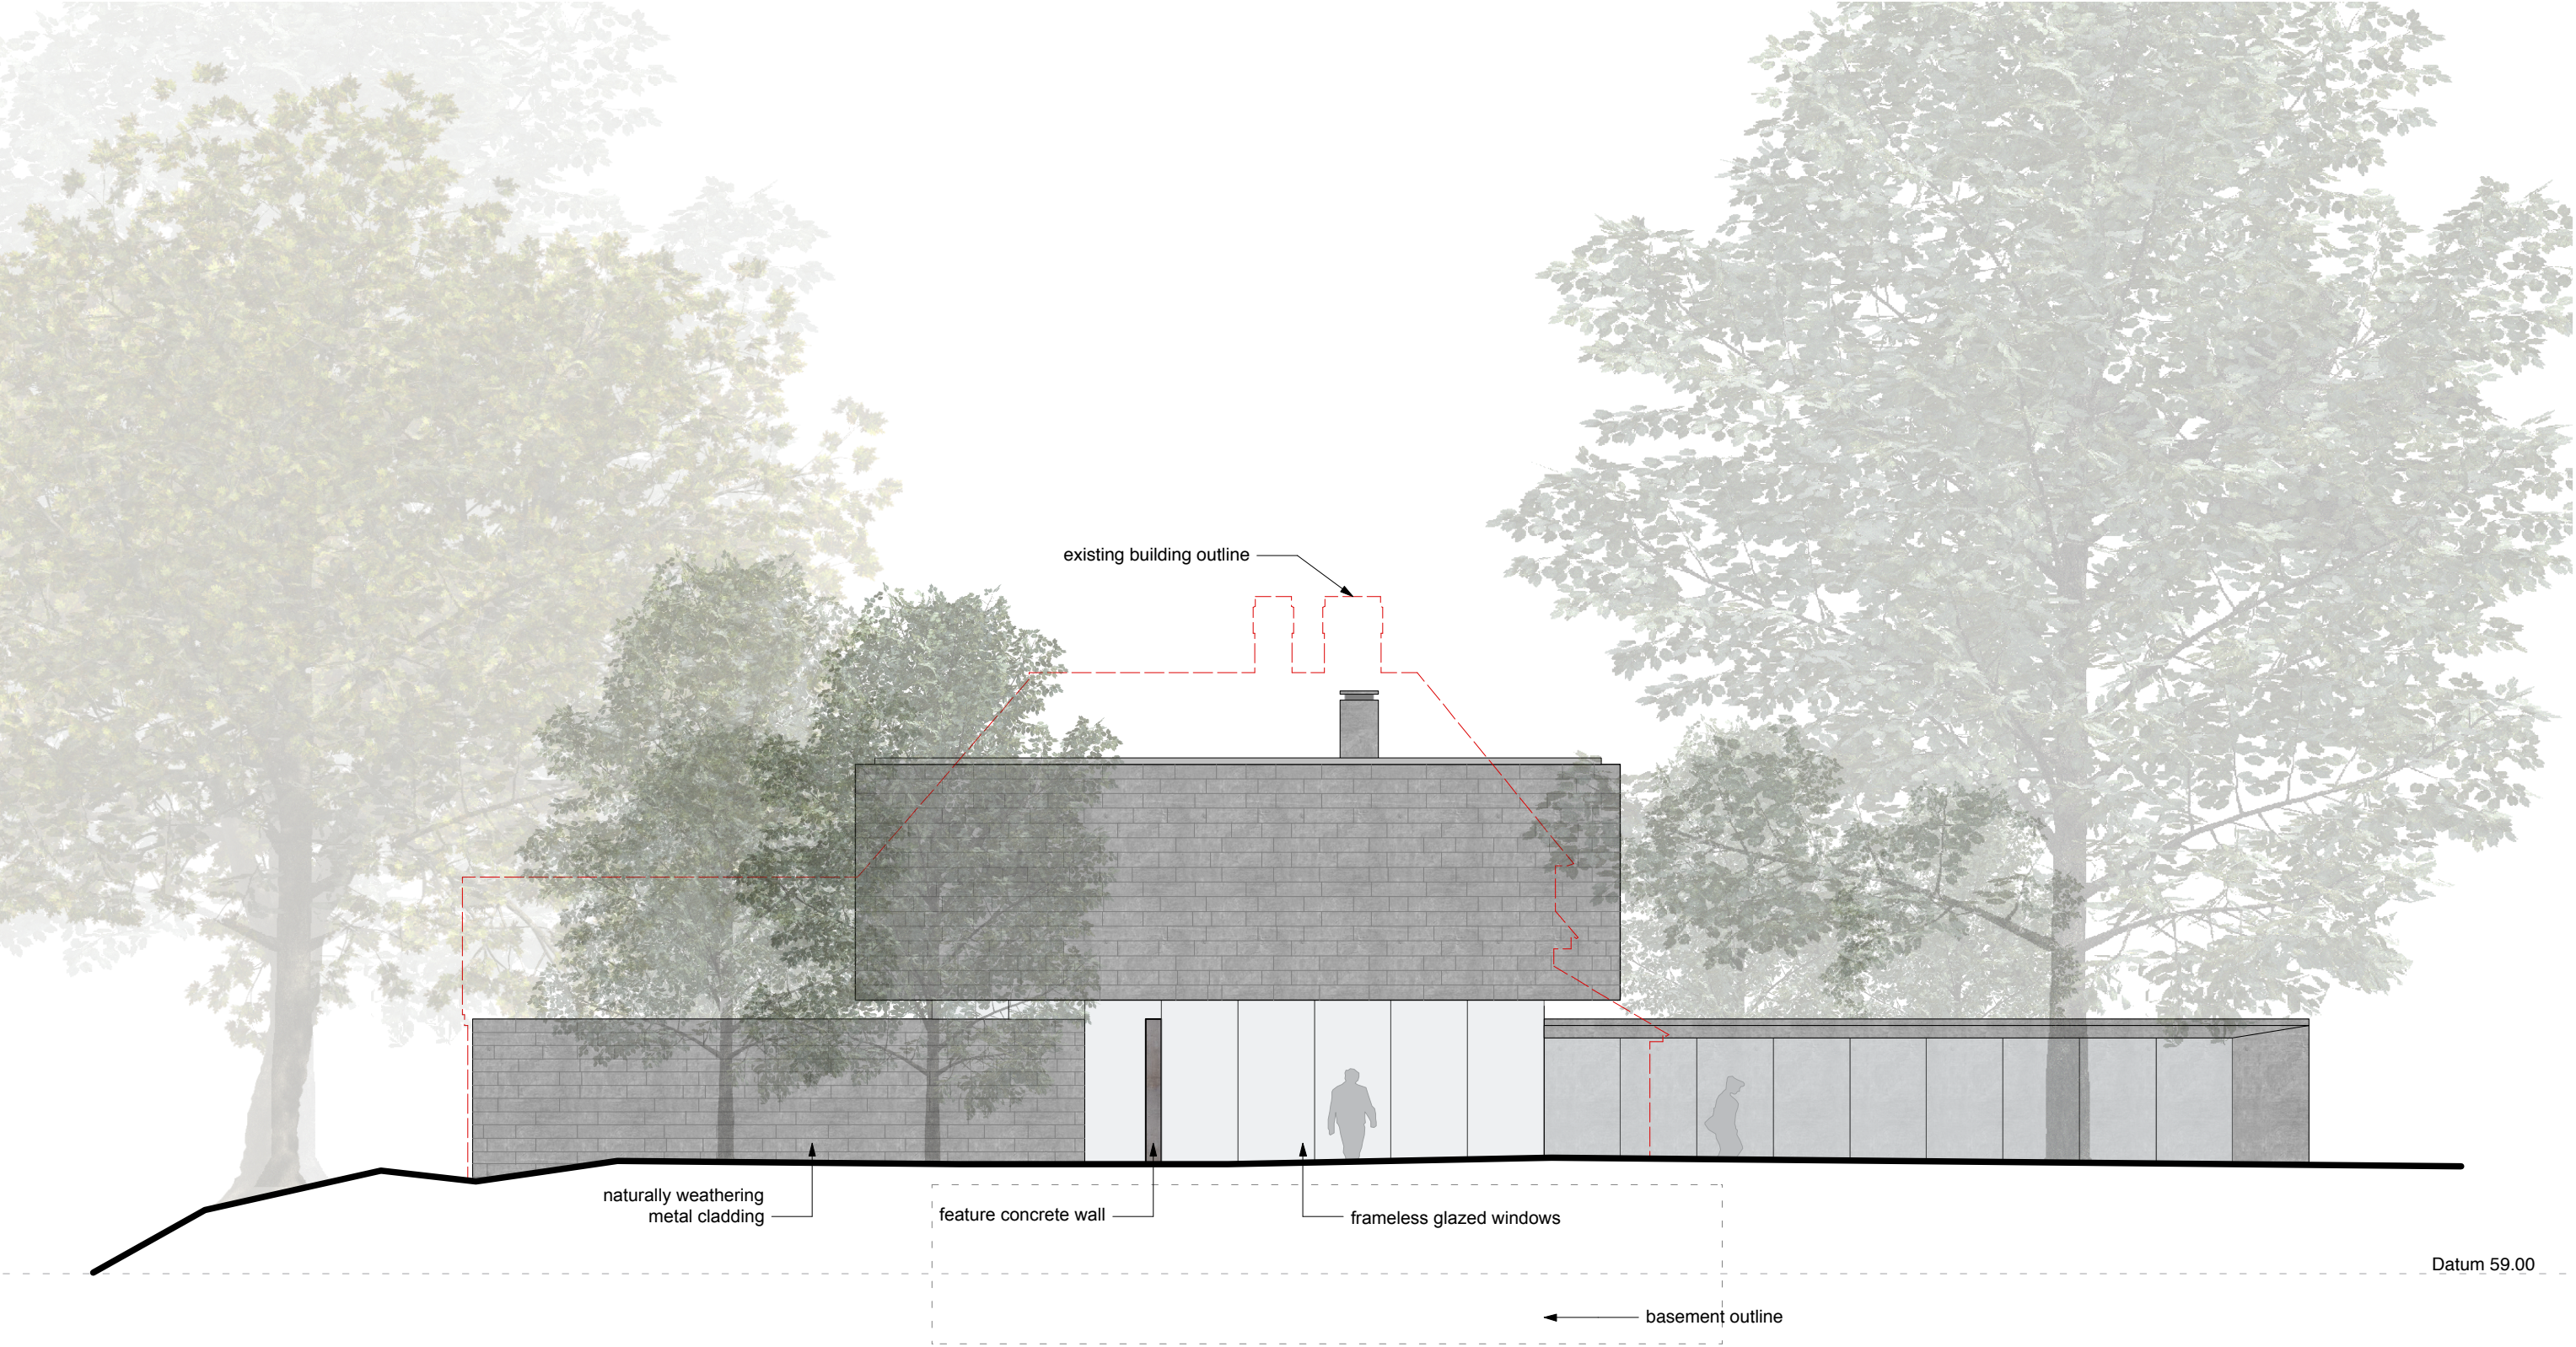

proposed south west elevations
scale 1:100@A3