

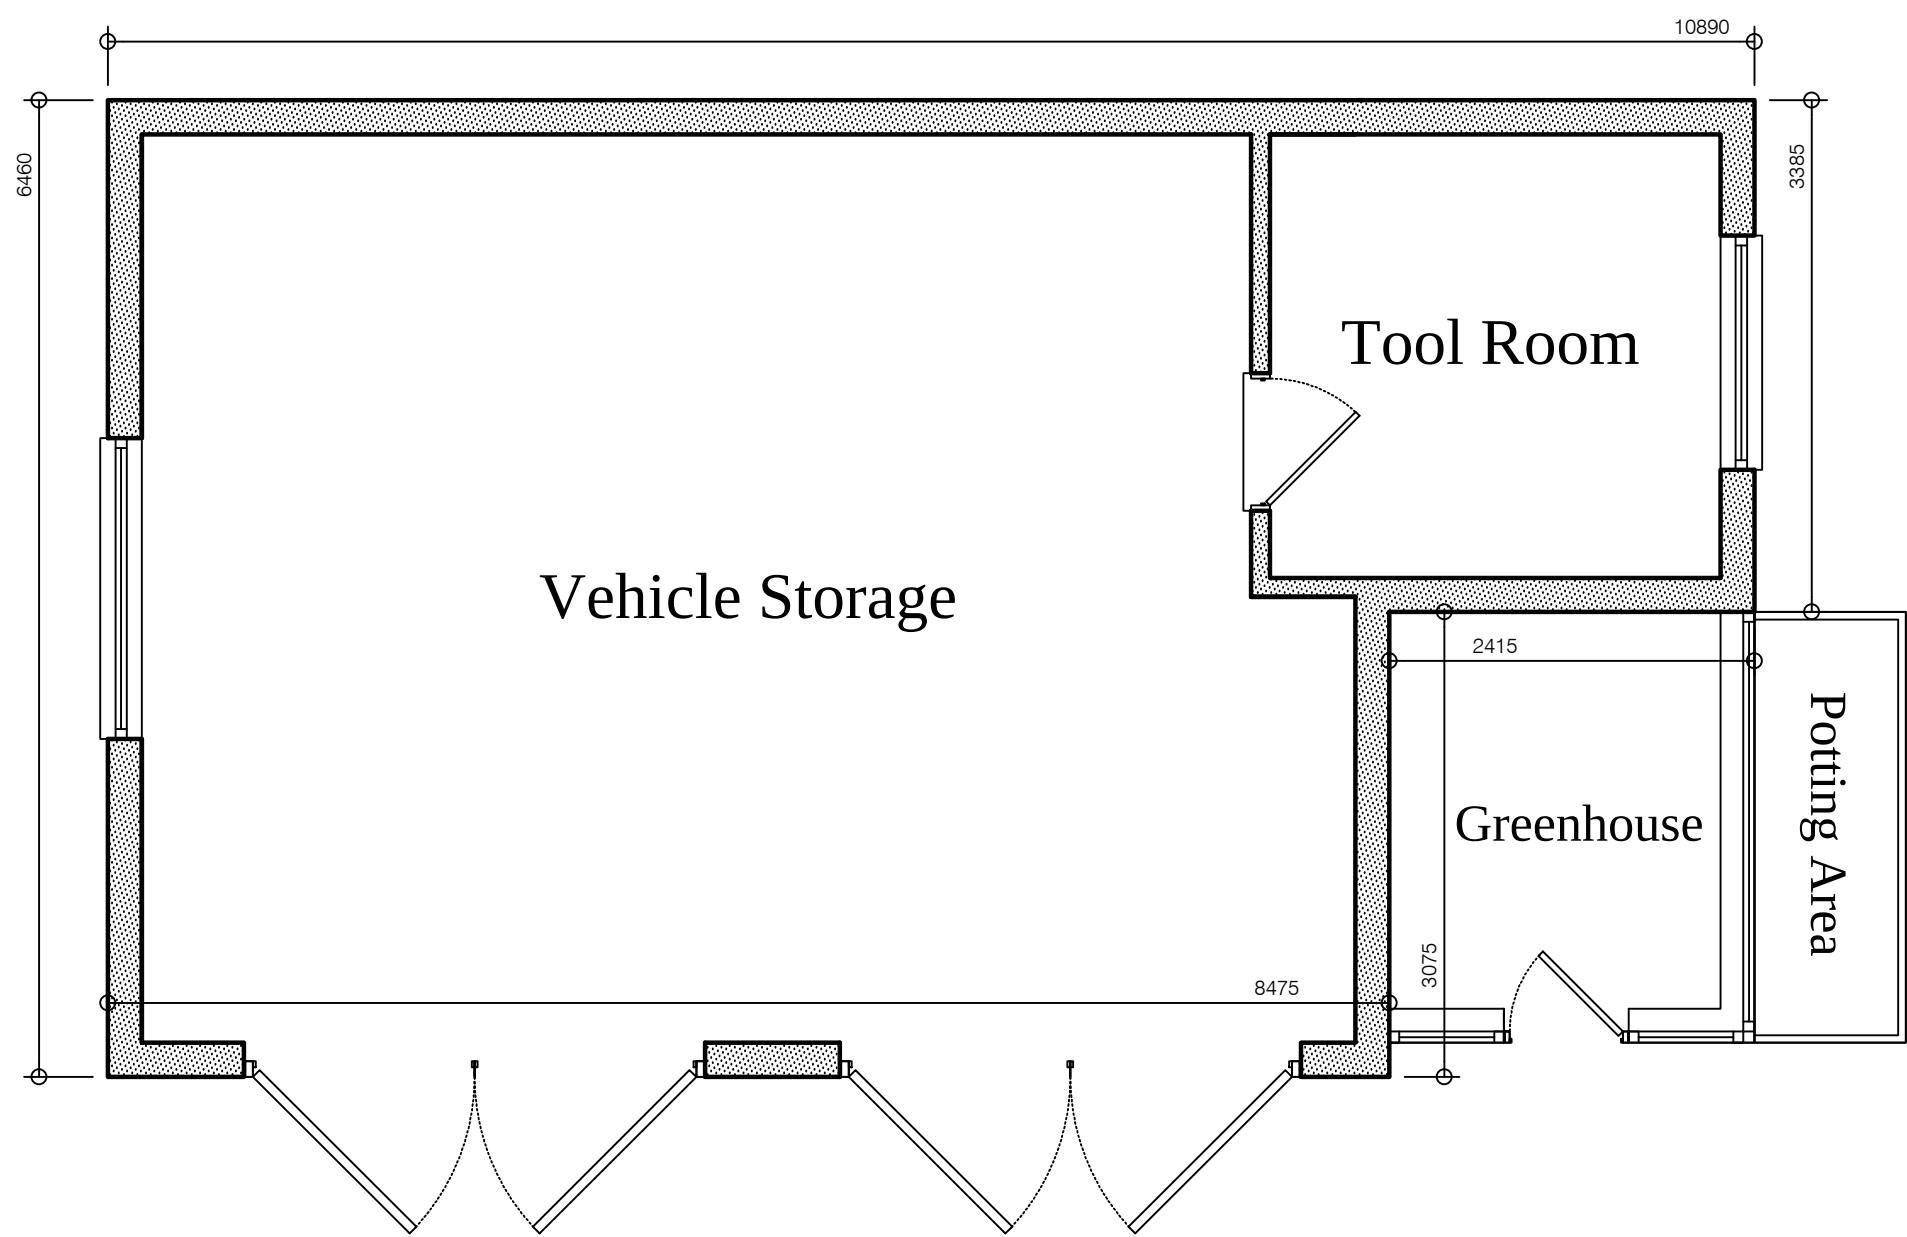
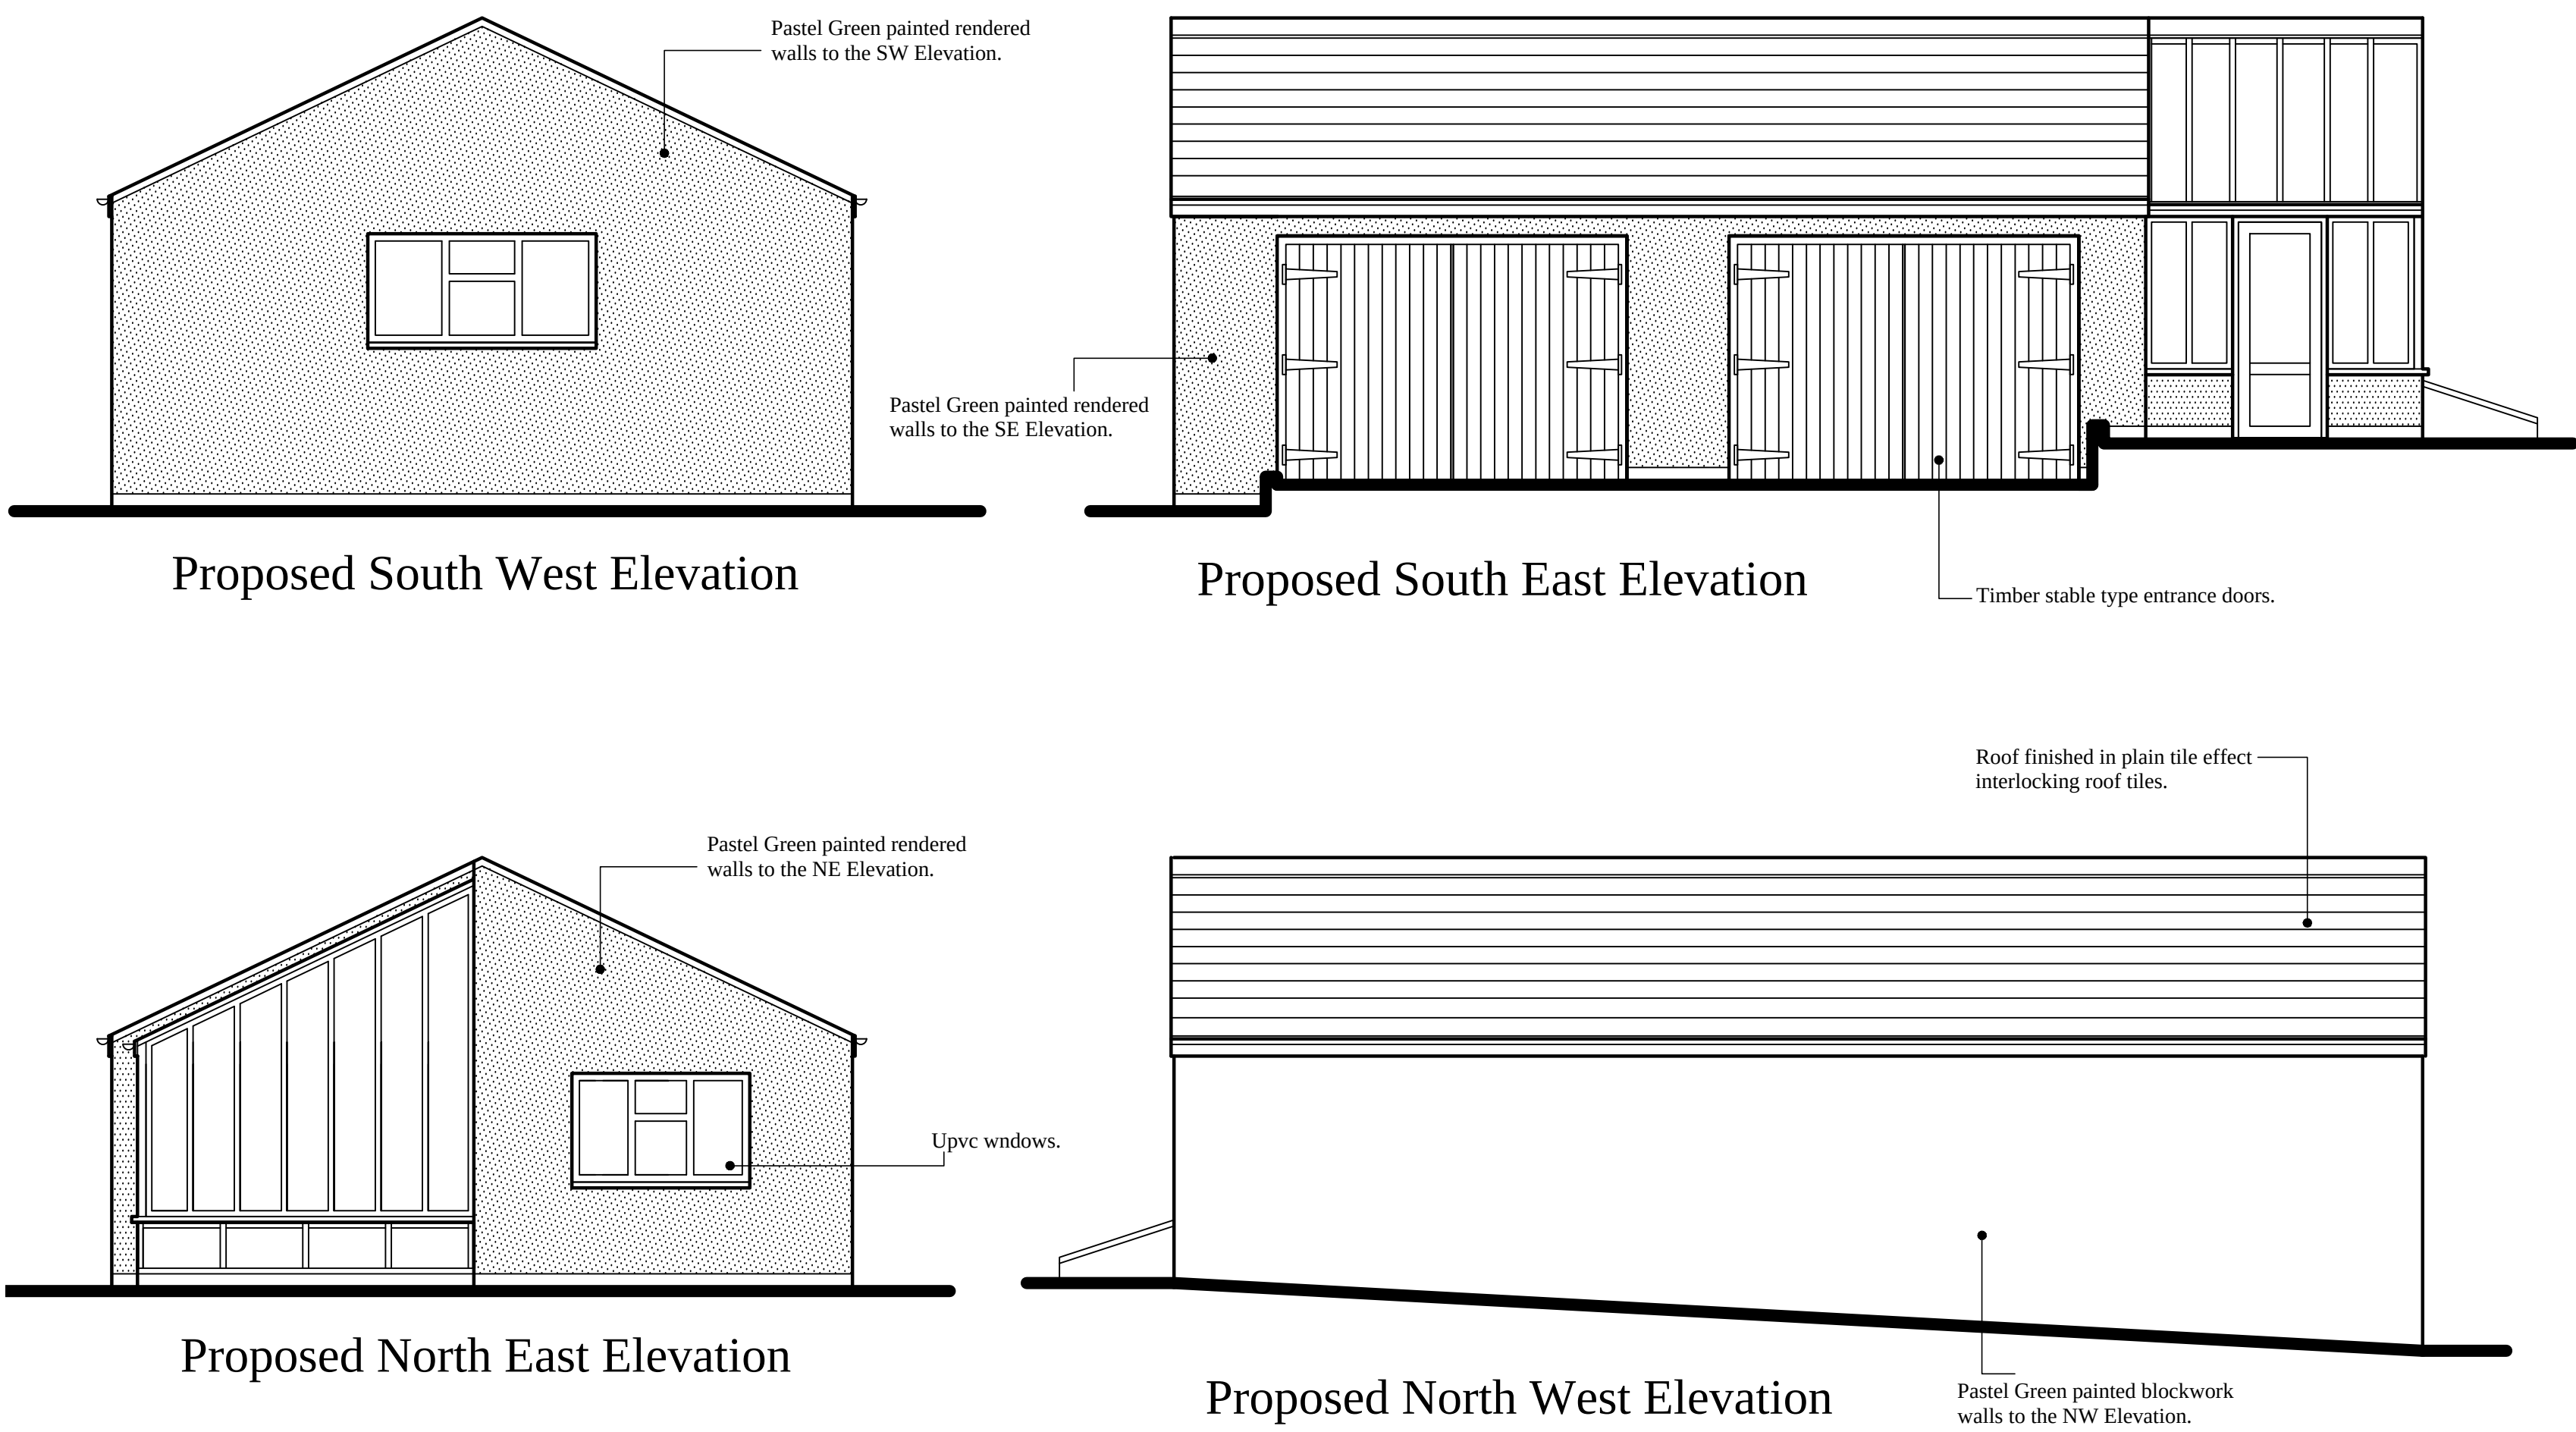


Proposed Elevations - scale 1:50

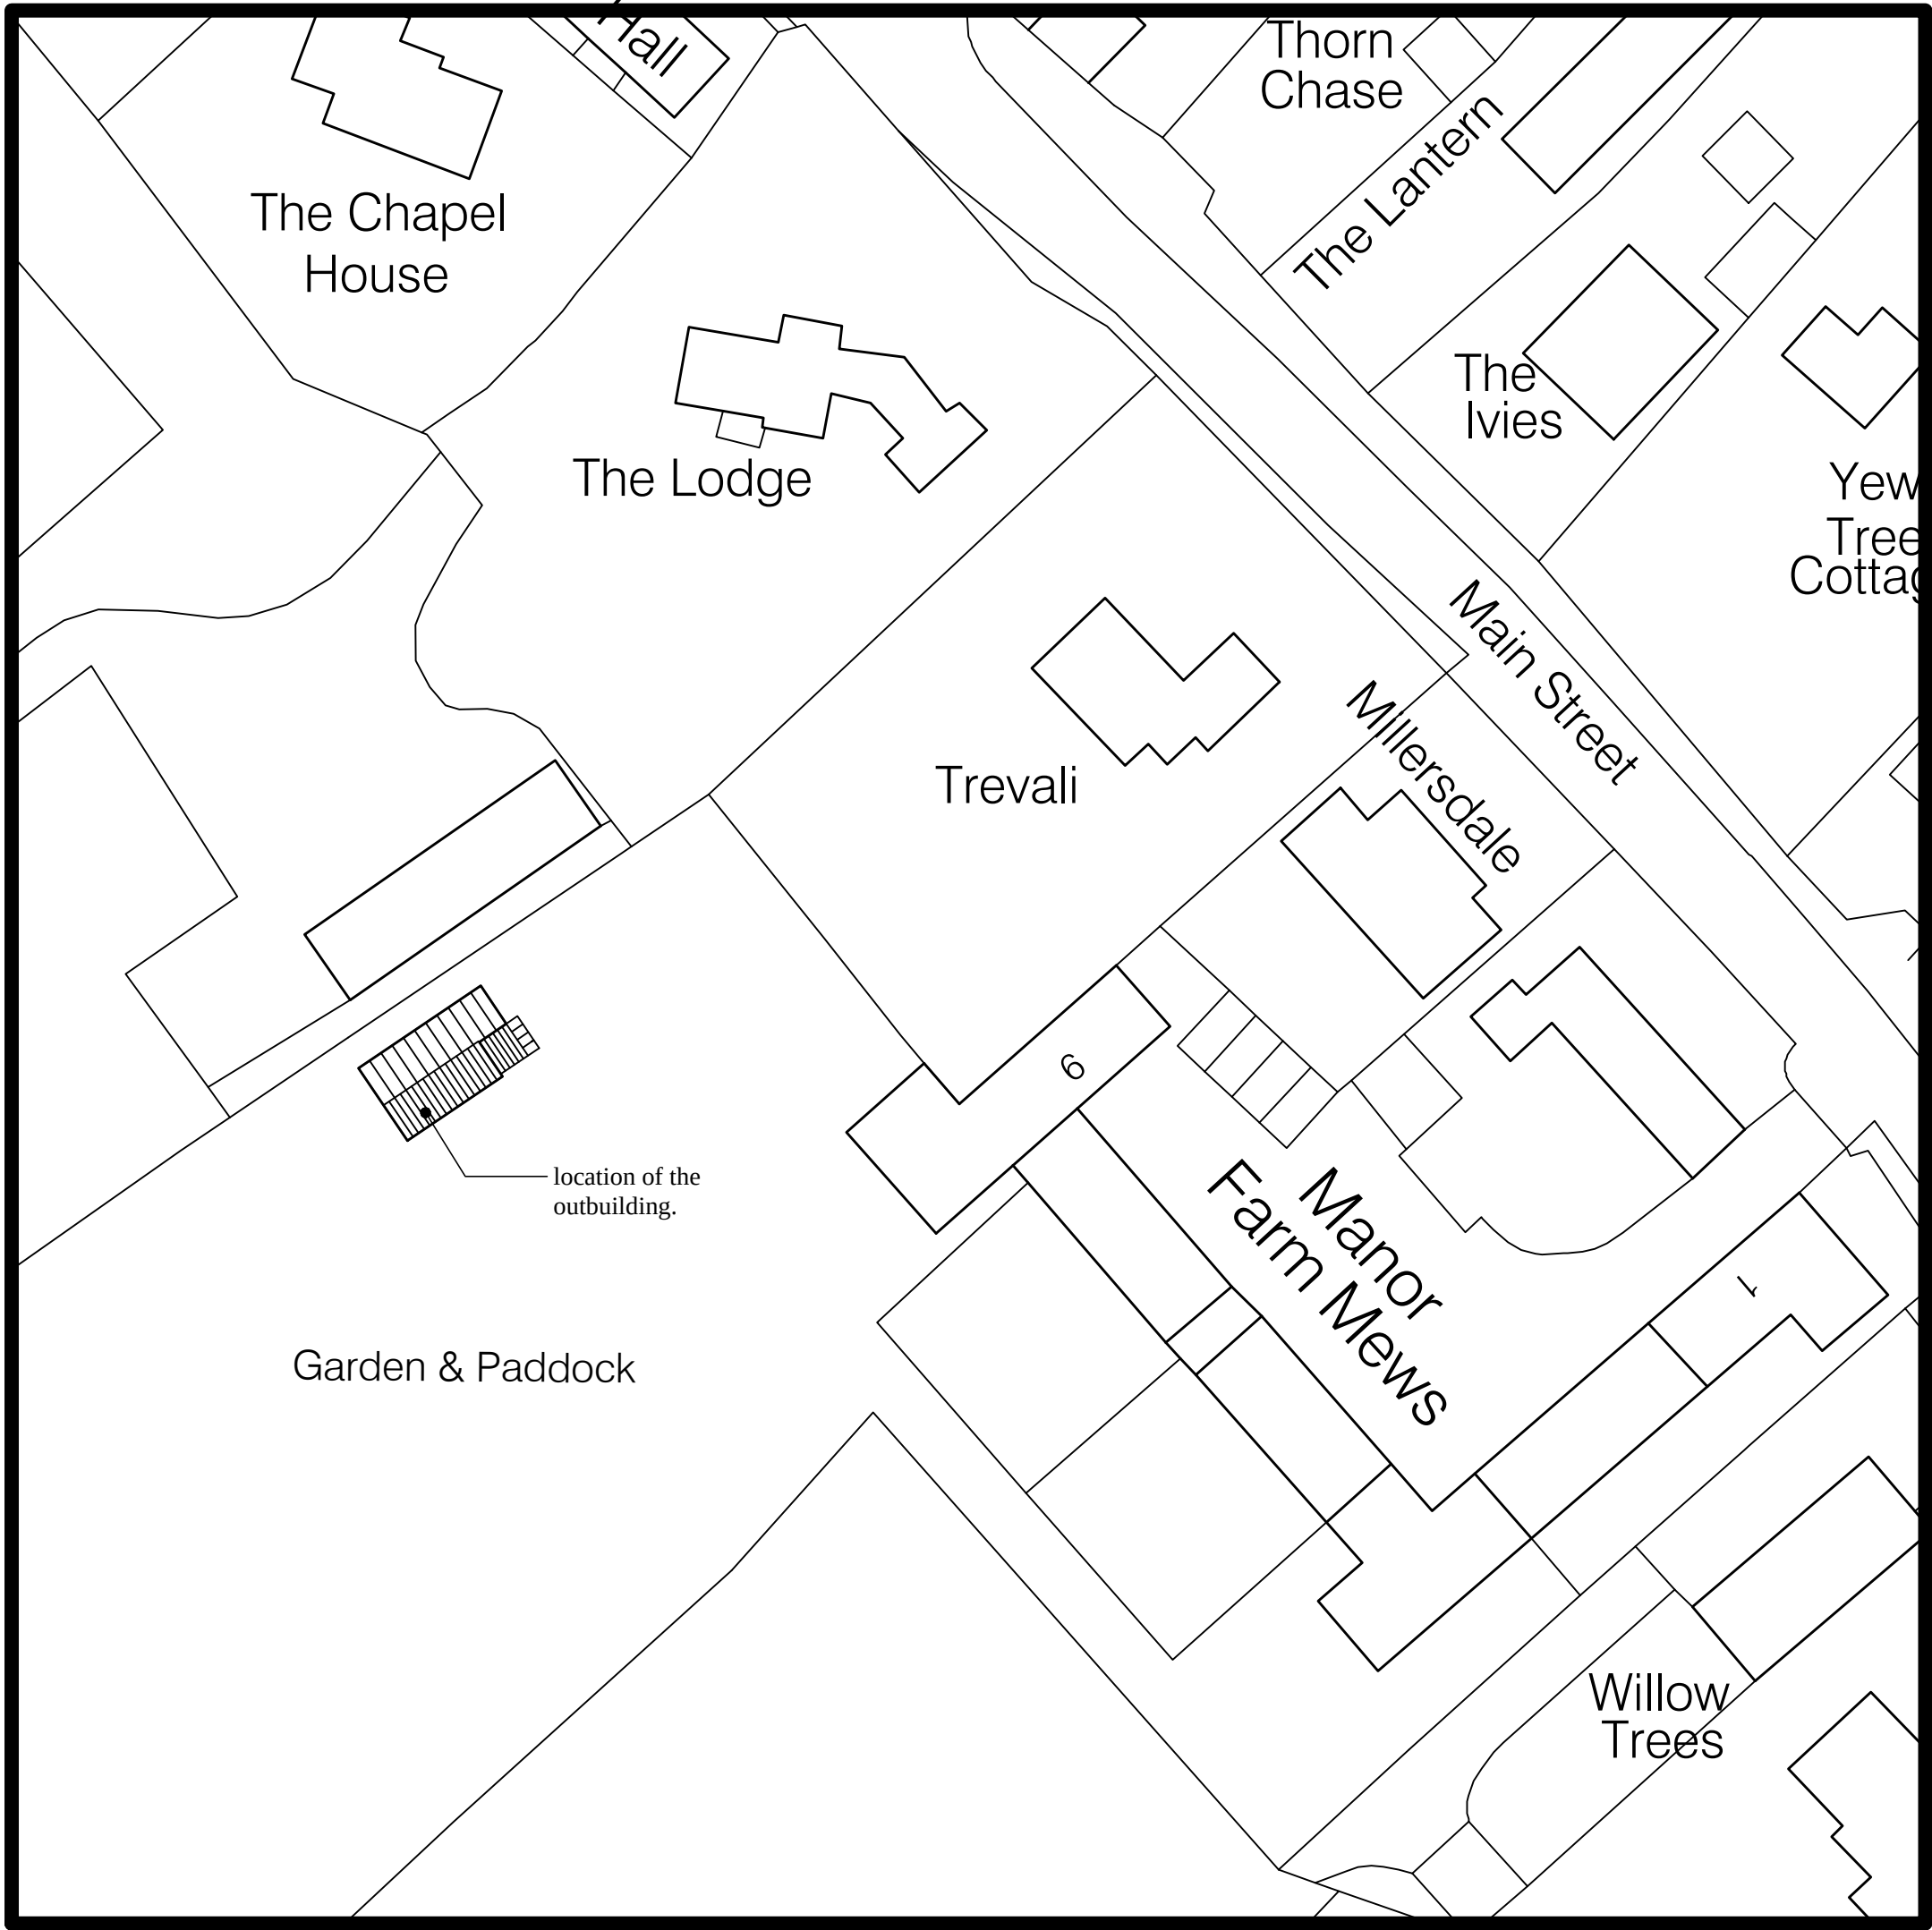

Proposed Floor Plan - scale 1:50

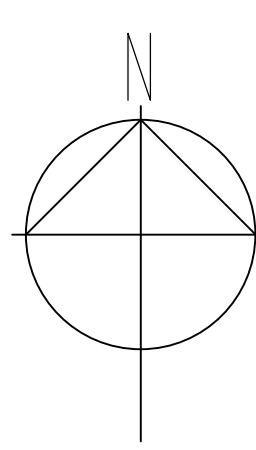

Proposed Site Plan - scale 1:500

Rev A - Greenhouse added to the side of the outbuilding and wall finishes changed to render ans per instruction of the L.A Planning Officer. April 2016

Client	Mr M. Keys		Scale	1:50 & 1:500	
Job Add.	6 Manor Farm Mews, Burnaston, Derby. DE65 6LG		Date	Feb 2016	Rev A
Dwg Title	Proposed Outbuilding		Dwg No.	2016-02-12-01	