
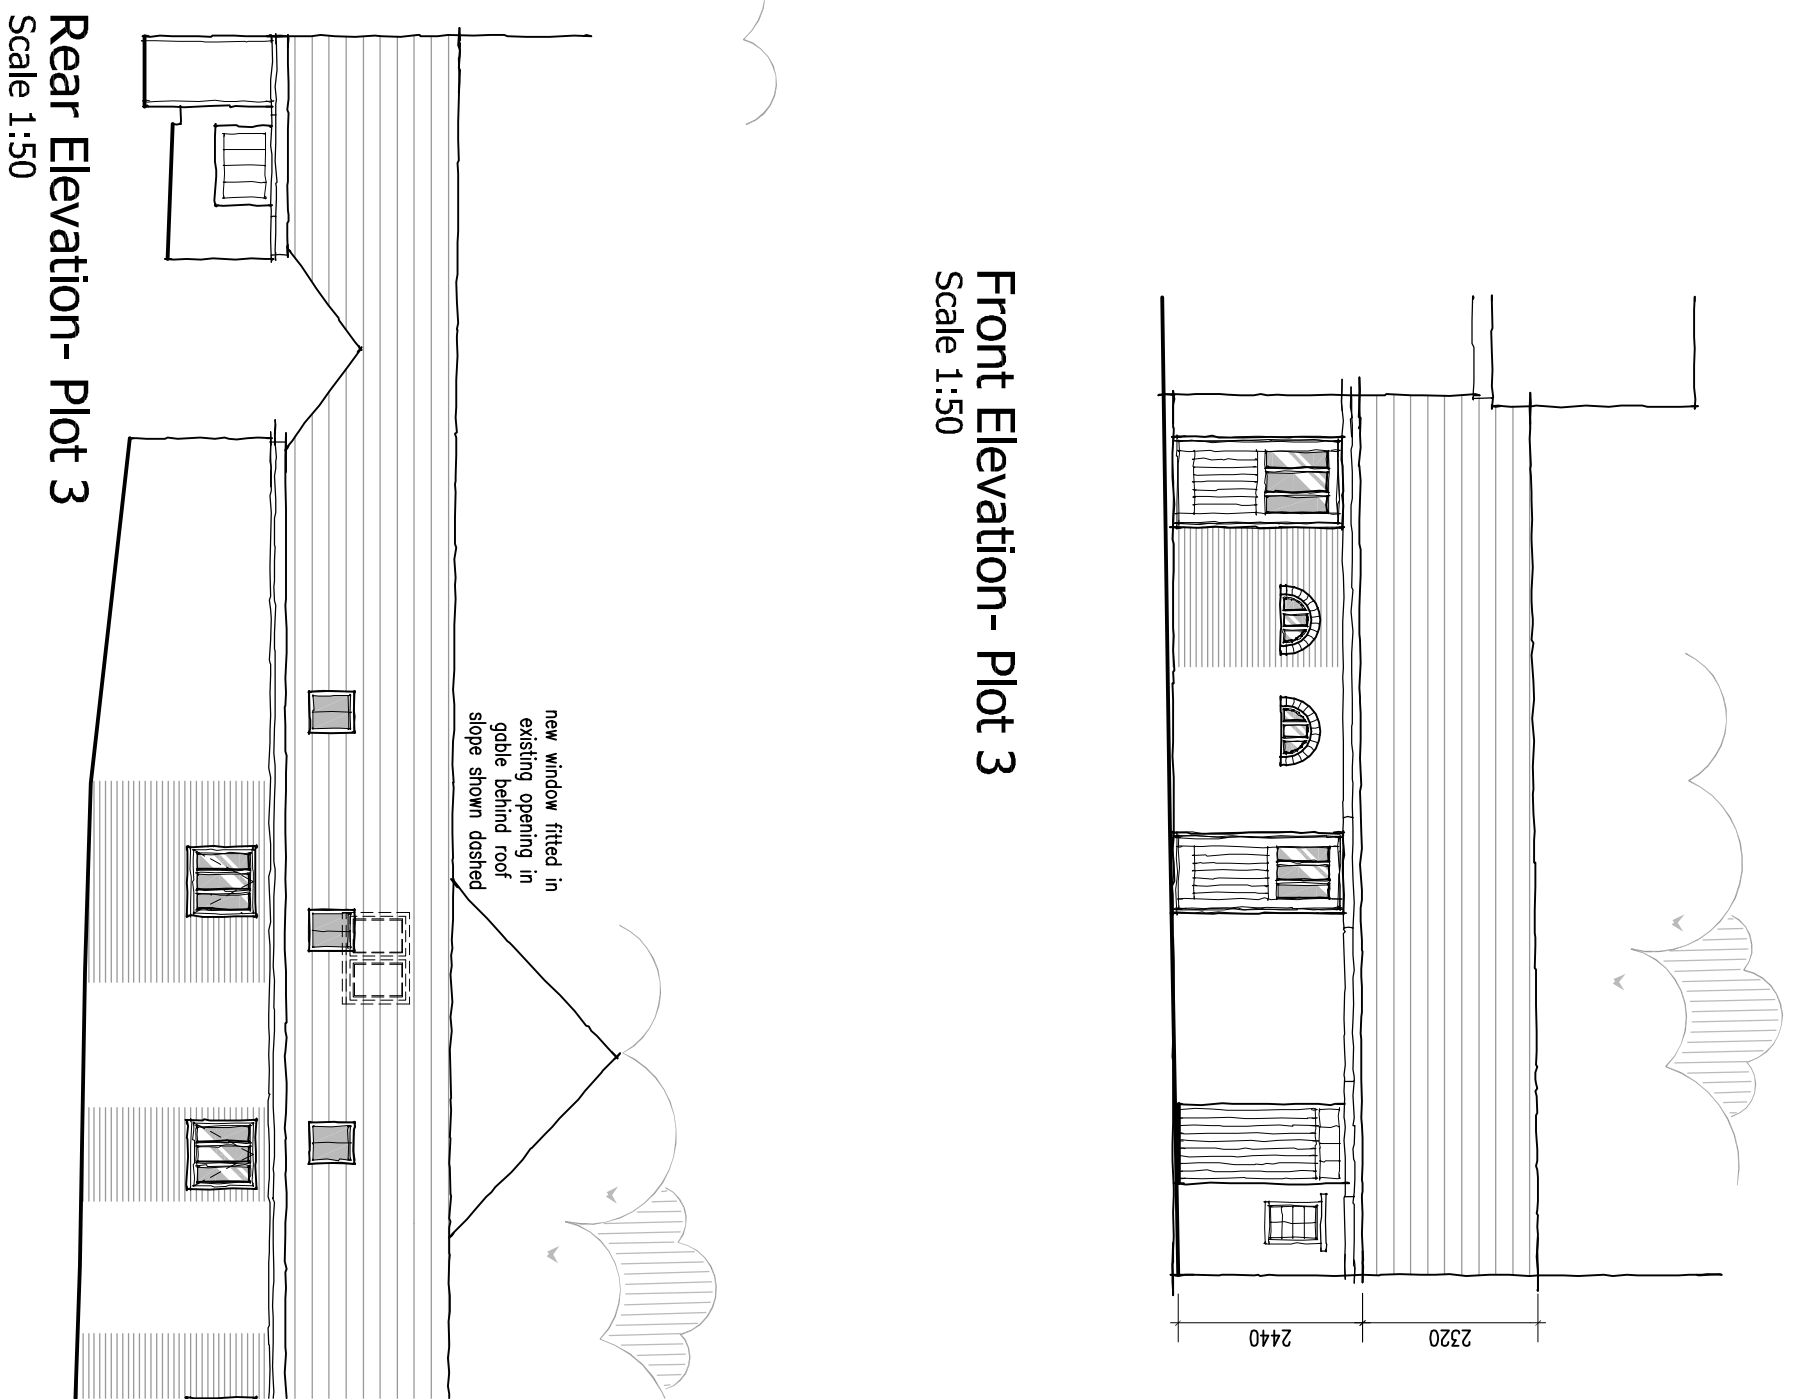


[illegible]

Rear Elevation- Plot 3

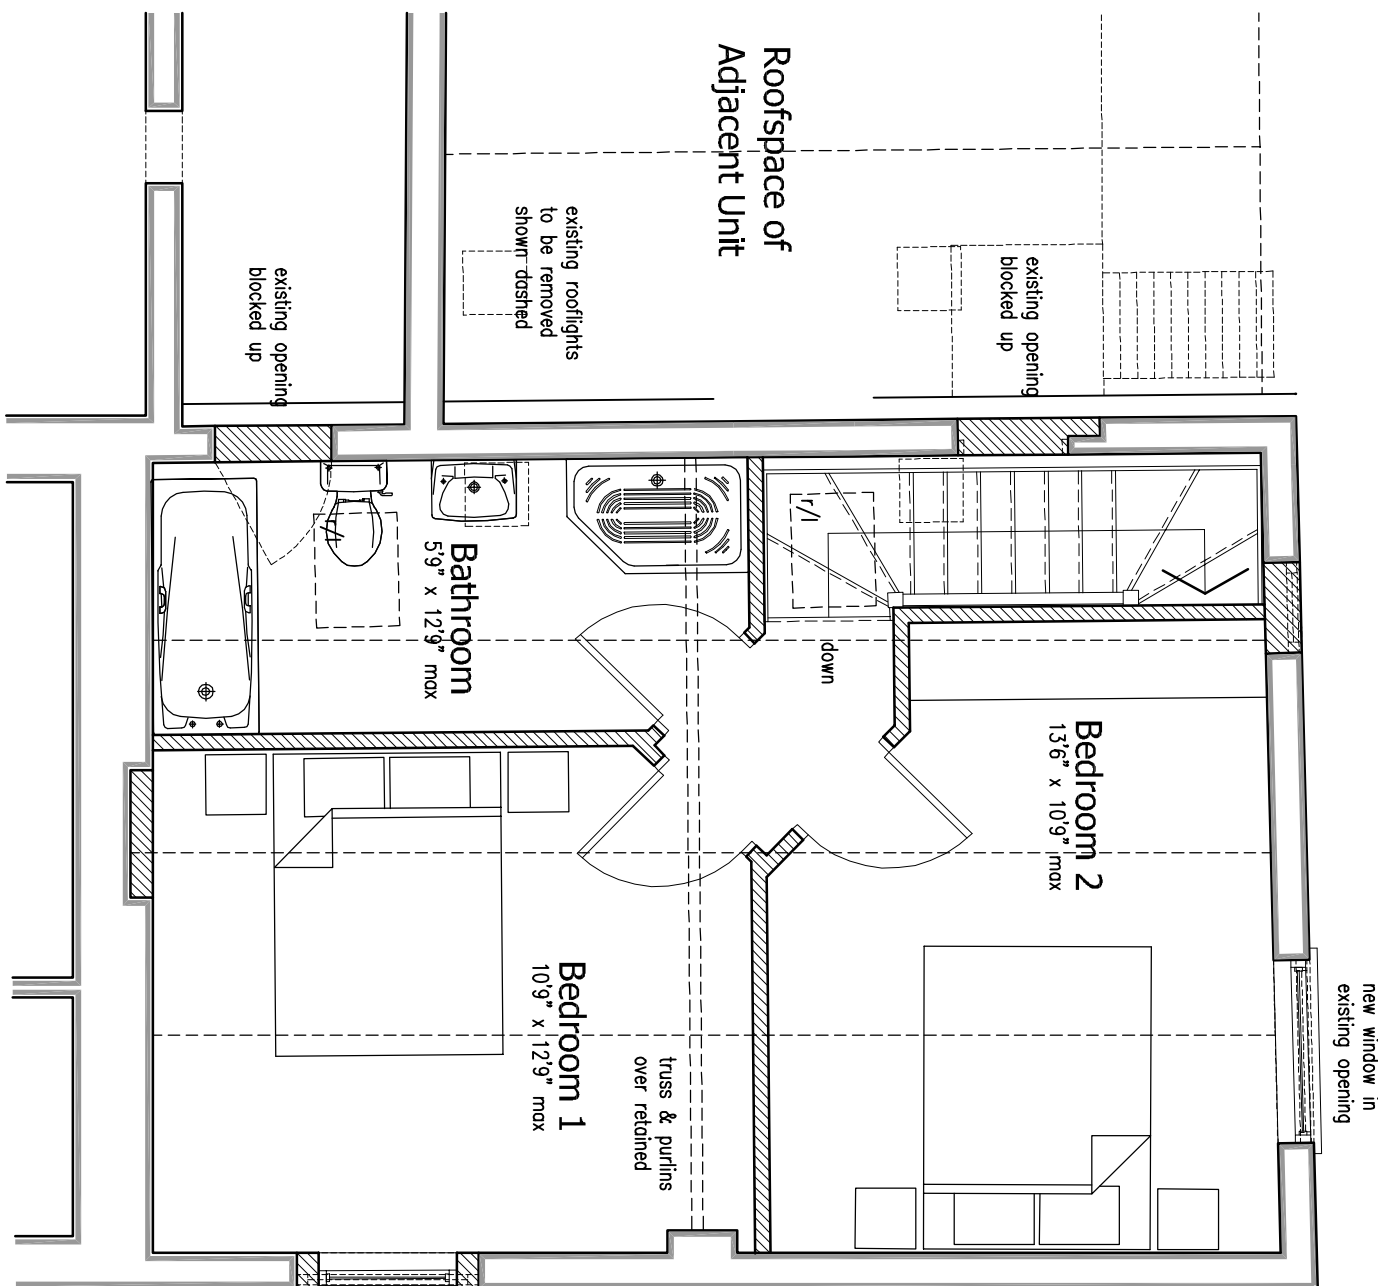


First Floor Plan- Plot 4
Scale 1:50

DETAILED PLANNING

Materials Schedule

- Existing and reclaimed red facing brick walls
- Existing and reclaimed plain tile roofs
- Painted timber windows and doors
- Conservation style rooflights

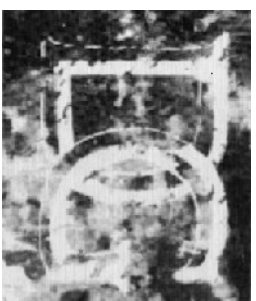

Smisby Manor
 Annwell Lane
 Smisby
 Derbyshire
 DEWINGTIDE
 Deddled Planning (Conversion)
 Sheet 4 of 4
 Client
 Mr D. Rogers
 Drawing No.
 10.2617.34 A
 Date _____
 Scale _____

February 2016
Drawn by
MP/SM

The Old Dairy, Mill St., Packington,
Ashby-de-la-Zouch, Leics. LE65 1WN

Tel: 01550 362939 Fax: 01550 360115
www.dallingtonmill.co.uk
Email: info@dallingtonmill.co.uk

As Shown
Checked by
MP