




FRONT ELEVATION




SIDE ELEVATION




REAR ELEVATION

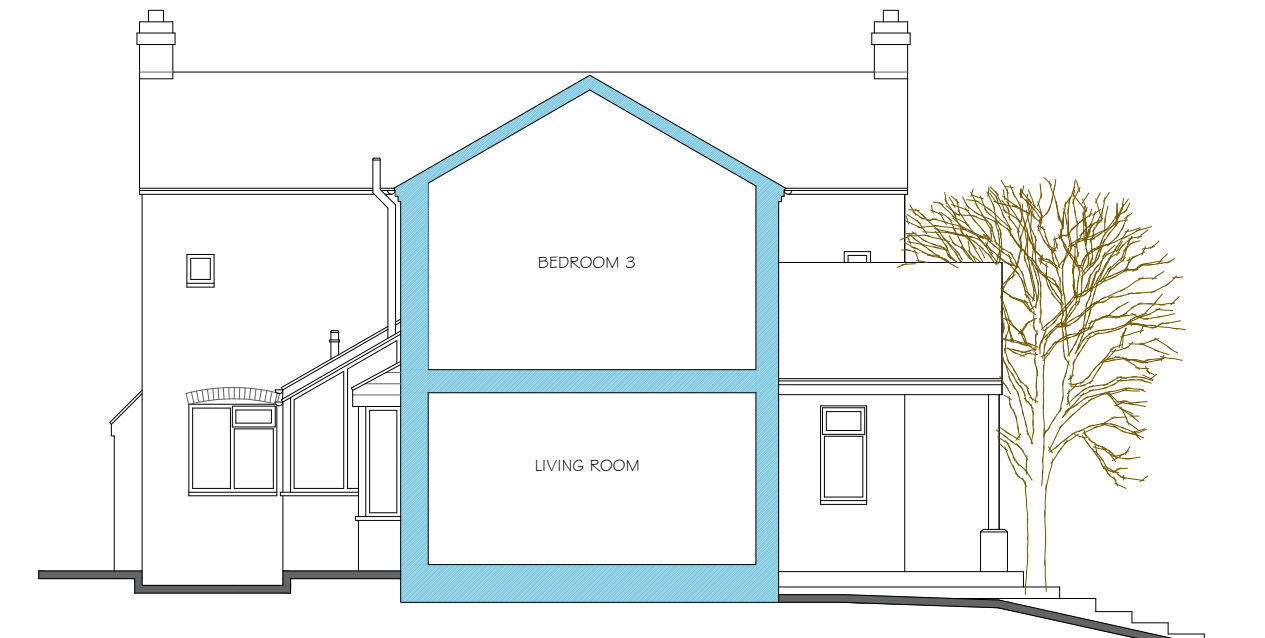


SIDE ELEVATION

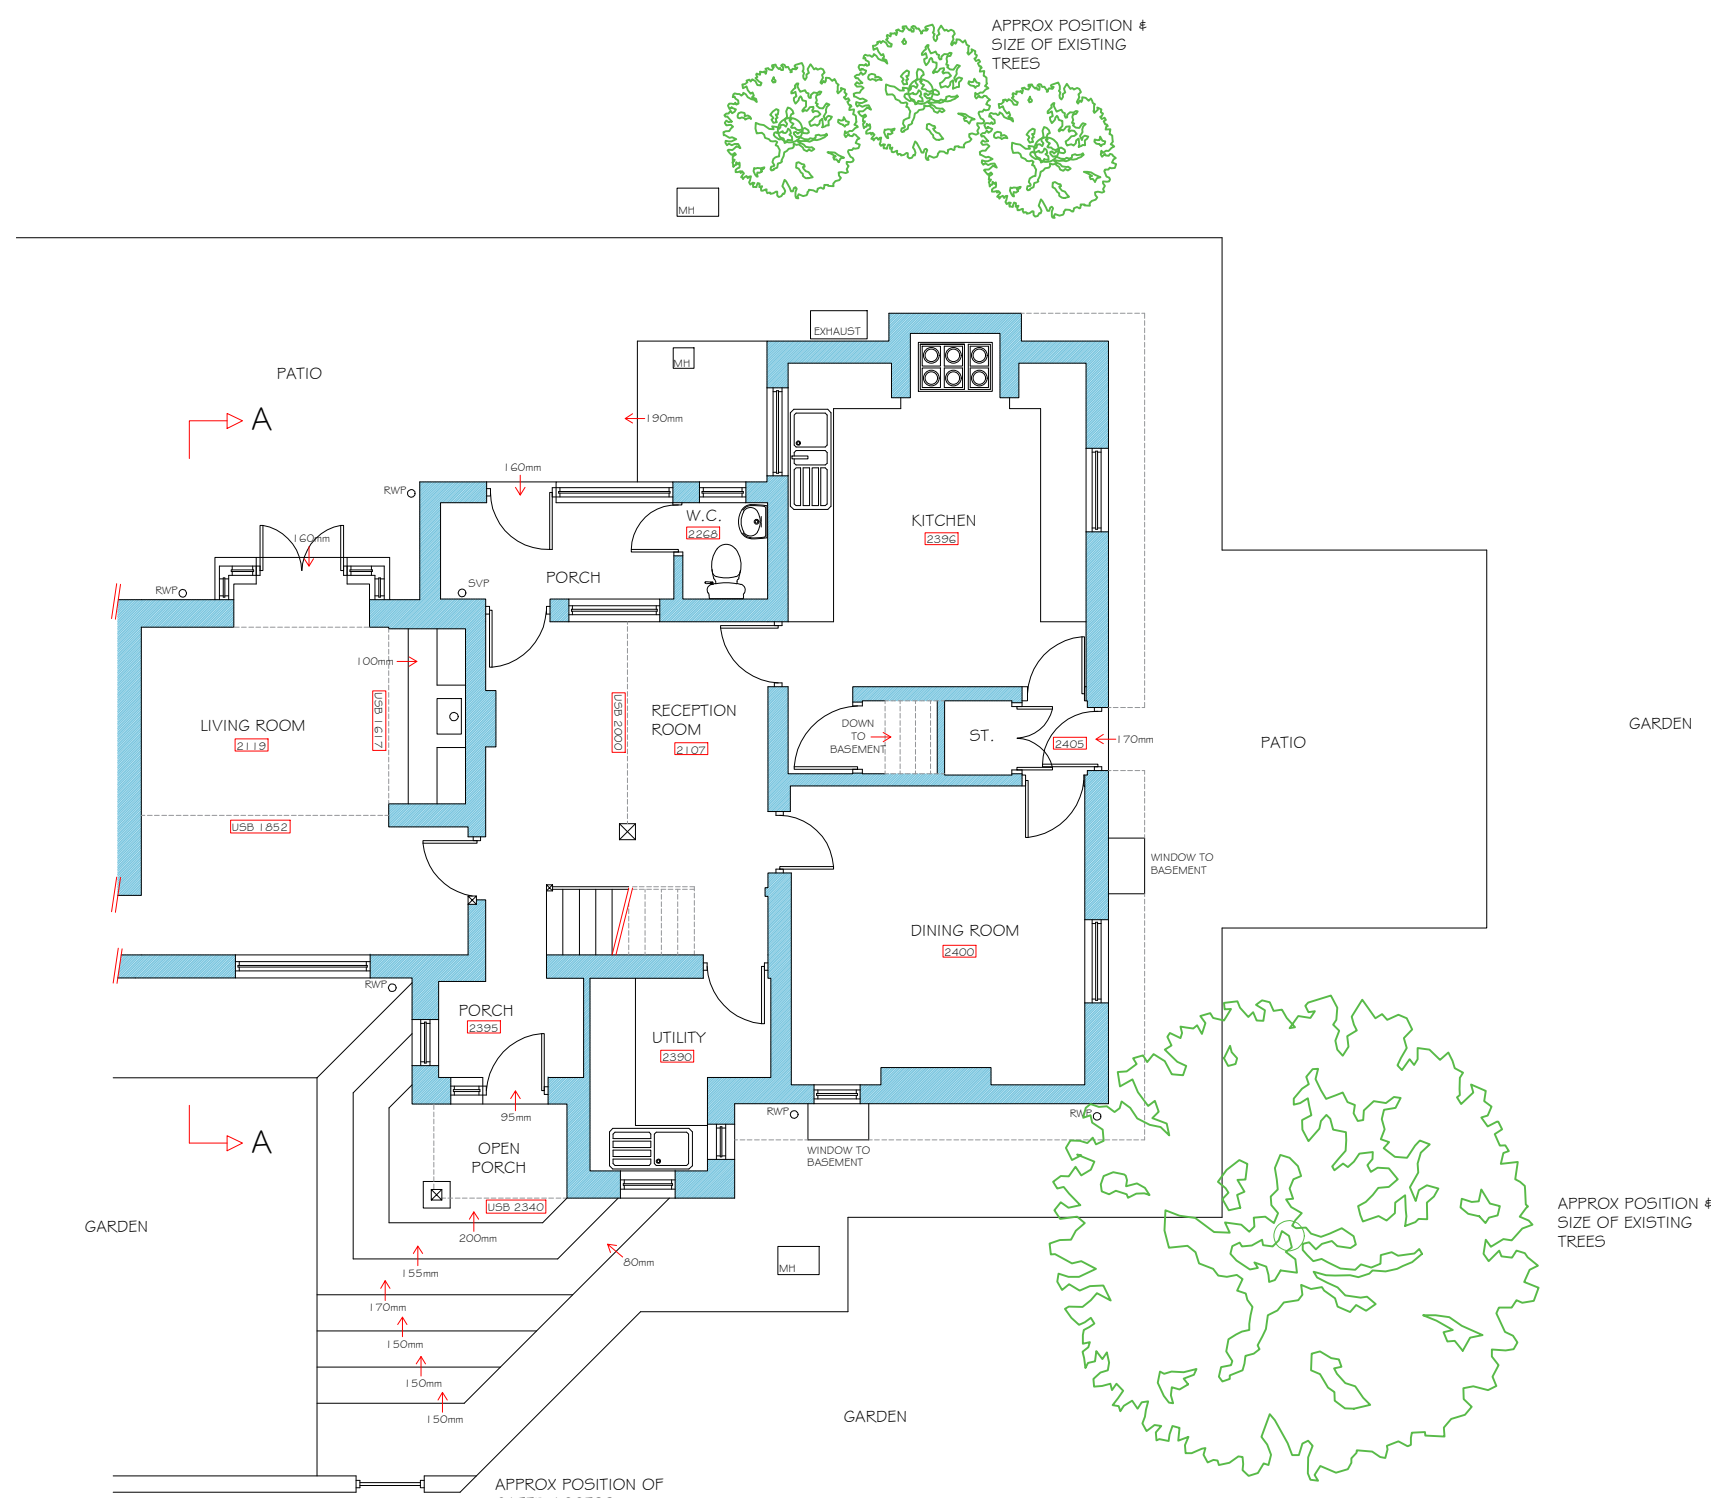


PARTIAL GROUND FLOOR SITE PLAN

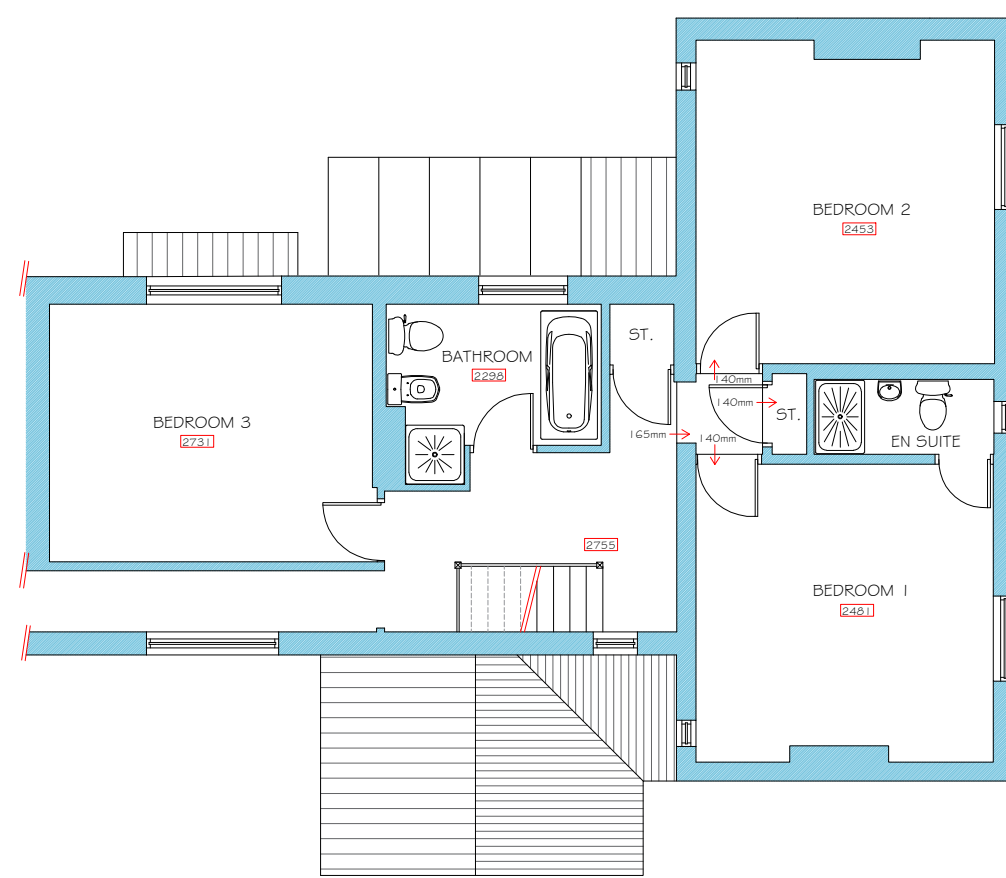

PARTIAL FIRST FLOOR PLAN

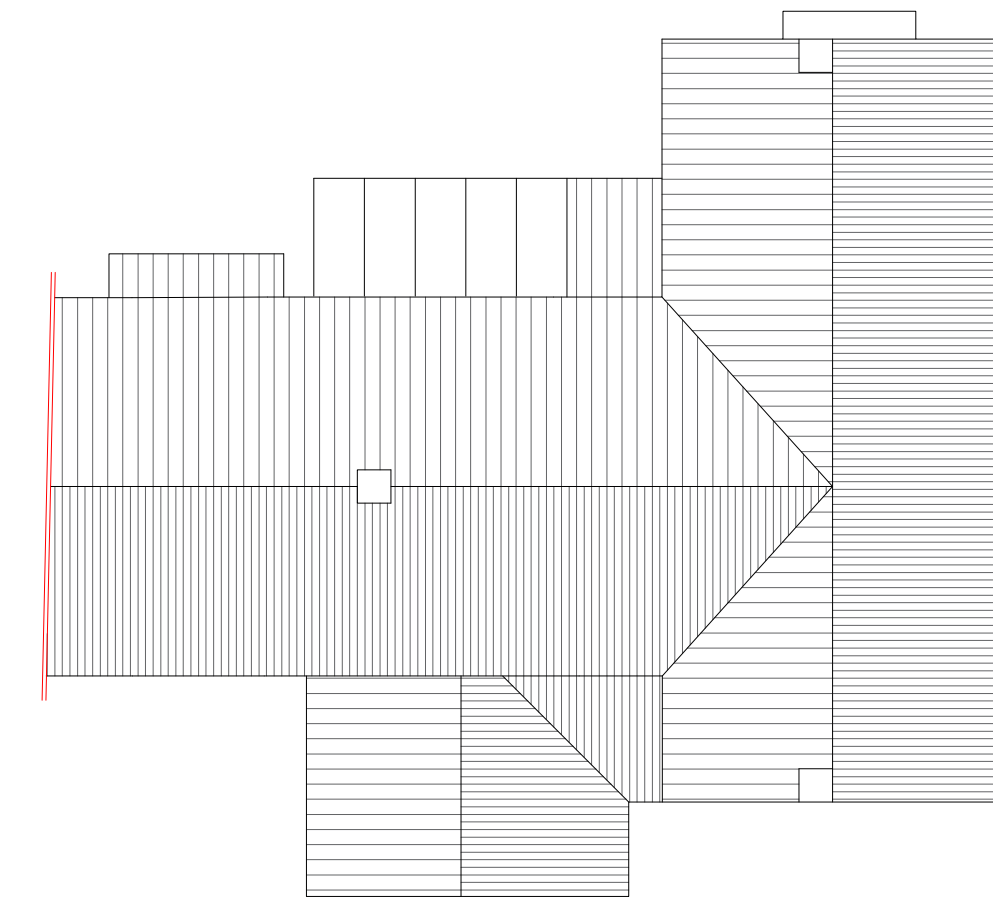


PARTIAL ROOF PLAN

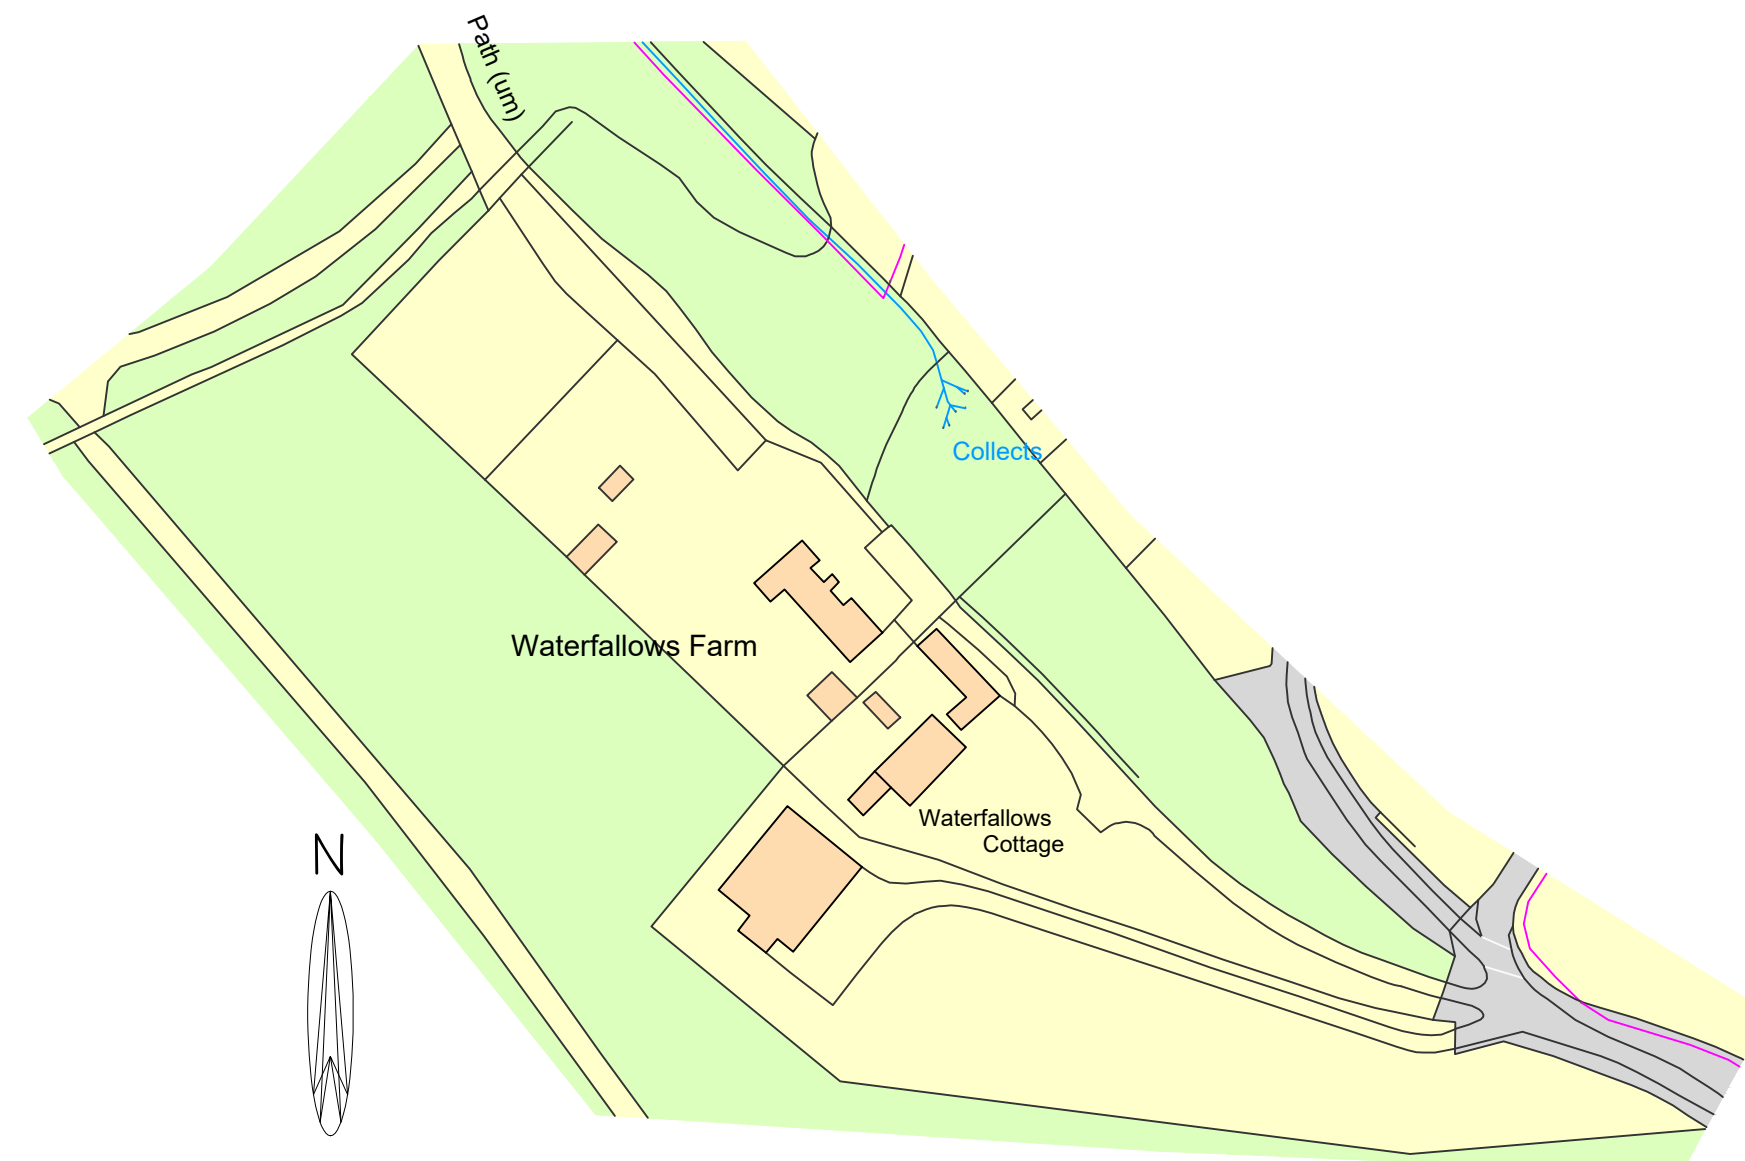

Ordnance Survey, (c) Crown Copyright 2016. All rights reserved. Licence number 100022432

SITE LOCATION PLAN 1:1250

DIMENSIONAL SURVEY ONLY FOR THE PURPOSE OF PRODUCING EXISTING PLANS & ELEVATIONS & IS NOT TO BE RELIED UPON FOR DETAILS OF EXISTING STRUCTURE, DRAINAGE & FOUNDATIONS WHICH SHOULD ALL BE CHECKED PRIOR TO WORK COMMENCING BY A SUITABLE SPECIALIST / CONTRACTOR

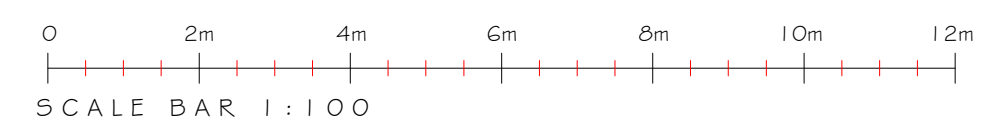

bi Design Architecture
79 High Street, Repton, Derbyshire, DE65 6GF
t. 01283 704082
enquiries@bidesign-architecture.co.uk www.bidesign-architecture.co.uk

Please Note: Use figured dimensions only. Contractor to check all levels and dimension on site prior to works commencing and report any discrepancies to bi Design Architecture.

Project: PROPOSED ALTERATIONS & EXTENSION AT WATERFELLOWS FARMHOUSE, WATERFELLOWS LANE, LINTON, DE12 6PF
Address: J. EMMERSON
Client: J. EMMERSON
Dwg: EXISTING - PLANS & ELEVATIONS

Job ref: 125GE Date: MAY 2016
Scale: 1:100, 1:1250 Dwg No: 01
Dwg by: AM Paper Size: A1

Member of the Chartered Institute of Building
Member of the Chartered Institute of Architectural Technologists
Affiliate Member of the Royal Institute of British Architects