





FRONT ELEVATION

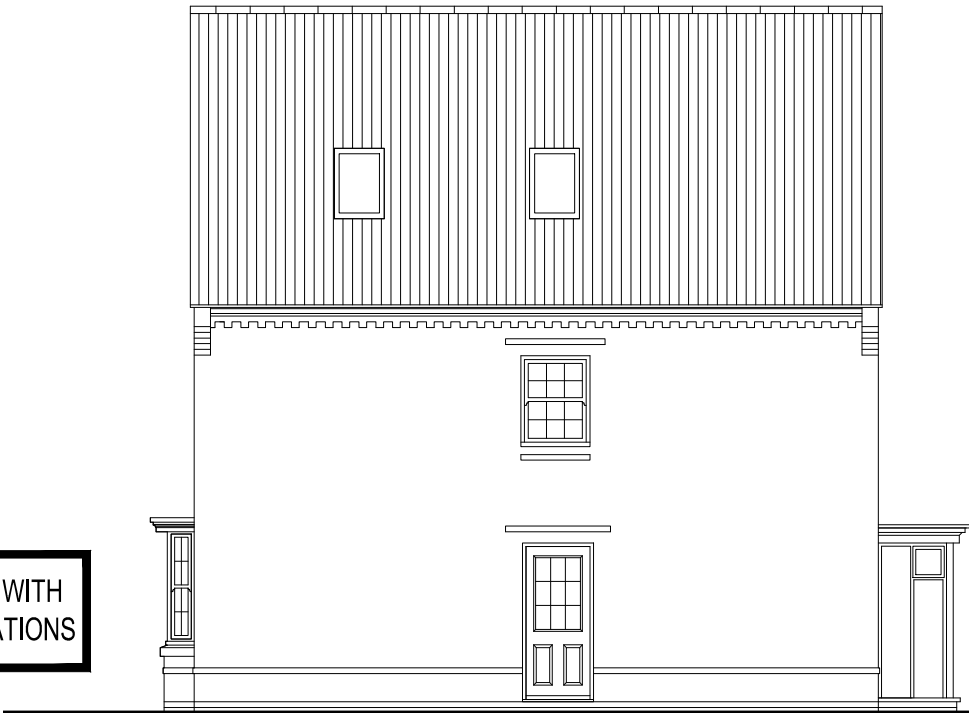

SIDE ELEVATION



REAR ELEVATION

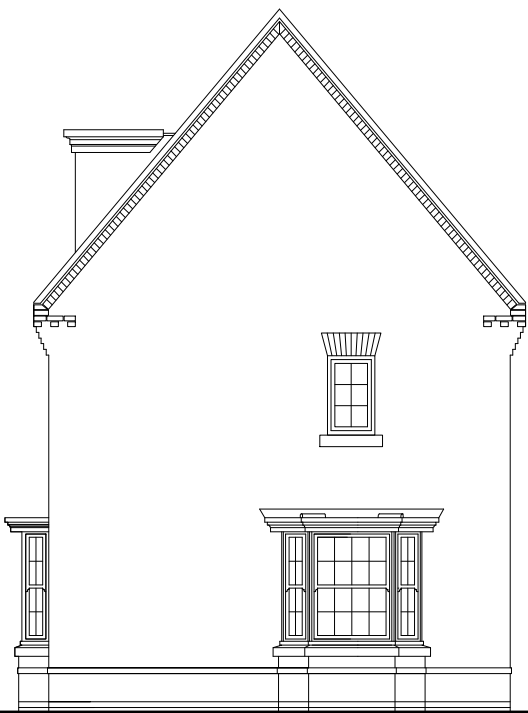

SIDE ELEVATION

THIS DRAWING IS COMPLIANT WITH
2010 & 2013 BUILDING REGULATIONS

WARNING TO HOUSE-PURCHASERS.
Buyers are warned that this is a working drawing and the contents of this drawing may be subject to change during the progress of the build process. The layout, form, content and dimensions specified are included for general guidance only. The finishes or features shown may alter in respect of individual properties. Whilst we make every effort to ensure our drawings are up to date there may from time to time be an unavoidable delay in updating these due to changes in regulations and/or re-planning. Purchasers are advised to check with the Sales Adviser whether any alterations have been made to this drawing. The contents of this drawing do not constitute a contract, part of any contract or warranty unless specifically incorporated into the contract. They should not be relied upon for the purposes of entering into a contract to purchase any property.

TOTAL FLOOR AREA - 1381 Sqft

House Type: **H470---5**

Description: **PLANNING 1 OF 2**

Marketing Name: **HERTFORD**

Scale: 1:100

Date: July 12

Drawn: OC


Checked:

Spec: A2




Description:
Please refer to Data Sheet for full revision

Rev:
C

Date:
Sept 15

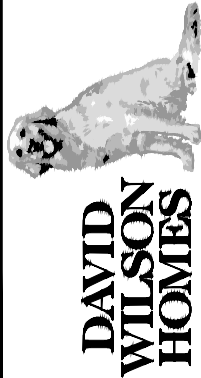

THIS DRAWING IS COMPLIANT WITH
2010 & 2013 BUILDING REGULATIONS

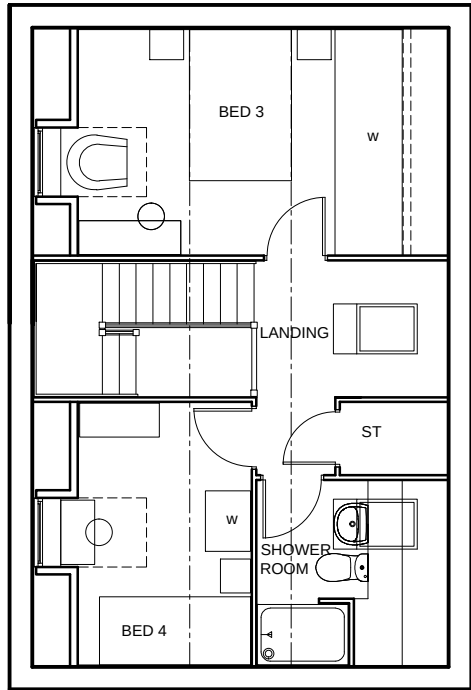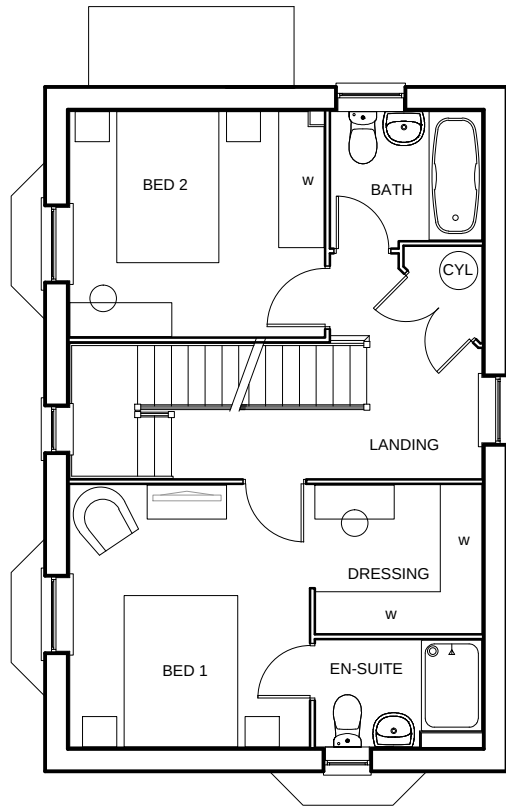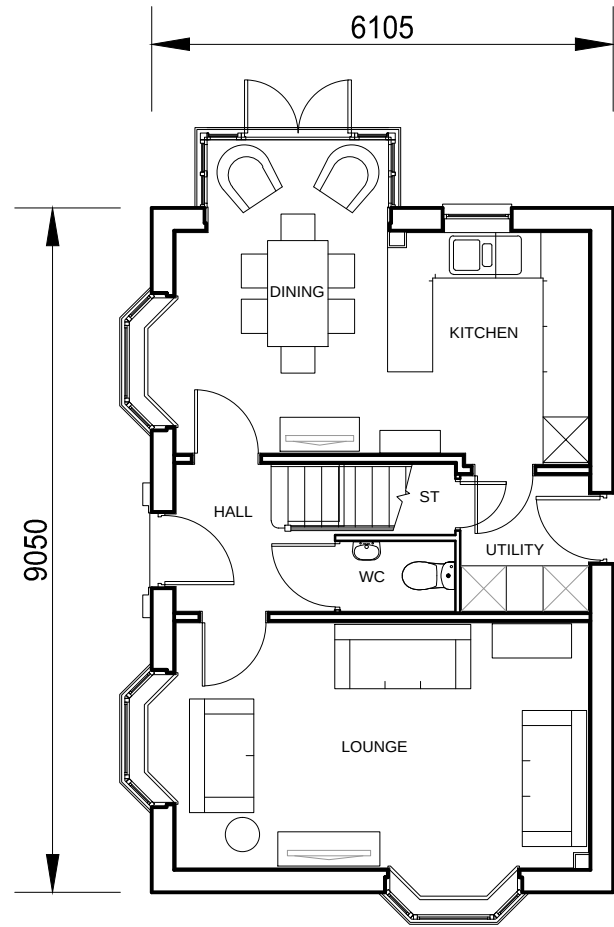

WARNING TO HOUSE-PURCHASERS.
Buyers are warned that this is a working drawing and the contents of this drawing may be subject to change during the progress of the build process. The layout, form, content and dimensions specified are included for general guidance only. The finishes or features shown may alter in respect of individual properties. Whilst we make every effort to ensure our drawings are up to date there may from time to time be an unavoidable delay in updating these due to changes in regulations and/or re-planning. Purchasers are advised to check with the Sales Adviser whether any alterations have been made to this drawing. The contents of this drawing do not constitute a contract, part of any contract or warranty unless specifically incorporated into the contract. They should not be relied upon for the purposes of entering into a contract to purchase any property.

TOTAL FLOOR AREA - 1381 Sqft

House Type: H470---5		Date: Nov 14		 DAVID WILSON HOMES	
Description: PLANNING 2 OF 2		Description: Please refer to Data Sheet for full revision			
Marketing Name: HERTFORD		Rev: C			
Scale: 1:100	Date: July 12	Drawn: OC	Checked:	Site Ref:	Spec: A2