

This drawing is the property and the copyright of ACS Design Ltd.

This drawing is to be checked against all other relevant drawings, including those by Specialists.

ALL EXTERNAL FINISHES ARE TO BE AGREED WITH THE LOCAL AUTHORITY PLANNING DEPT BEFORE ANY WORK PROCEEDS OR MATERIALS PURCHASED

ALL DRAINAGE INVERTS ARE TO BE CHECKED ON SITE BEFORE WORK PROCEEDS.


ALL ROOM DIMENSIONS ARE TO BE CHECKED ON SITE & AGREED WITH THE CLIENT BEFORE WORK PROCEEDS.

THE ELECTRICAL LAYOUT IS INDICATIVE ONLY & IS TO BE AGREED WITH THE CLIENT BEFORE ANY WORK IS COMMENCED

APPROVED
SCHEME


Signed.....
Date.....

Boundary
shown as a
heavy dash/
dot line

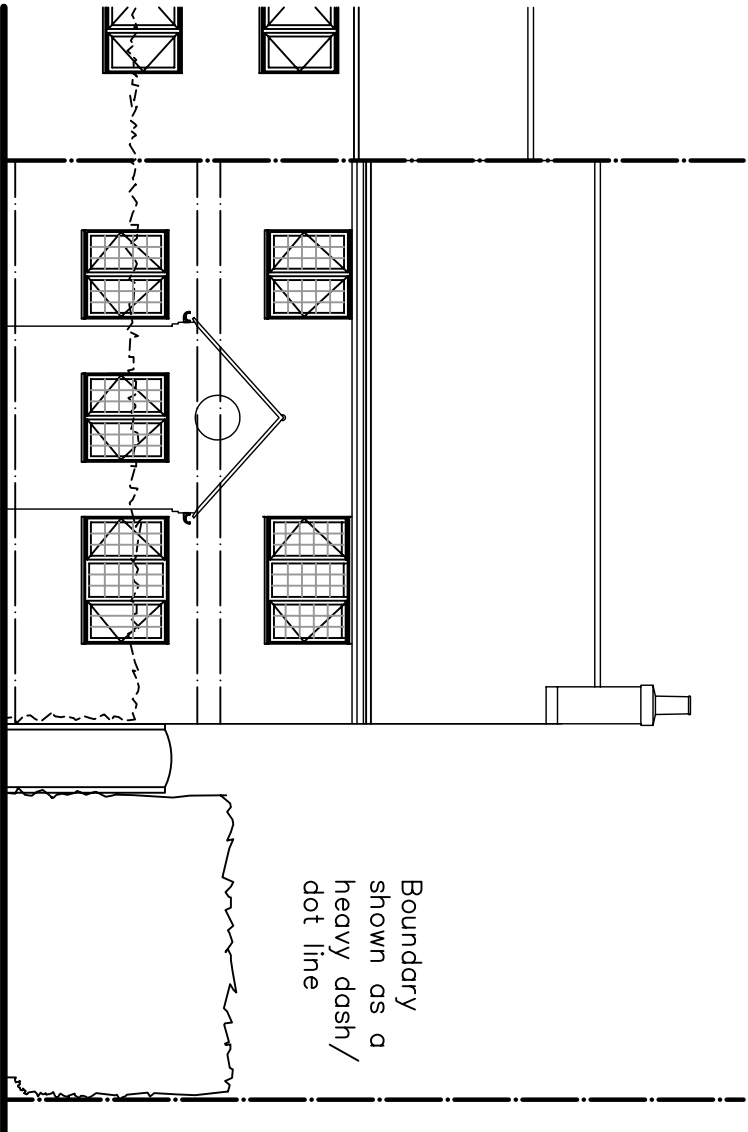


Existing Front Elevation
Scale 1:100

Boundary
shown as a
heavy dash/
dot line

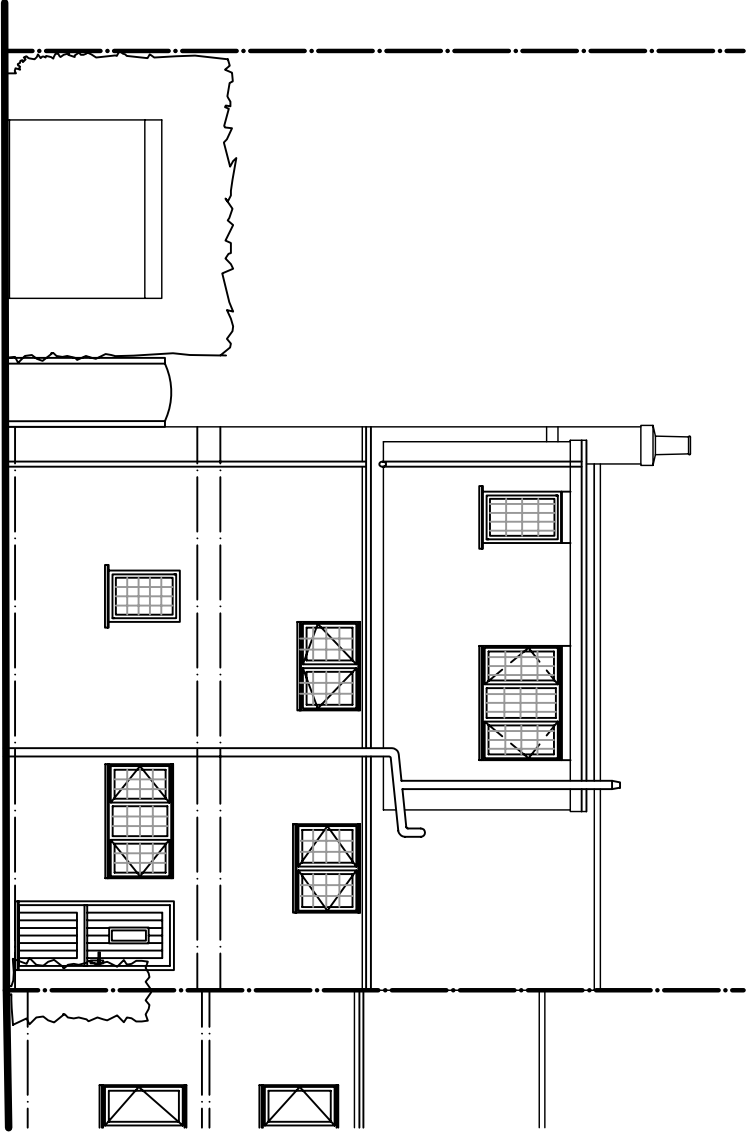


Existing Rear Elevation
Scale 1:100

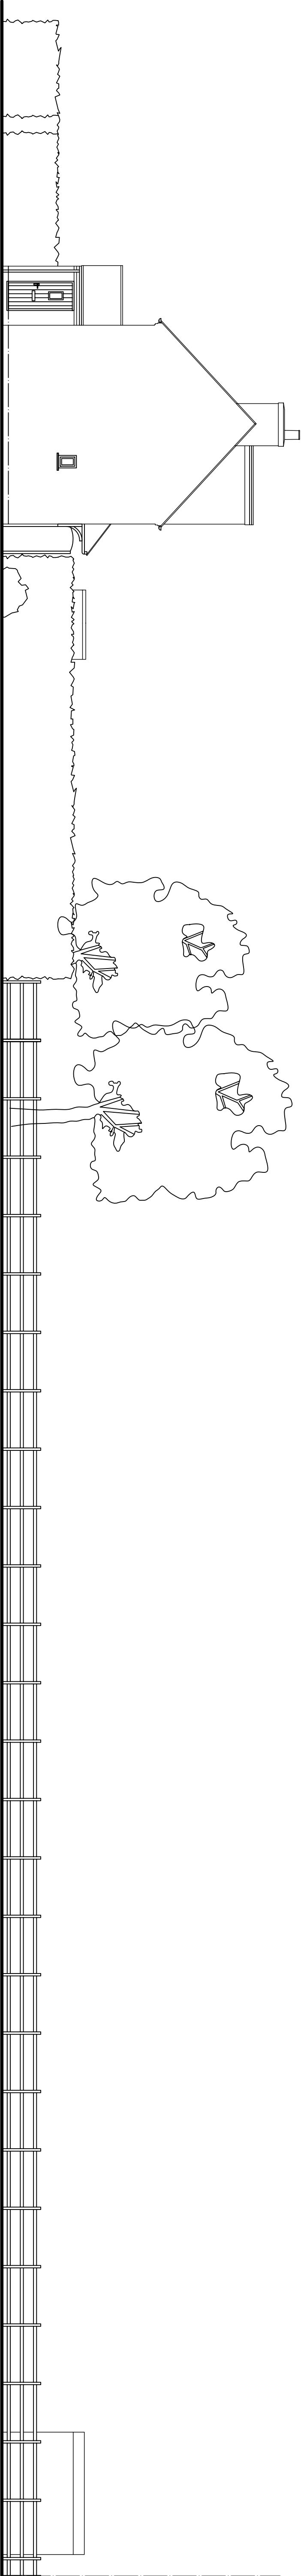

Existing Side Elevation
Scale 1:100

Boundary
shown as a
heavy dash/
dot line

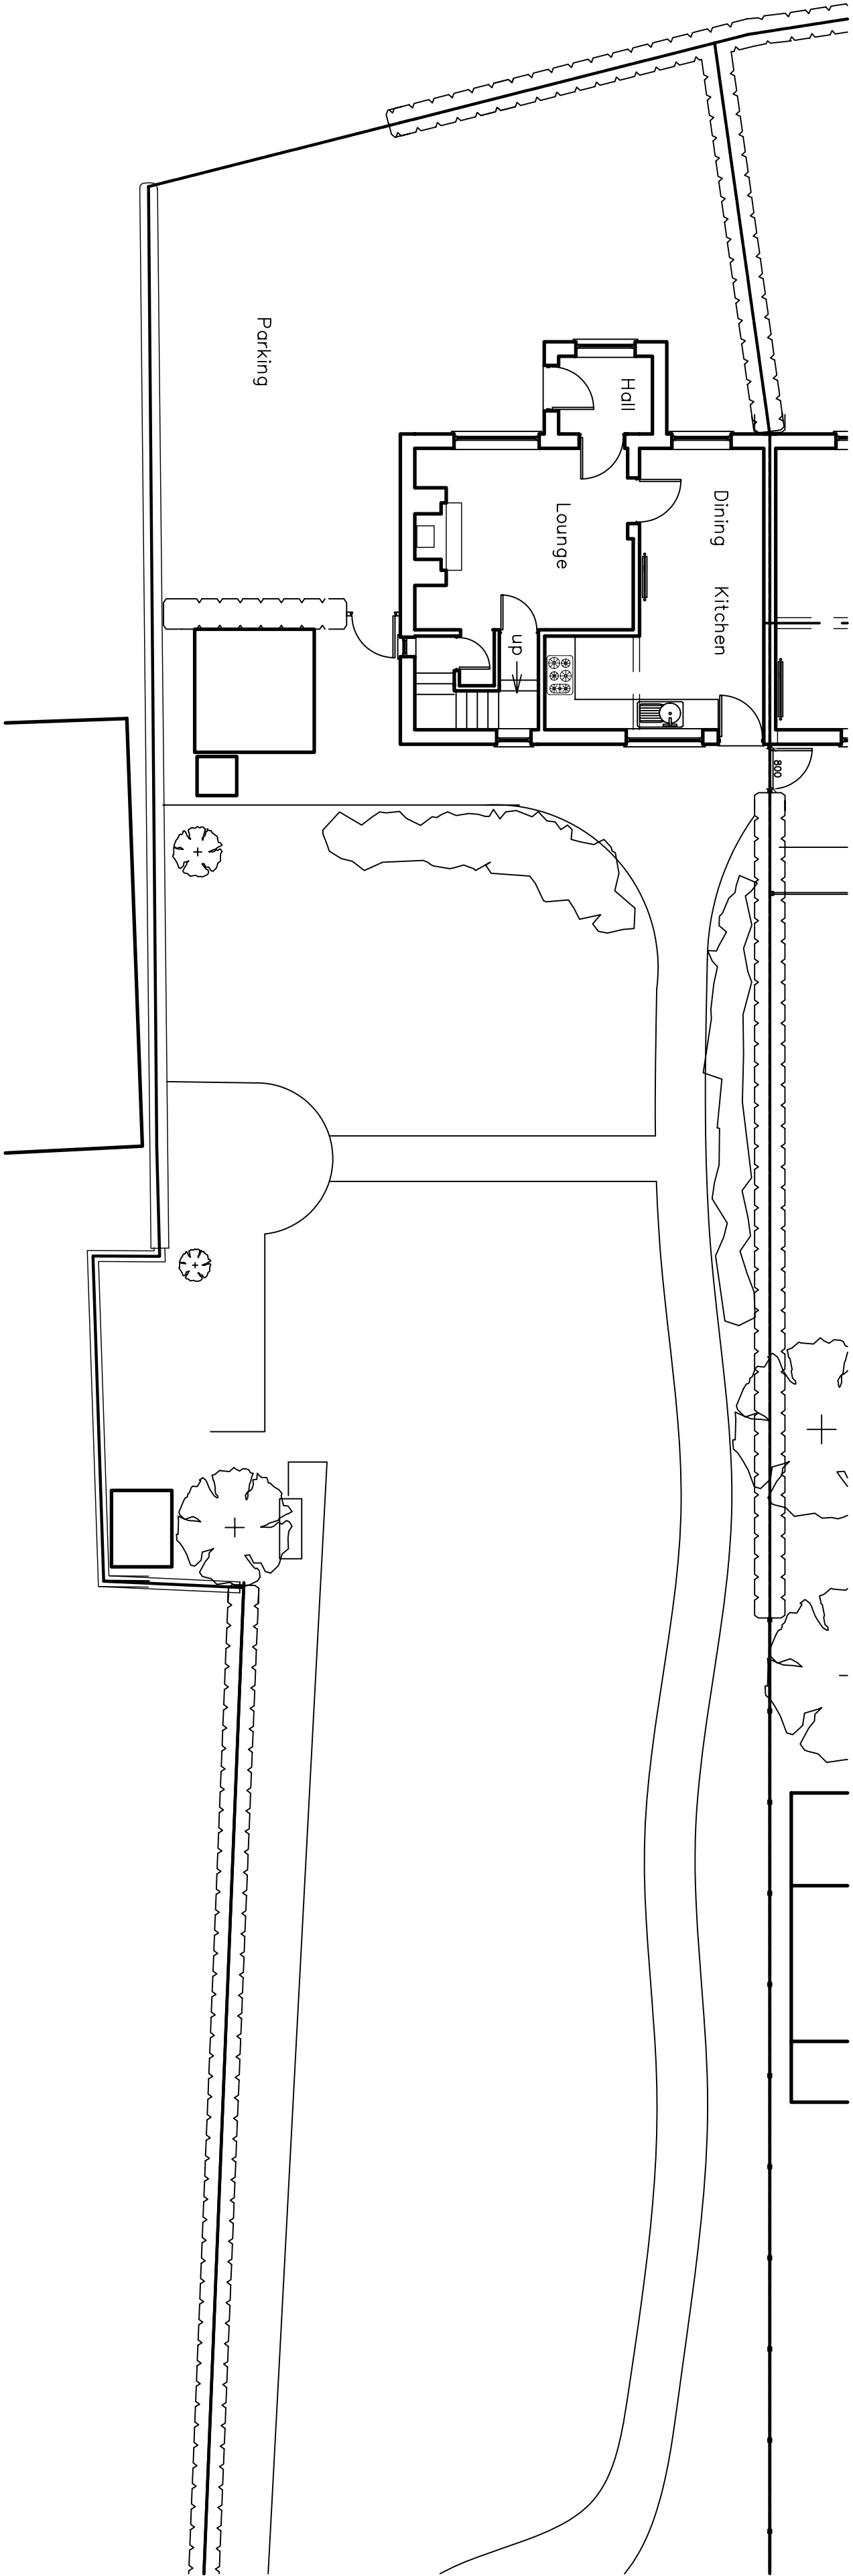

Existing Ground Floor Plan
Scale 1:100

ACS Design Ltd
Architectural & Surveying Consultants

4 Hopwell Road, Dracote, Derbyshire,

DE72 5NH

Tel 8 Fax 01332 874177

Project
address : Single Storey Extension
5 The Green
Weston-on-Trent
Derbyshire
DE72 2BJ

Client: Mr & Mrs Rees

Title: ELEVATIONS PLANS &
SECTIONS AS EXISTING

Dwg no. PL-01 Scale 1:100

Drawing size: A1