





FRONT ELEVATION

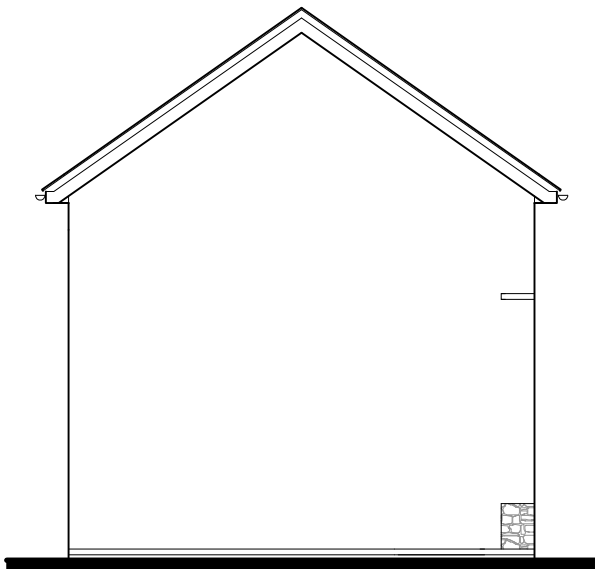


SIDE ELEVATION



REAR ELEVATION

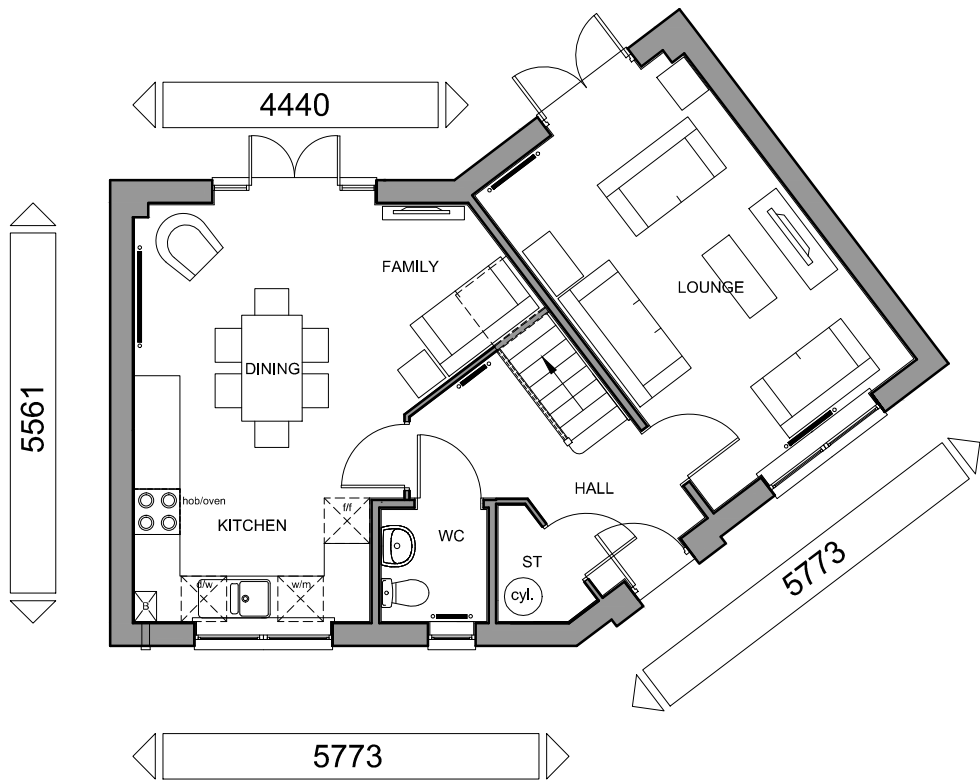

GROUND FLOOR PLAN

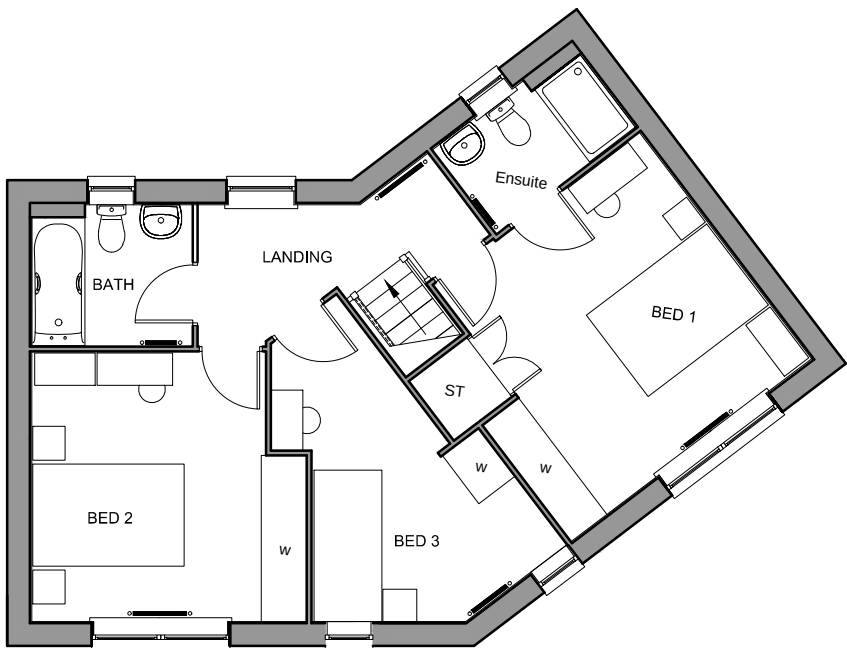

FIRST FLOOR PLAN

PLOTS:
250 269 270
273 280 285

FLOOR AREA - 1135sqft/105.4m²



BARRATT
HOMES

Design & Technical Department
NORTH MIDLANDS DIVISION
2 Horizon Place
Nottingham Business Park
NOTTINGHAM
NG8 6PY

Tel: 0115 900 7550

House Type Code
TBC

2016 Range - Findern

WARNING TO HOUSE-PURCHASERS. Property Misdescriptions Act 1991.
Buyers are warned that this is a working drawing and the contents of this drawing may be subject to change at any time and alterations and variations can occur during the progress of the build process. As such the layout, form, content and dimensions of the finished construction may differ materially from those shown. Whilst we make every effort to ensure our drawings are up to date there may from time to time be an unavoidable delay in updating these due to changes in regulations and/or re-planning. Purchasers are advised to check with the Sales Adviser whether any alterations have been made to this drawing. The contents of this drawing do not constitute a contract, part of any contract or warranty.

PLANNING DRAWING - CLASSIC			
Date	May 2016	2016/FRN/CS/01 EMBASSY RANGE	Scale 1 : 100 @ A3
Drawn by	GW		
Checked by	MIH		
Revision	-		