

THIS DRAWING IS COMPLIANT WITH
2010 & 2013 BUILDING REGULATIONS



FRONT ELEVATION

H588---5



SIDE ELEVATION

H588---5

PLOTS:
35 109



REAR ELEVATION

H588---5



SIDE ELEVATION

H588---5



DAVID
WILSON
HOMES

Date:
Apr 15

Description:
Please refer to Data Sheet

Rev:
B

House Type: H588---5 R
Description: PLANNING 1 OF 2


Marketing Name: HENLEY
Scale: 1 : 100 Date: May 13 Drawn: GDT Checked: Spec: A1

Site Ref:

WARNING TO HOUSE-PURCHASERS.
Buyers are warned that this is a working drawing and the contents of this drawing may be subject to change during the progress of the build process. The layout, form, content and dimensions specified are included for general guidance only. The finishes or features shown may alter in respect of individual properties. Whilst we make every effort to ensure our drawings are up to date there may from time to time be an unavoidable delay in updating these due to changes in regulations and/or re-planning. Purchasers are advised to check with the Sales Adviser whether any alterations have been made to this drawing. The contents of this drawing do not constitute a contract, part of any contract or warranty unless specifically incorporated into the contract. They should not be relied upon for the purposes of entering into a contract to purchase any property.

TOTAL FLOOR AREA - 1983 Sqf

THIS DRAWING IS COMPLIANT WITH
2010 BUILDING REGULATIONS

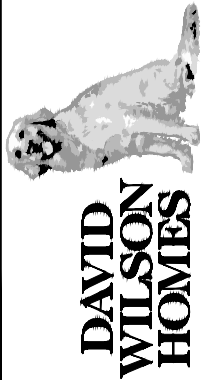

Date:
Apr 15


Description:
Please refer to Data Sheet

Rev:
B


House Type: **H588---5**
Description: **PLANNING 2 OF 2**

Marketing Name: **HENLEY**
Scale: 1 : 100 Date: May 13 Drawn: GDT Checked: Spec: A1

Site Ref:

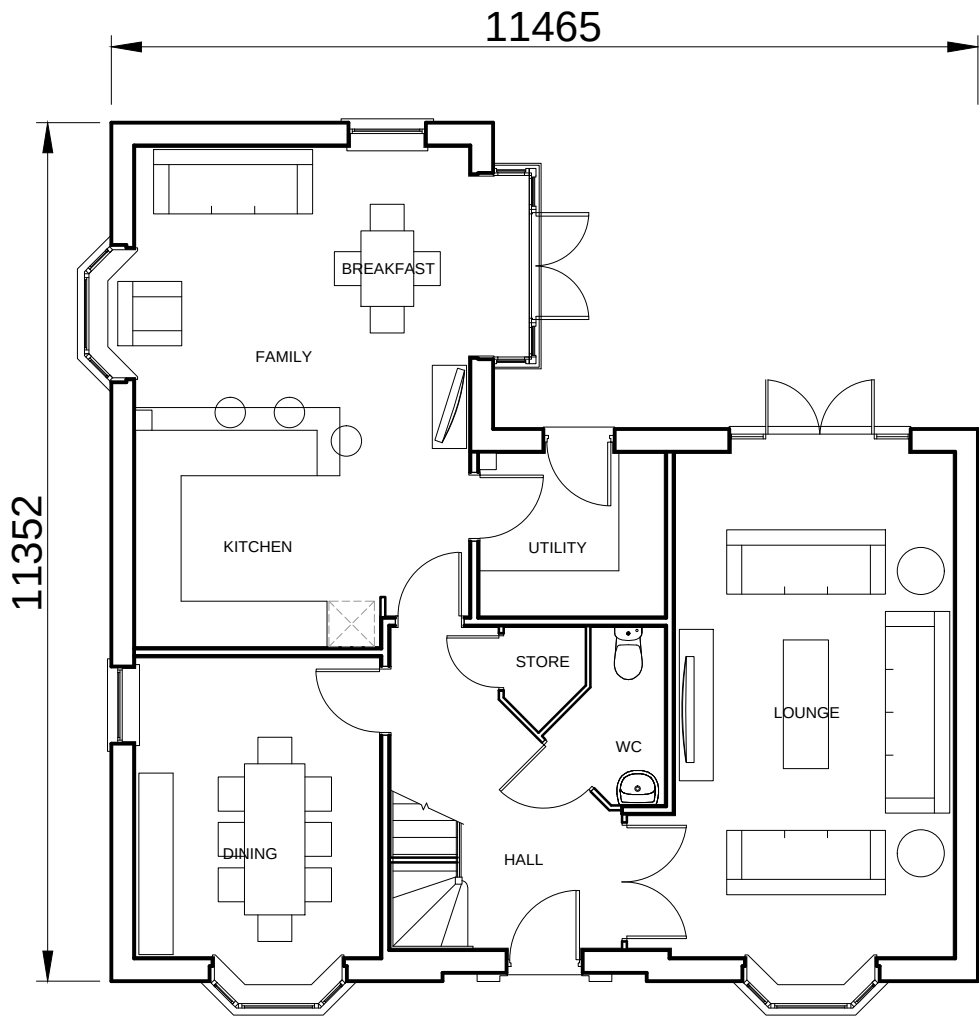

GROUND FLOOR PLAN
H588---5

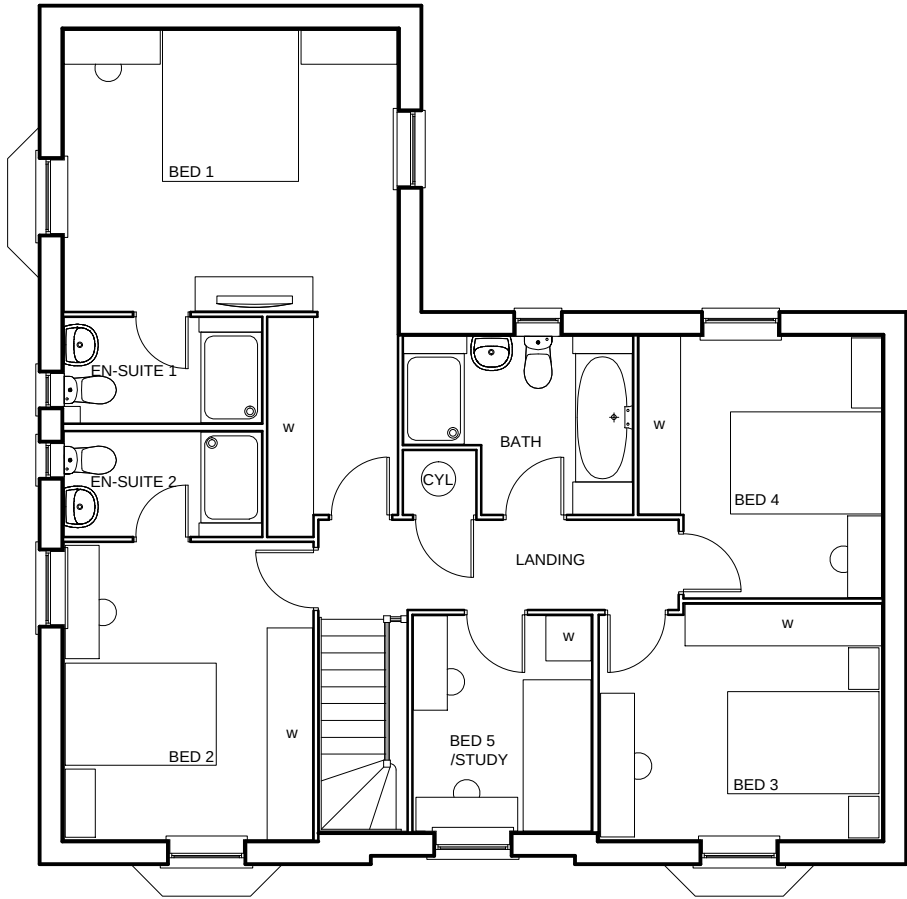

FIRST FLOOR PLAN
H588---5

TOTAL FLOOR AREA - 1983 Sqf

WARNING TO HOUSE-PURCHASERS.
Buyers are warned that this is a working drawing and the contents of this drawing may be subject to change during the progress of the build process. The layout, form, content and dimensions specified are included for general guidance only. The finishes or features shown may alter in respect of individual properties. Whilst we make every effort to ensure our drawings are up to date there may from time to time be an unavoidable delay in updating these due to changes in regulations and/or re-planning. Purchasers are advised to check with the Sales Adviser whether any alterations have been made to this drawing. The contents of this drawing do not constitute a contract, part of any contract or warranty unless specifically incorporated into the contract. They should not be relied upon for the purposes of entering into a contract to purchase any property.