



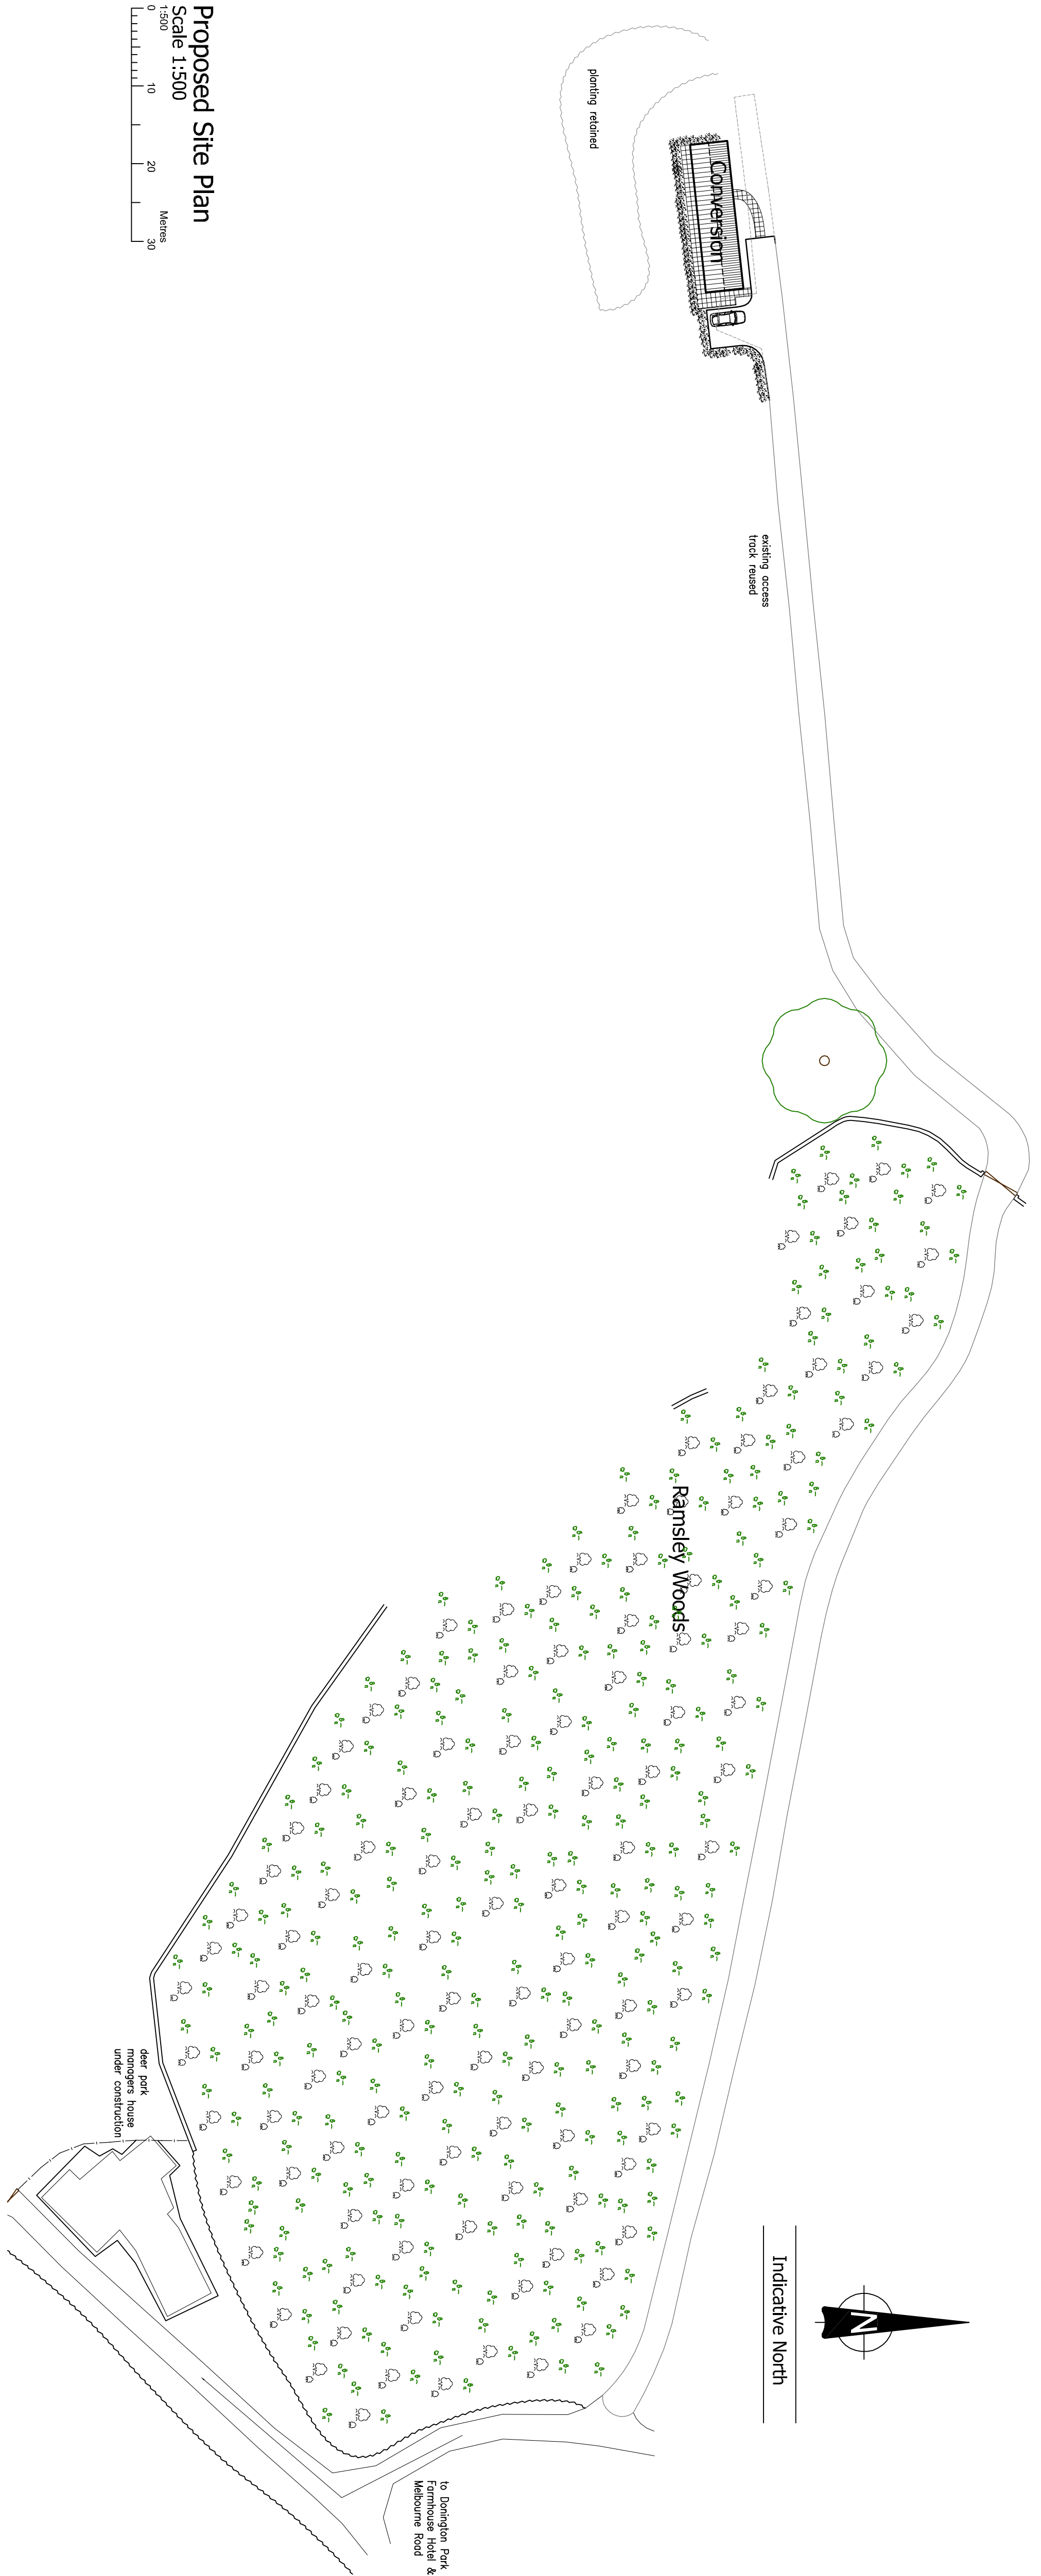

Proposed Site Plan

Scale 1:500

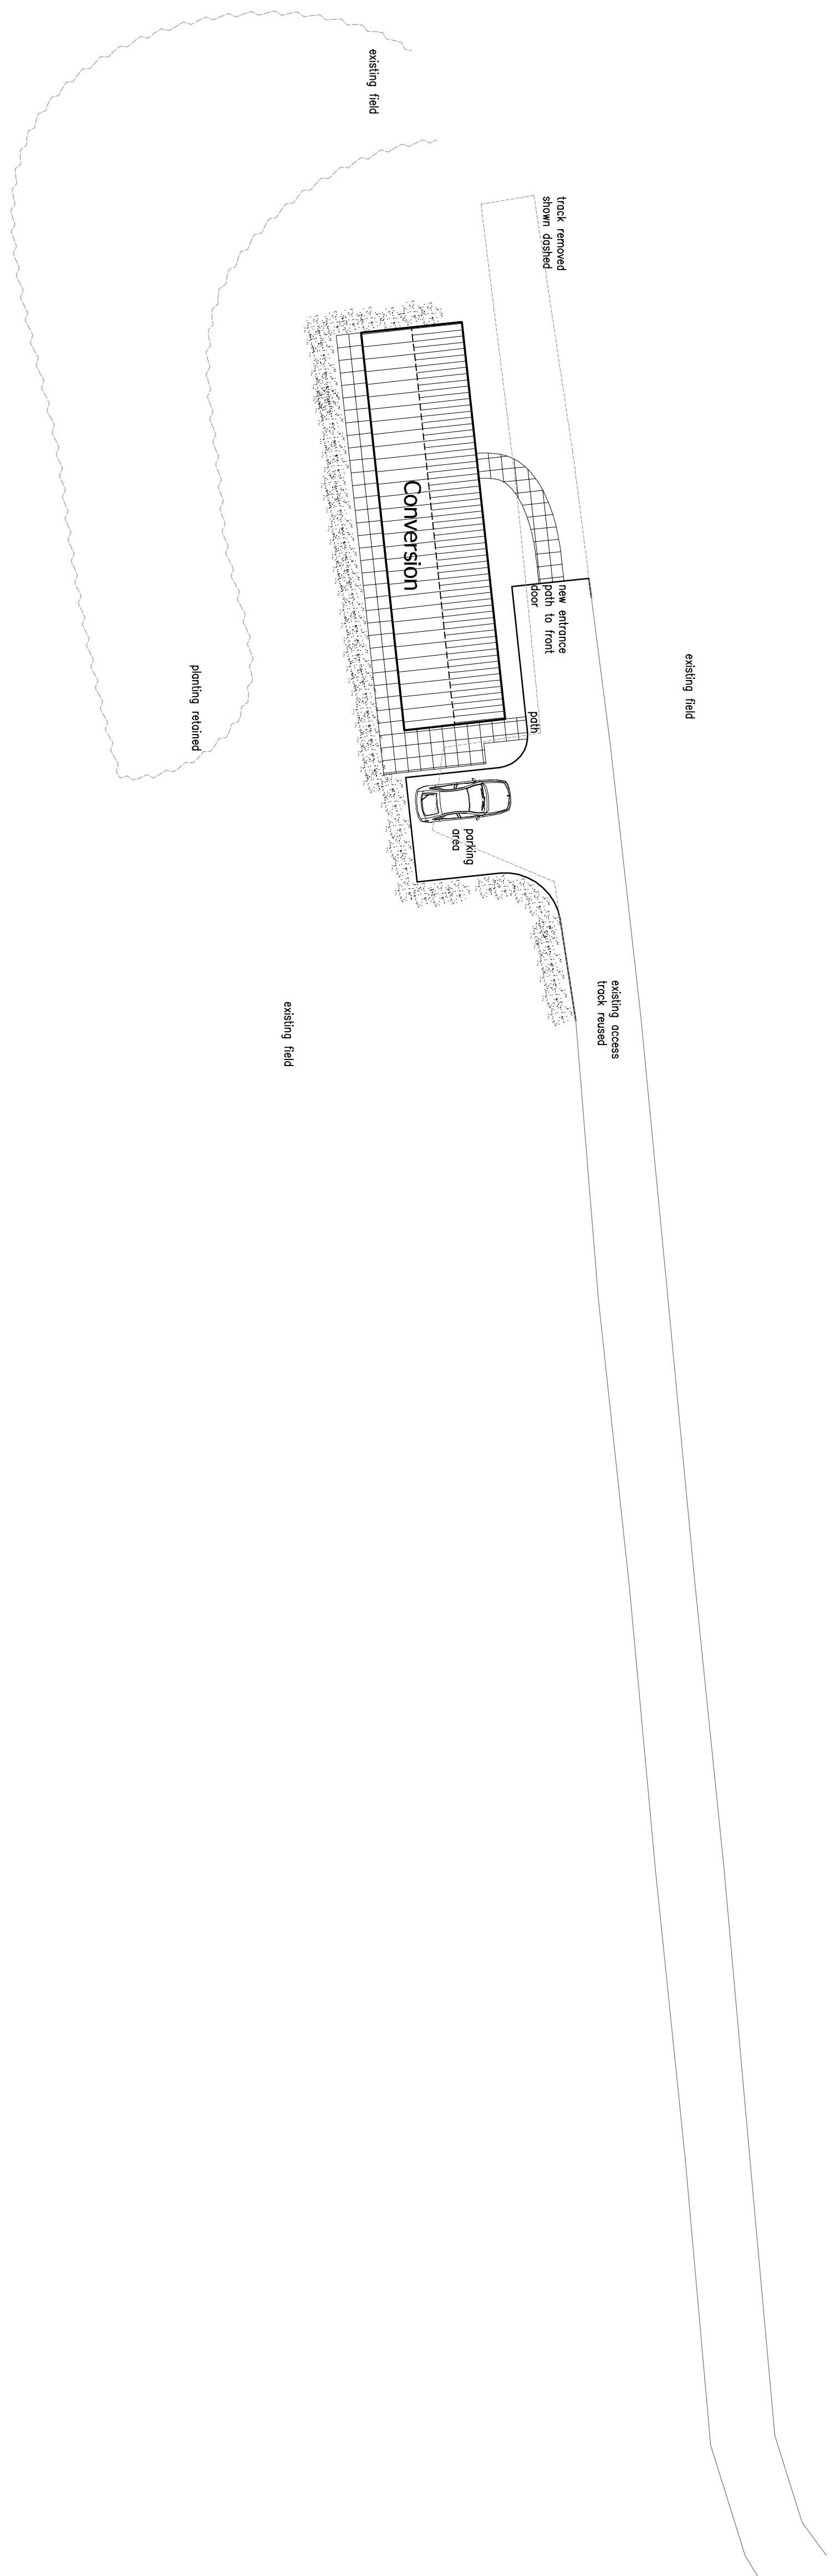

Proposed Site Plan

Scale 1:200



DETAILED PLANNING PROPOSAL

PROPOSED HOLIDAY LET ~ NEWTONS CORNER ~ MELBOURNE ROAD ~ ISLEY WALTON

DAVID GRANGER
ARCHITECTURAL DESIGN LIMITED

Project
Proposed Holiday Let
Newtons Corner
Melbourne Road
Isley Walton, Derbyshire

Drawing Title
Detailed Planning Proposal
Sheet 1 of 2

Client
Mr J. Shields
Drawing No.
16.3284.04
Date
October 2016
Drawn by
K/V
Scale (A1 Size)
As Shown
Checked by
S/F

The Old Dairy, Mill St., Packington,
Ashby-de-la-Zouch, Leics., LE65 1WN
Tel: 01530 560939 Fax: 01530 564115
www.davidgrangerdesign.com
Company Reg. No. 068492

Revisions :

Figured dimensions must be taken in preference to scaled dimensions
and any discrepancies are to be referred to David Granger Architectural
Design Limited. Contractor's, subcontractors and suppliers must verify
all dimensions and measurements on site and report any discrepancies to
working drawings. All drawings are copyright of David Granger
Architectural Design Limited. Ordnance Survey Data. © Crown
Copyright. All rights reserved. Licence No. ARI00020447, Landmark
Ref: 100506