


PROJECT VISUALS


6 NEWTON PARK, NEWTON SOLNEY,
BURTON-ON-TRENT, DE15 0SX

PROJECT:
6 NEWTON PARK, NEWTON SOLNEY,
BURTON-ON-TRENT, DE15 0SX


CLIENT:	CLAIRE BABRAFF
PROJECT NUMBER :	A16-035
DOCUMENT TITLE:	PROJECT VISUALS
DOCUMENT NUMBER:	011
ISSUE STATUS:	PLANNING
SCALE:	NTS
SHEET SIZE:	A3
REVISION:	D
DRAWN BY:	DC
DATE:	January 3, 2017

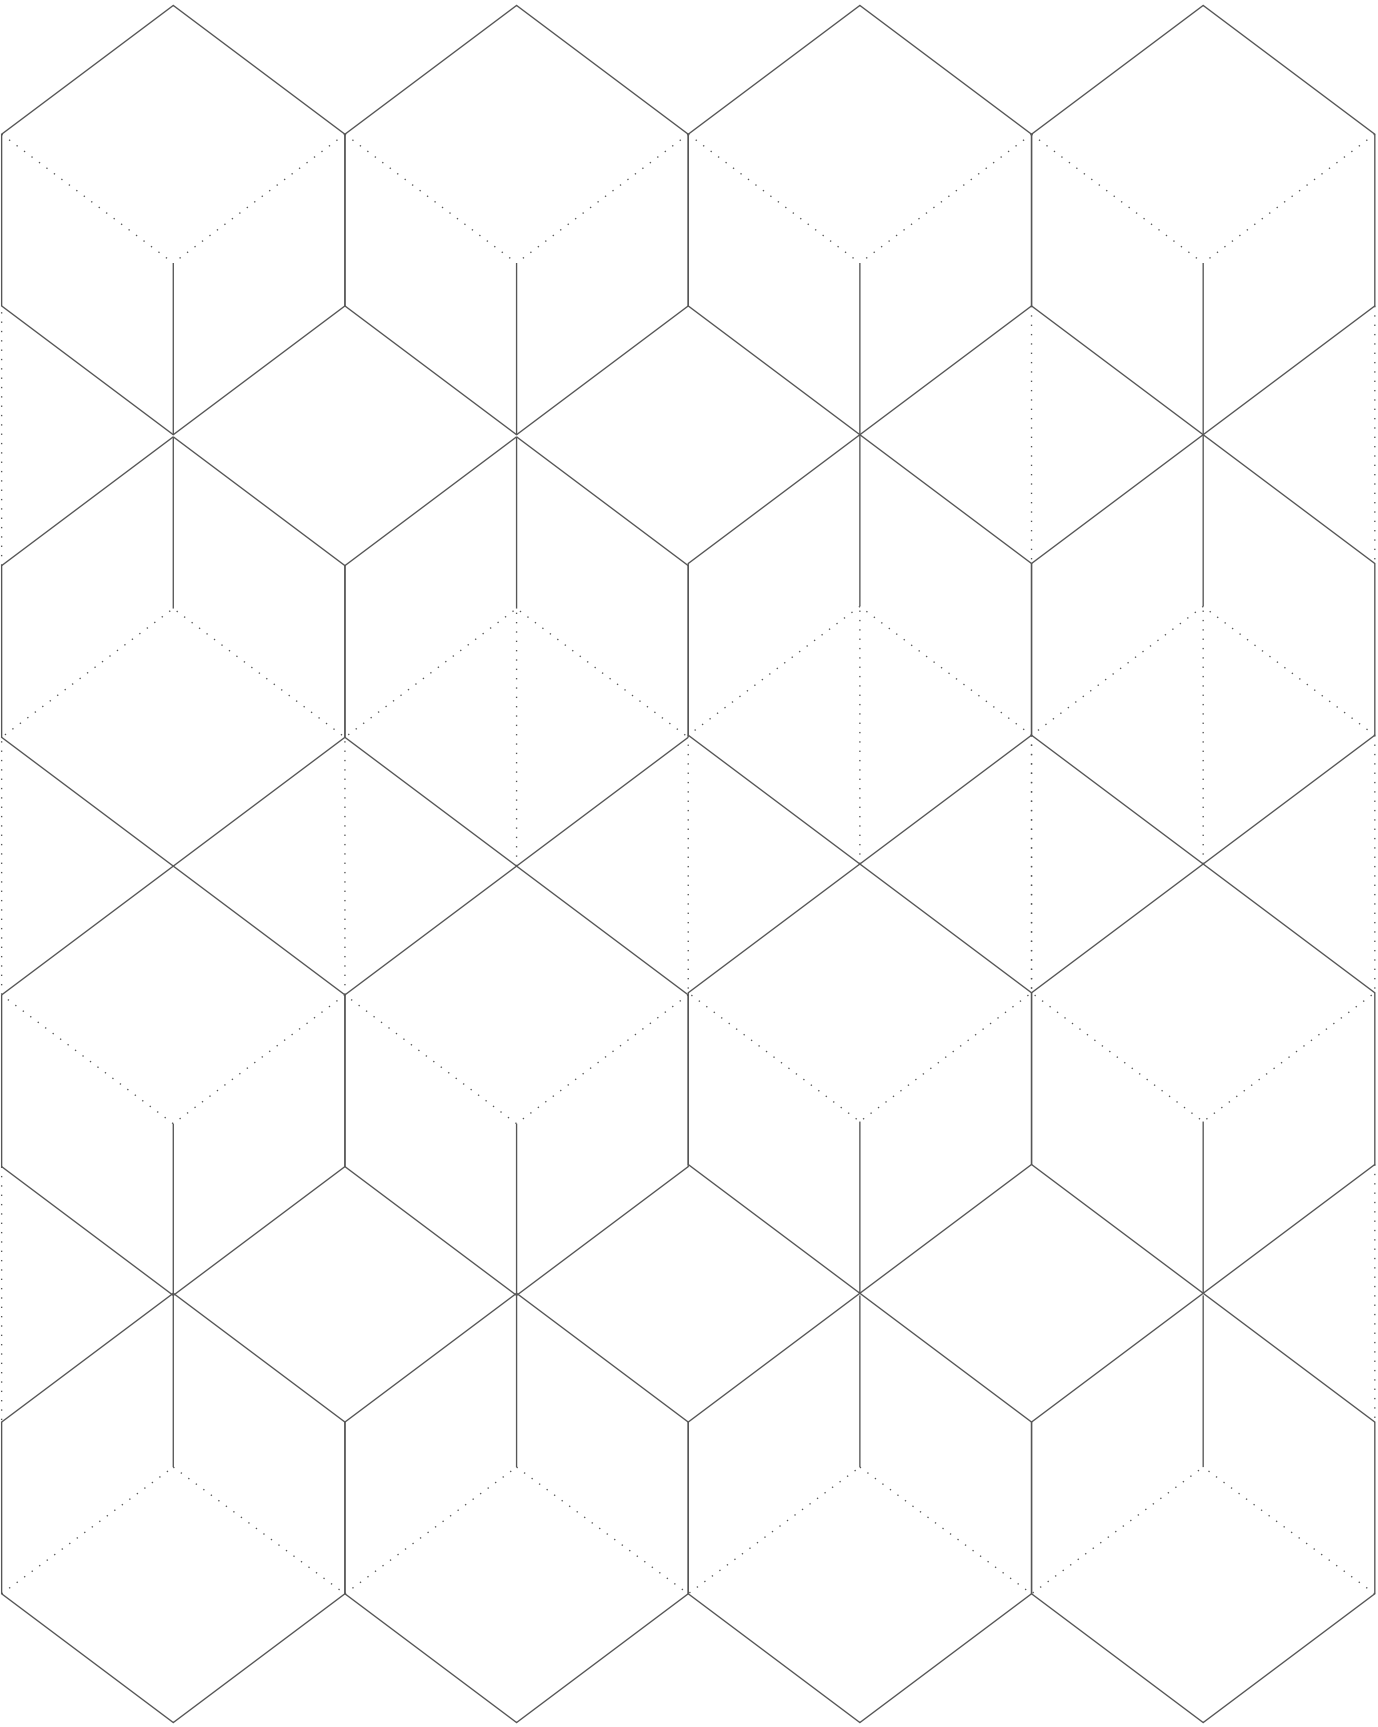


EXISTING 3D VISUALS

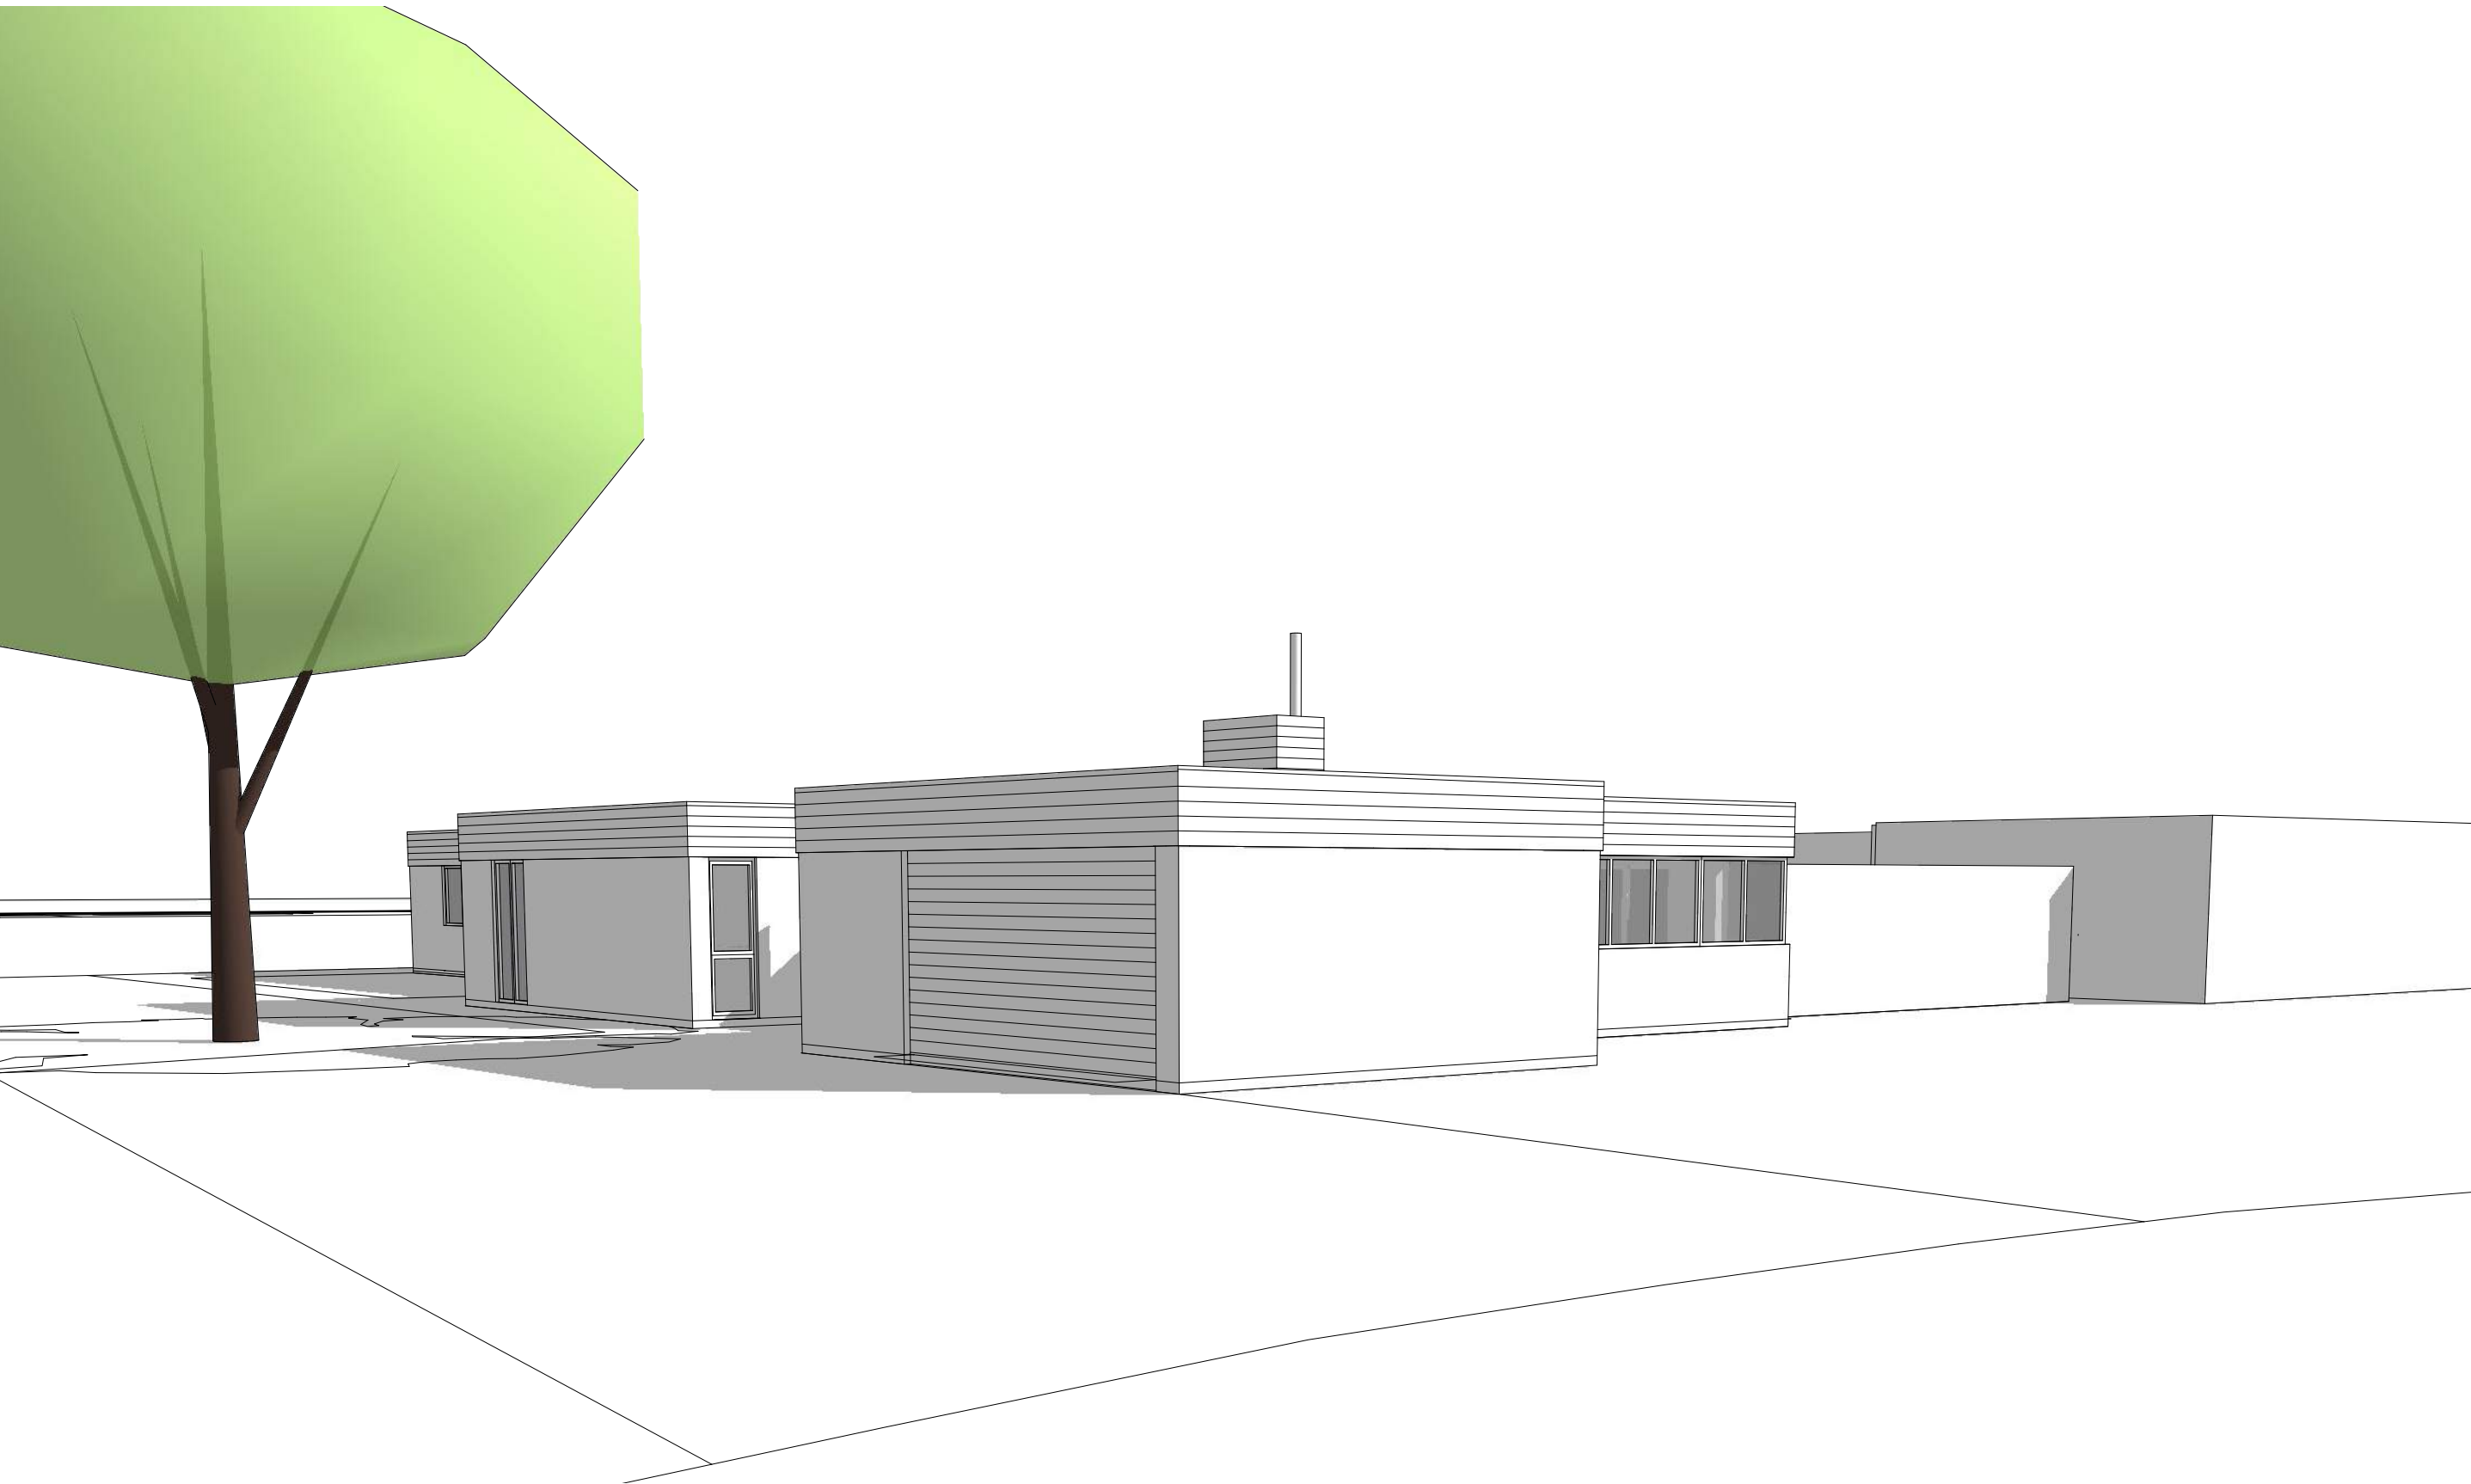


EXISTING 3D VISUALS

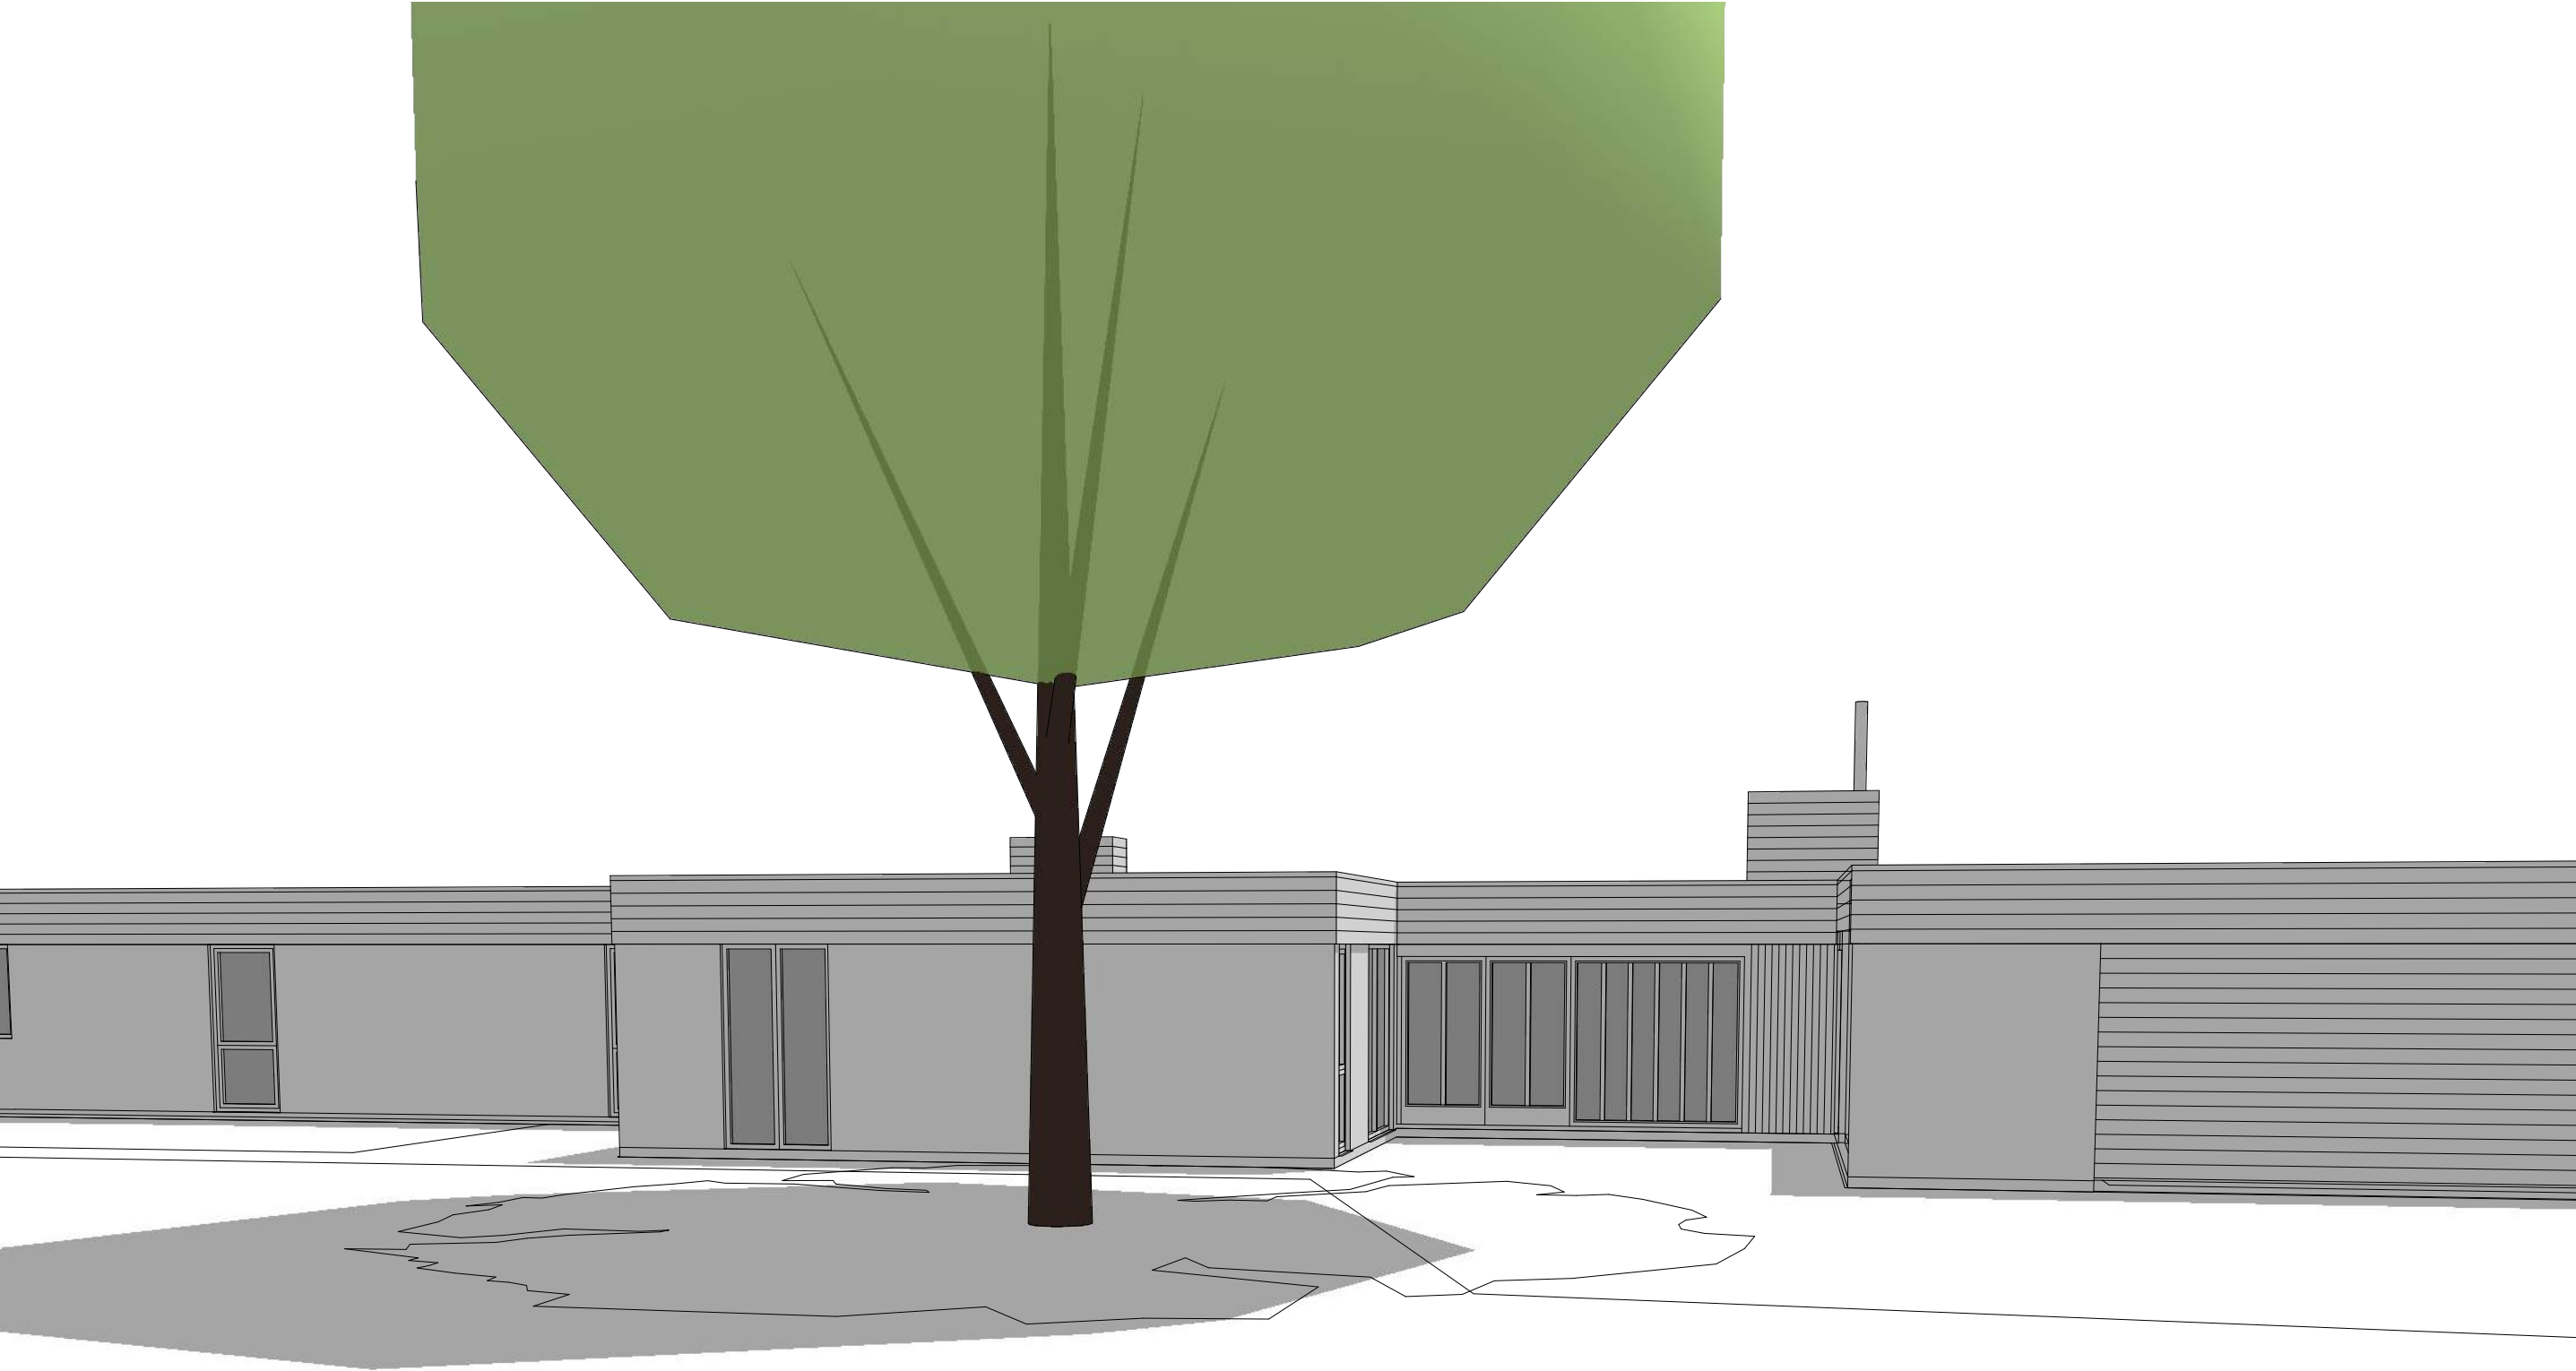


EXISTING 3D VISUALS

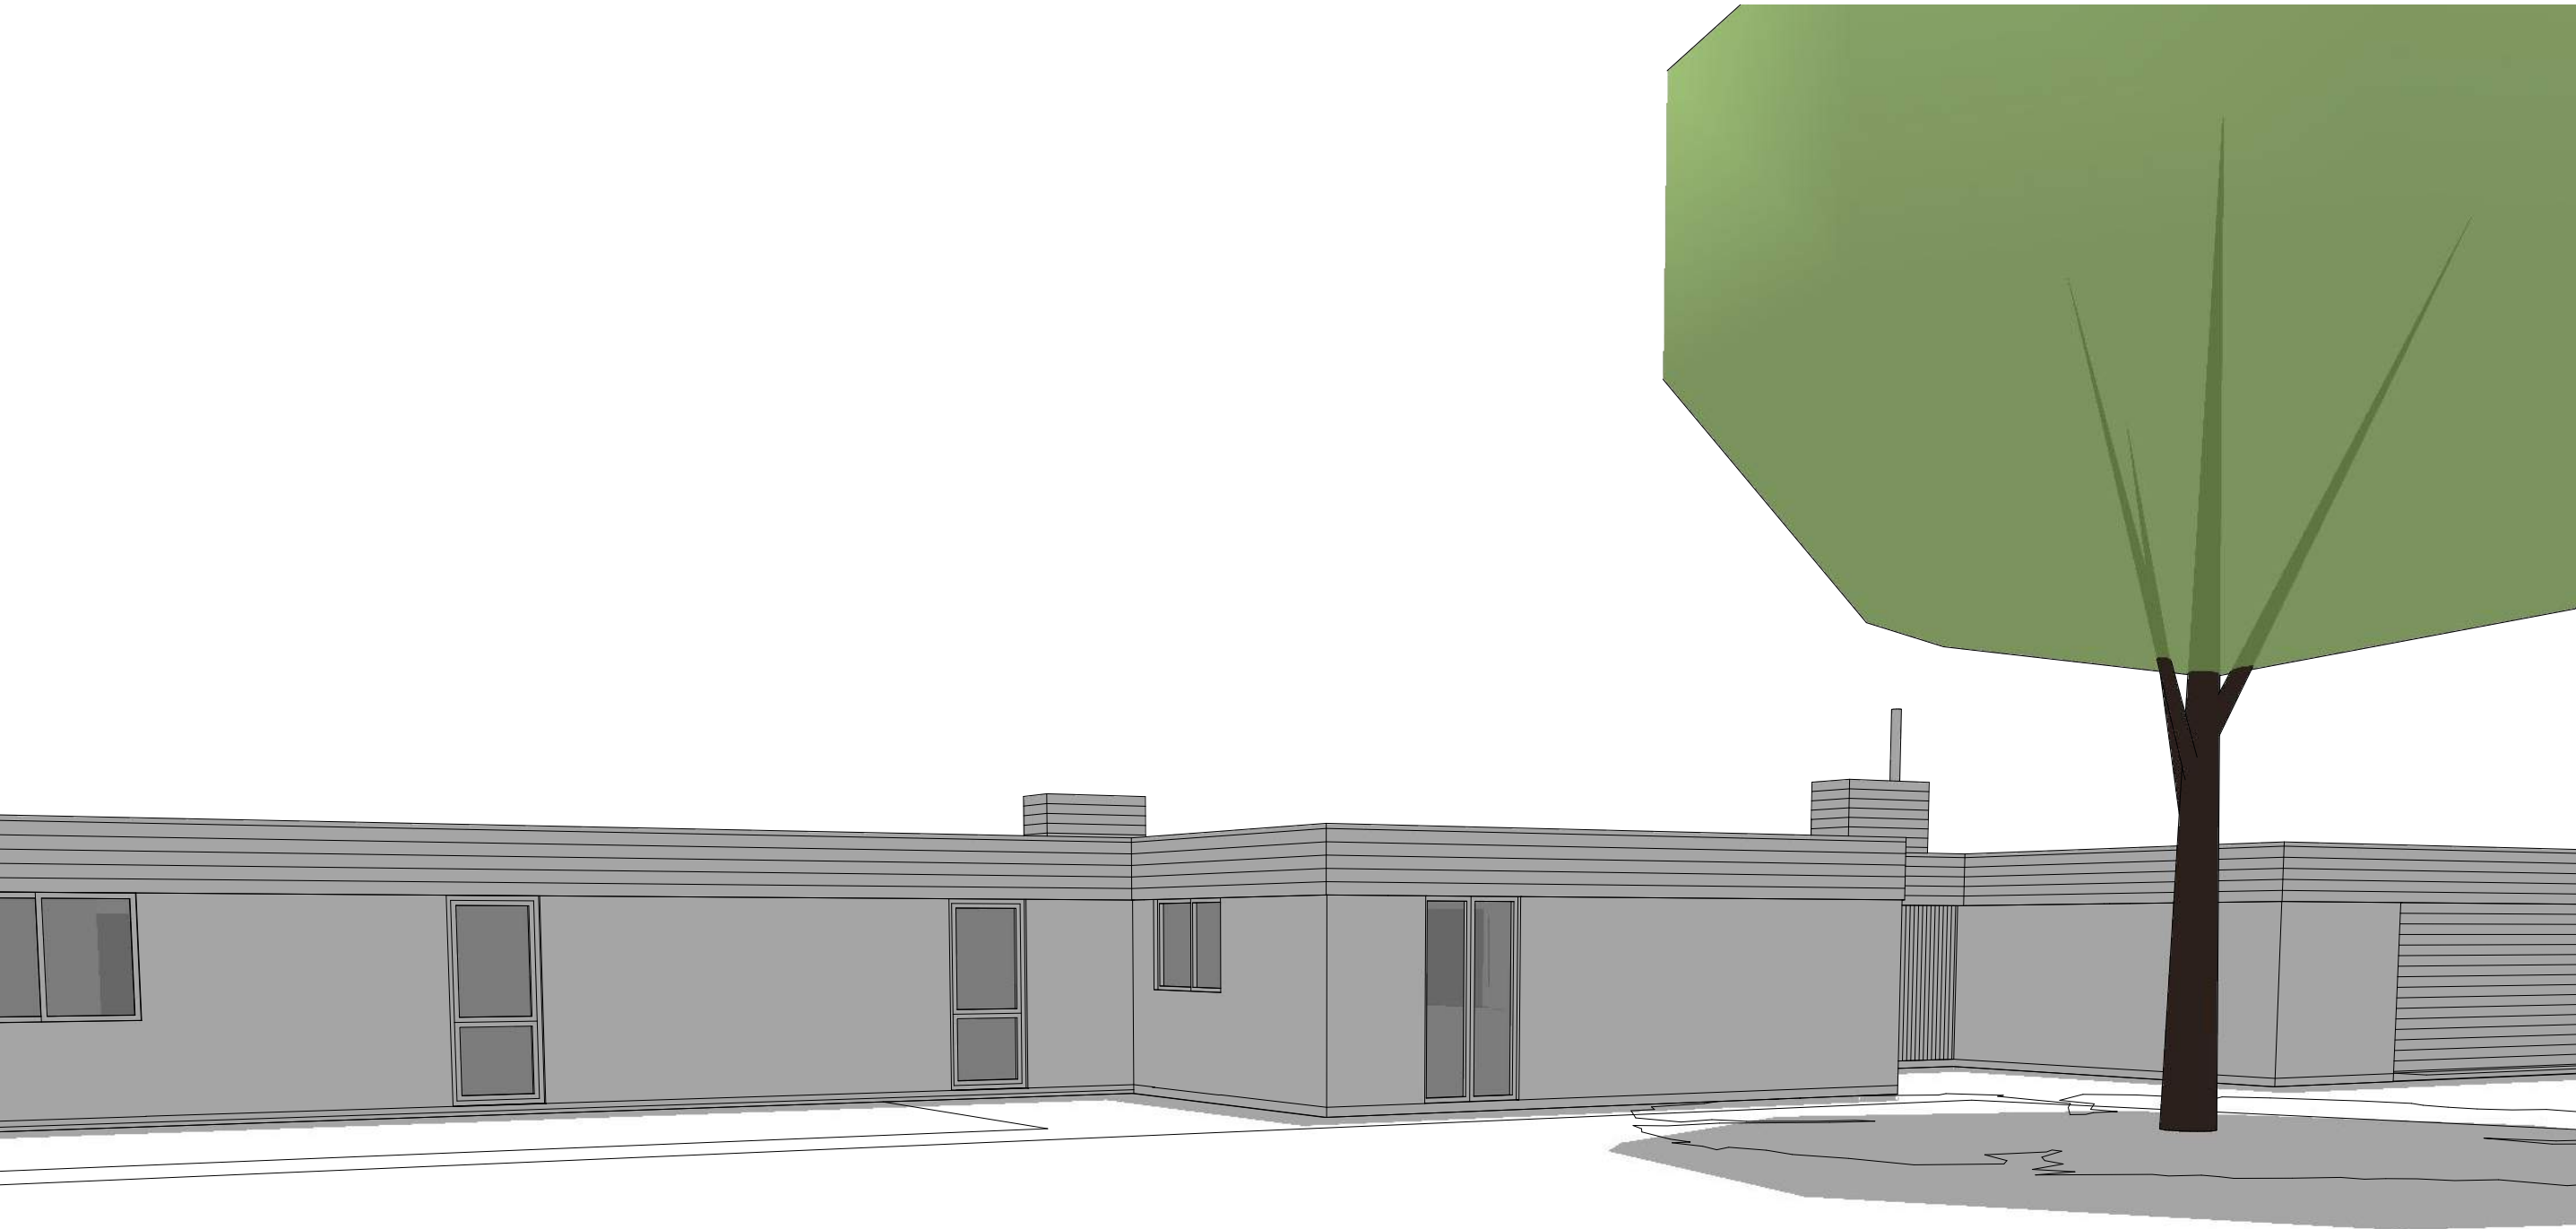


EXISTING 3D VISUALS

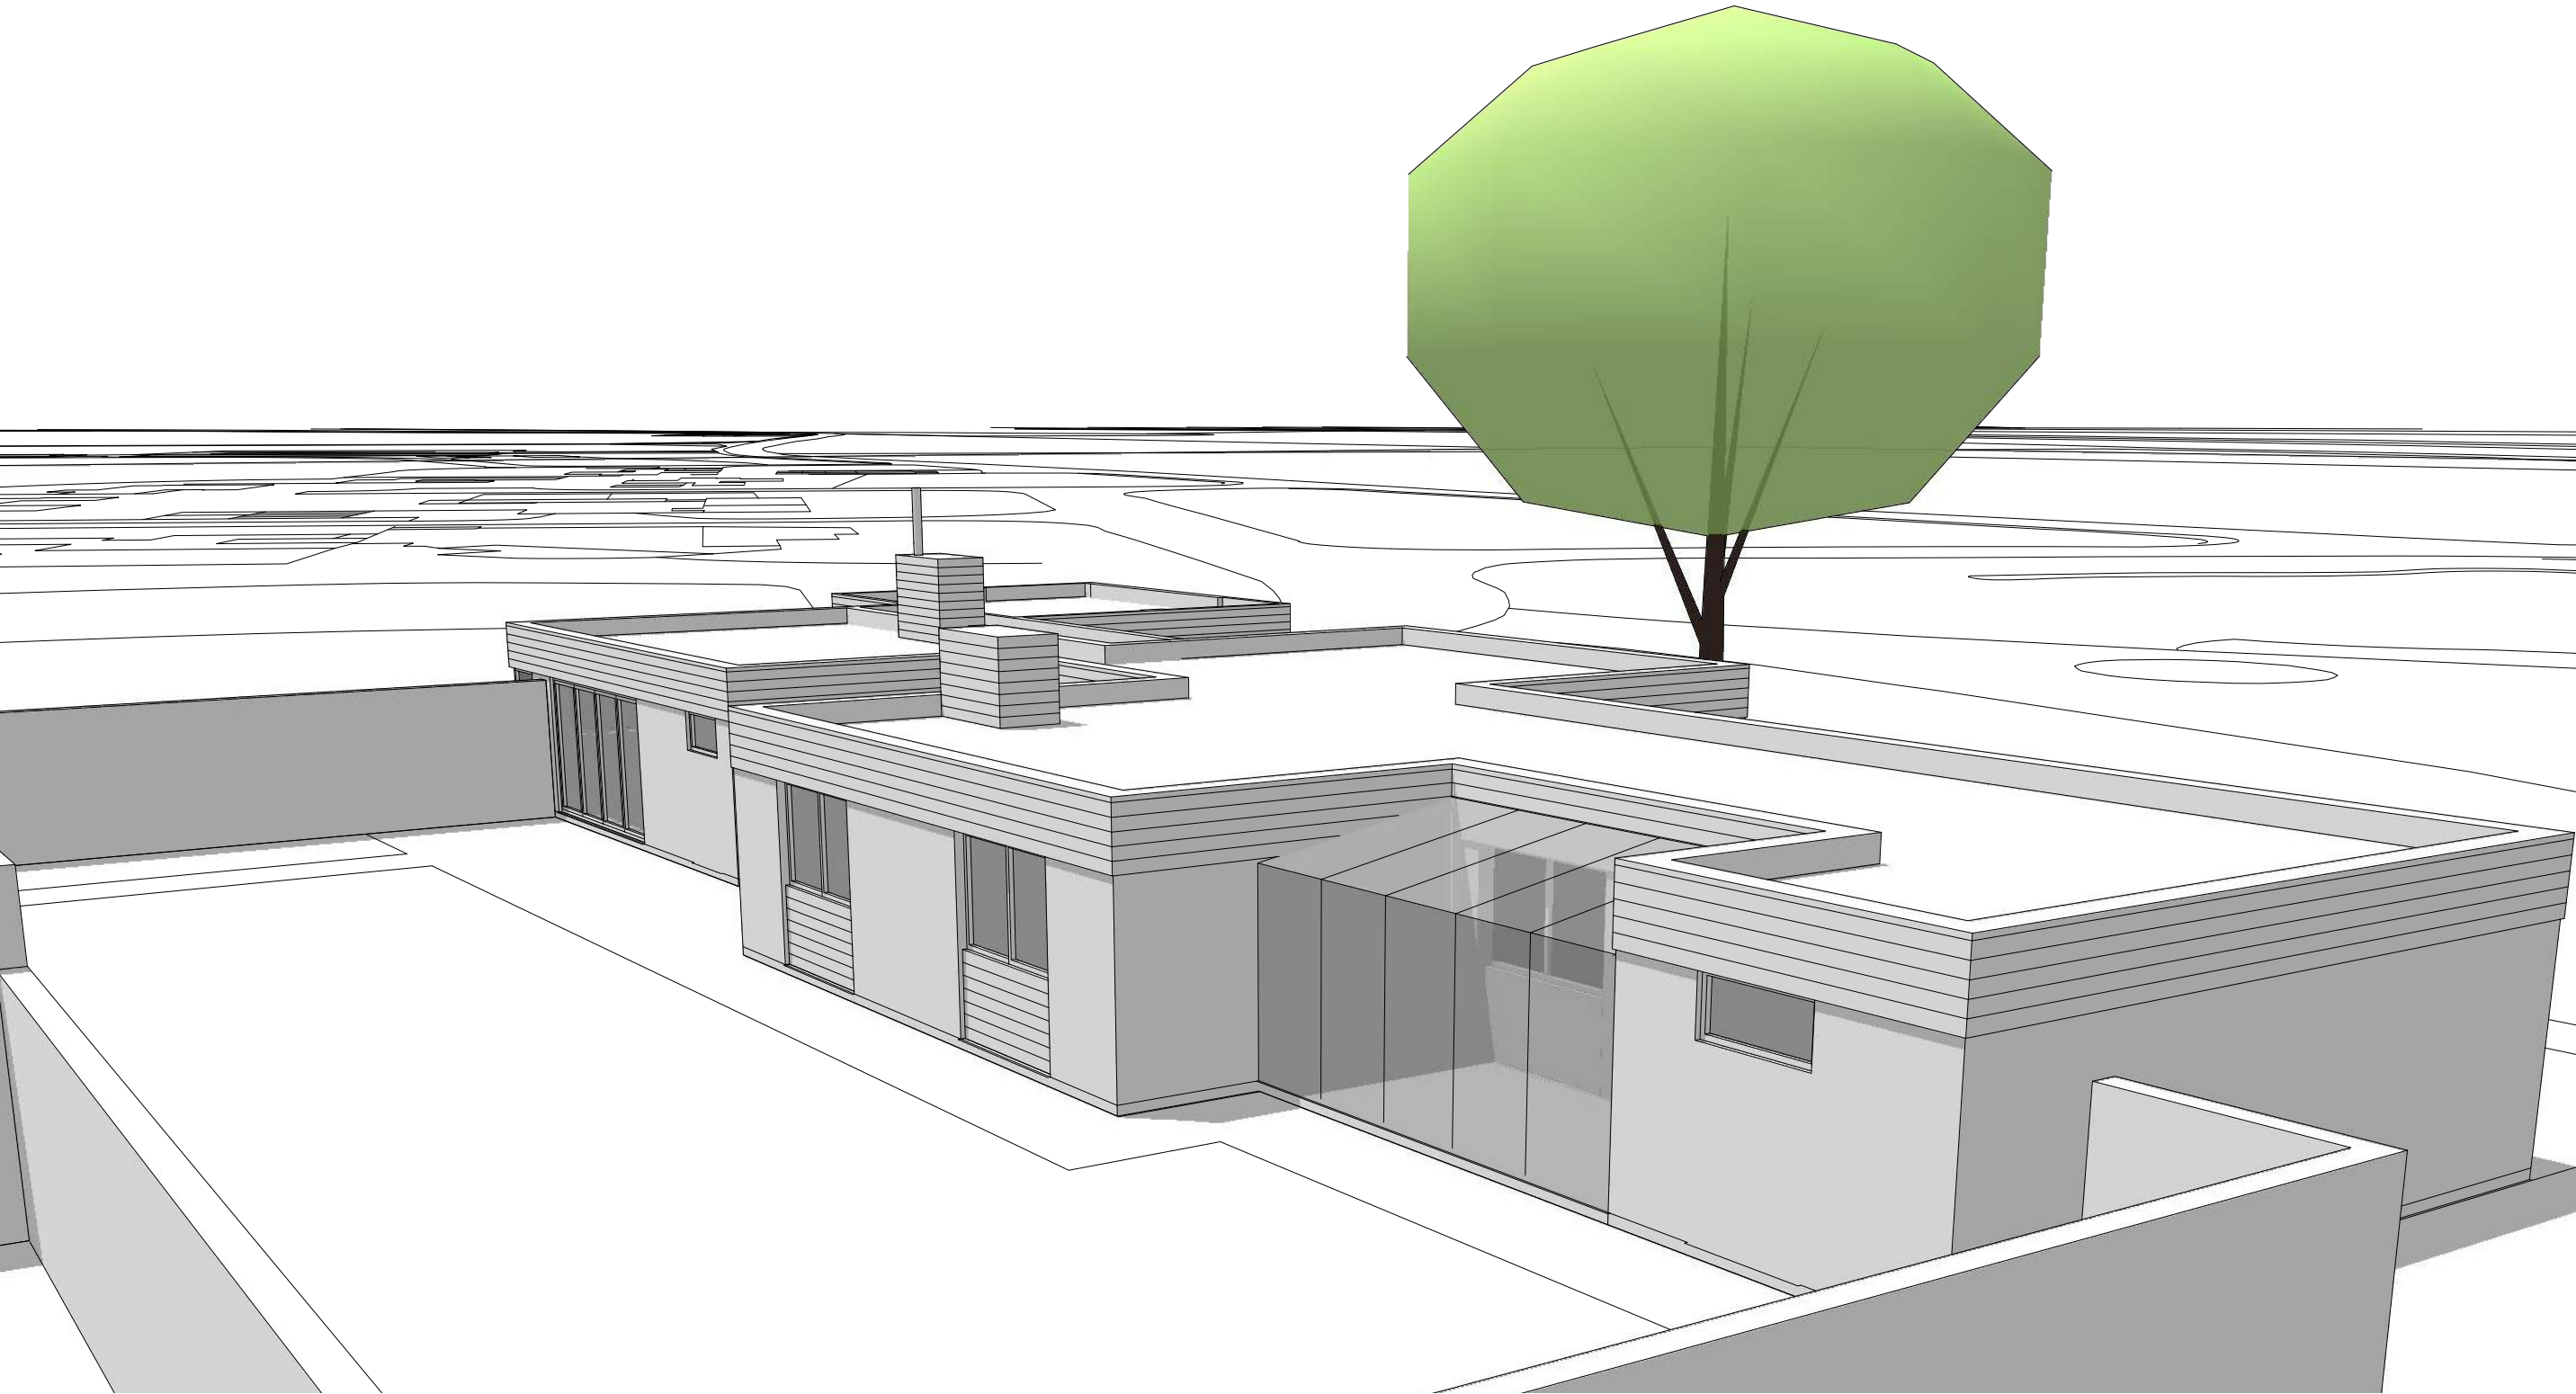


EXISTING 3D VISUALS

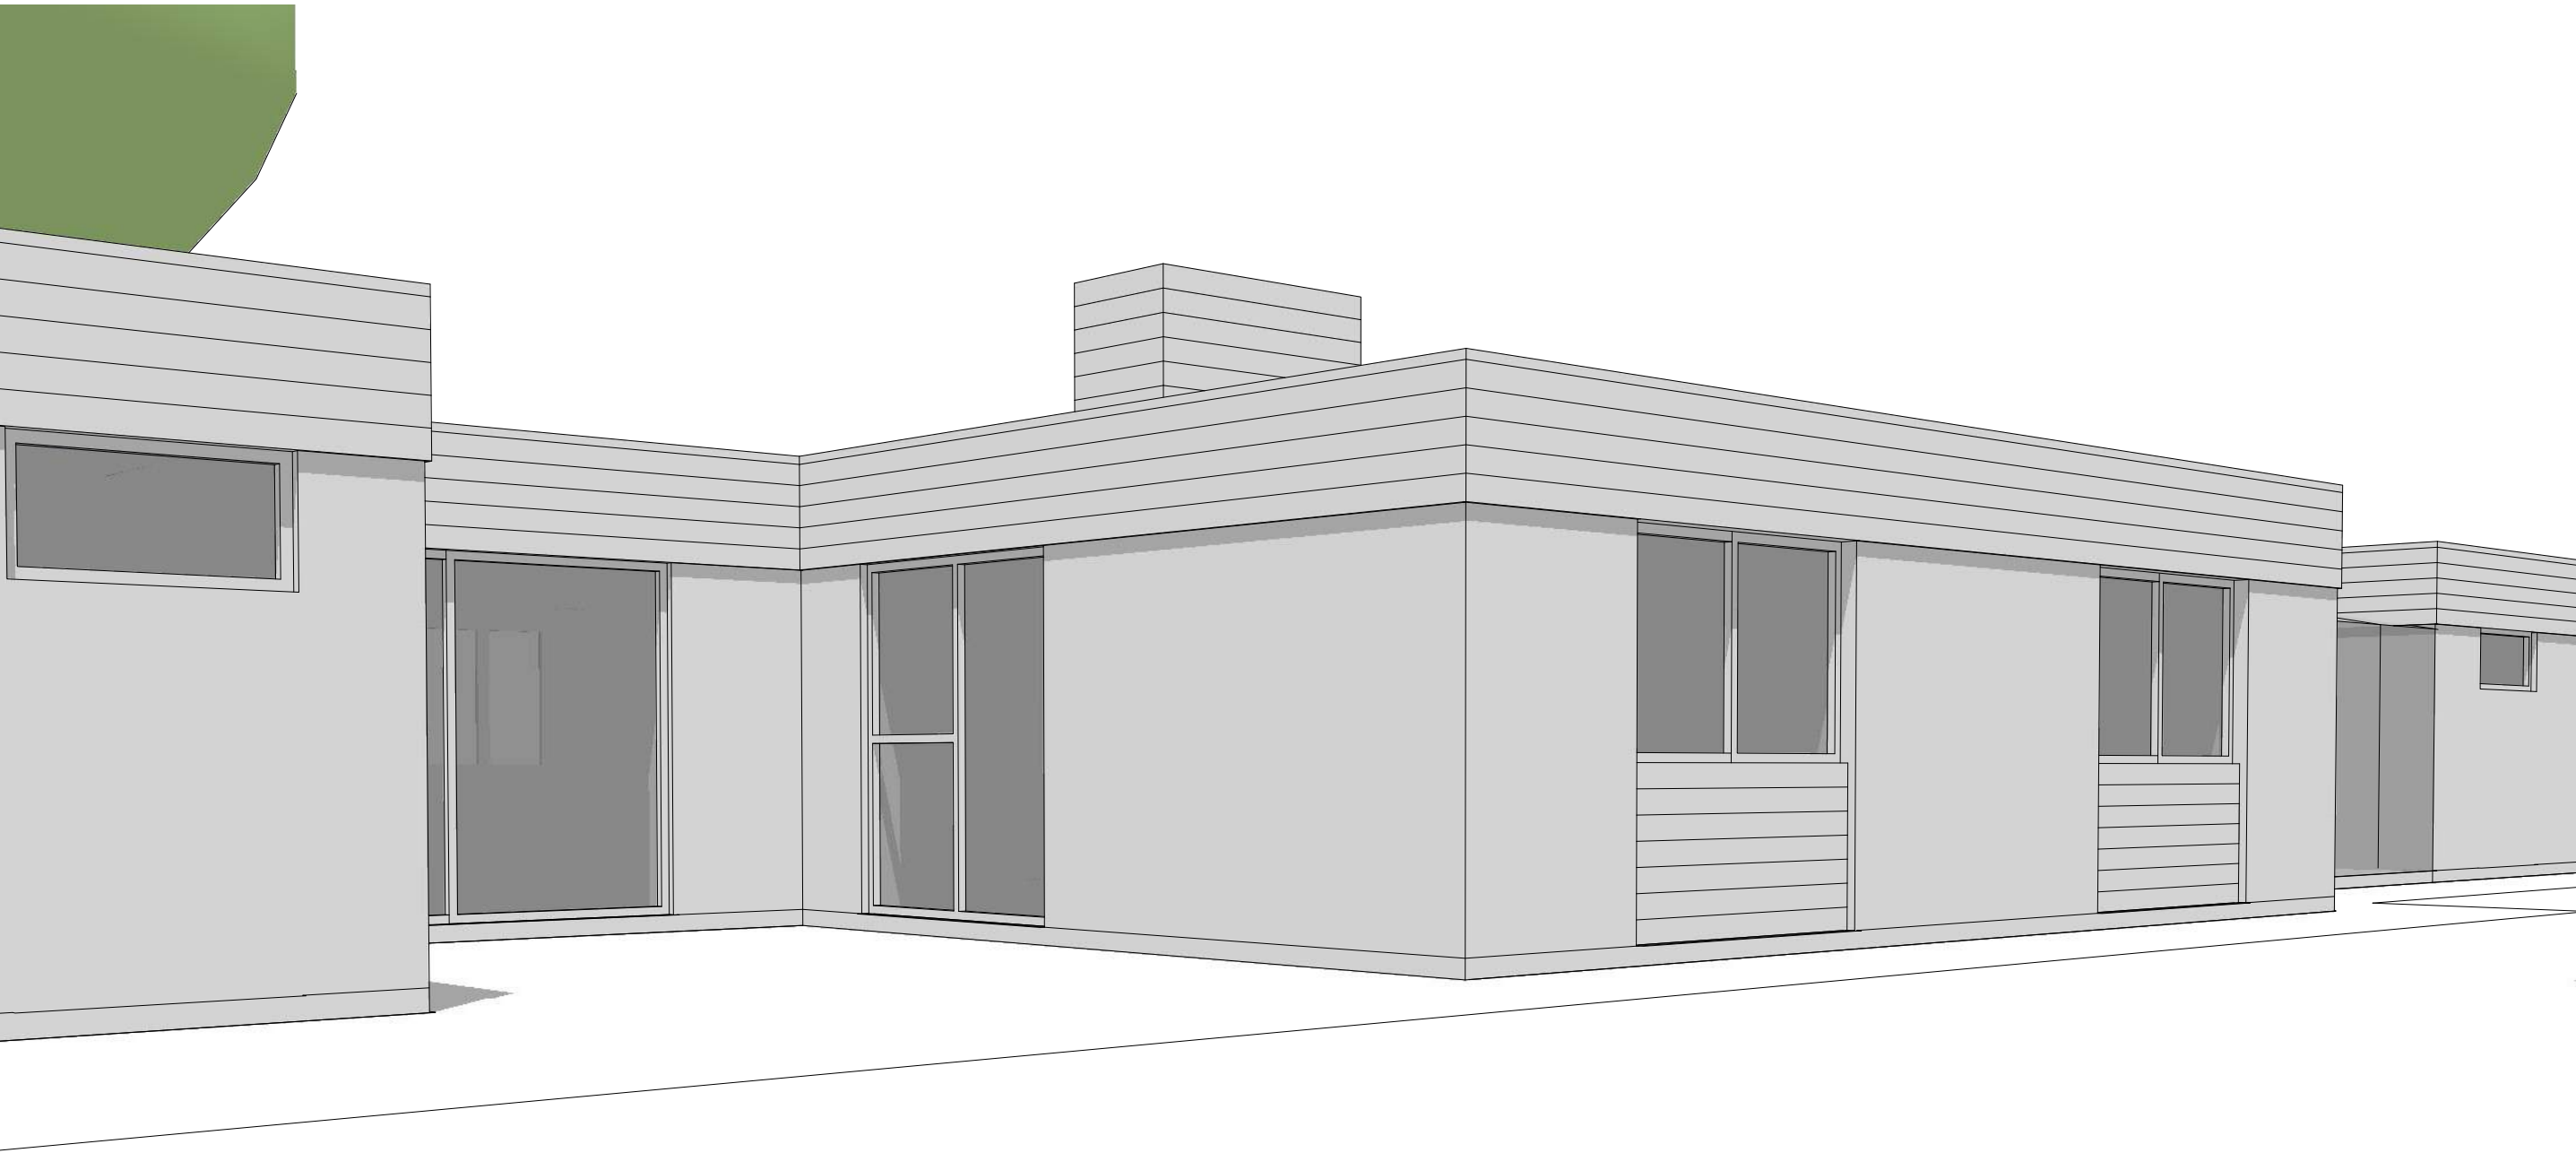



EXISTING 3D VISUALS

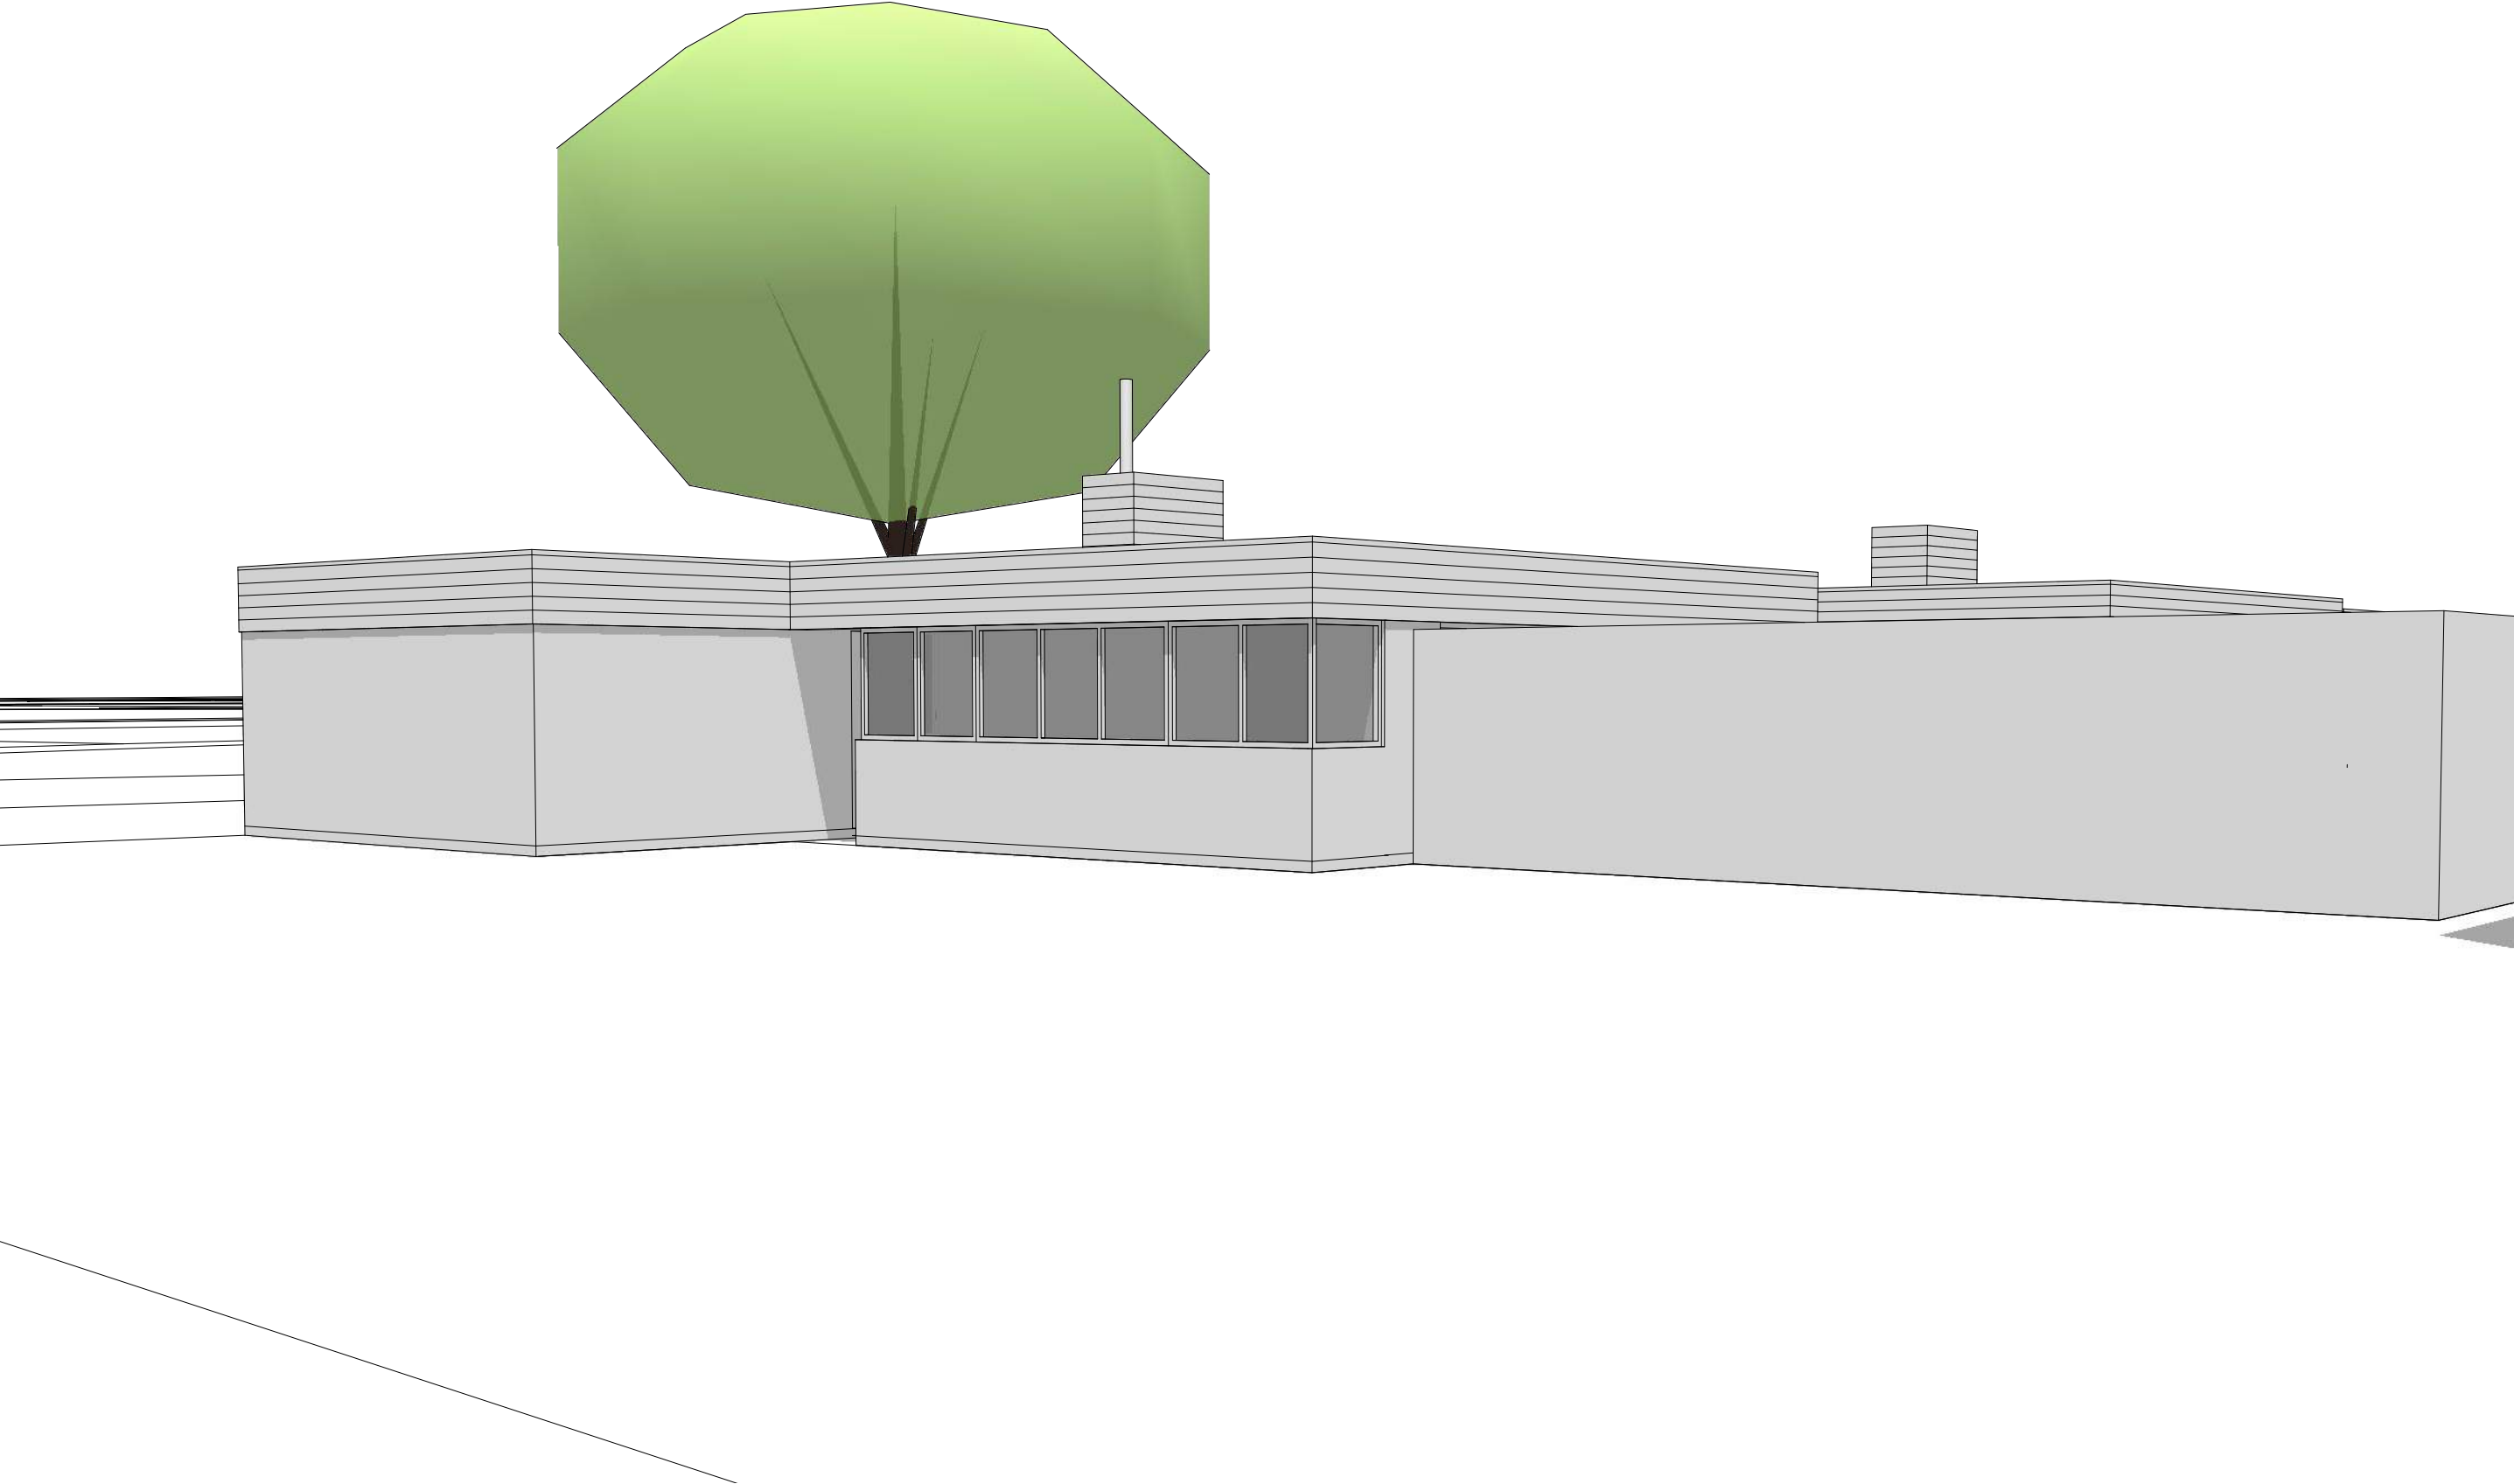


EXISTING 3D VISUALS

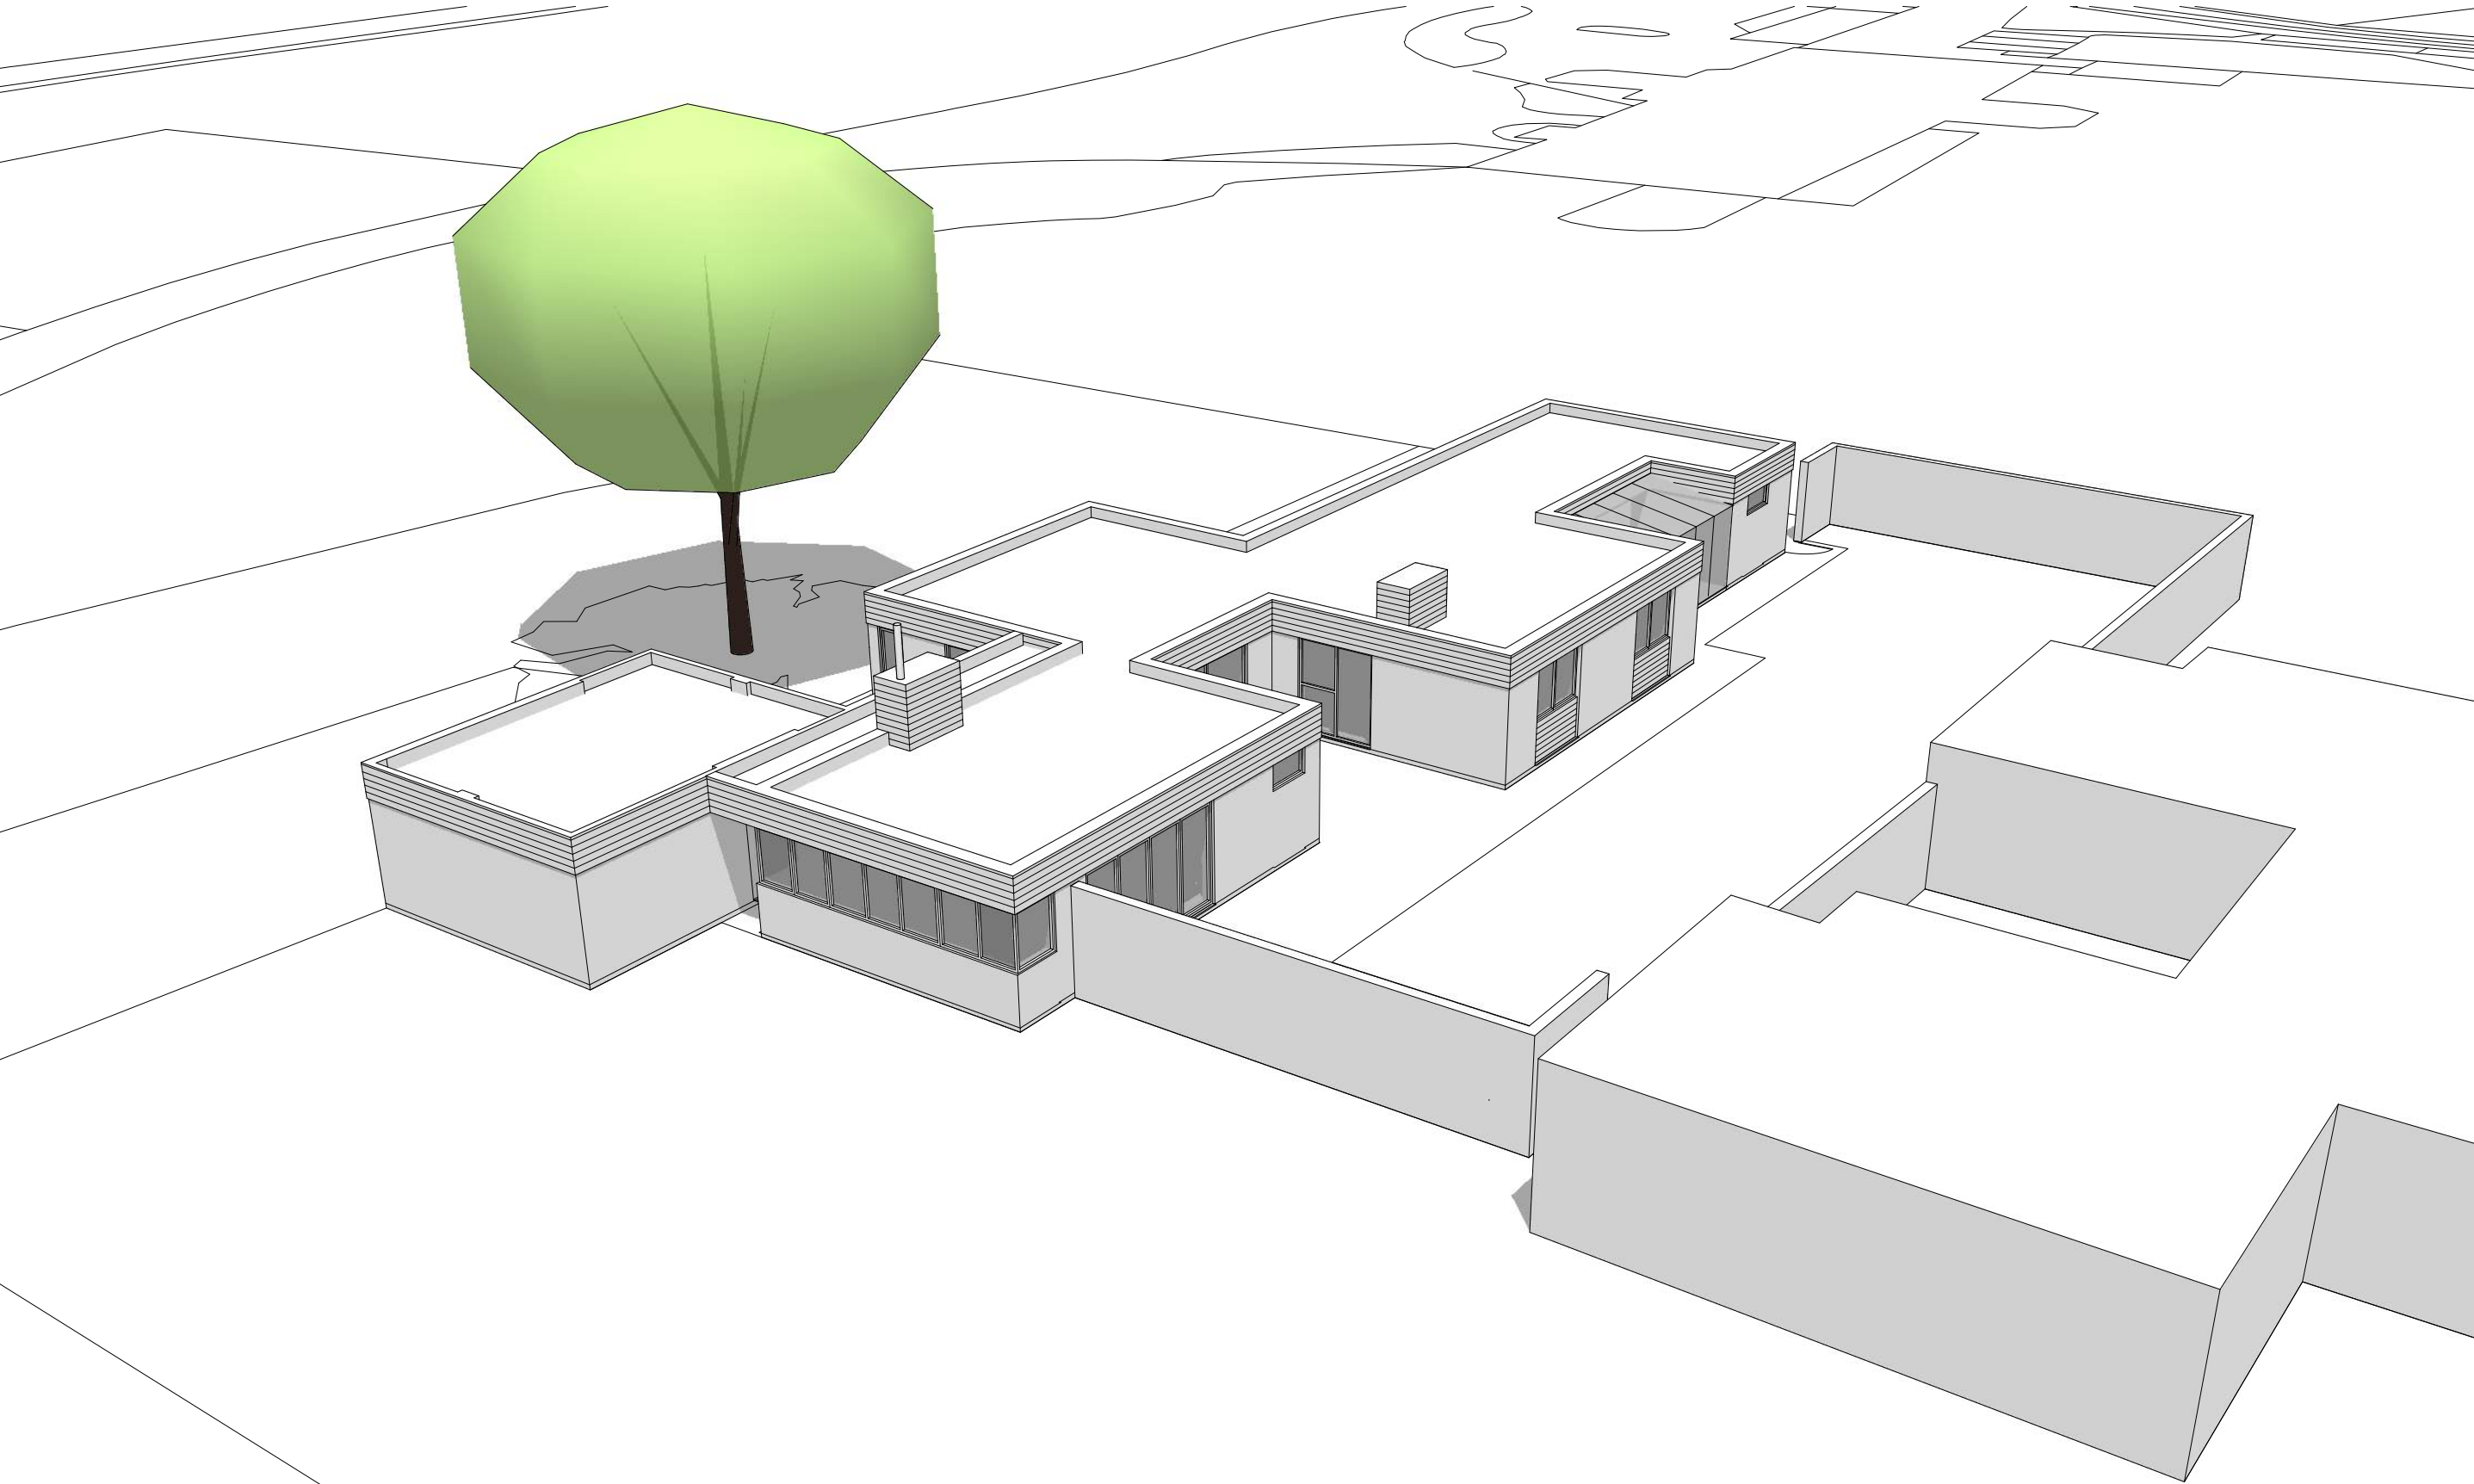


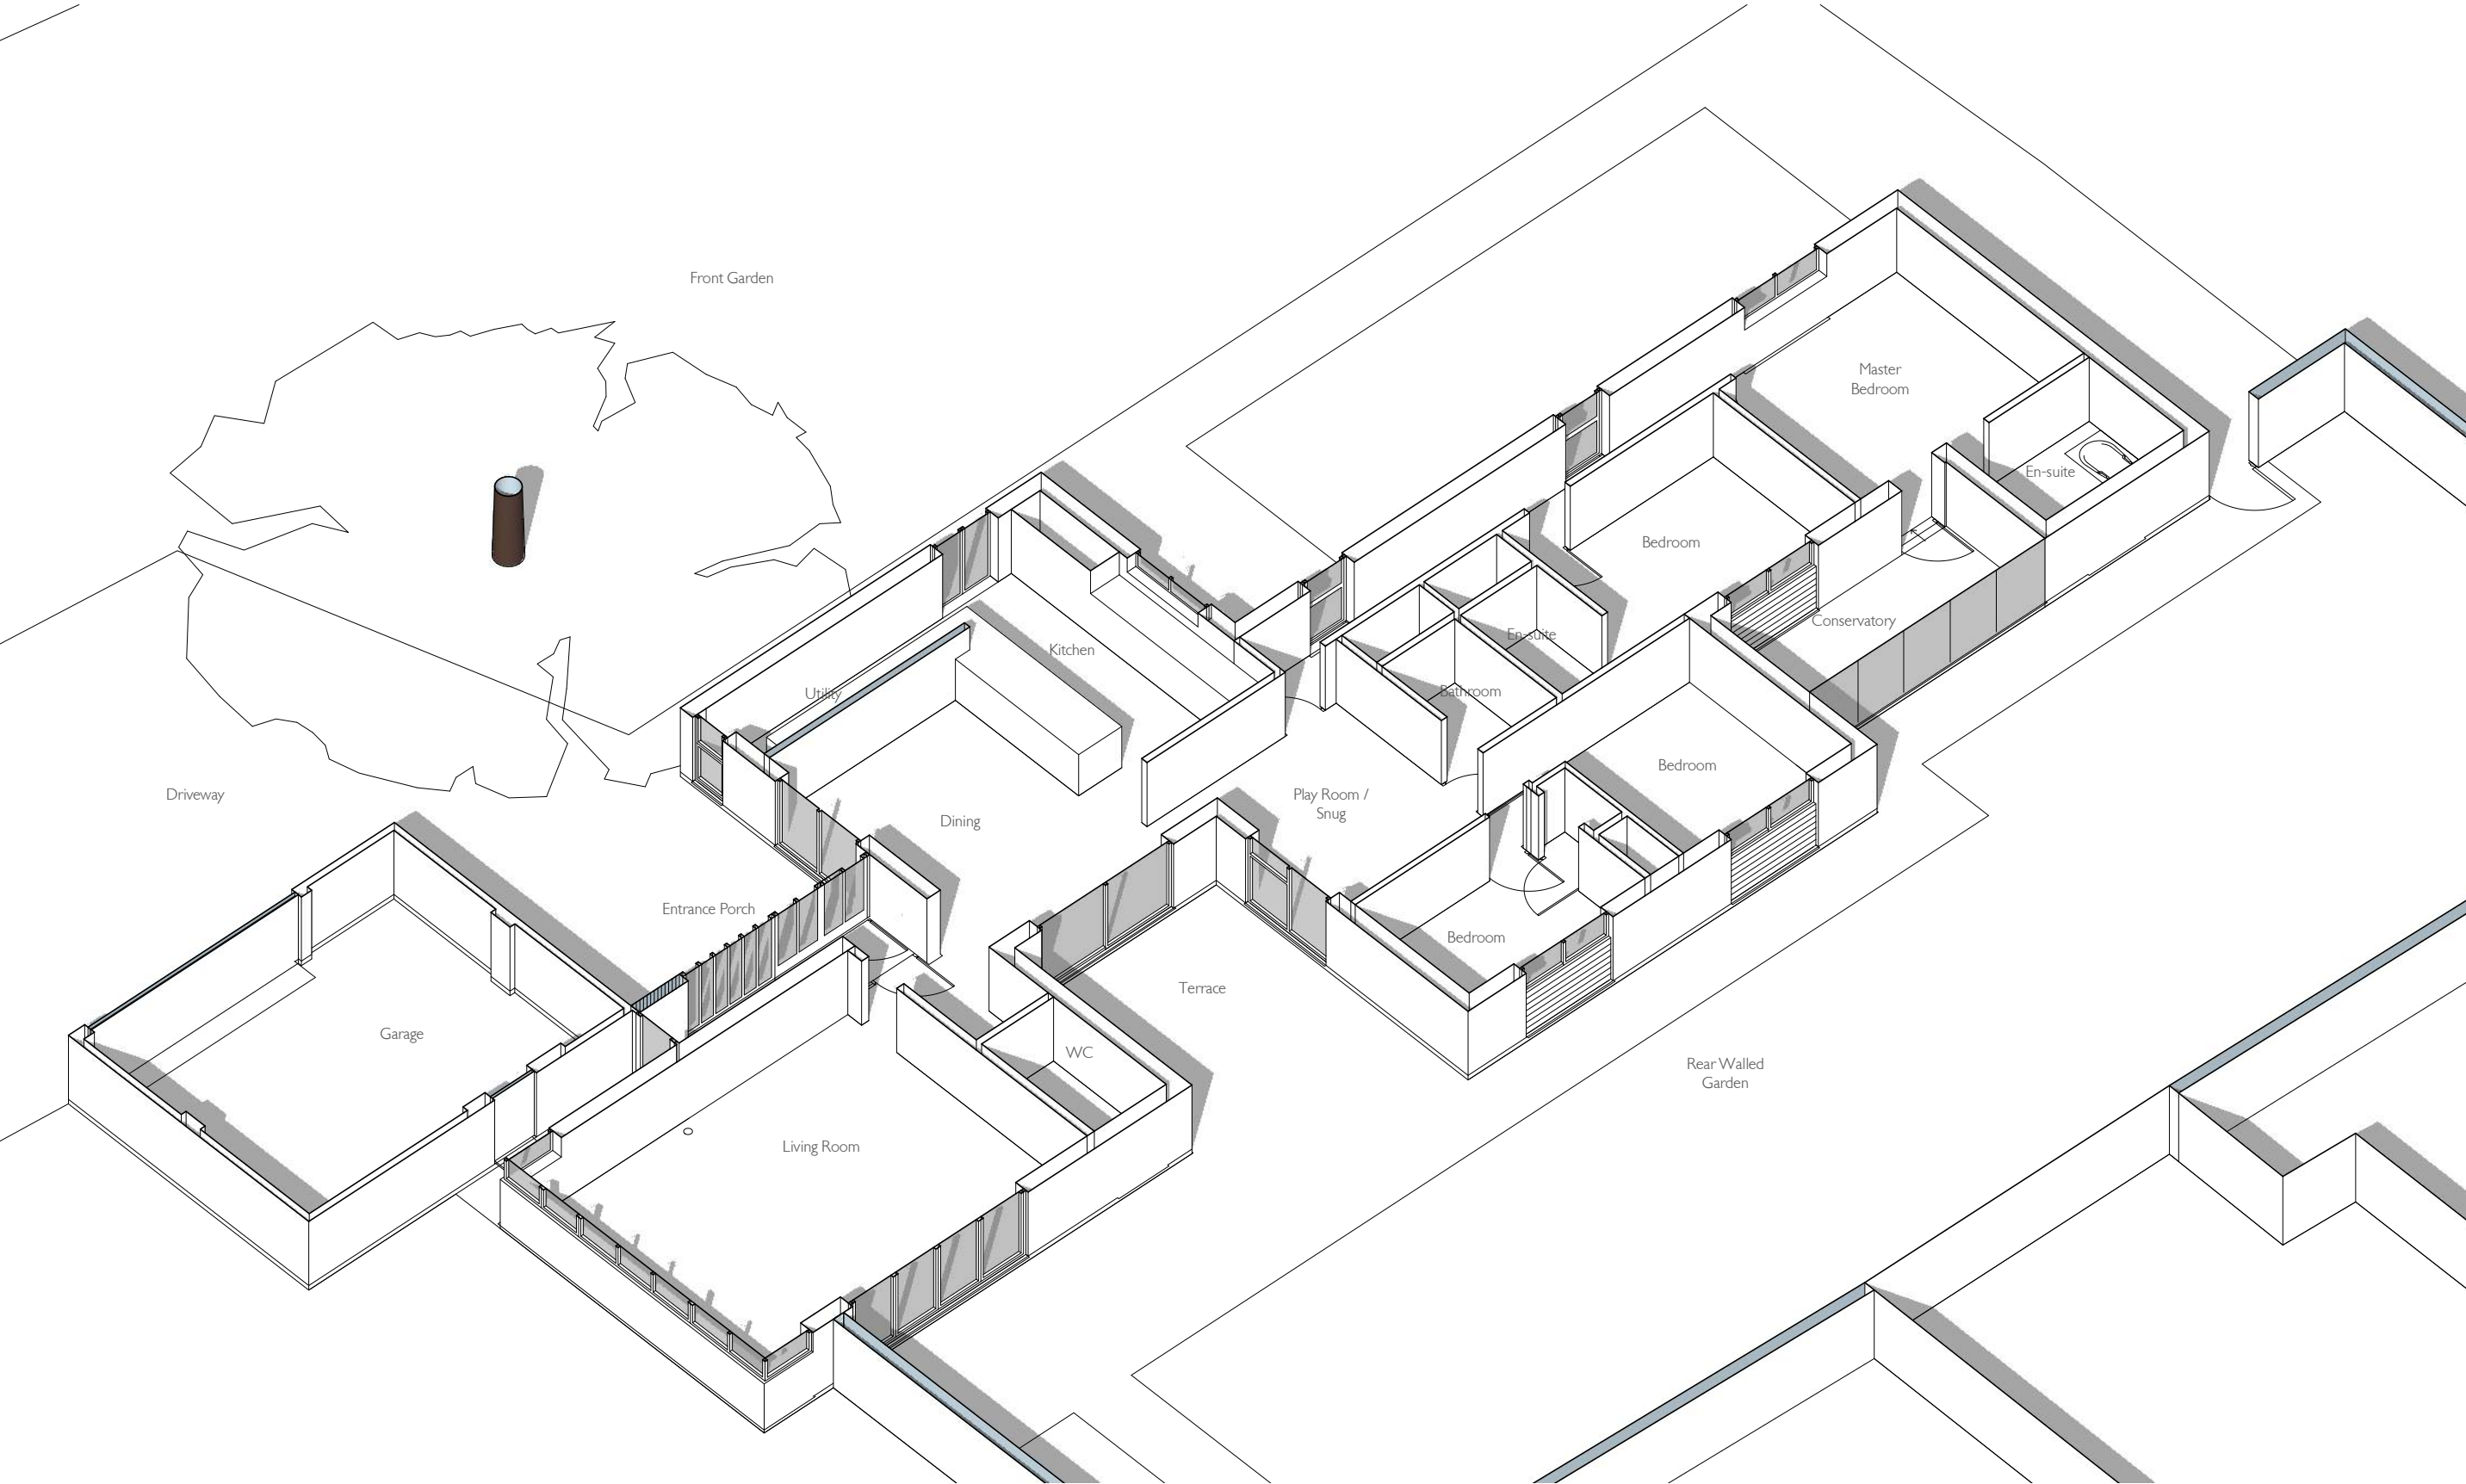

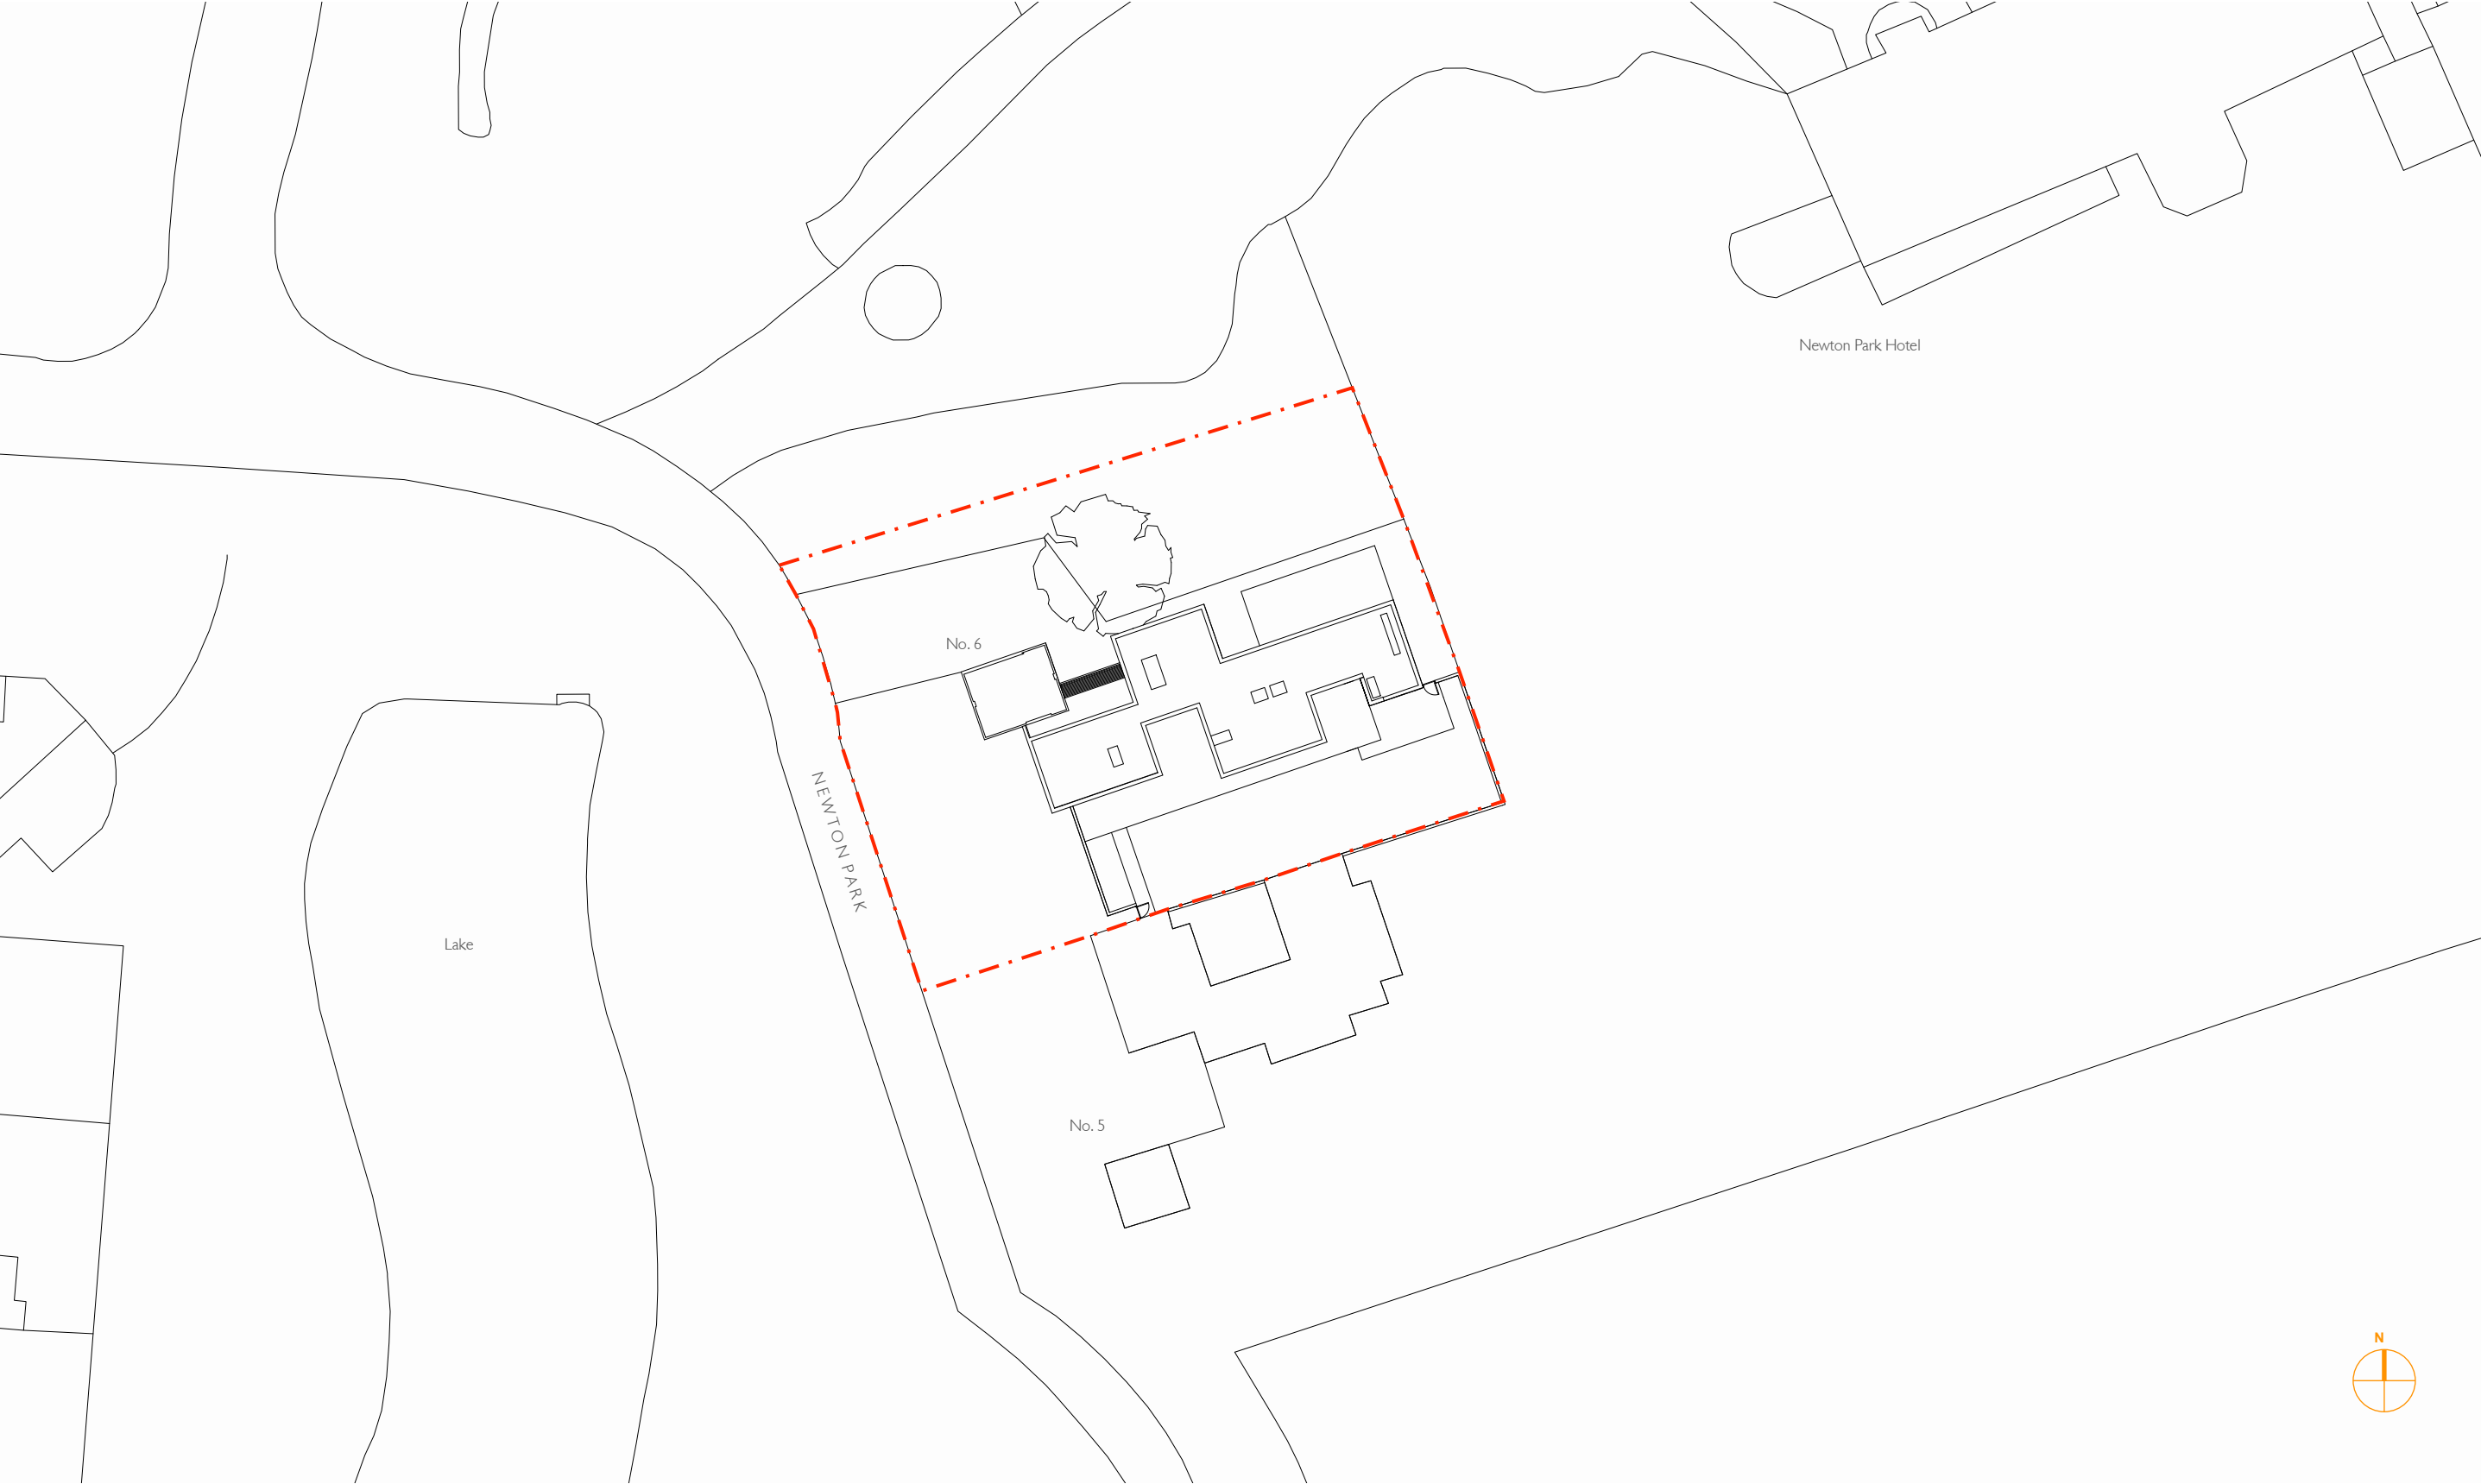


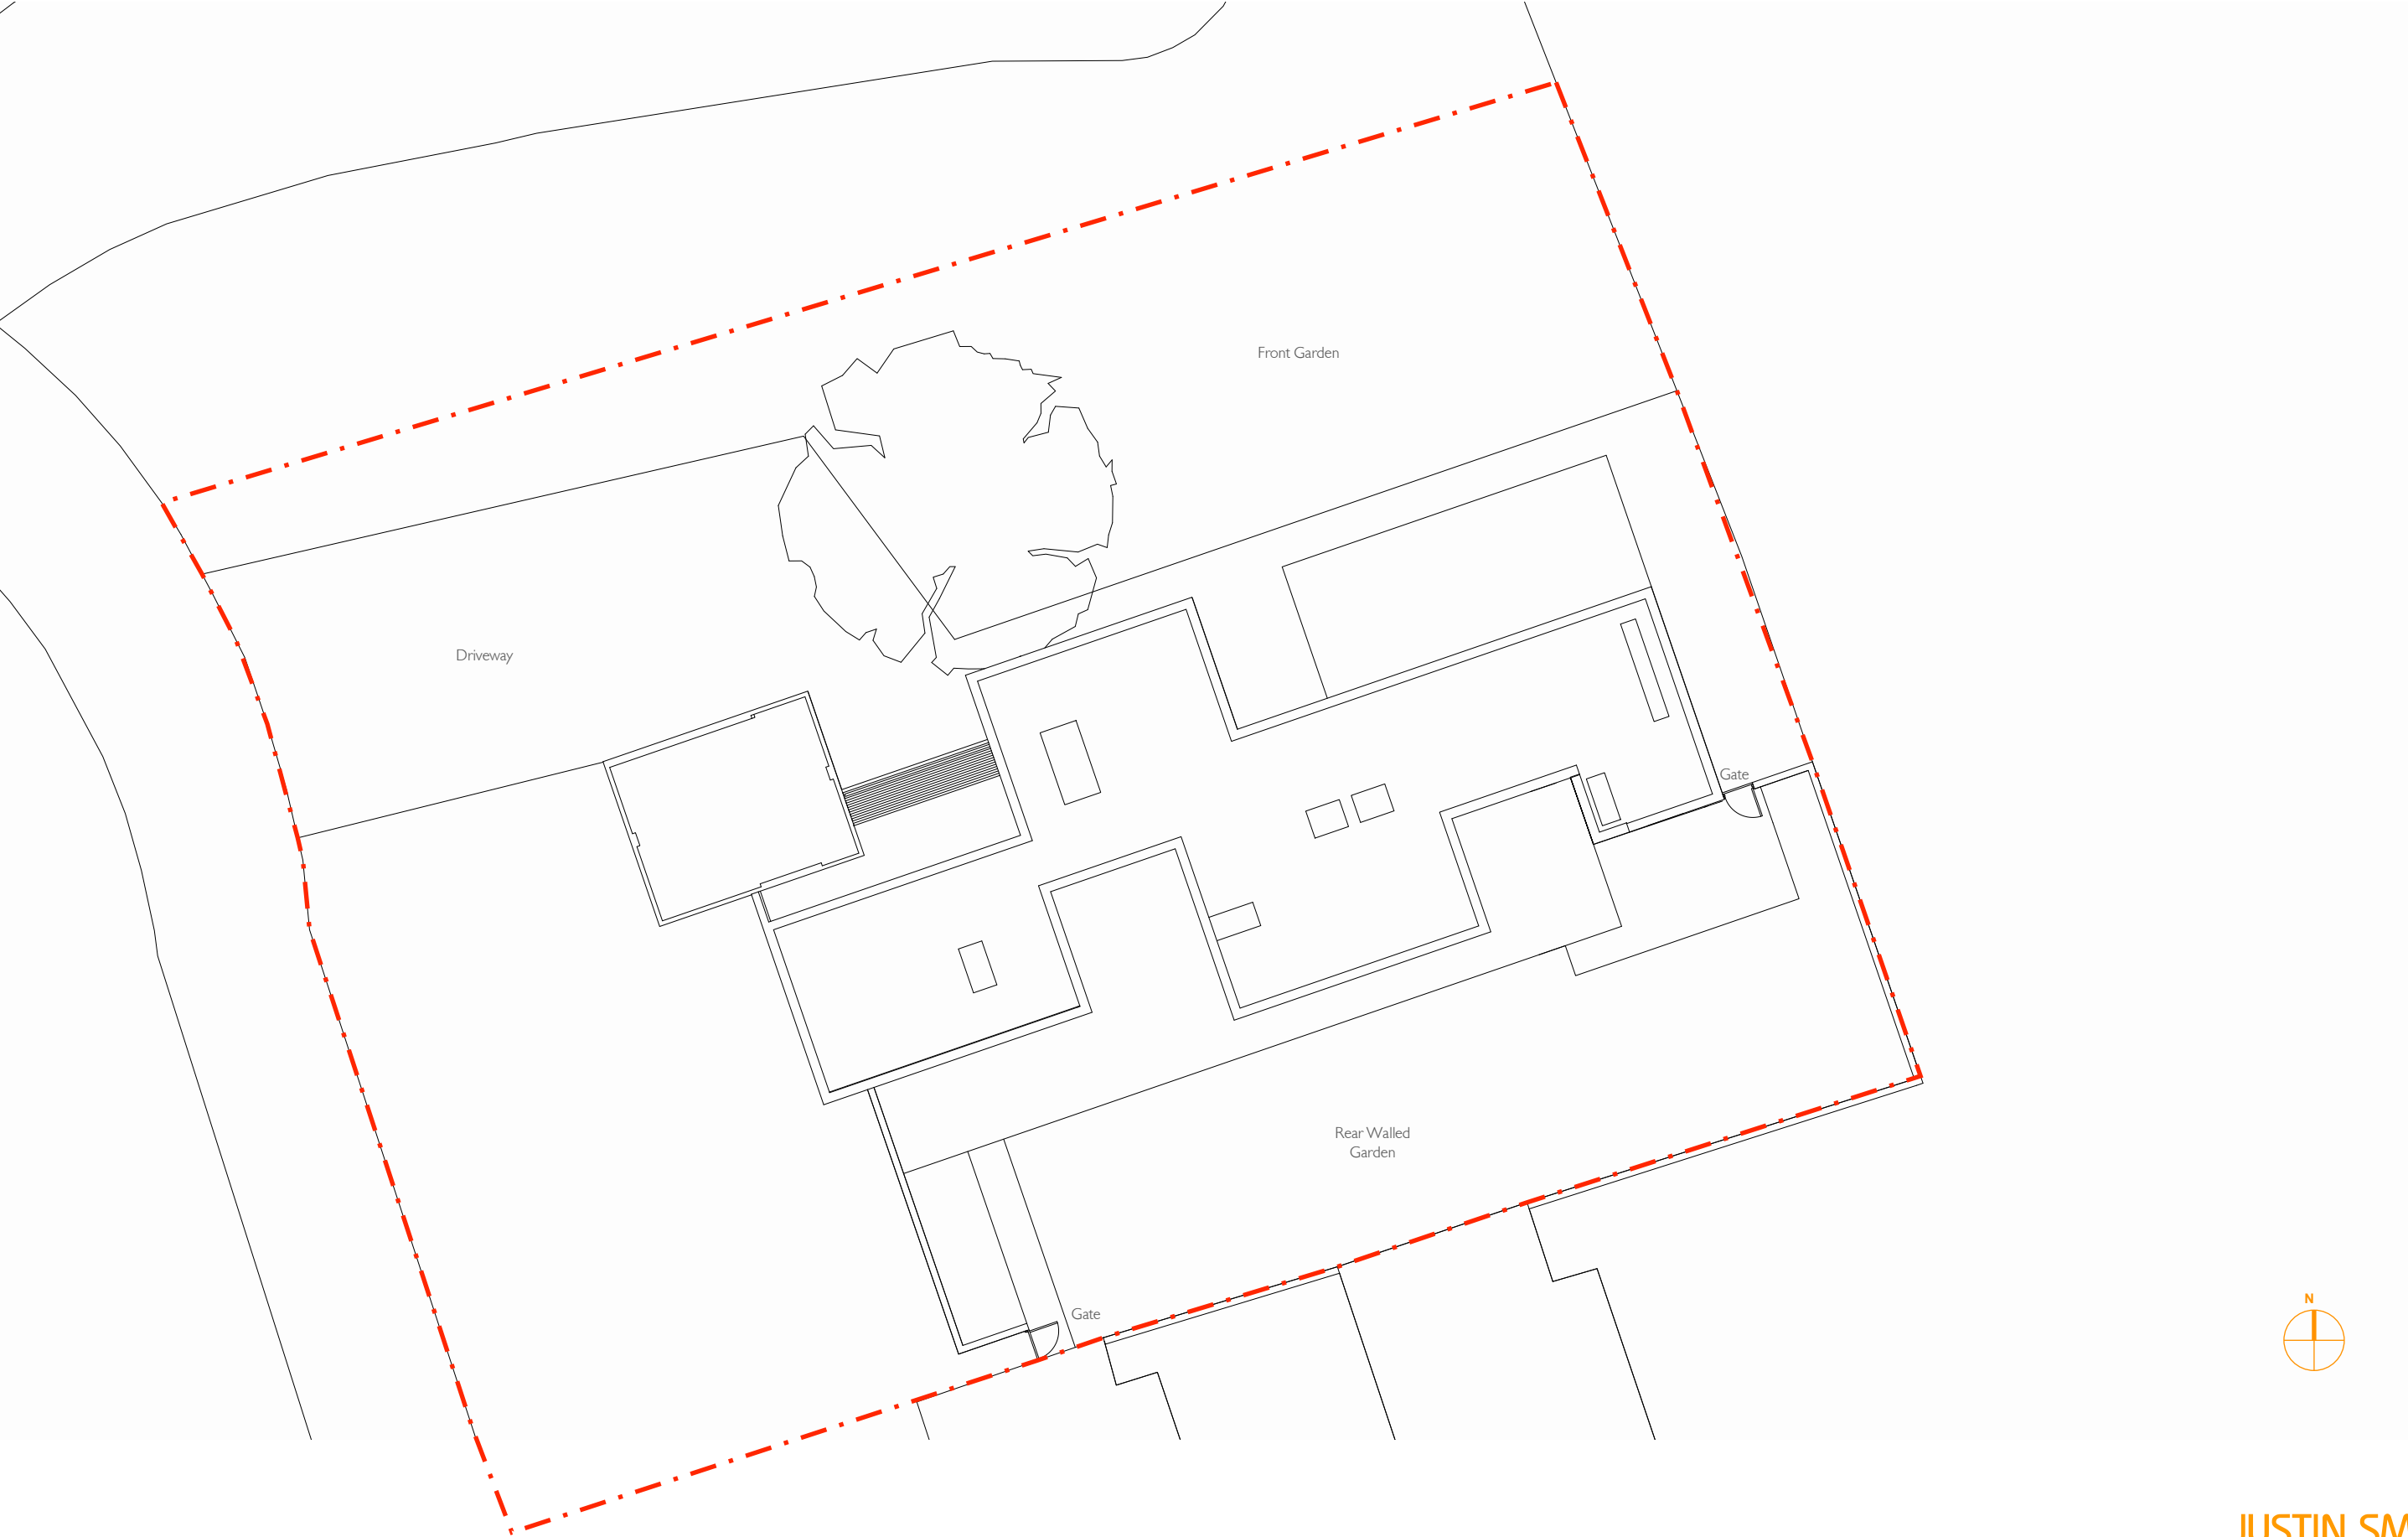




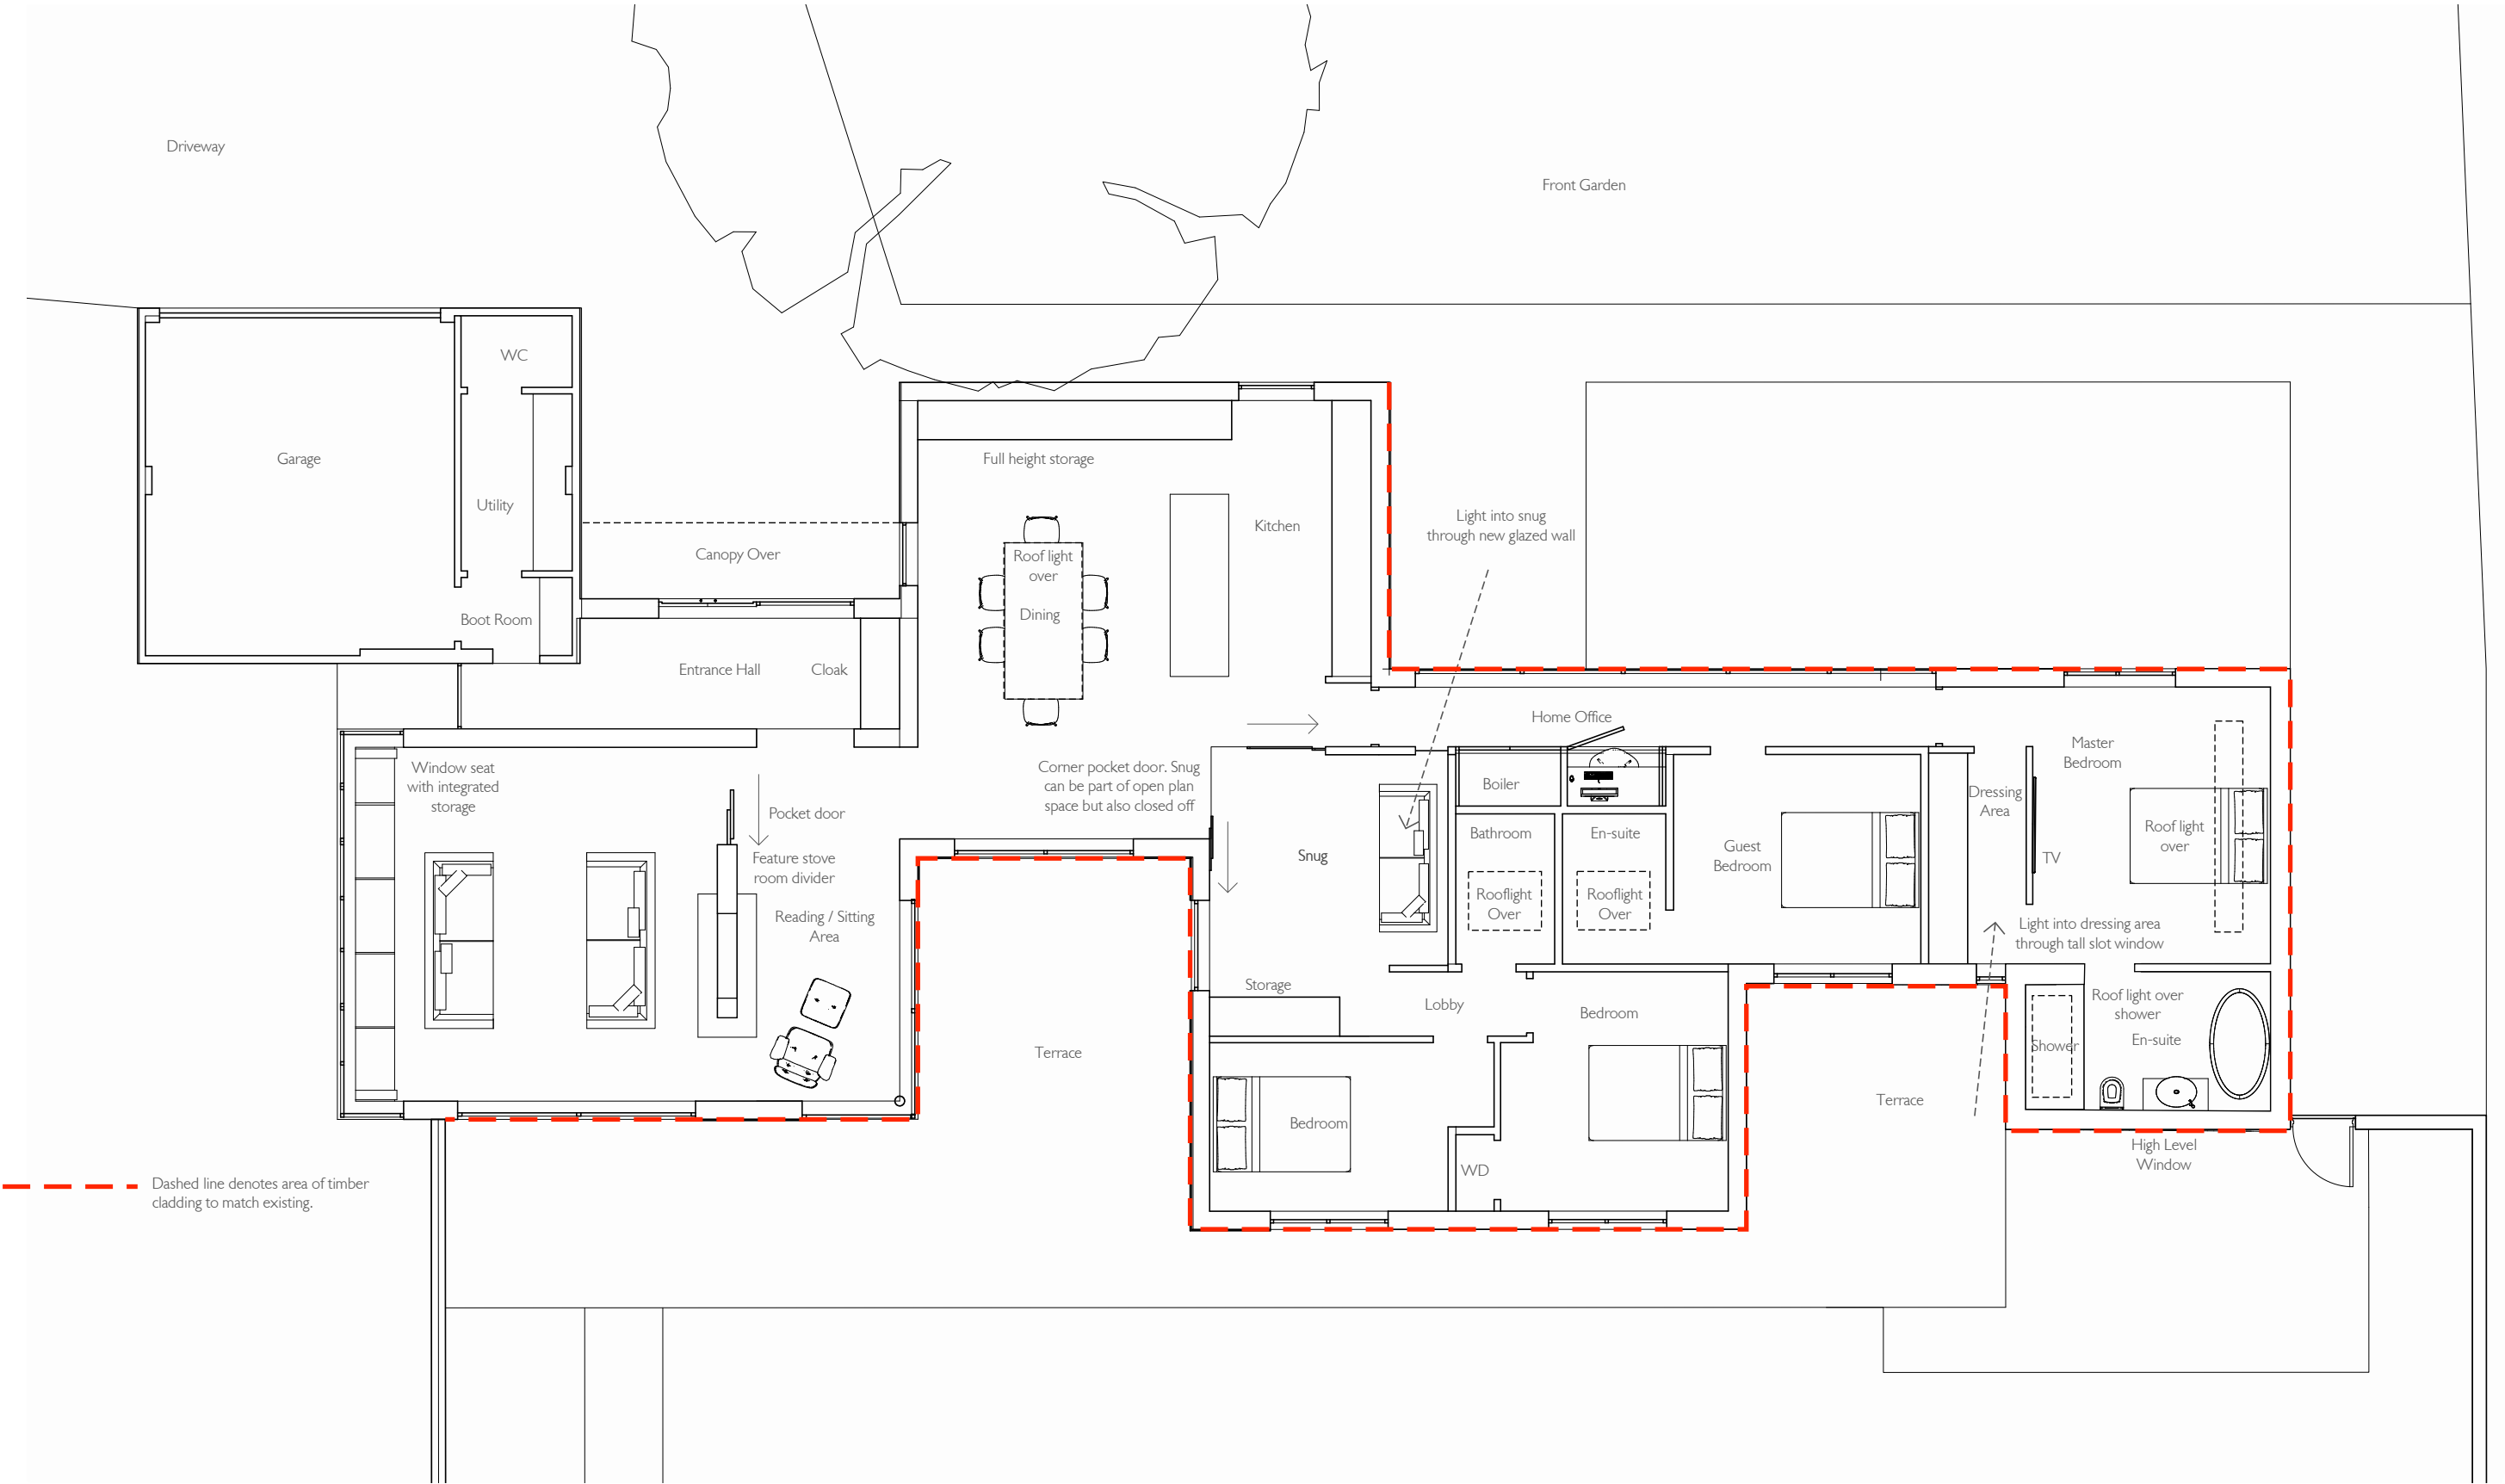


PROPOSED FRONT ELEVATION SCALE 1:100@A3

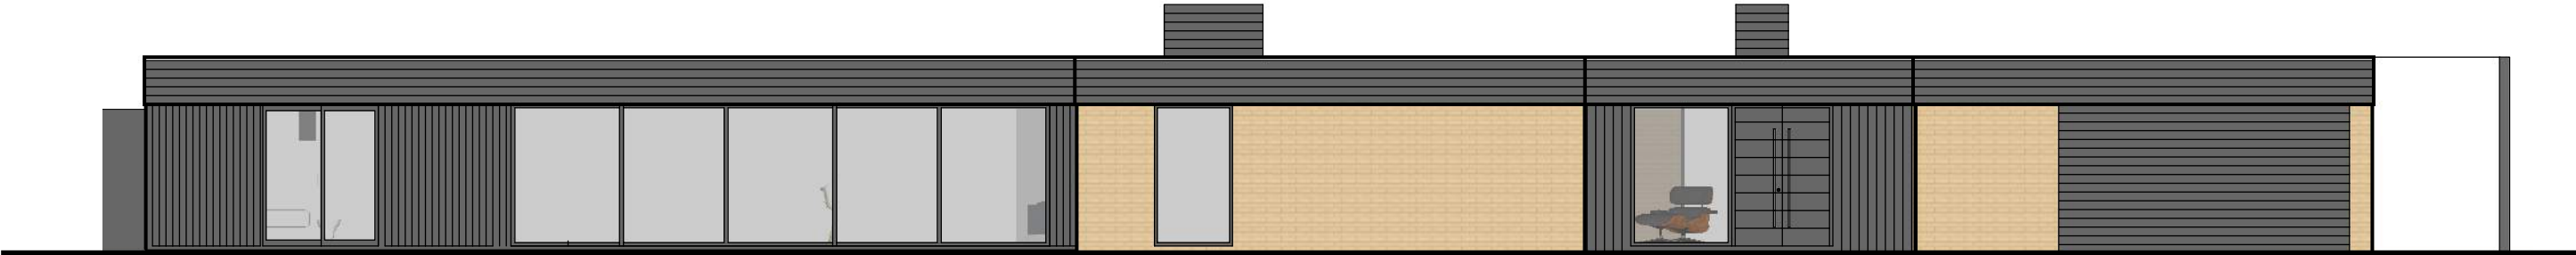


PROPOSED REAR ELEVATION SCALE 1:100@A3

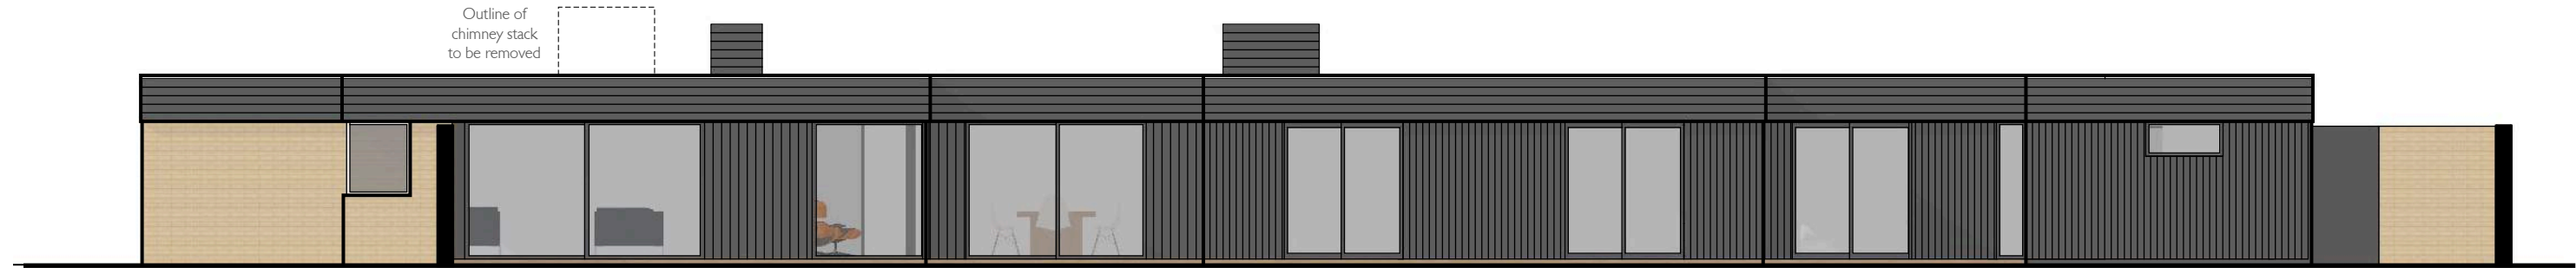


PROPOSED SIDE ELEVATION SCALE 1:100@A3

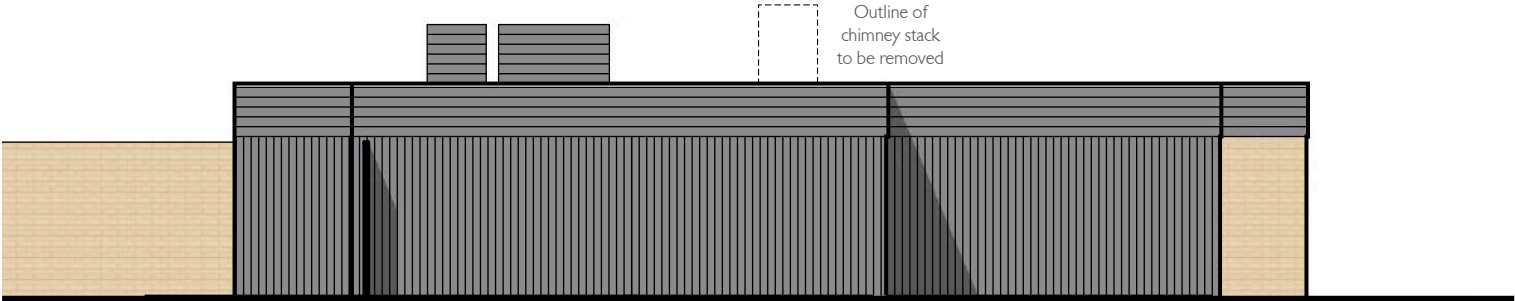

PROPOSED SIDE ELEVATION SCALE 1:100@A3

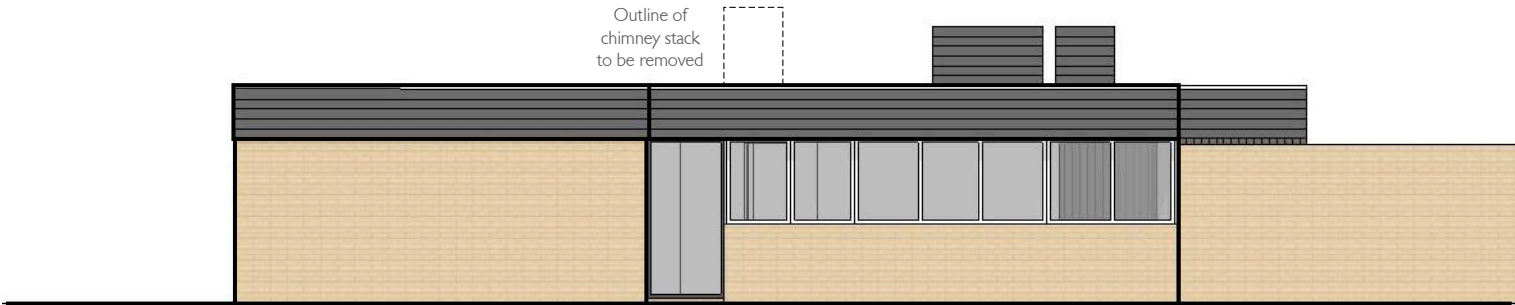

PROPOSED 3D VIEWS

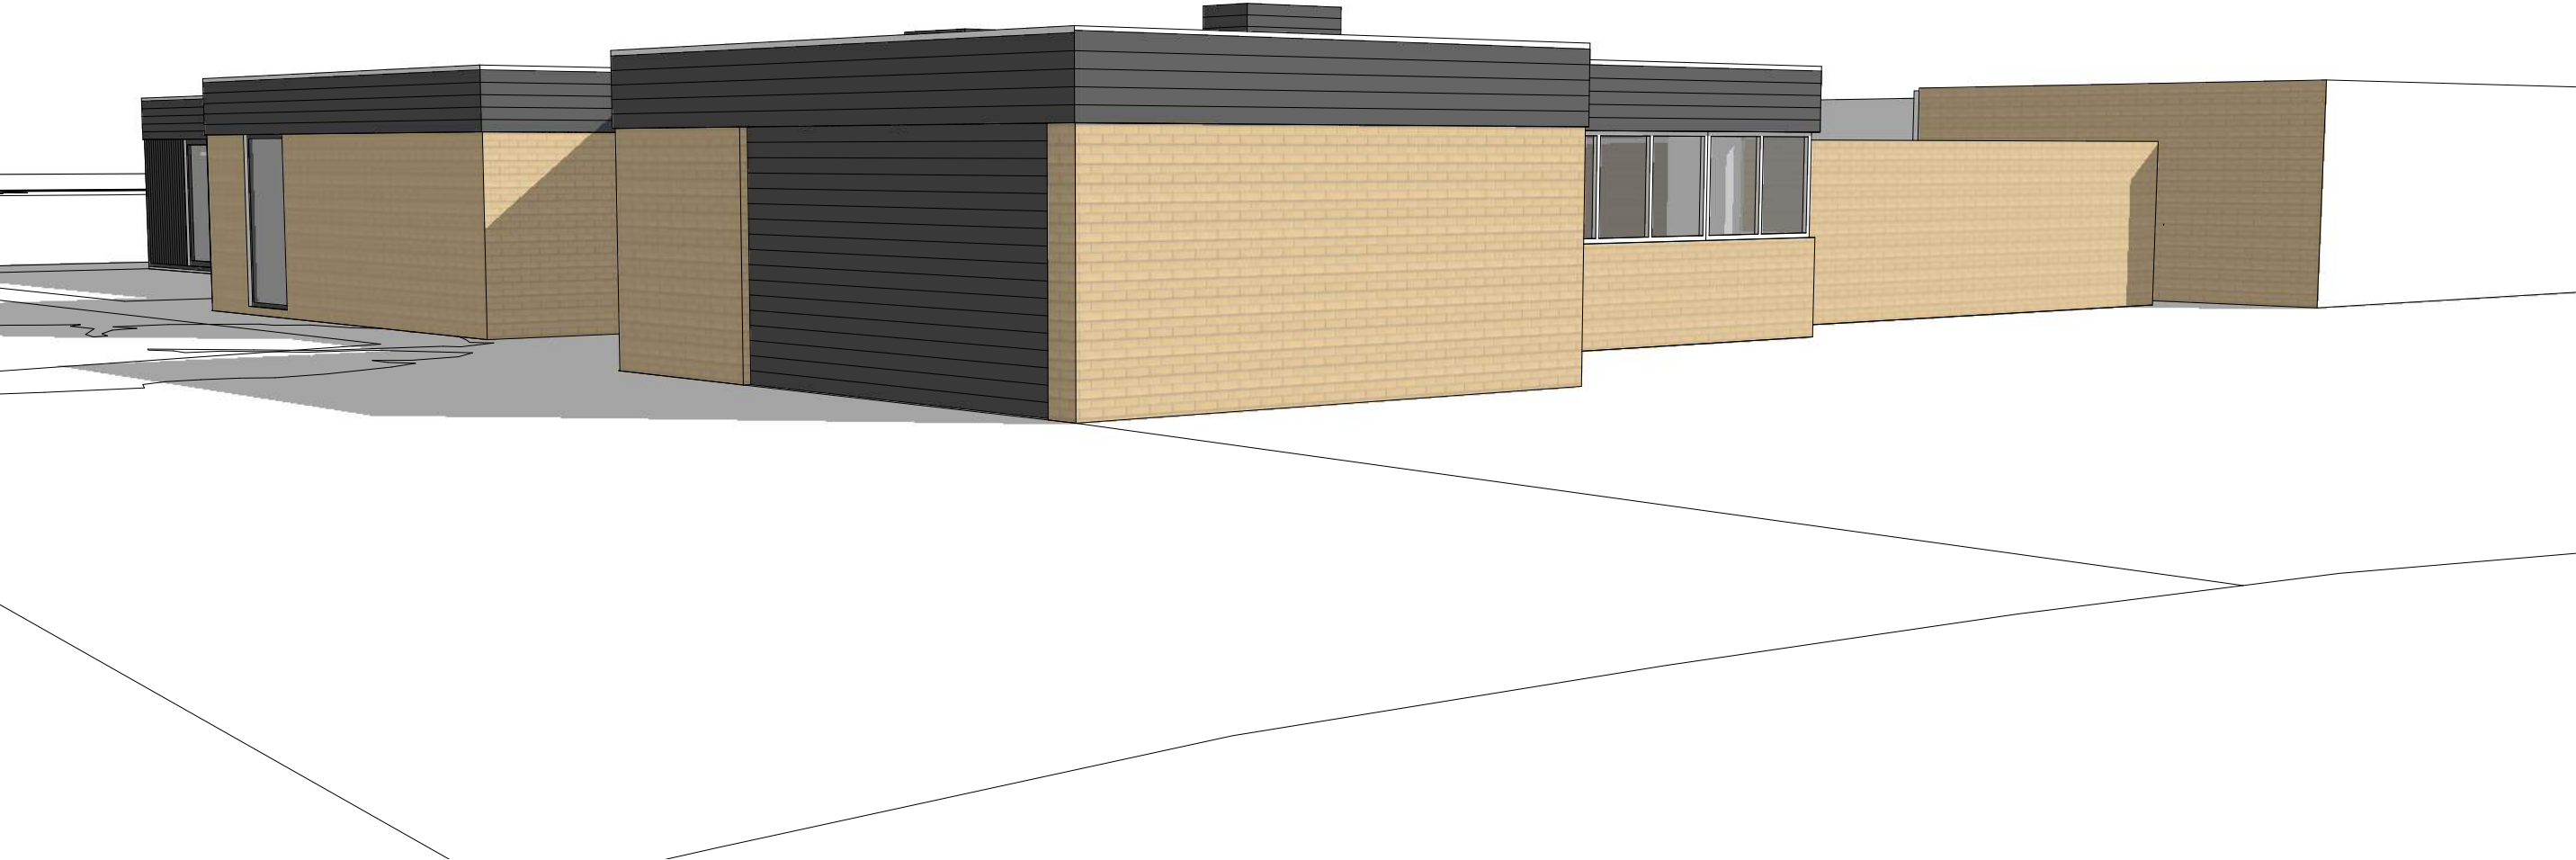


PROPOSED 3D VIEWS



ENTRANCE PORCH DETAIL




PROPOSED 3D VIEWS

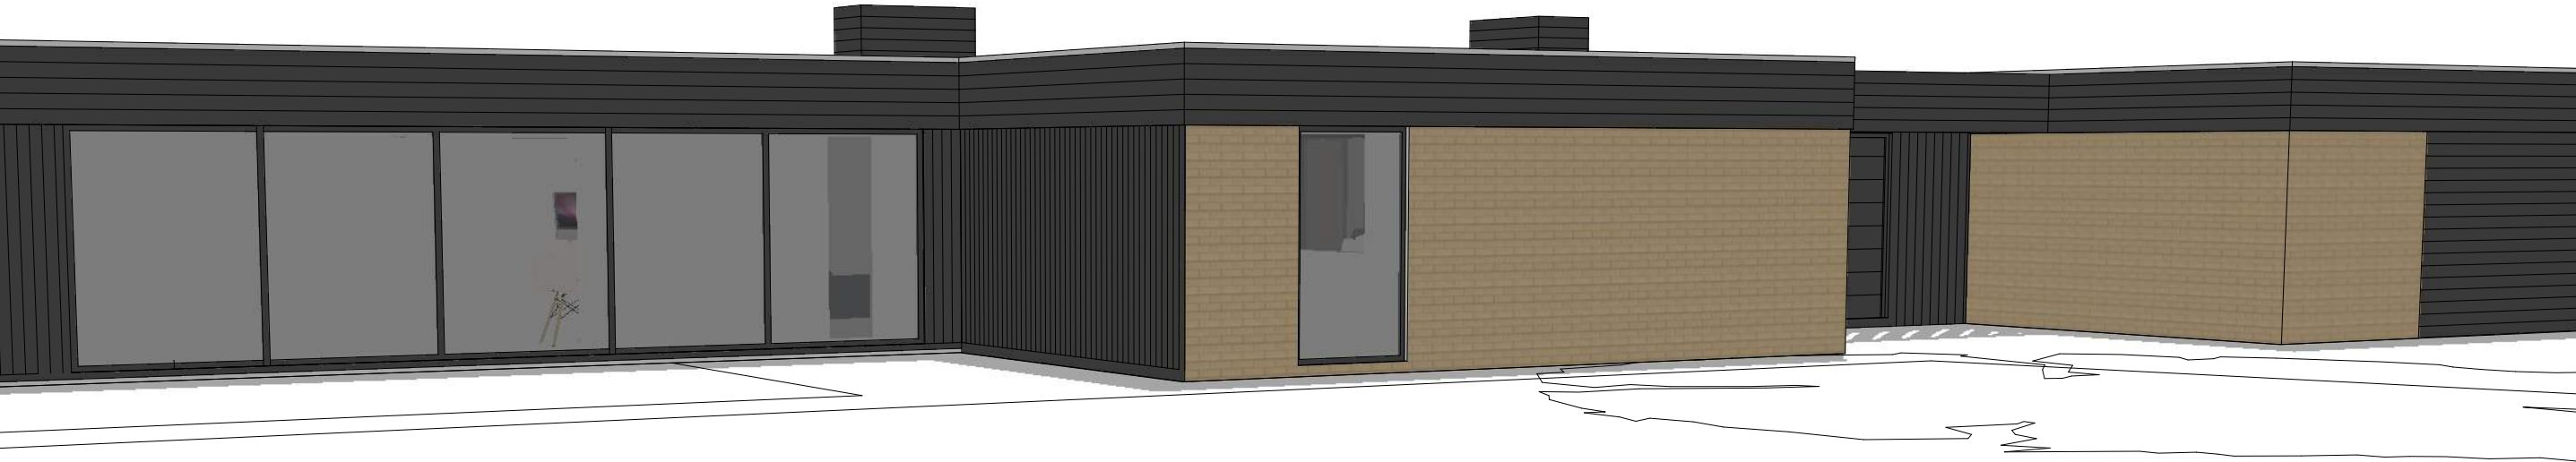

PROPOSED 3D VIEWS



PROPOSED 3D VIEWS

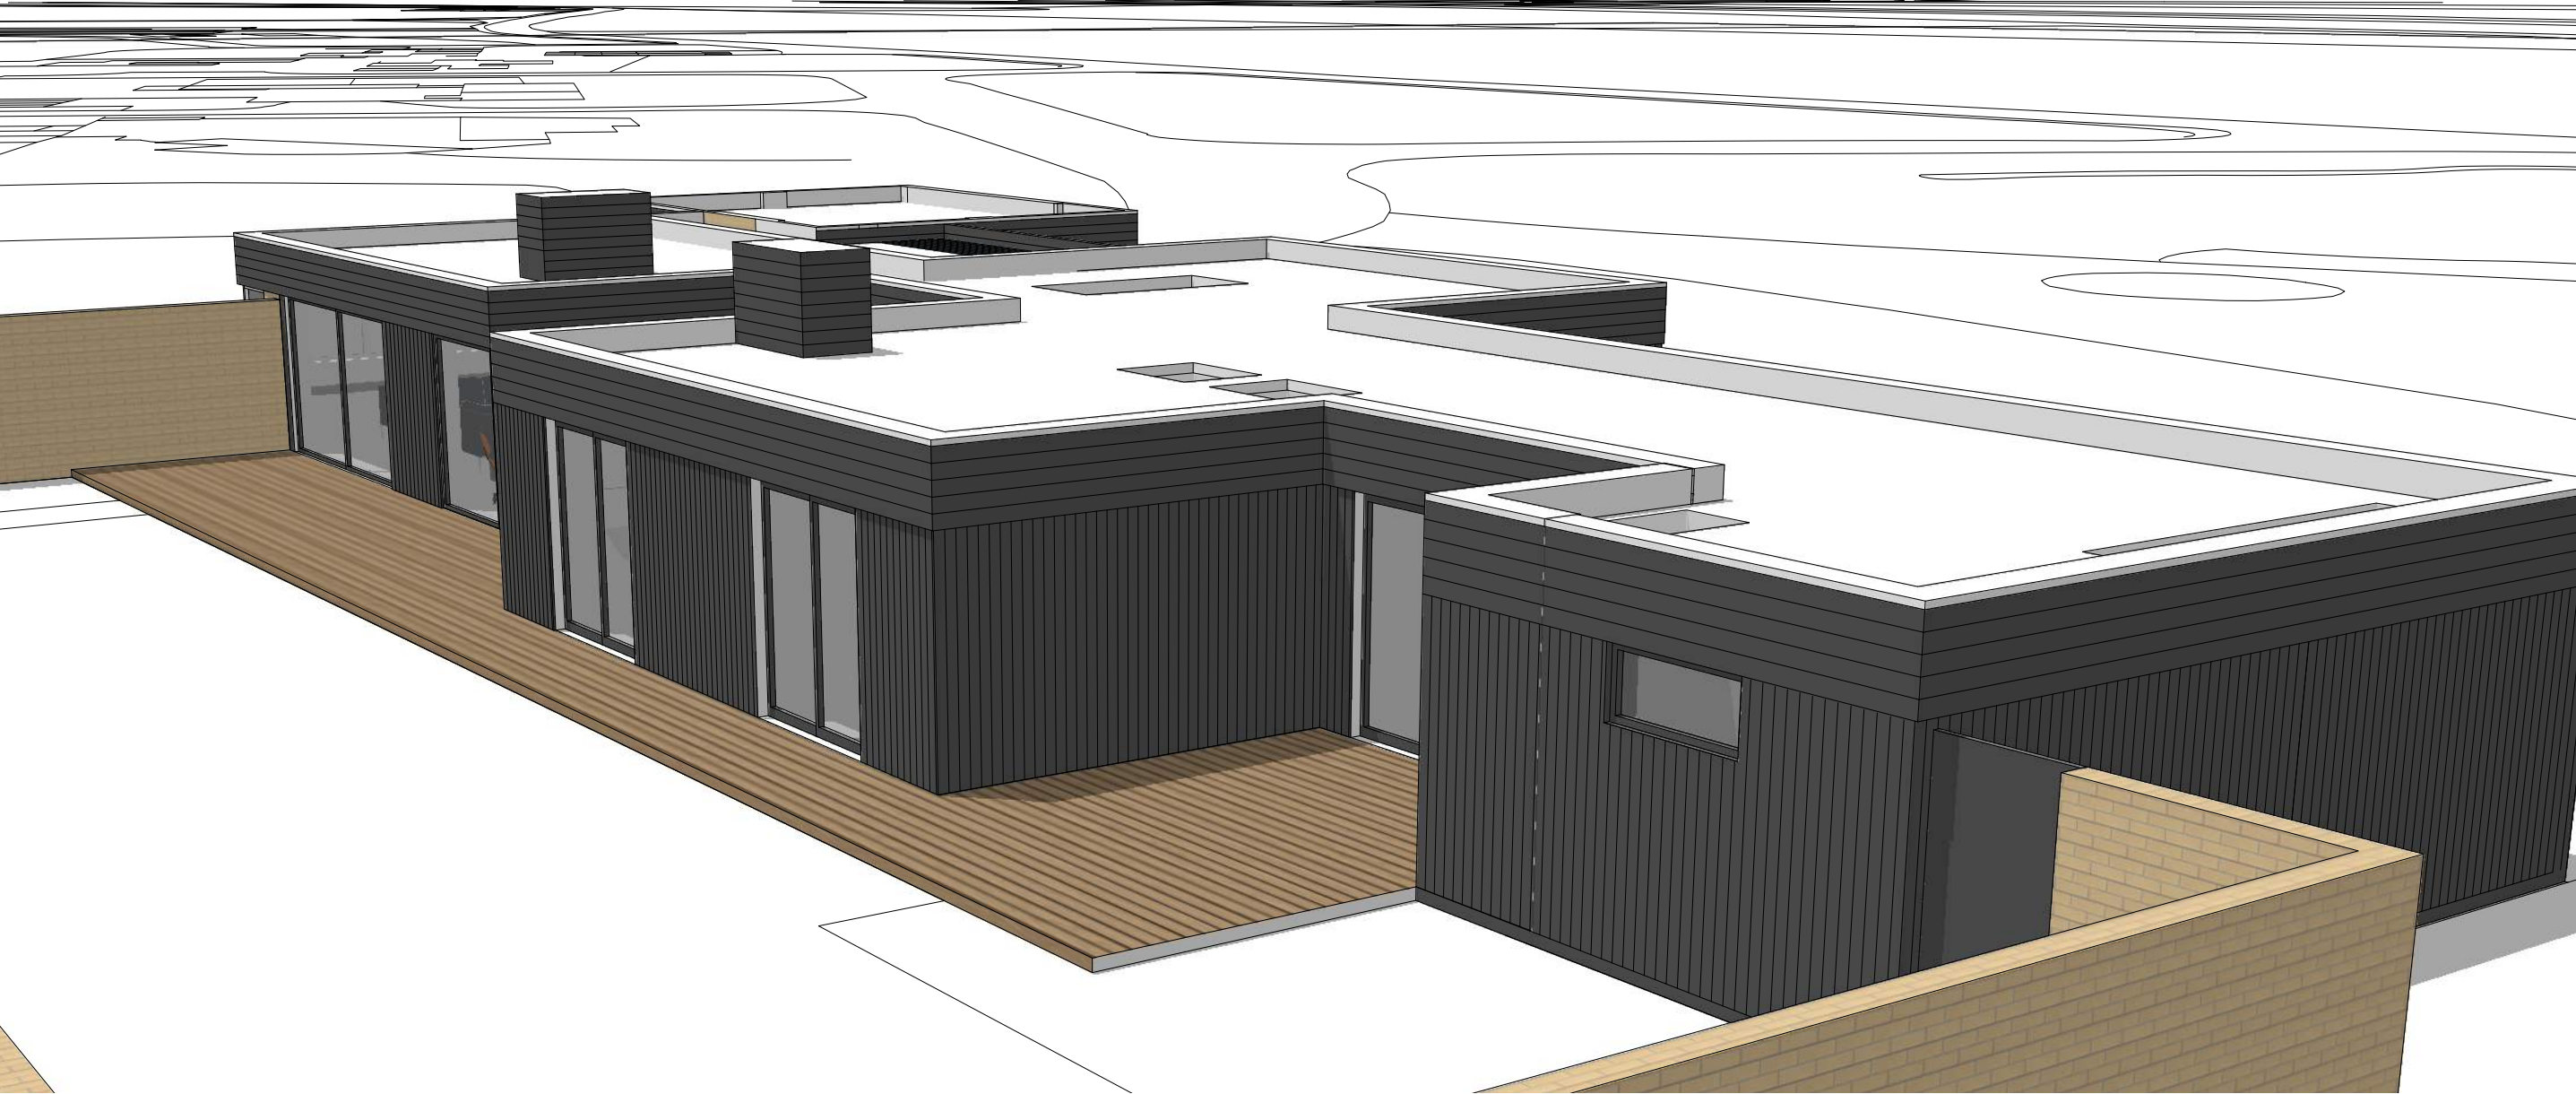


PROPOSED 3D VIEWS



PROPOSED 3D VIEWS



PROPOSED 3D VIEWS

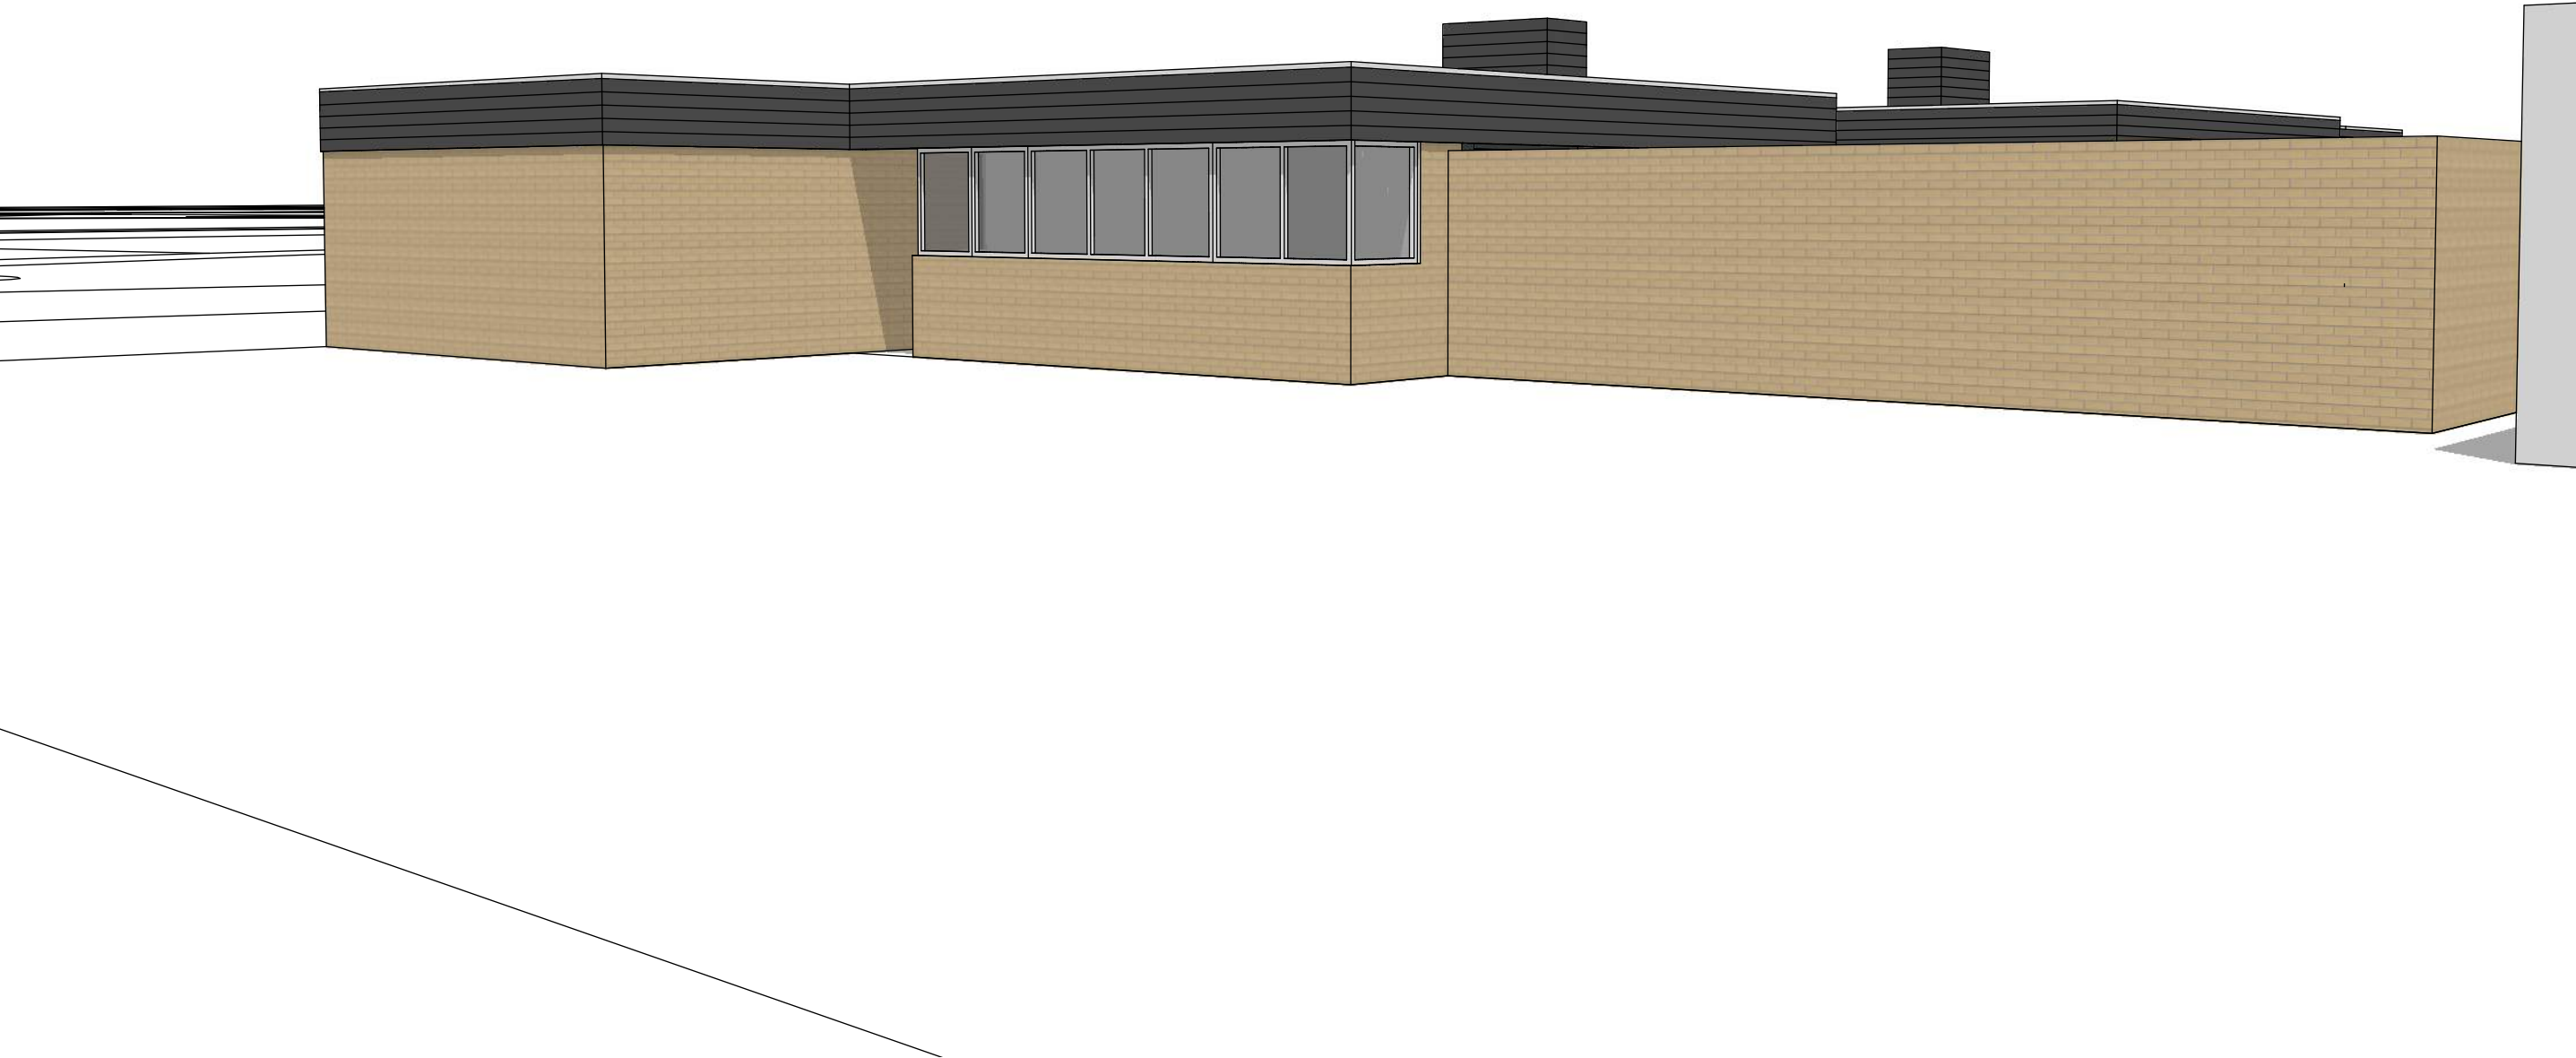

PROPOSED 3D VIEWS



PROPOSED 3D VIEWS

