


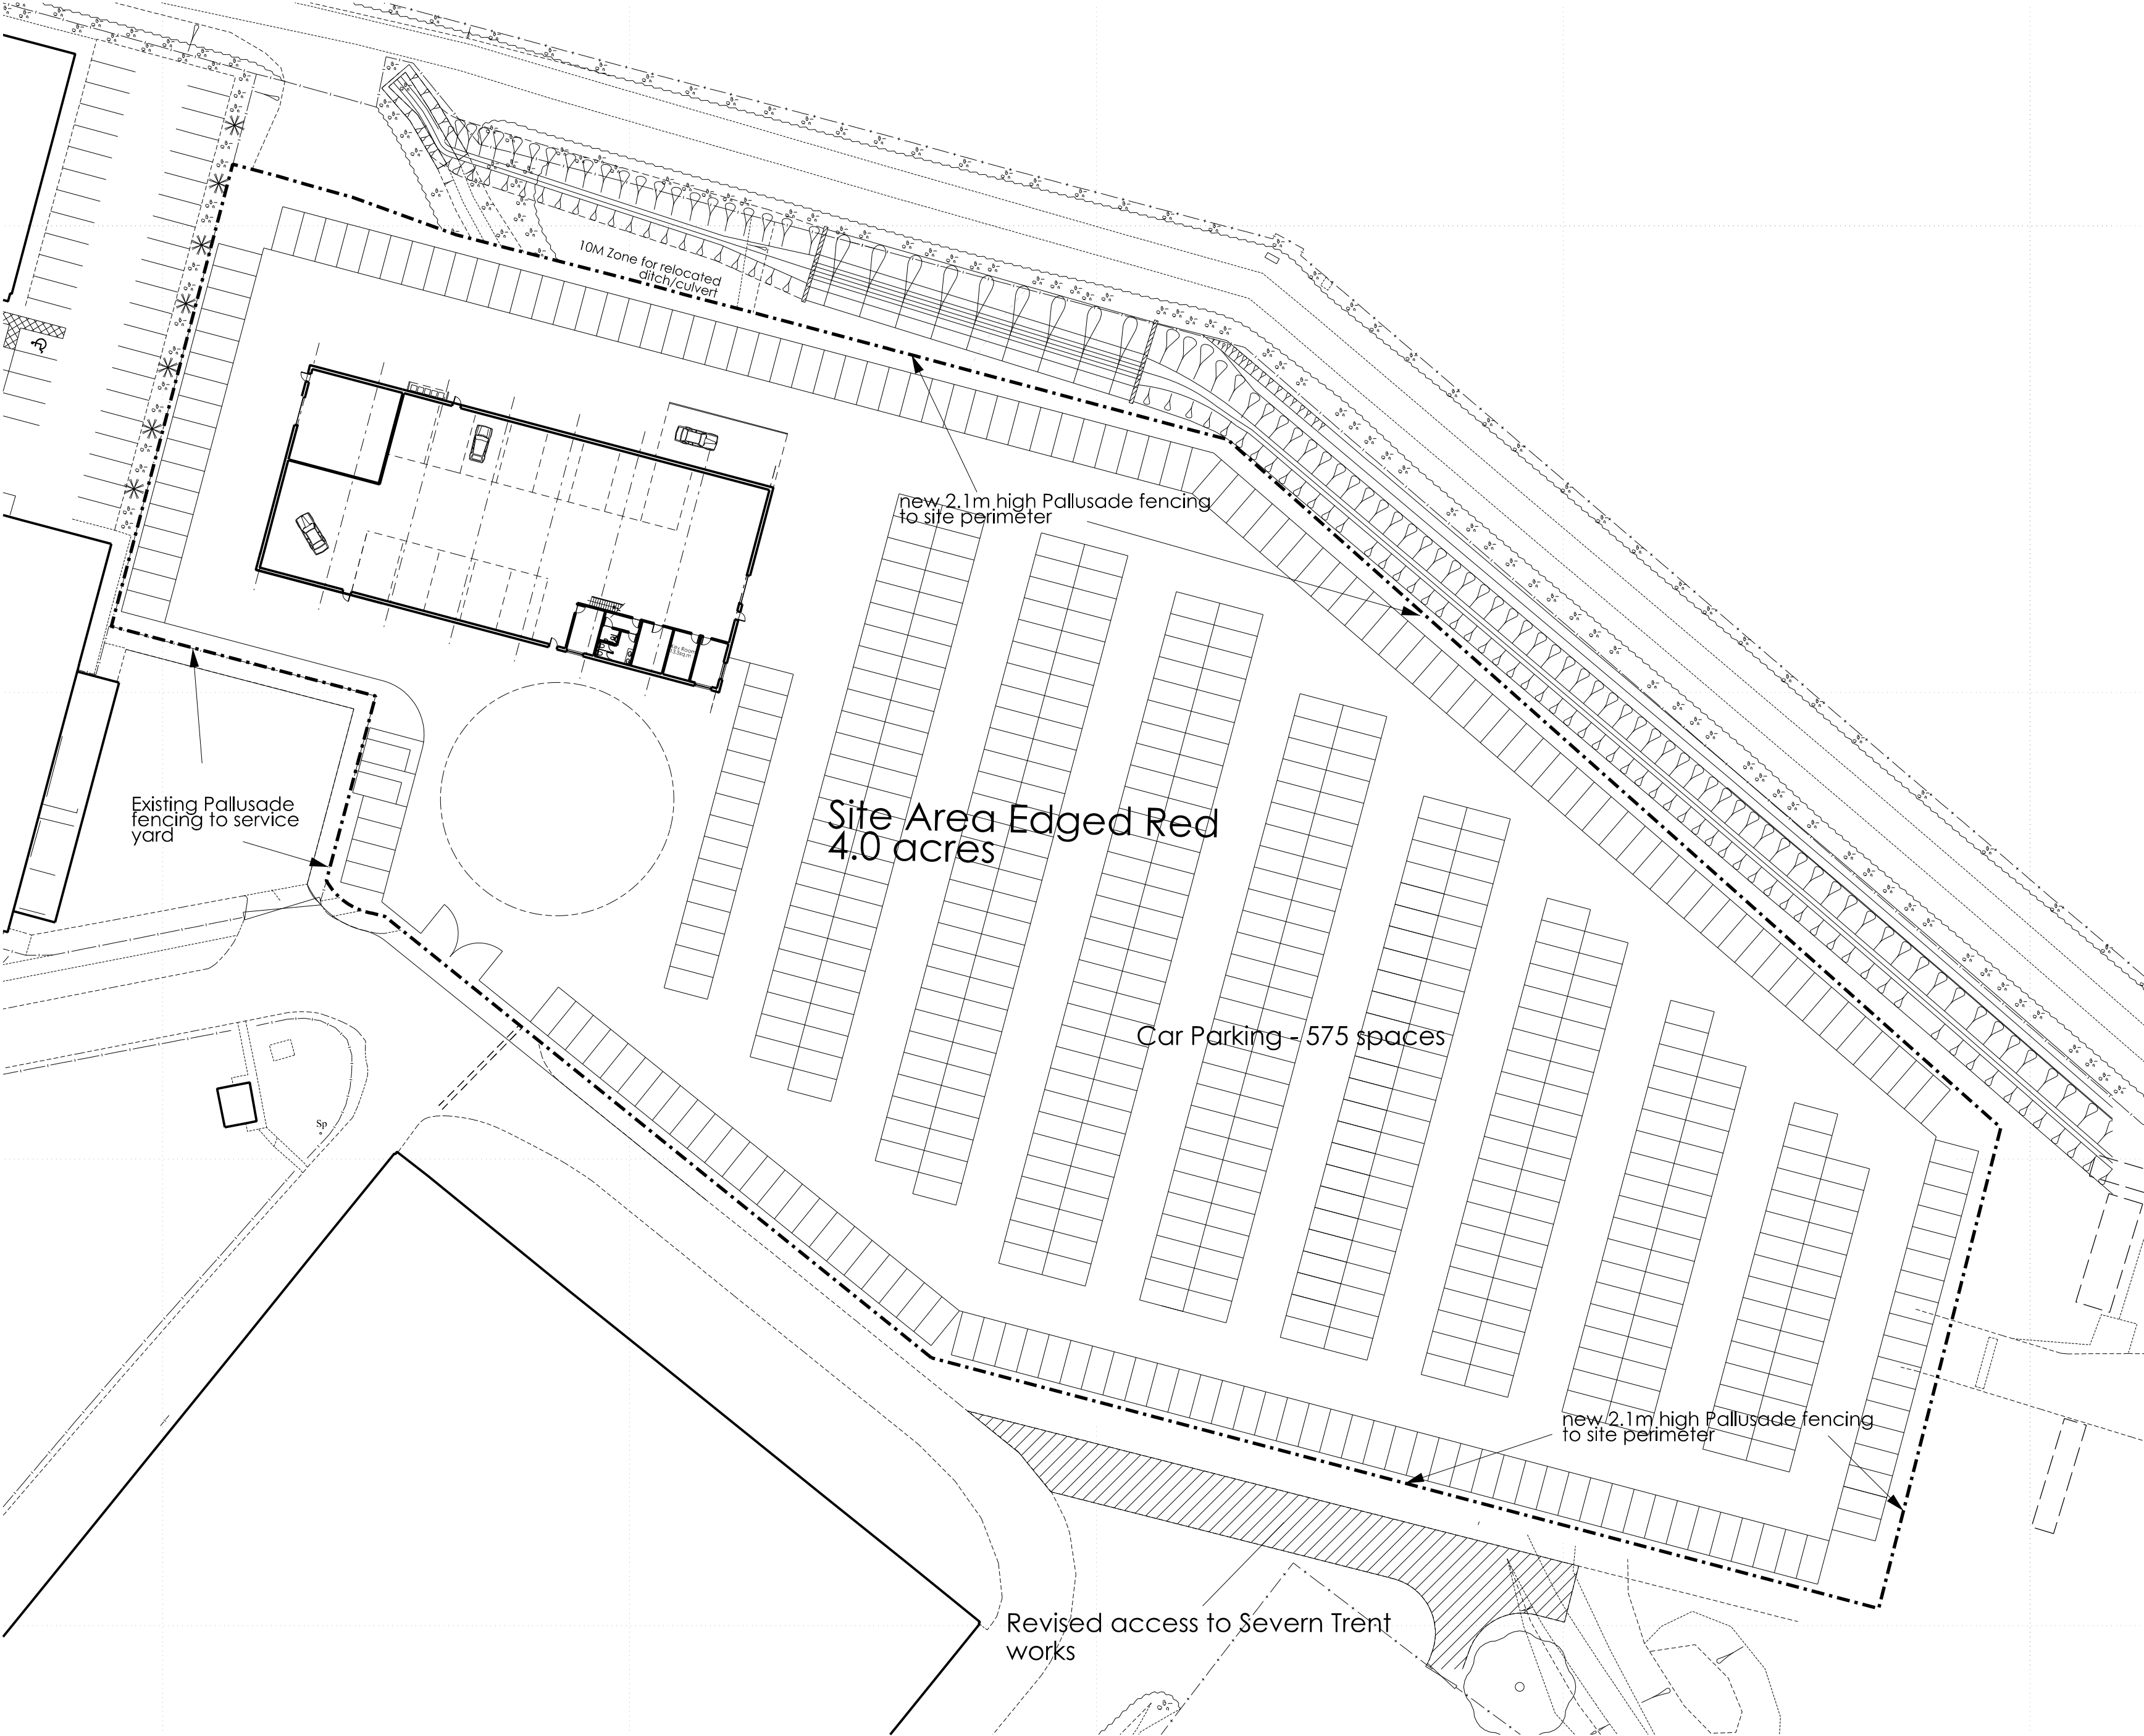

This drawing to be read in conjunction with all specifications and all other consultants design information. Any contradictions between this drawing and any other design information to be advised to the contract administrator and author immediately

The contractor to site measure, check and verify all information issued, and confirm the correctness of the contents prior to the commencement on site.

The contractor to comply with all current statutory legislation, Building Regulations, British Standards, and good building practice.

Do not scale from this drawing.

Revision		Date		Init	
rev	description	date	dr by	ap by	
A	Building footprint updated	17-01-17	kd	jw	
B	Site layout adjusted to accommodate culvert diversion	18-01-17	kd	jw	
C	Site Boundary amended	21-03-17	kd	jw	
D	Boundary fence indicated	04-04-17	kd	jw	

client:
St Modwen Developments Ltd
Client Ref: 101408

project:
Hilton Motors
Hilton Business Park

title:
Proposed Site Plan

date: 15.11.16
drawn by: jw
checked by: kd

scale: 1:500@A2
dwg ref: 16038-GNA-XX-ST-DR-A-0002

status:
rev: D

© the drawing, design and the building works depicted are the copyright of Glancy Nicholls Architects Ltd & may not be reproduced or amended, except by the written permission by Glancy Nicholls Architects Ltd. No liability will be accepted for any amendments made by other persons.

The issue of this drawing/document does not confer any license for use of the design to any party whatsoever save as expressly agreed by Glancy Nicholls Architects Ltd.

Glancy Nicholls Architects