



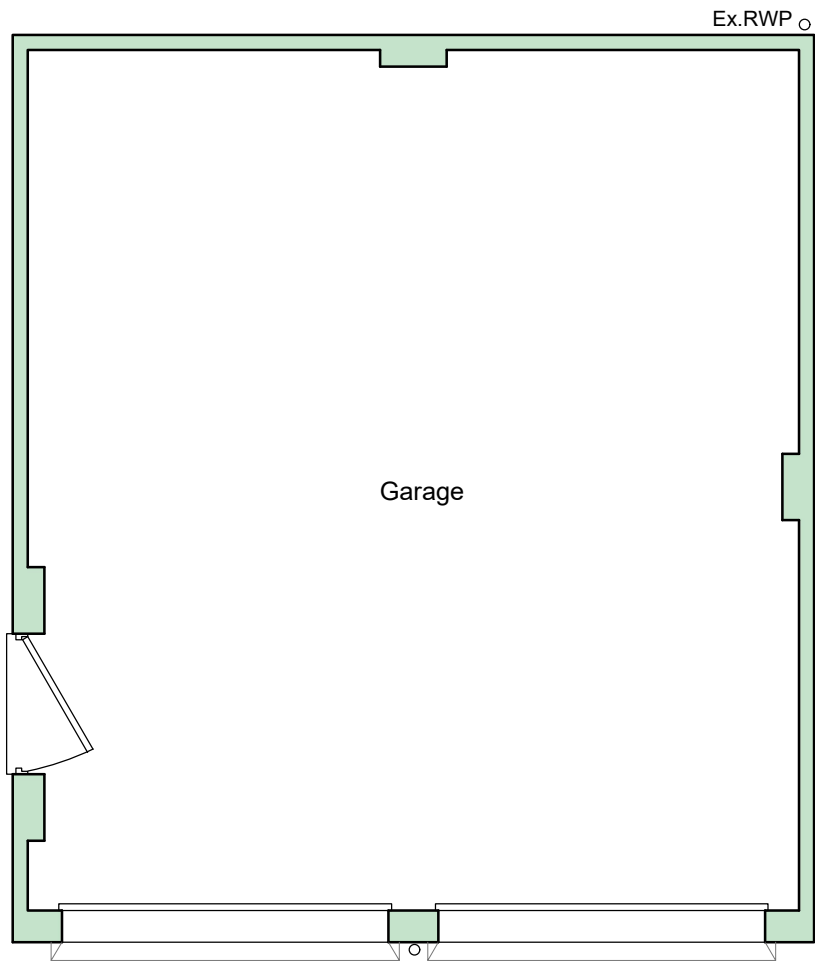

Existing Garage Plan

Scale 1 : 50

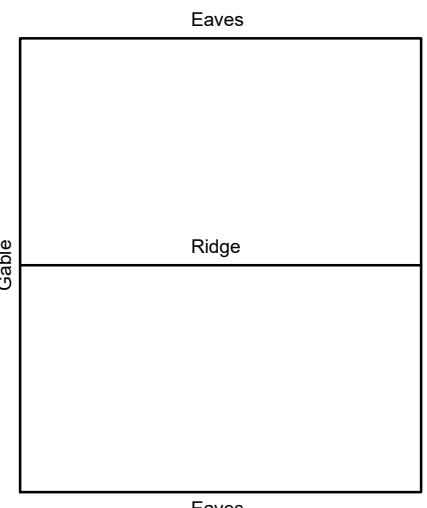


Existing Roof Plan


Scale 1 : 100

Existing Elevations


Scale 1 : 100

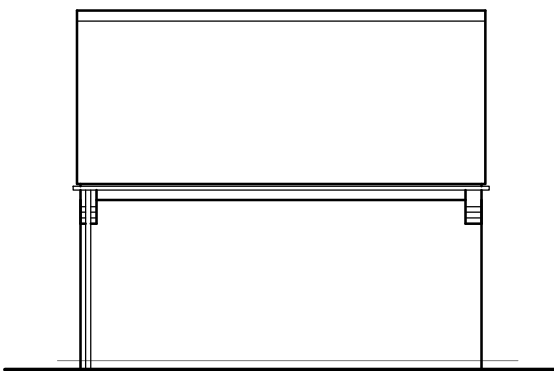


West

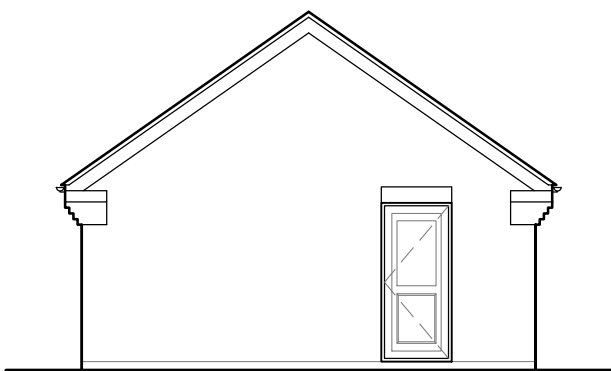


South

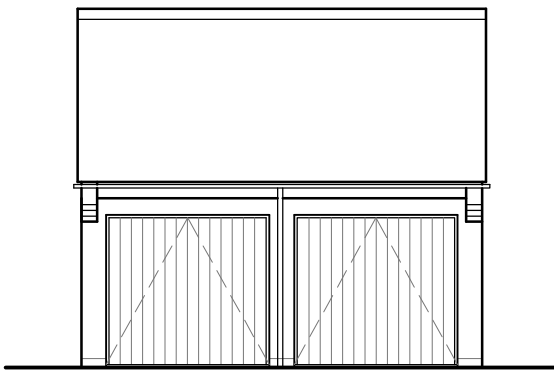

East

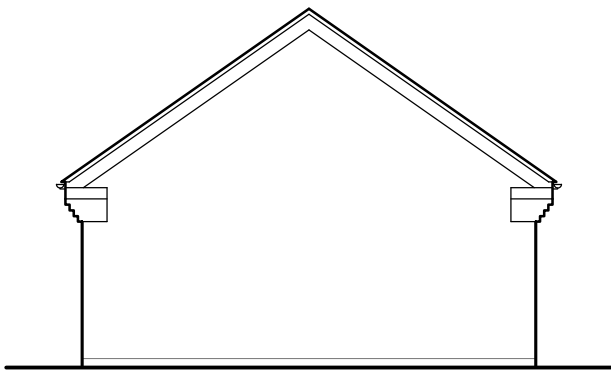

North

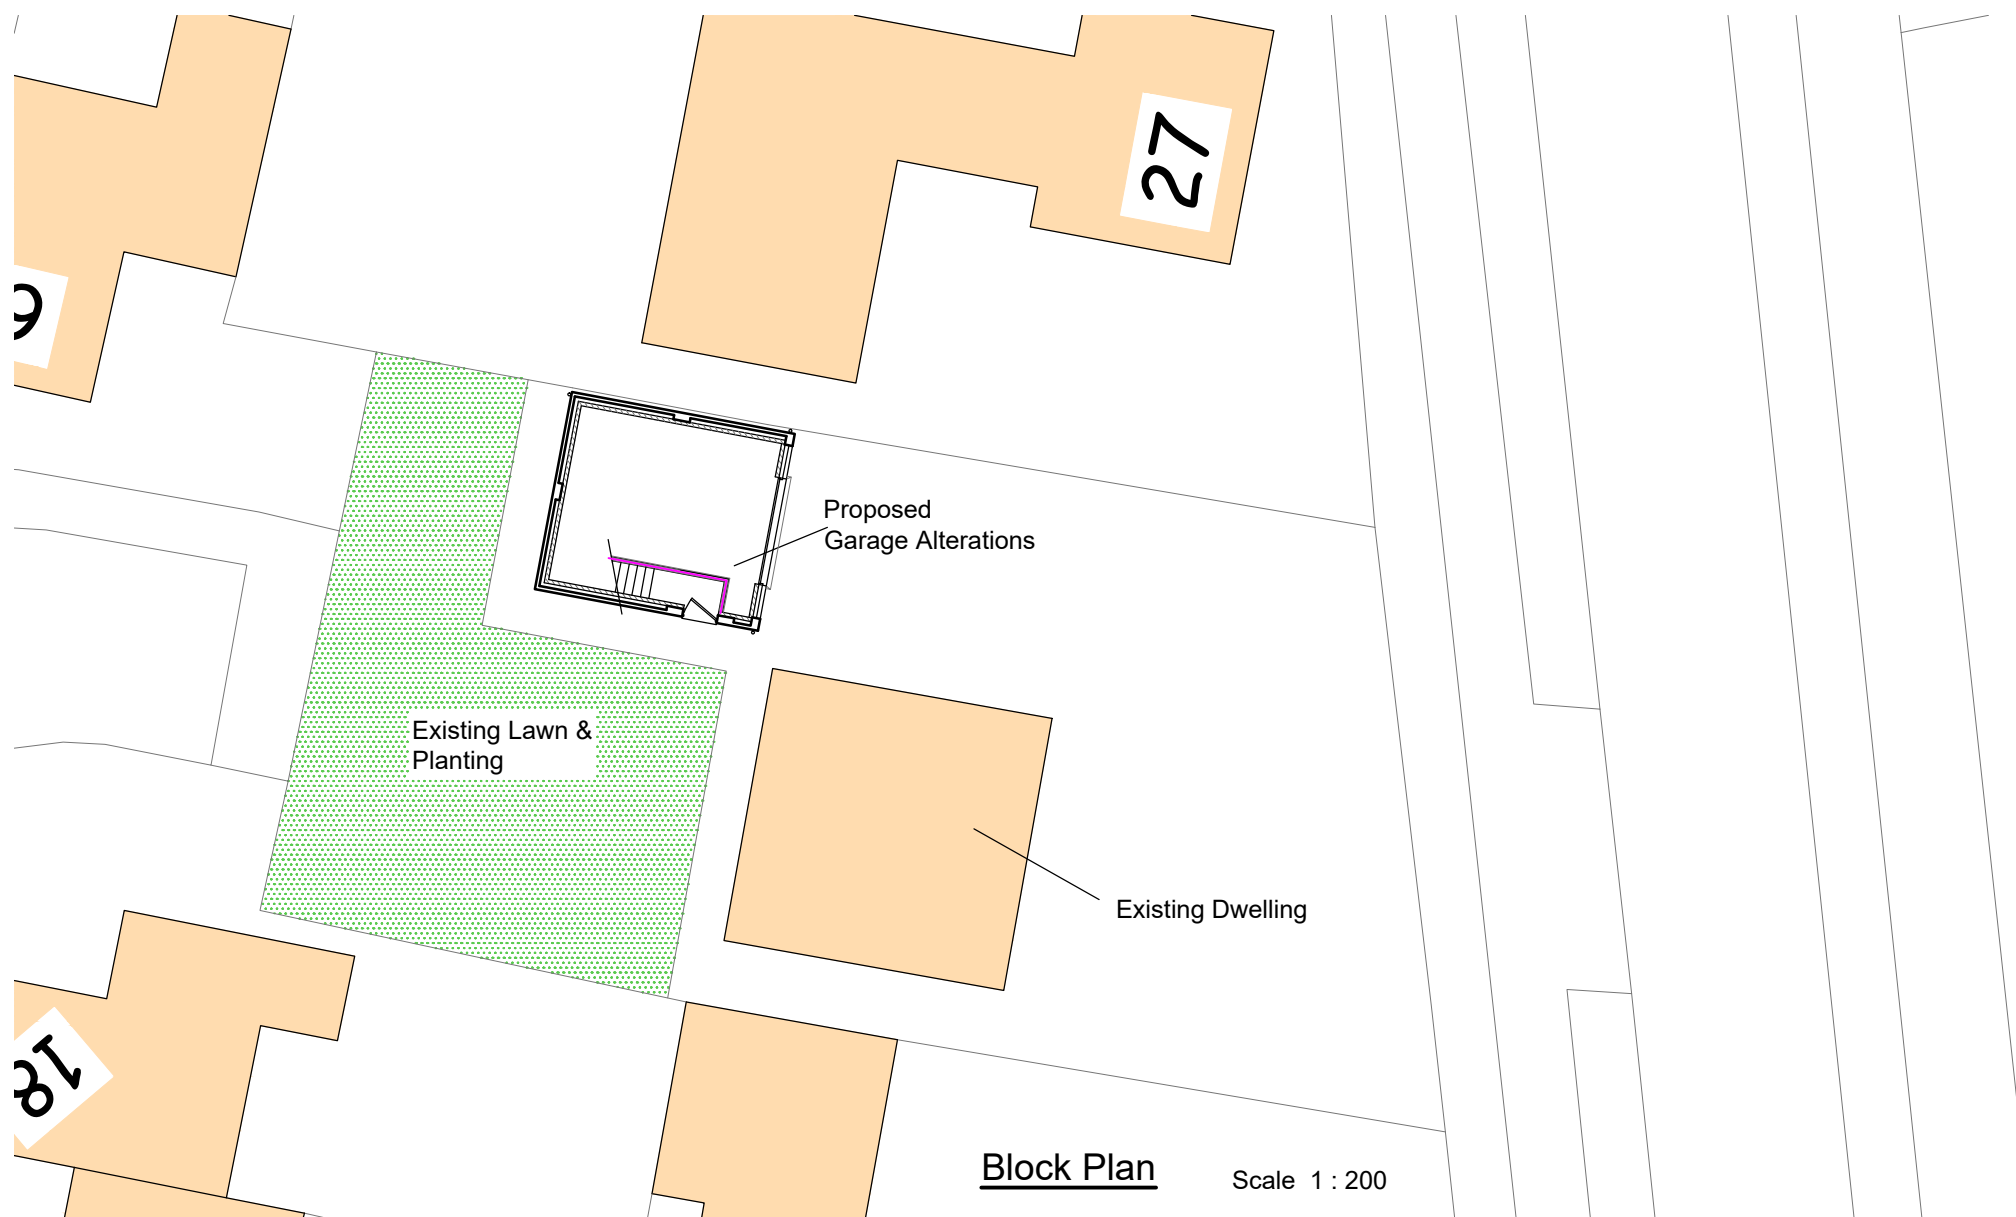


Block Plan


Scale 1 : 200

Proposed Elevations


Scale 1 : 100

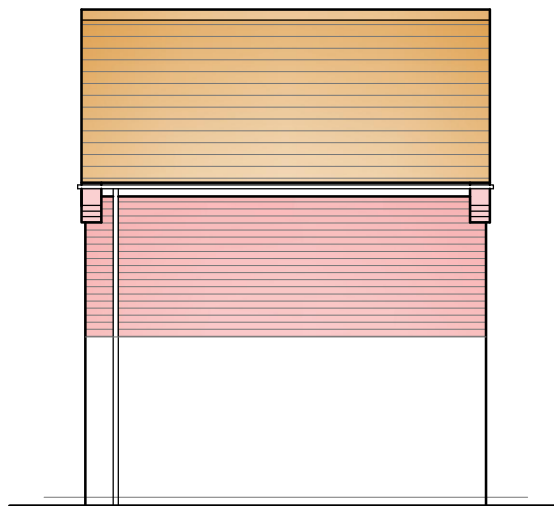


West

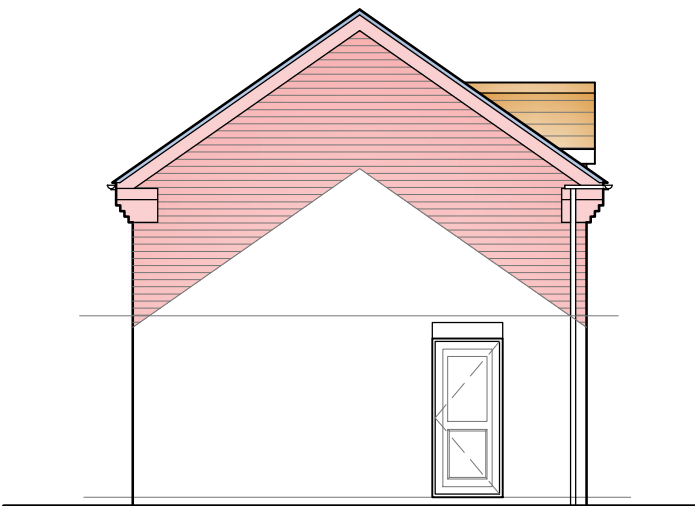

South

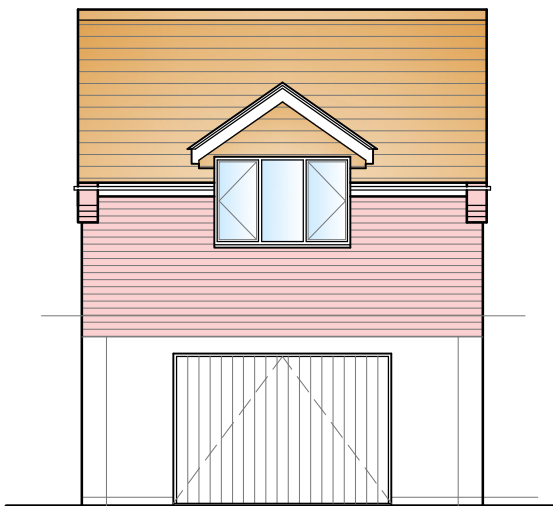

East

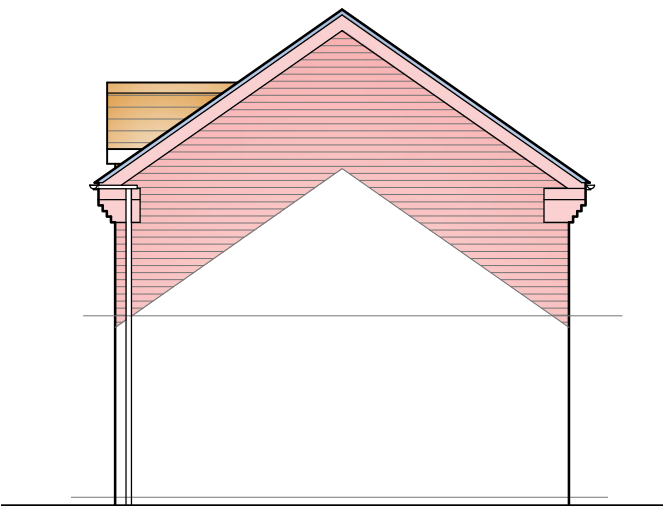

North



Location Plan


Scale 1 : 1250

0 0.1 0.2 0.3 0.4 0.6 0.8 1m

SCALE 1:20


0m 0.5 1 1.5 2 3 4 5m

SCALE 1:50

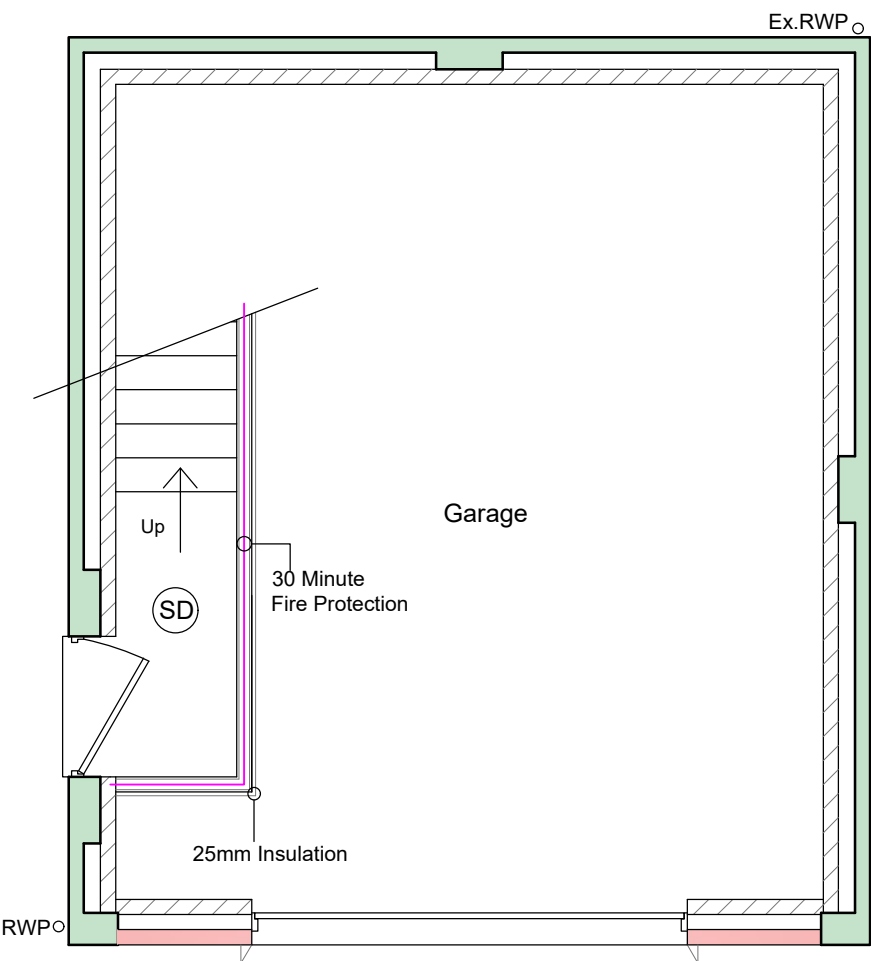


Proposed Garage Plan

Scale 1 : 50

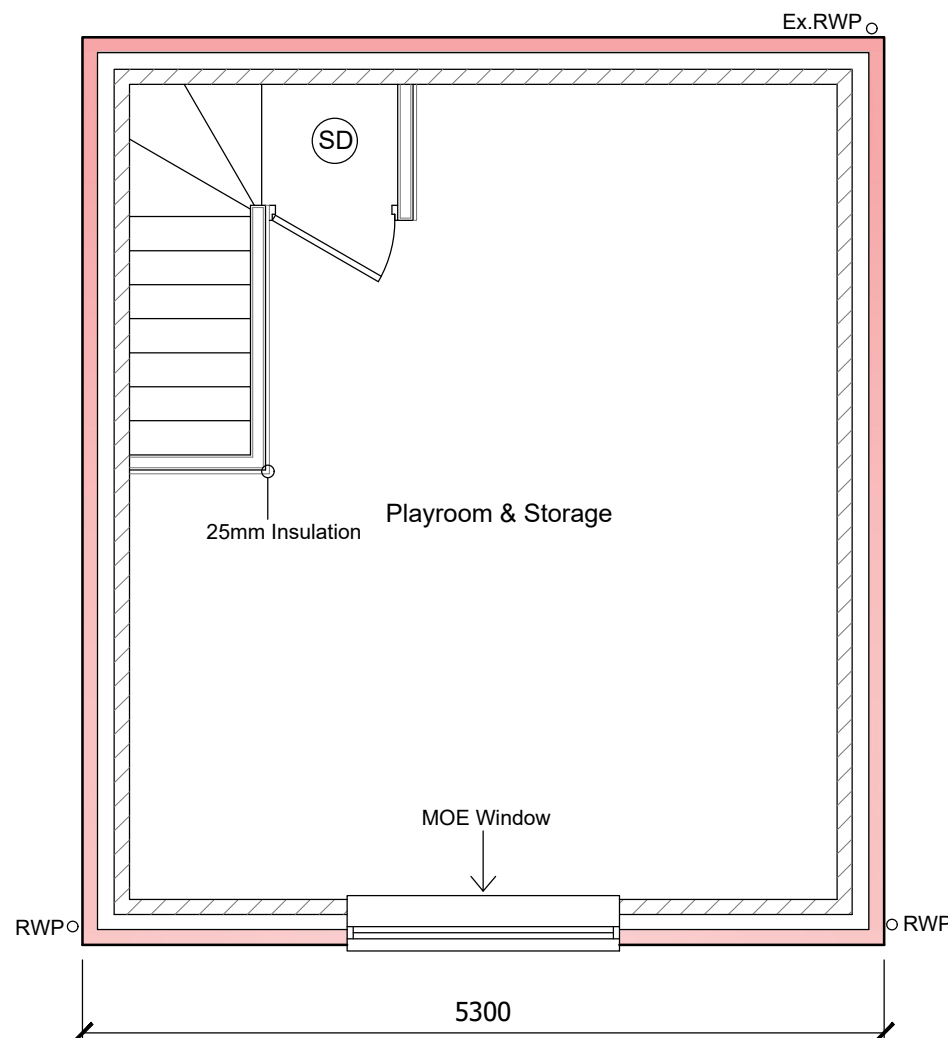


Proposed First Floor Plan

Scale 1 : 50

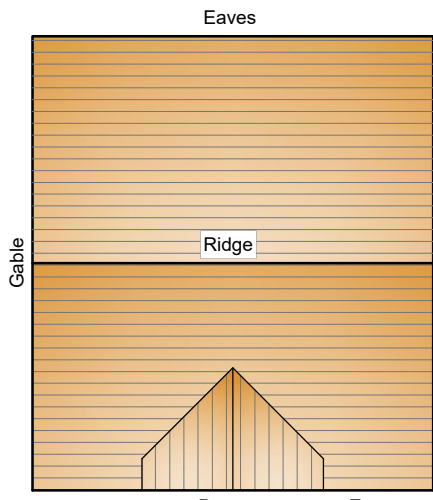


Proposed Roof Plan

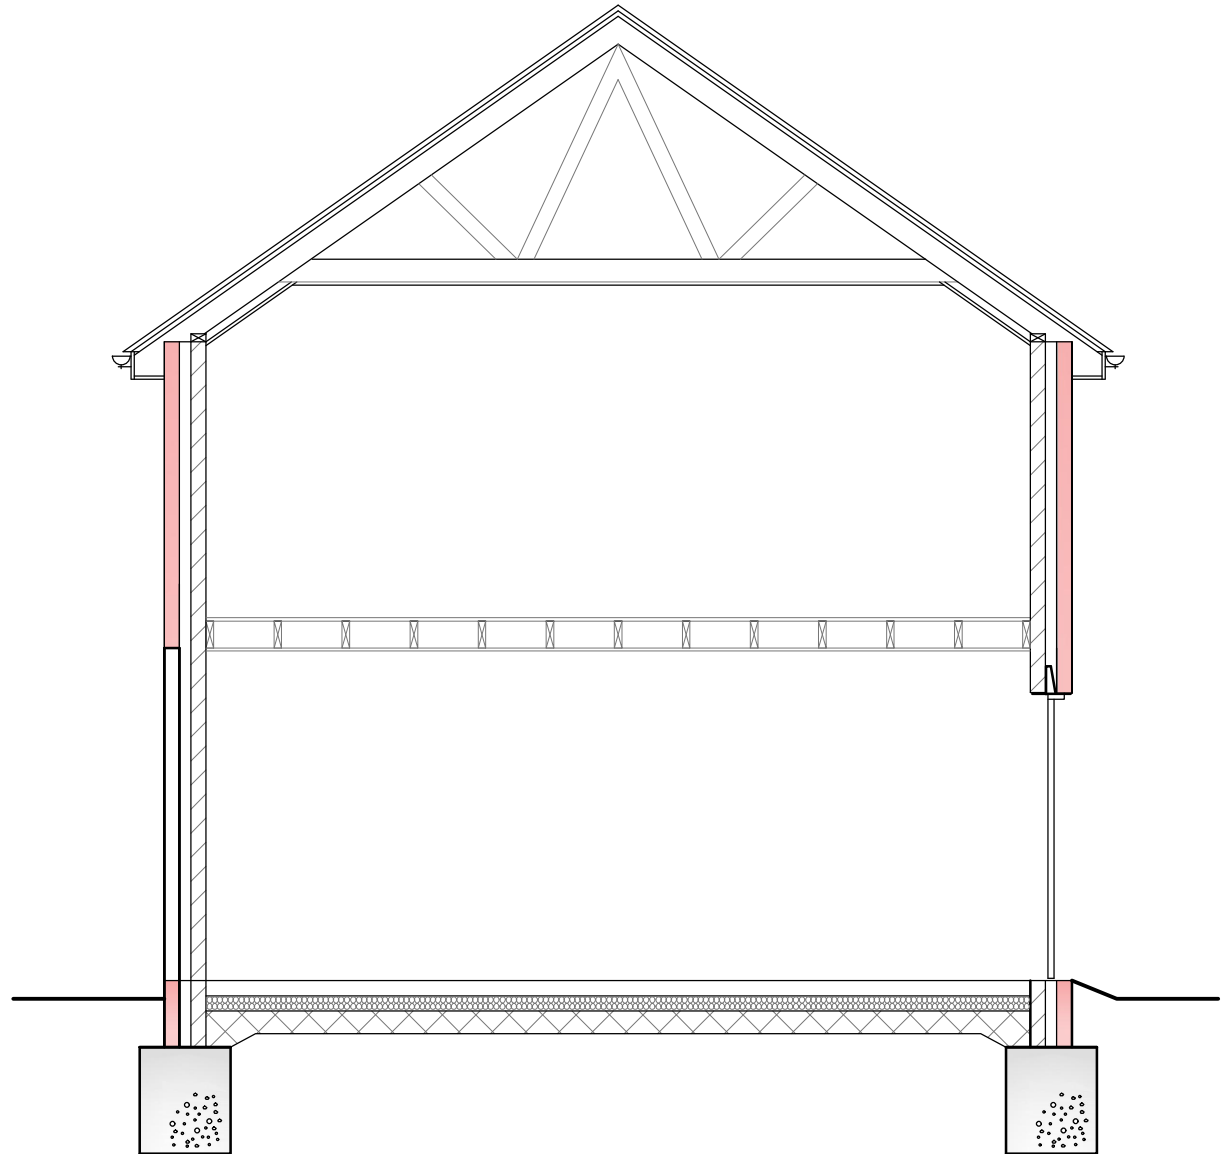

Proposed Section

Scale 1 : 50

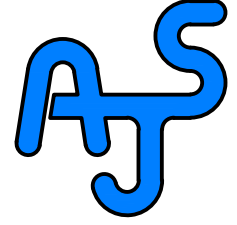Rev.	Revision Description	Drm		Date
 A.J.S. Structural Design 62 Carter Street Utttoxeter Staffs. ST14 8EU Tel: 01889 569056 Fax: 01889 569005 Client: Mr Gary Bright 25 Lucas Lane, Hilton DE65 5FL Title: Proposed Garage Conversion: Existing and Proposed Plans and Elevations, Location Plan and Site Plan Drawn by: JG Date: January 2017 Index No.: Scales: As Shown Paper Size A1 Drawing No: C1394 - 001 Revision B				