




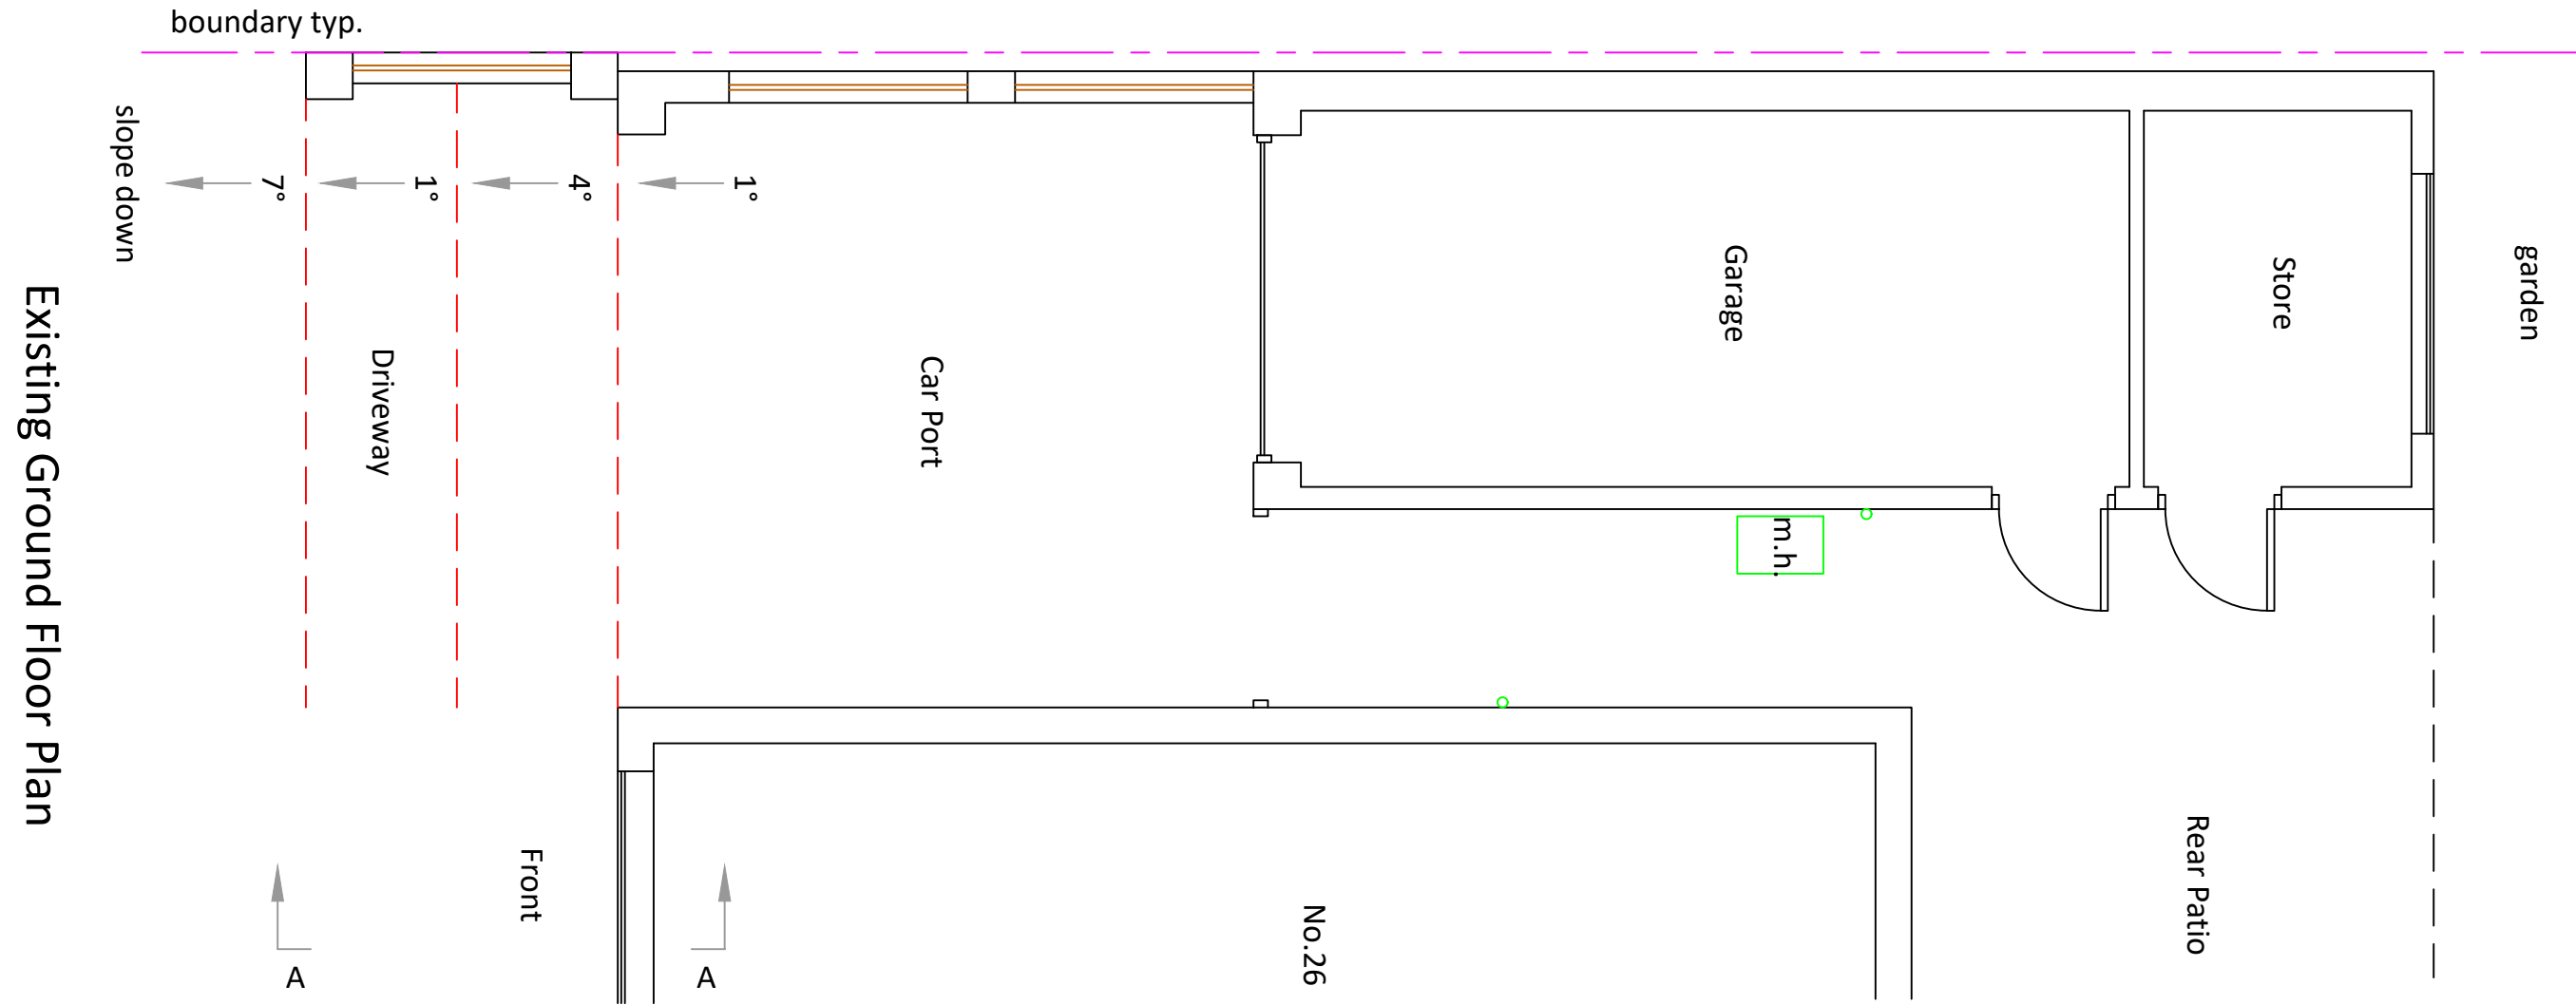


Existing Ground Floor Plan

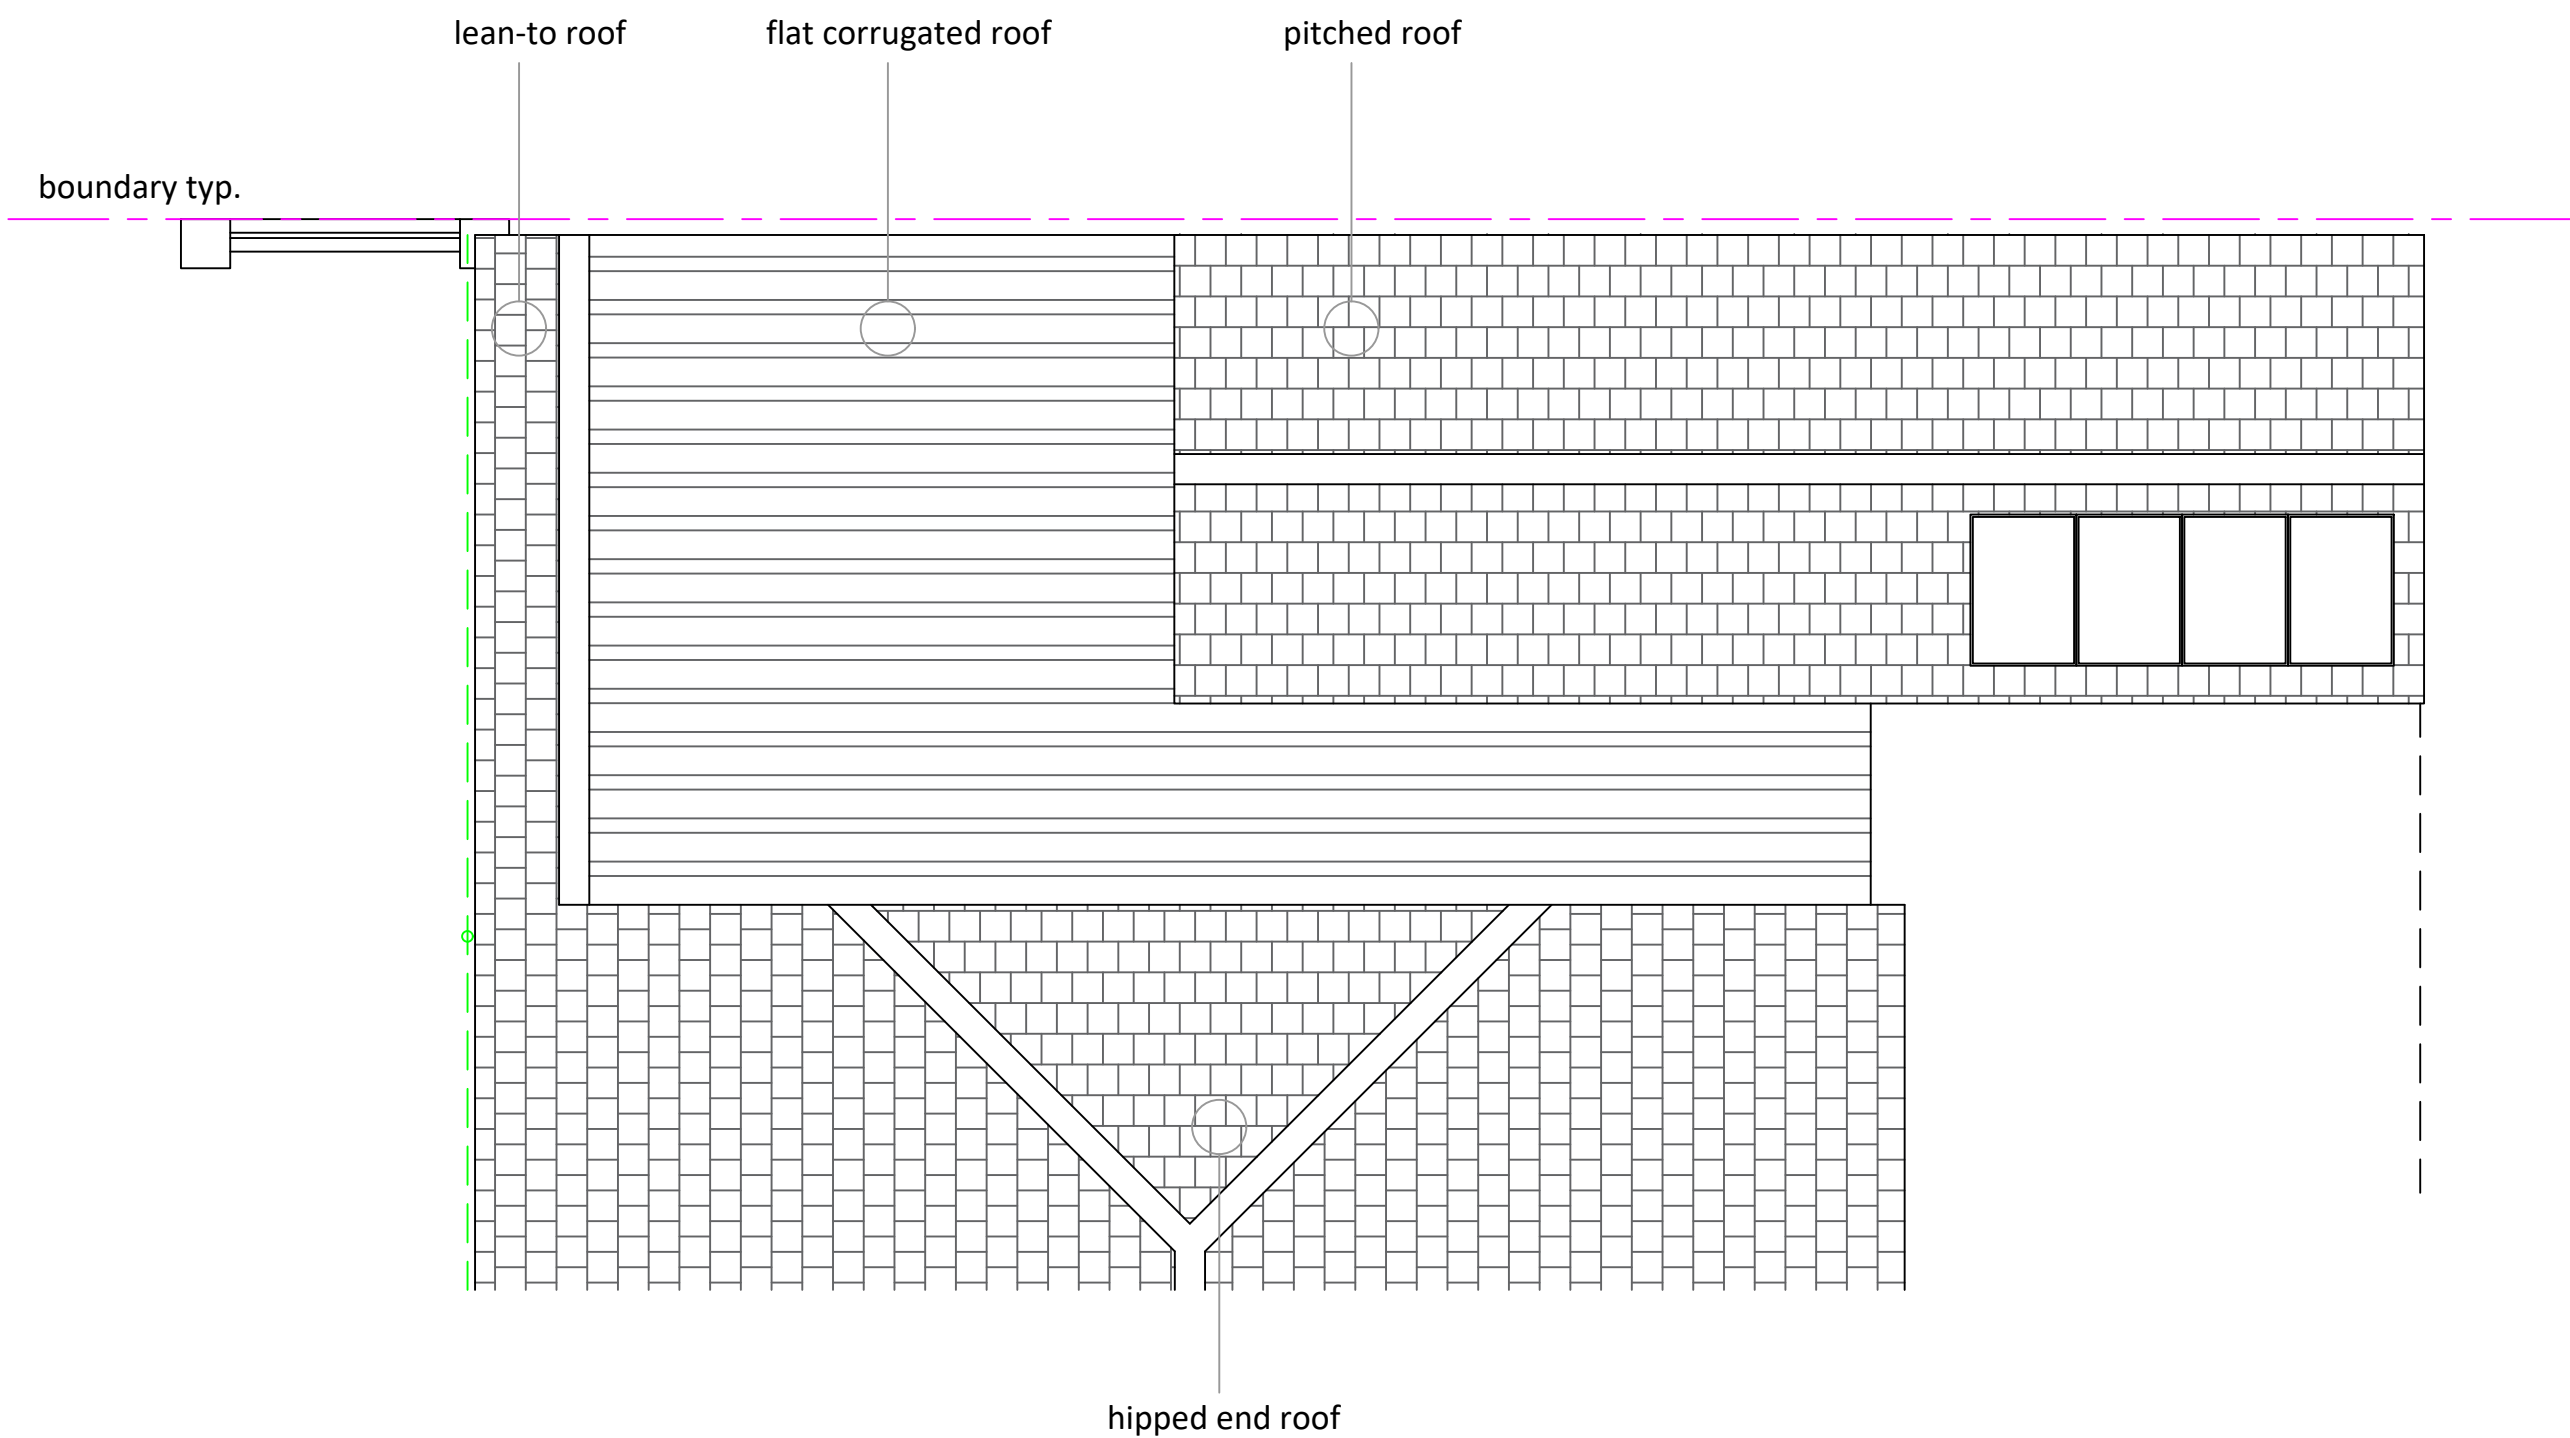

Existing Roof Plan

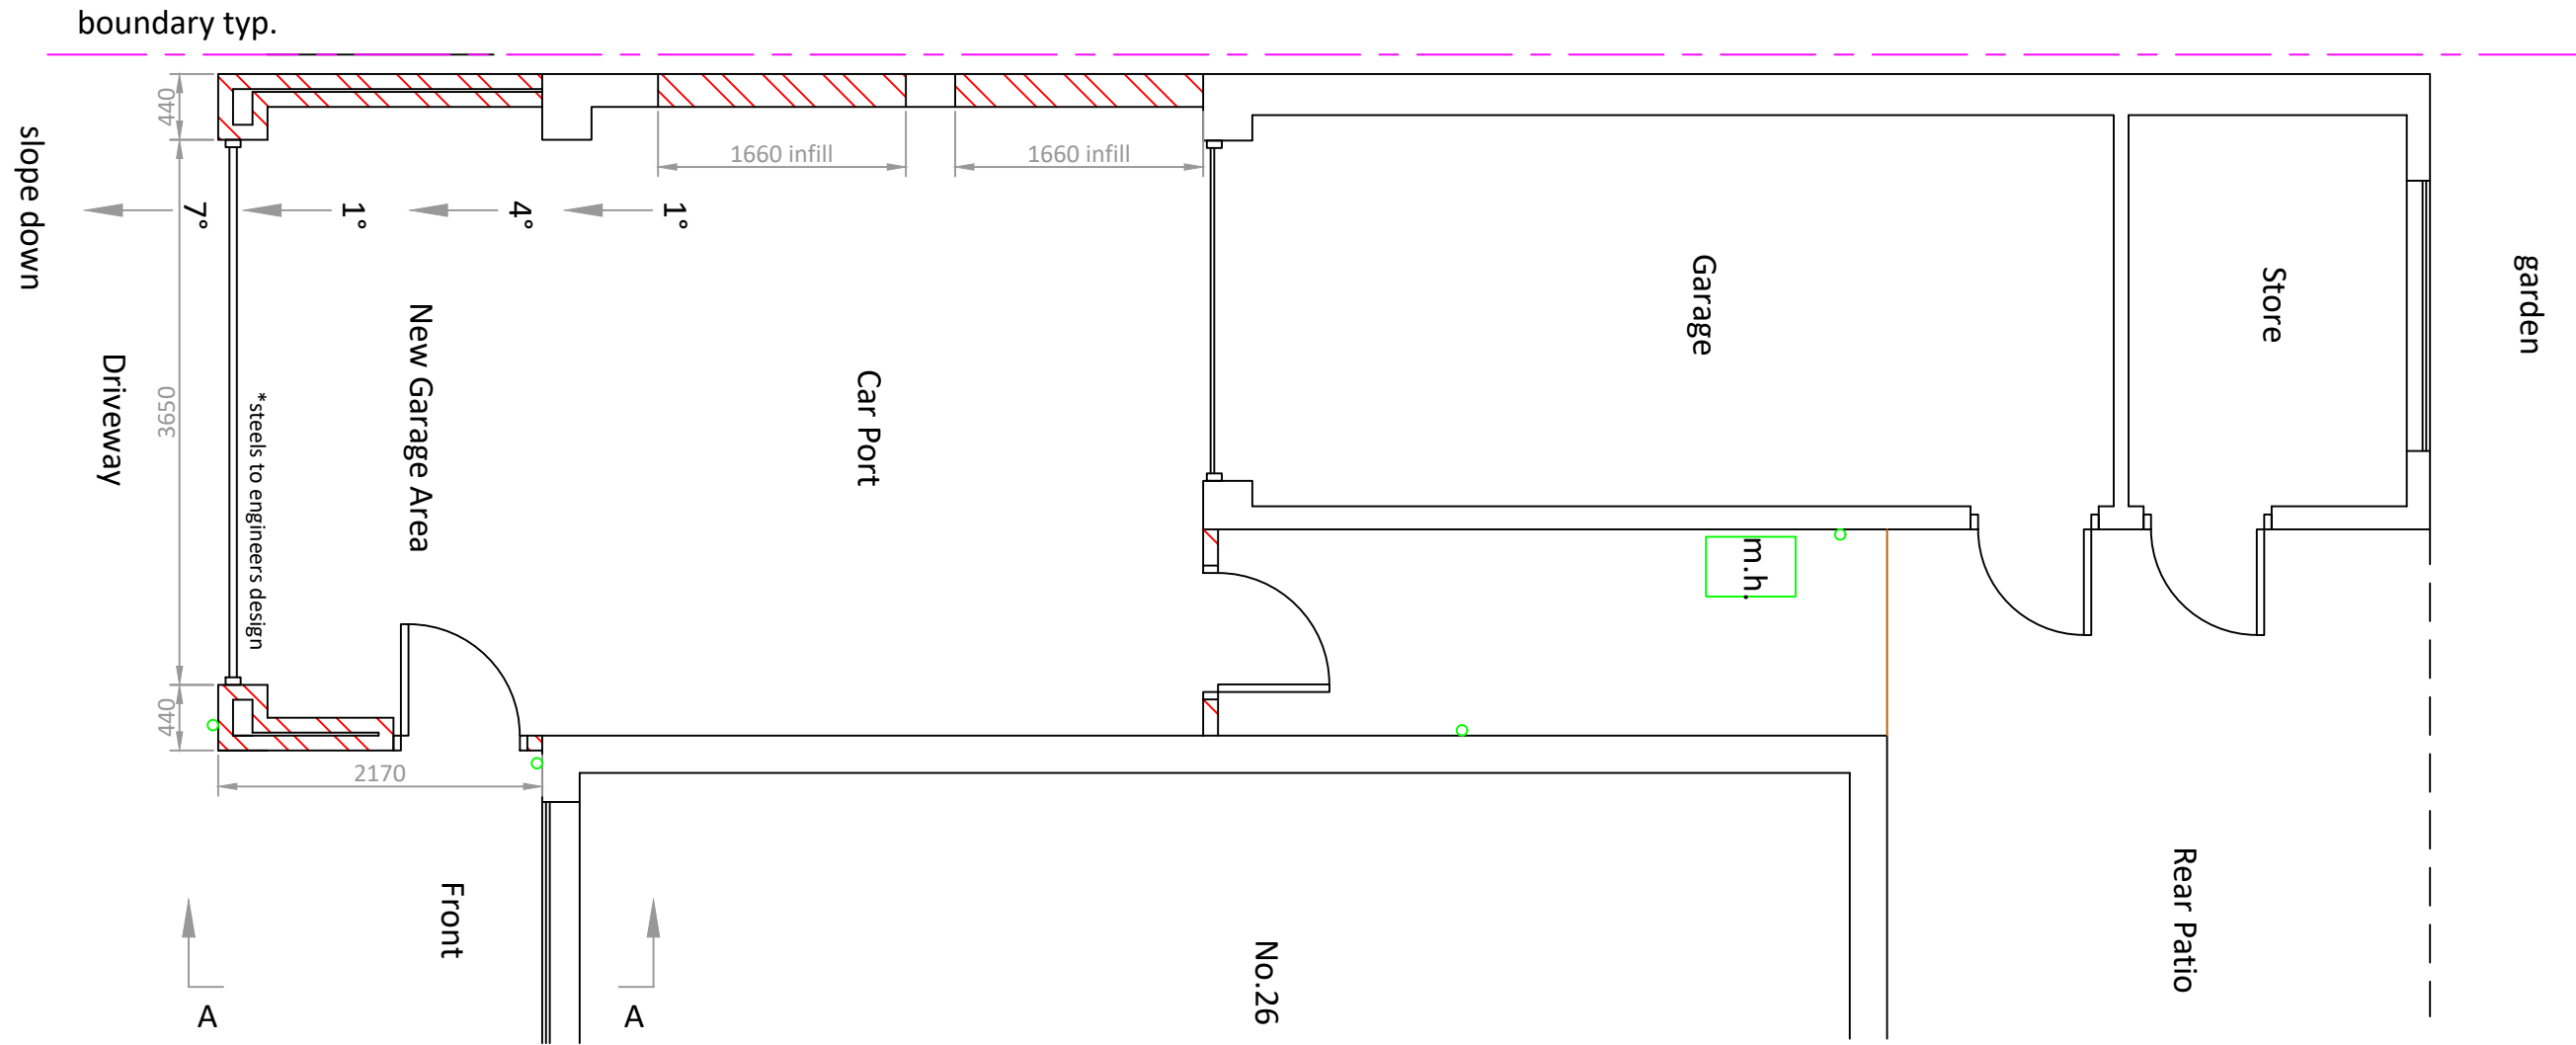

Proposed Ground Floor Plan

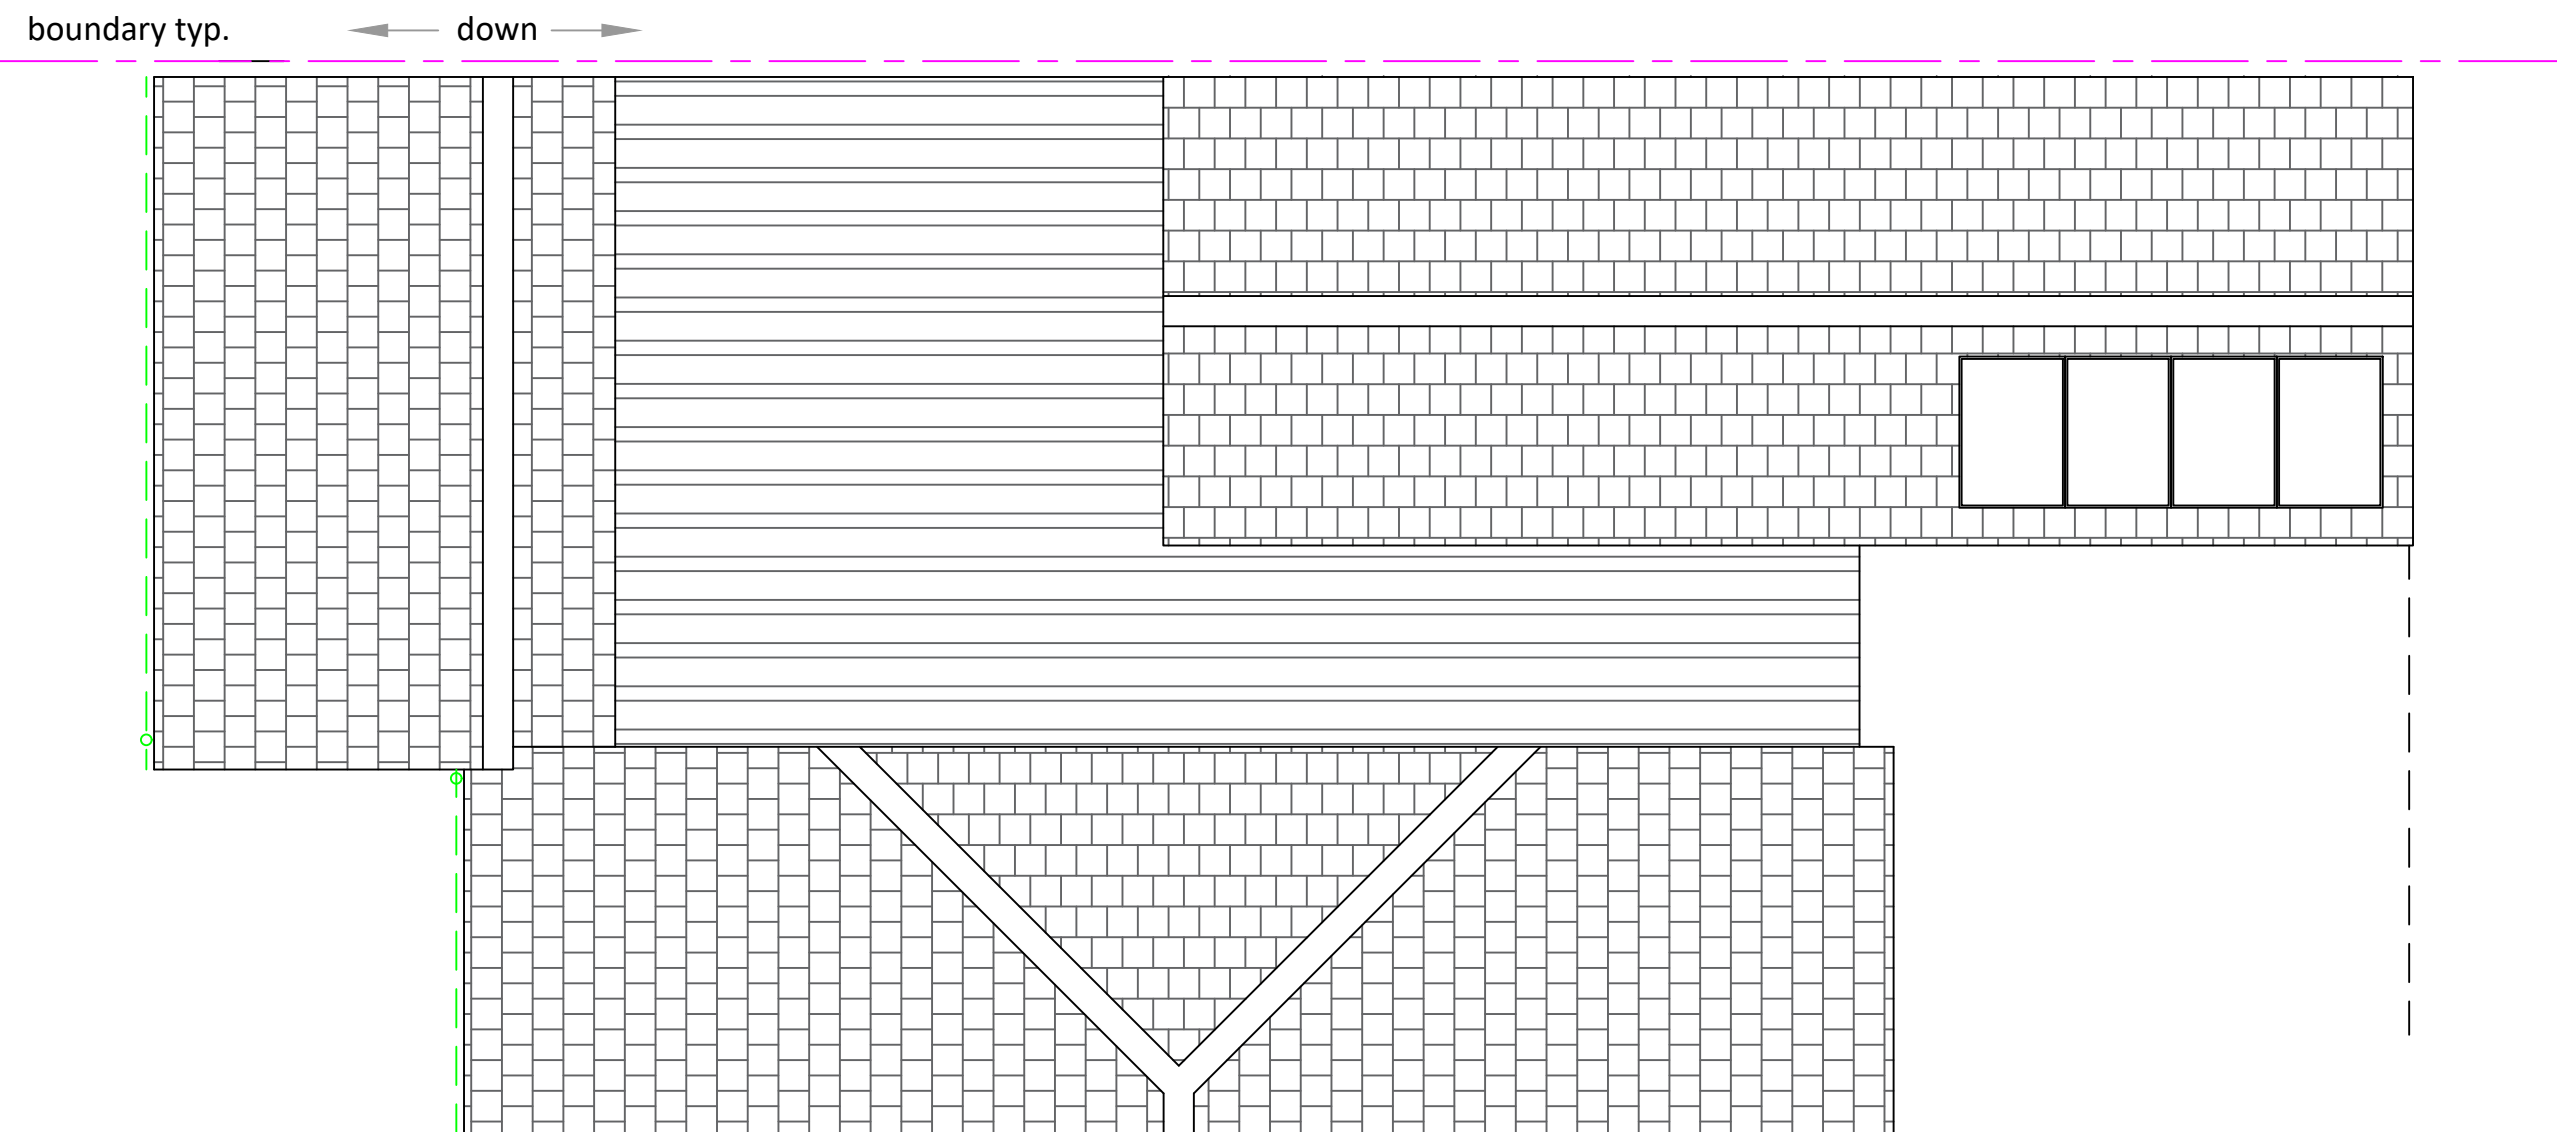

Proposed Roof Plan

General Notes:-
This drawing intended for the use in detail planning ONLY at this stage.
Building regulations to be submitted on a Building Notice.
Drawing to be read in conjunction with all drawings, engineers reports, calcs, specifications etc.
Contractor to check all dimensions and levels on site prior to commencing works.
Do Not Scale this drawing. If in doubt ask.

ENVISAGE
Design

173 Wood Lane, Newhall, Swadlincote, Derbyshire DE11 0LY.
Tel: 07711 507190 - E-mail martin.bromley@sky.com

DRAWN	CHECKED	APPROVED	DATE	SCALE
MB	MB	ROBIN.	03/17	1:50 @A1
DRG.No. M329/17/2				

CUSTOMER Mr Mrs ROBINSON
LOCATION 26 BRETBY LANE, BRETBY.
PROJECT GARAGE EXTENSION

-	-	-	-
-	-	-	-
-	-	-	-
No.	DESCRIPTION	CHK'D	APP'D
ALTERATIONS			