


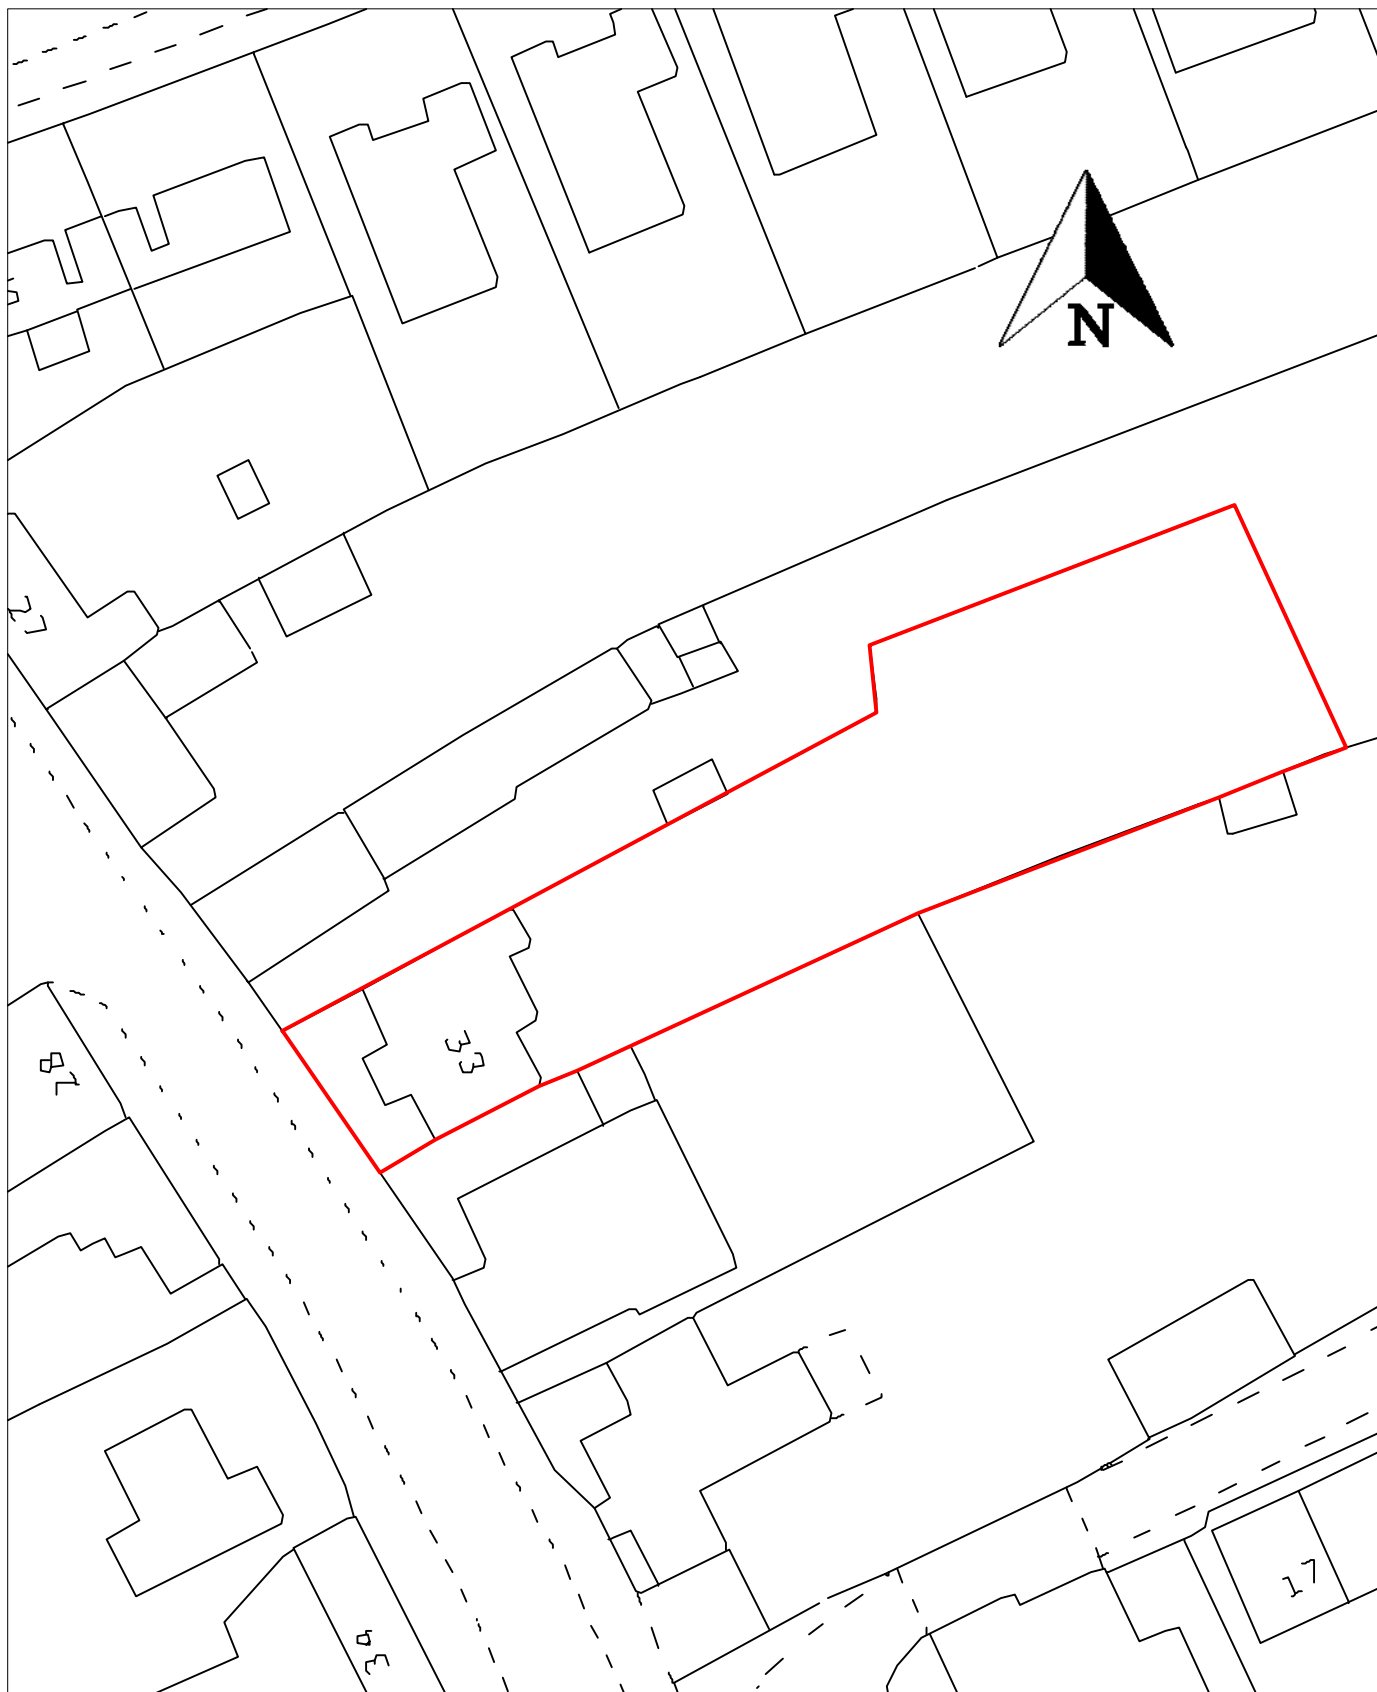

Client: Mr & Mrs Churchill

Scale: 1:500

Sheet: **A4**

Date: 24/01/17

Address: 33 High Street Repton Derbyshire
DE65 6GD

Project: Repairs & Improvements
SITE PLAN

Heritage
st

T: 01332 510225

E: office@h1st.co.uk

Drawing No: 1206-2

Heritage First Ltd; 80 Station Road Mickleover Derby - Reg No:08509836