




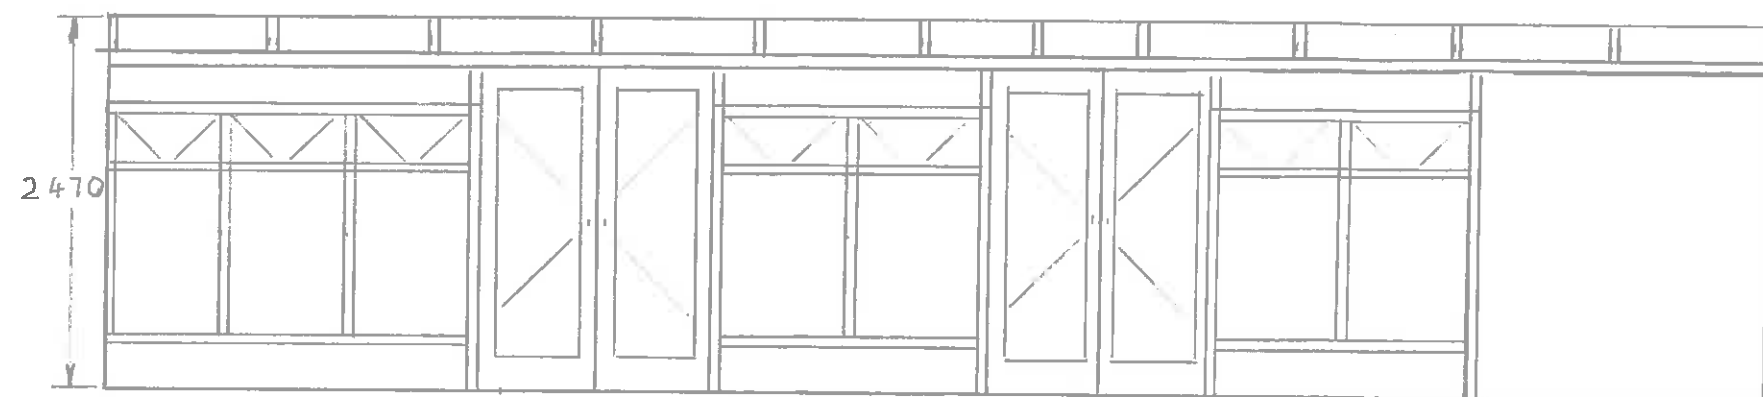


View on A¹

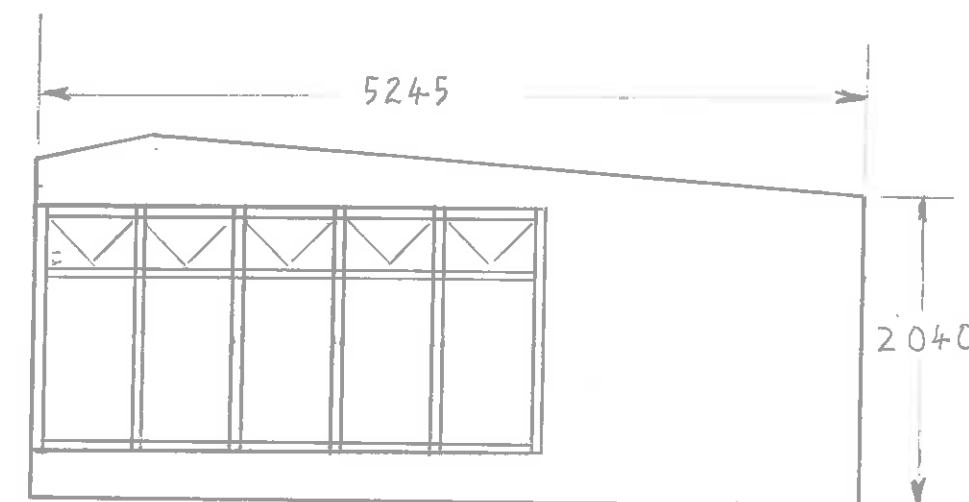

View on B¹

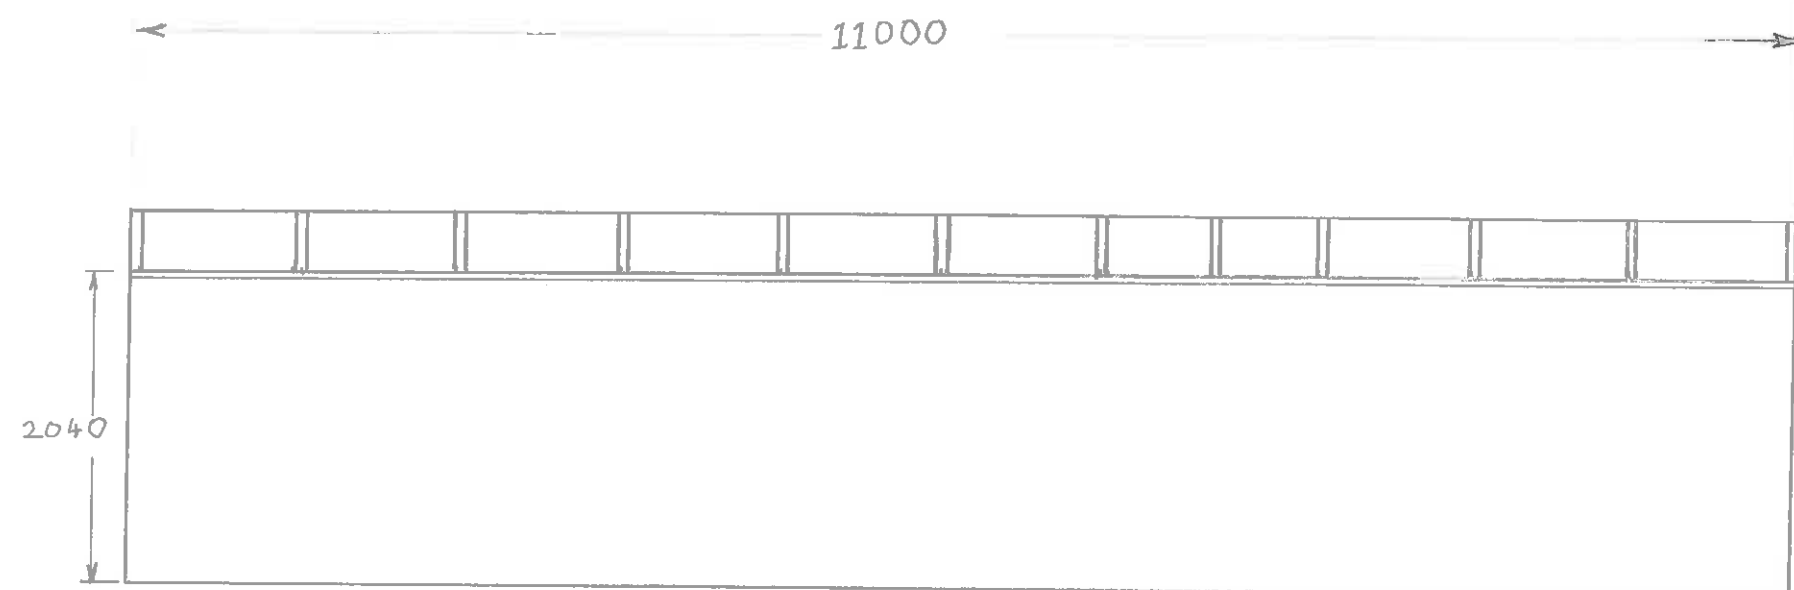

View on C¹

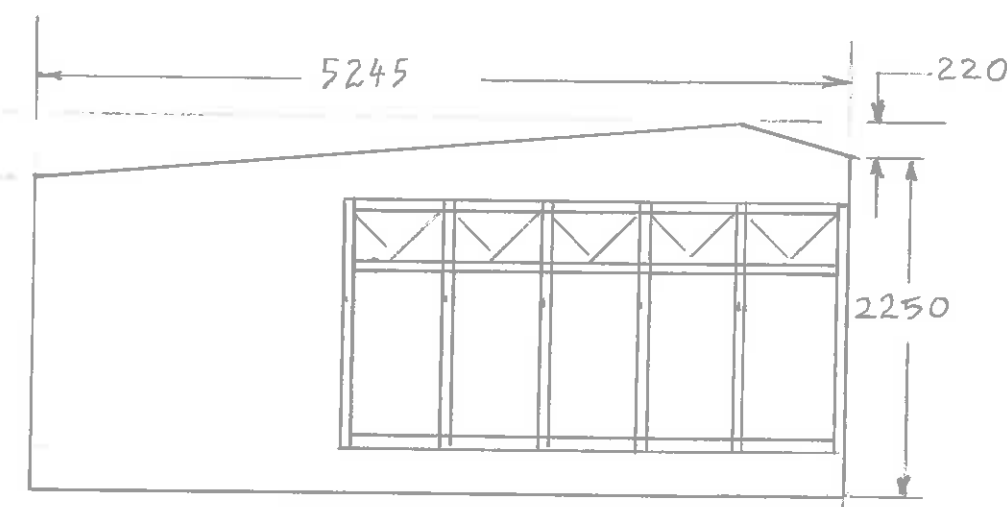

View on D¹

South Derbyshire District Council

09 FEB 2017

Community & Planning Services

MRS L FOSTER
SPRINGFIELD SNEELSMOOR LANE
CHELLINGTON DERBY DEY3 6TQ

EXTENSION TO EXISTING CATTERY

FLOOR PLAN
ELEVATIONS SITE LOCATION

SHEET 4 SCALE 1:50