



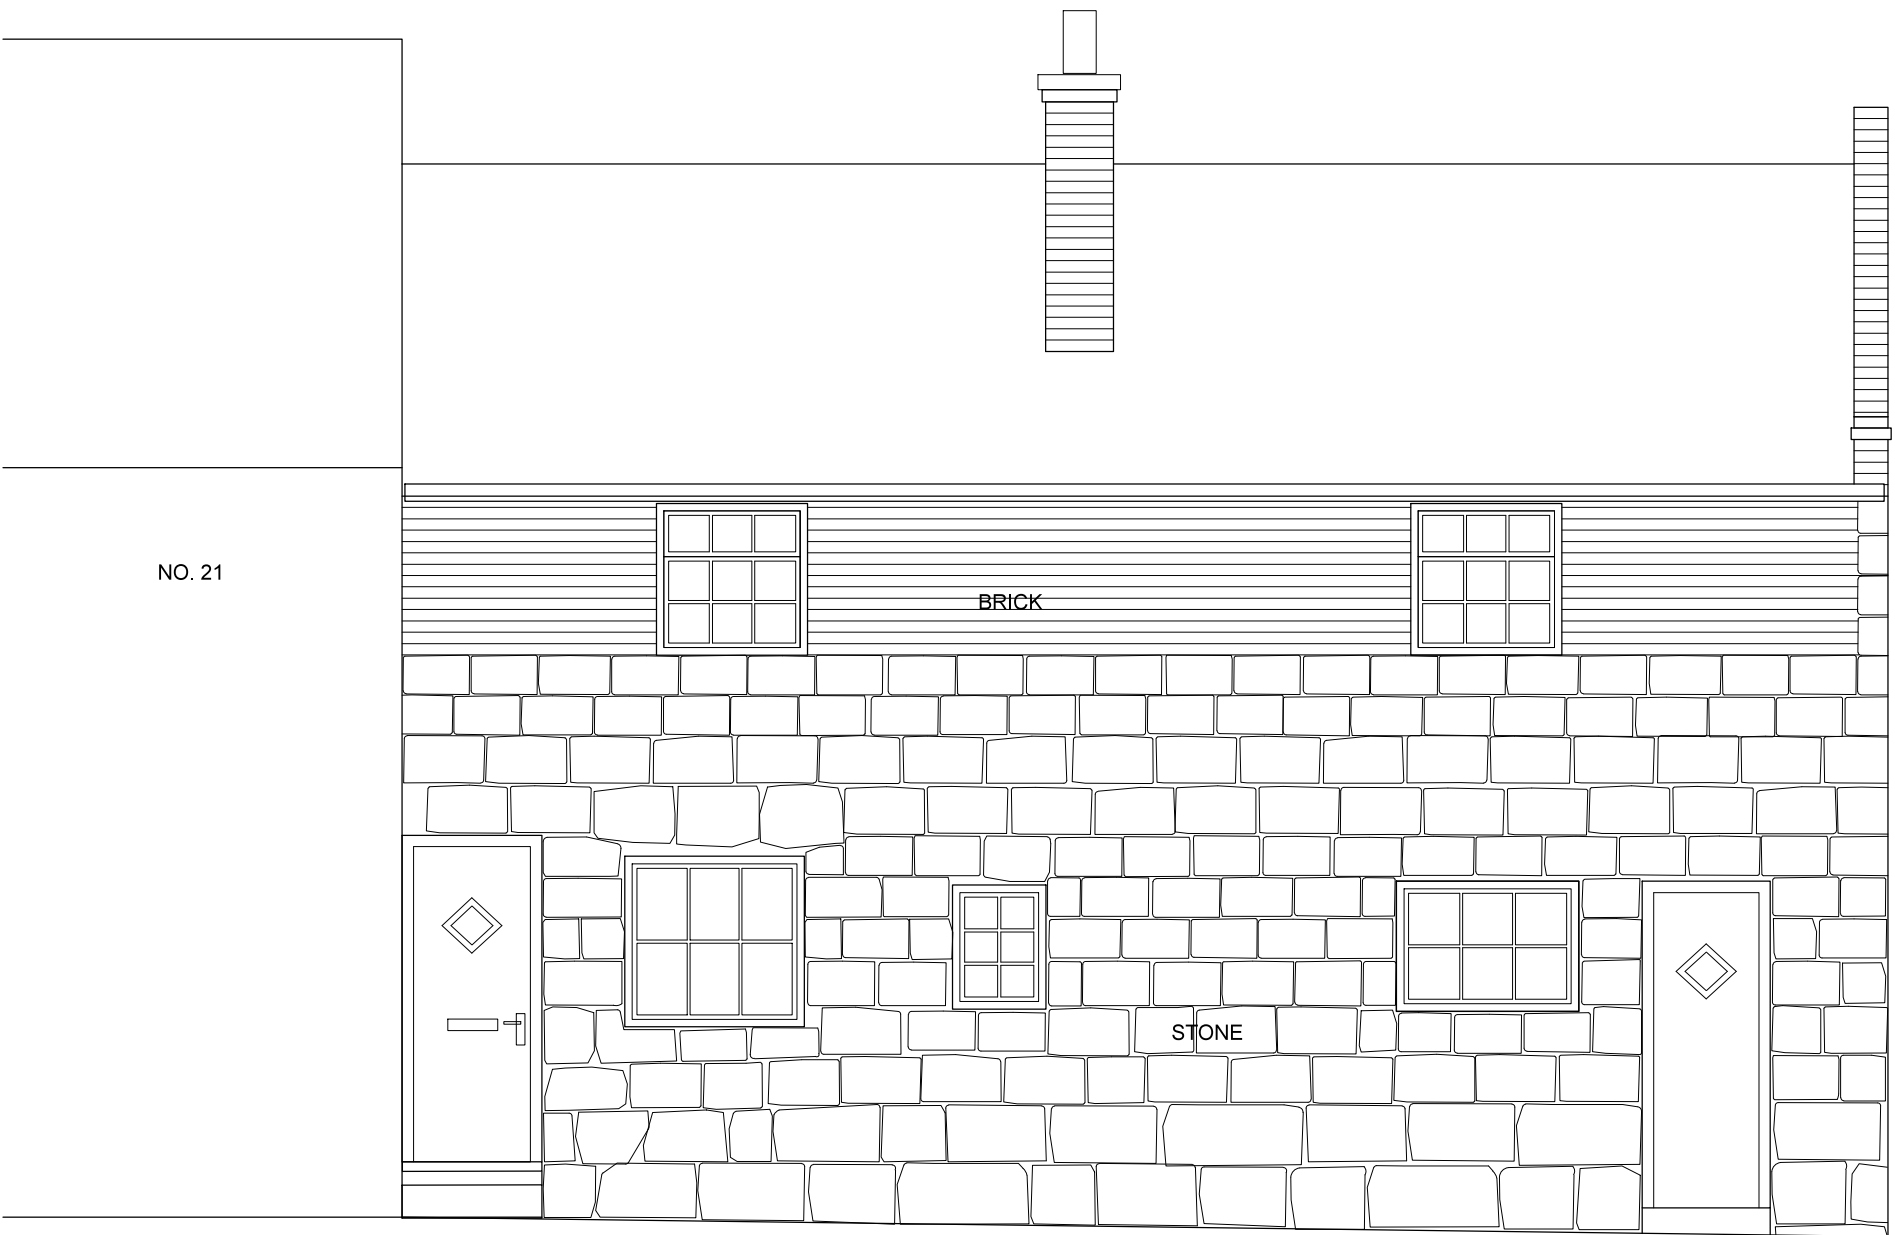


CHURCH STREET/FRONT (SOUTH) ELEVATION
1:50

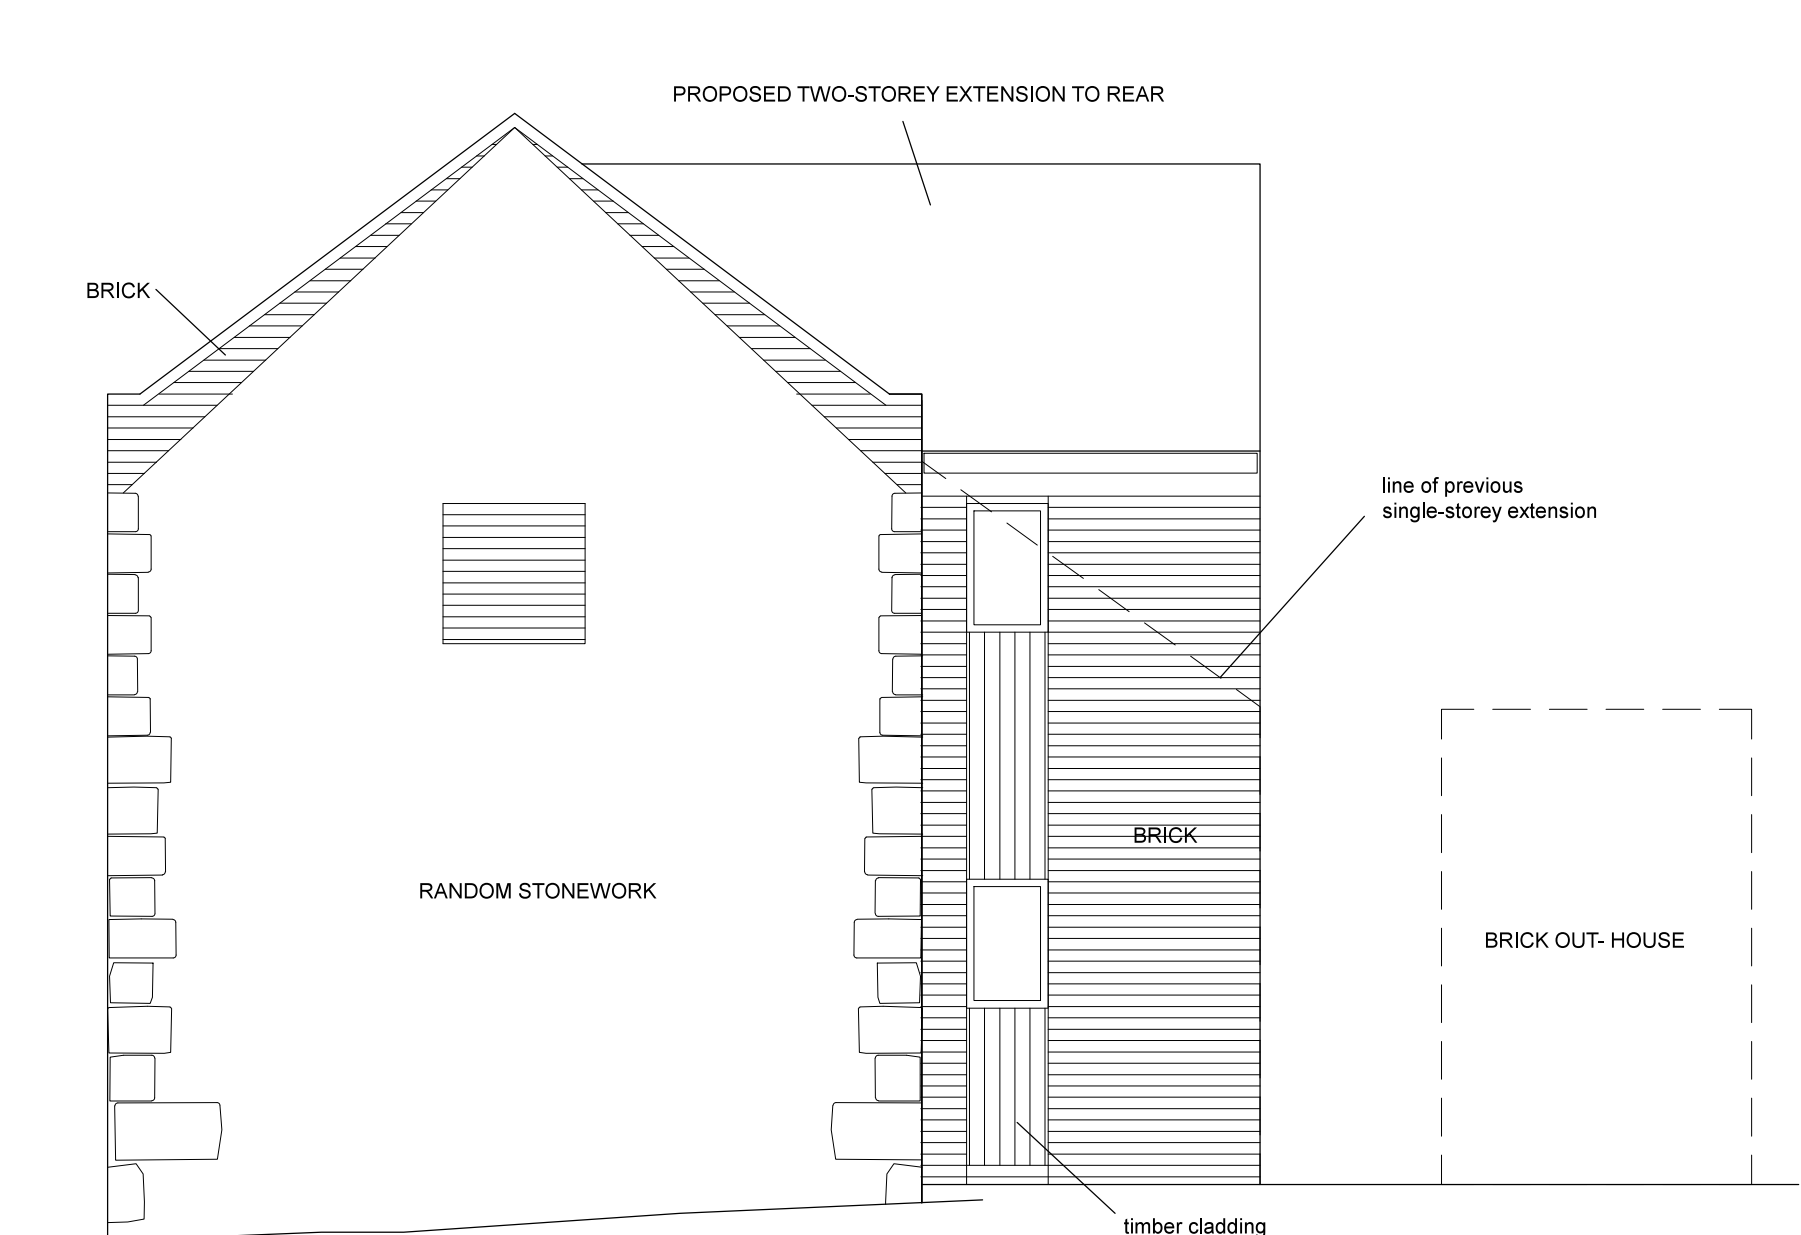


SIDE GABLE (EAST) ELEVATION 1:50




GARDEN/REAR (NORTH) ELEVATION
1:50

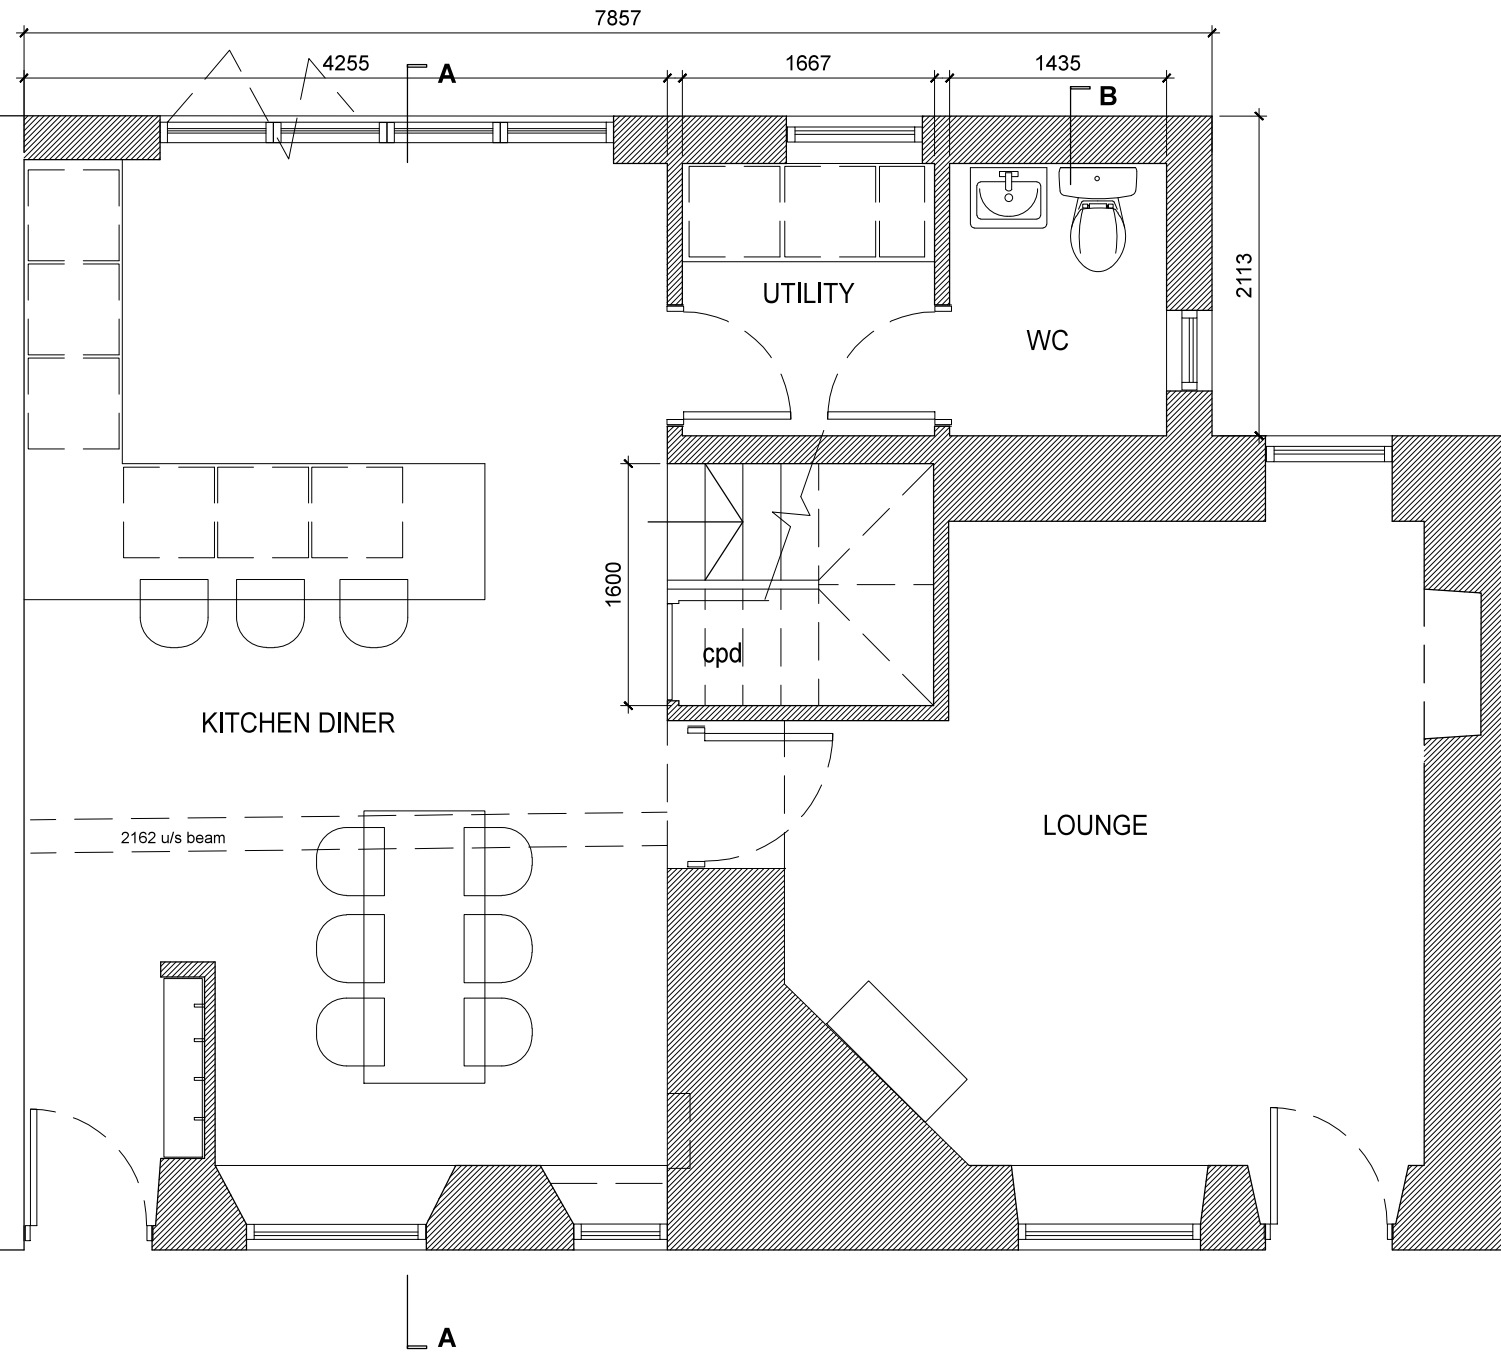


GROUND FLOOR PLAN AS EXISTING
1:50

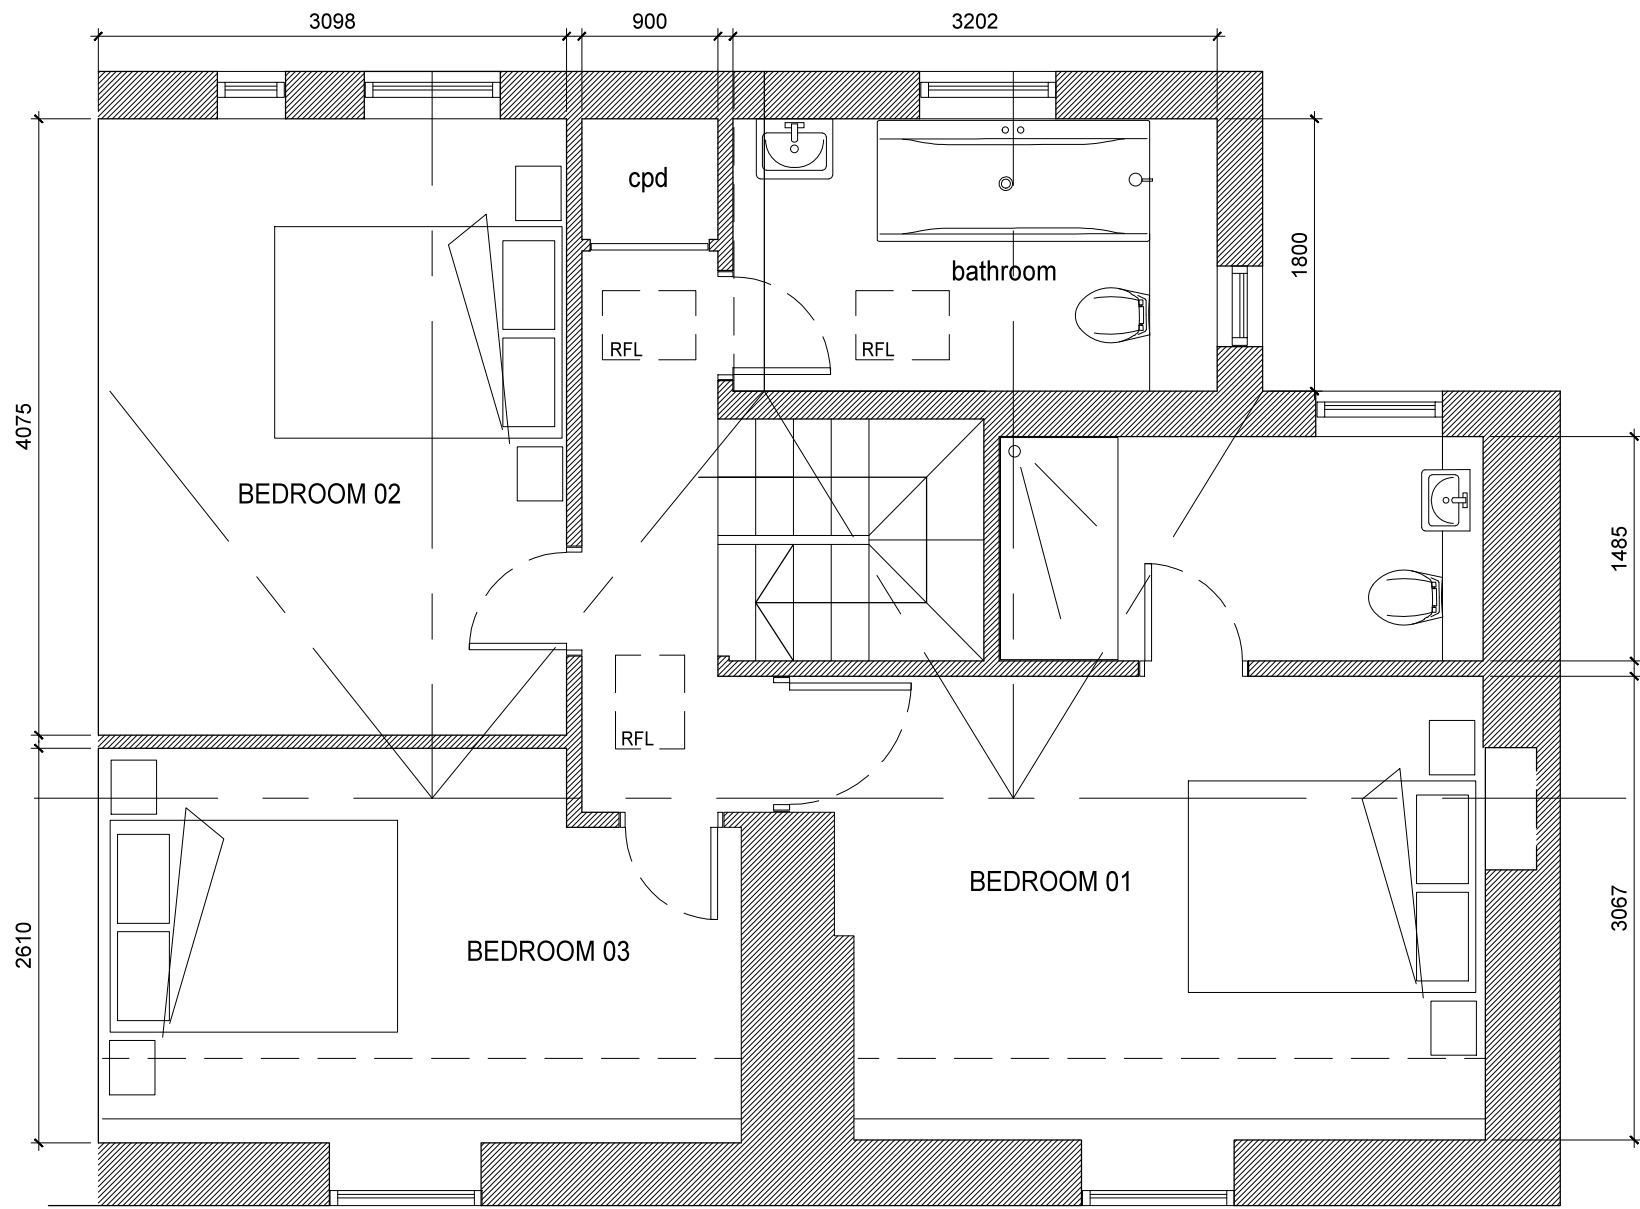

FIRST FLOOR PLAN AS EXISTING
1:50

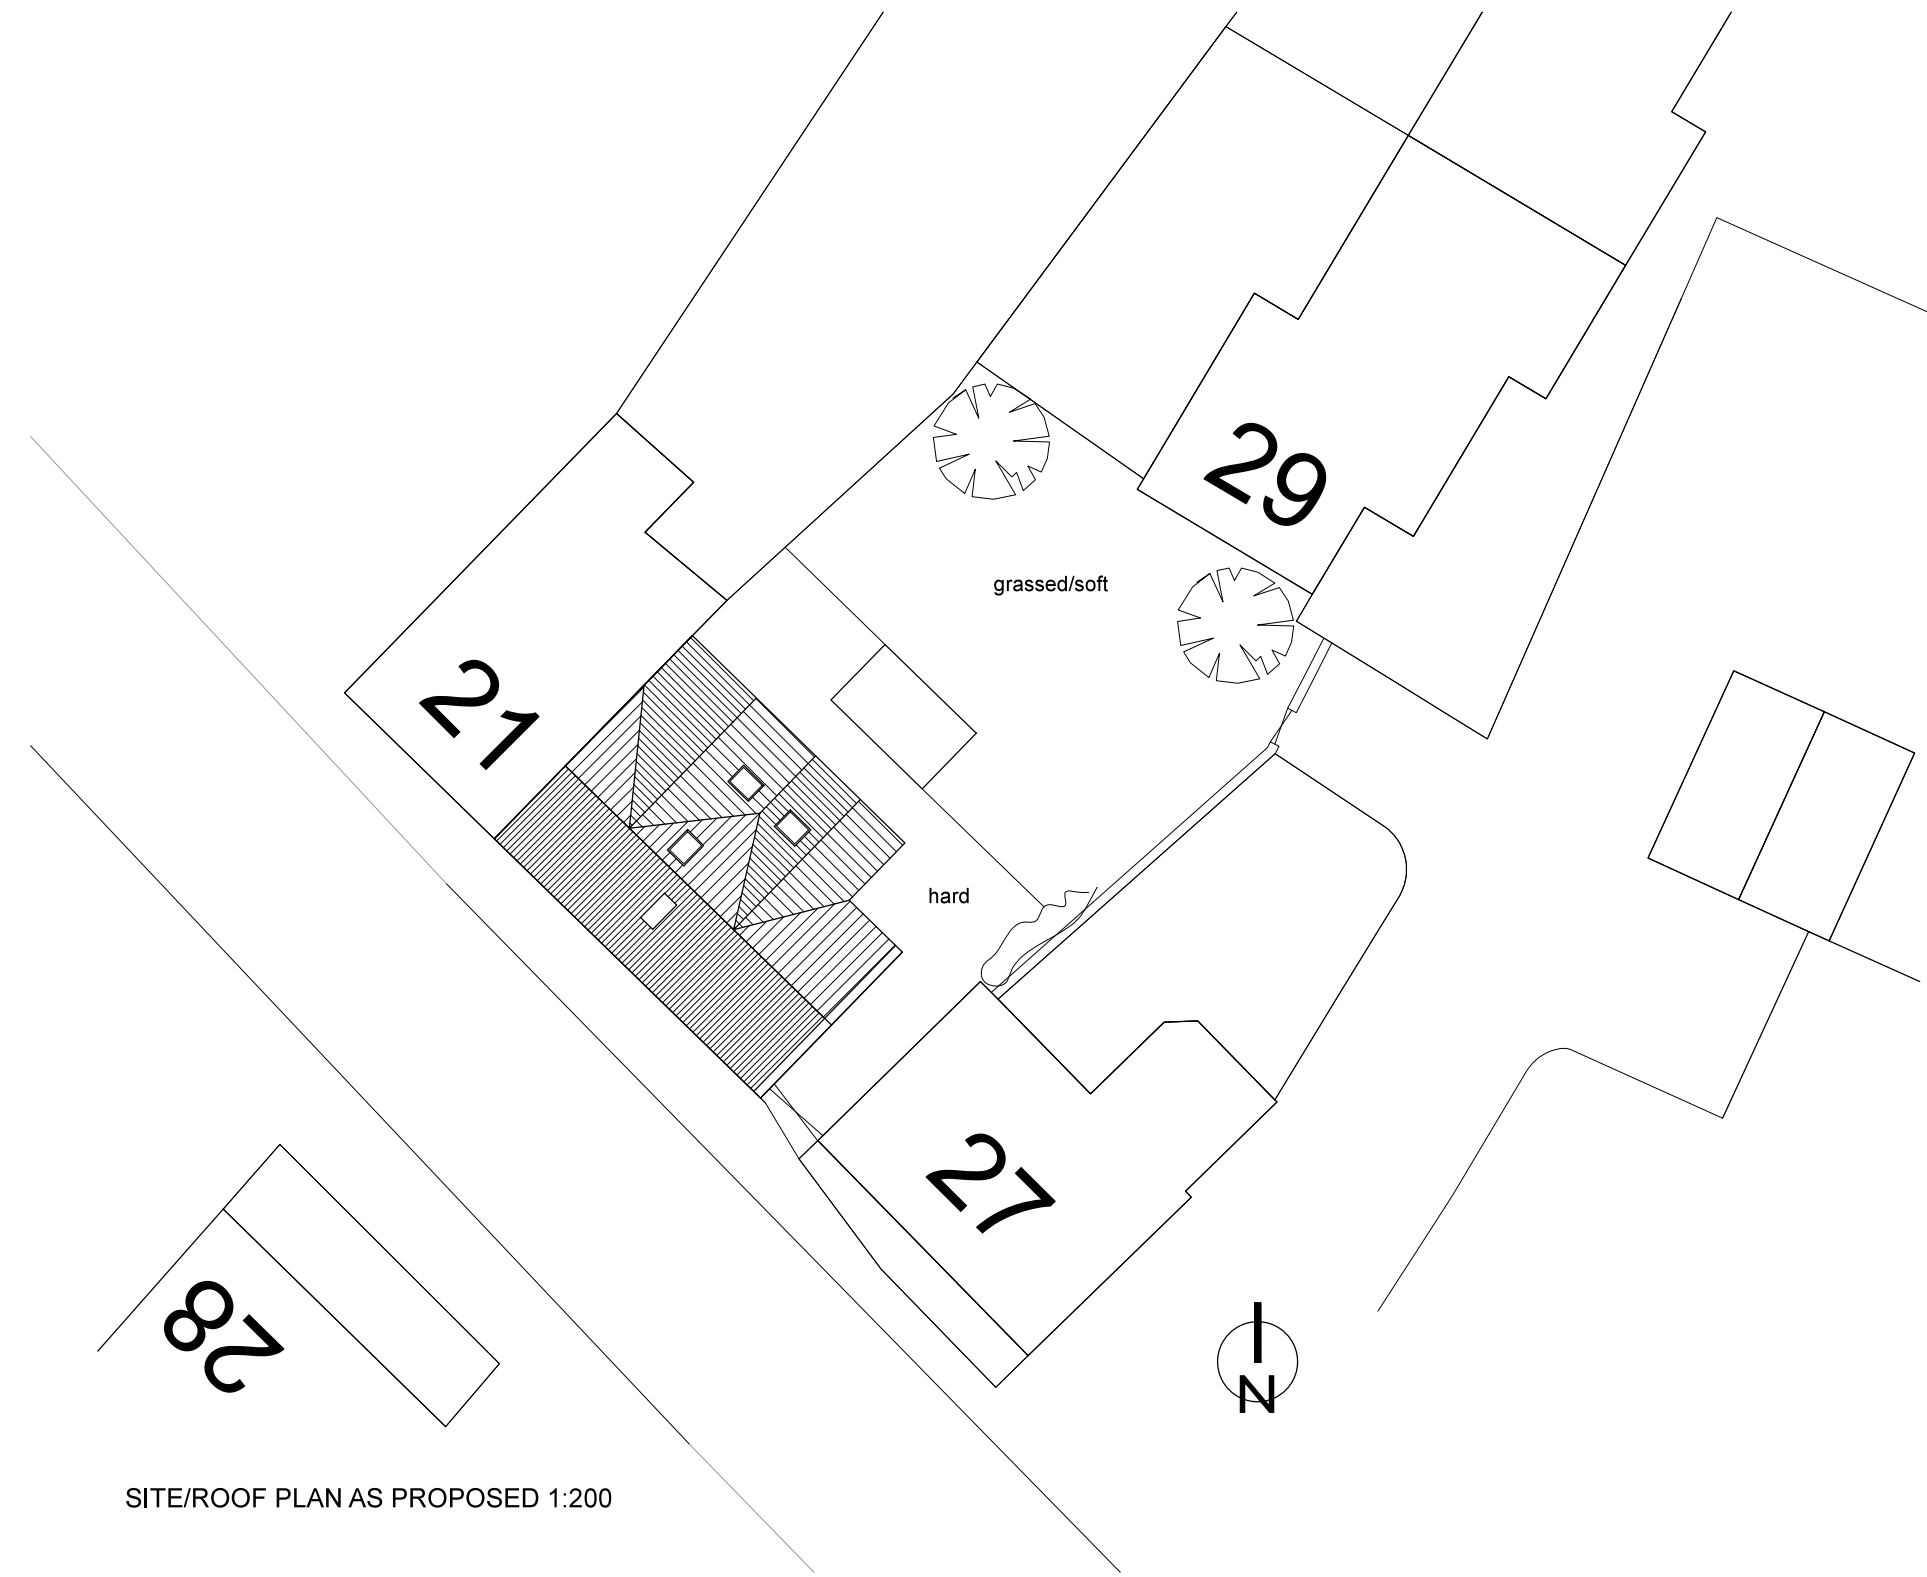

SITE/ROOF PLAN AS PROPOSED 1:200

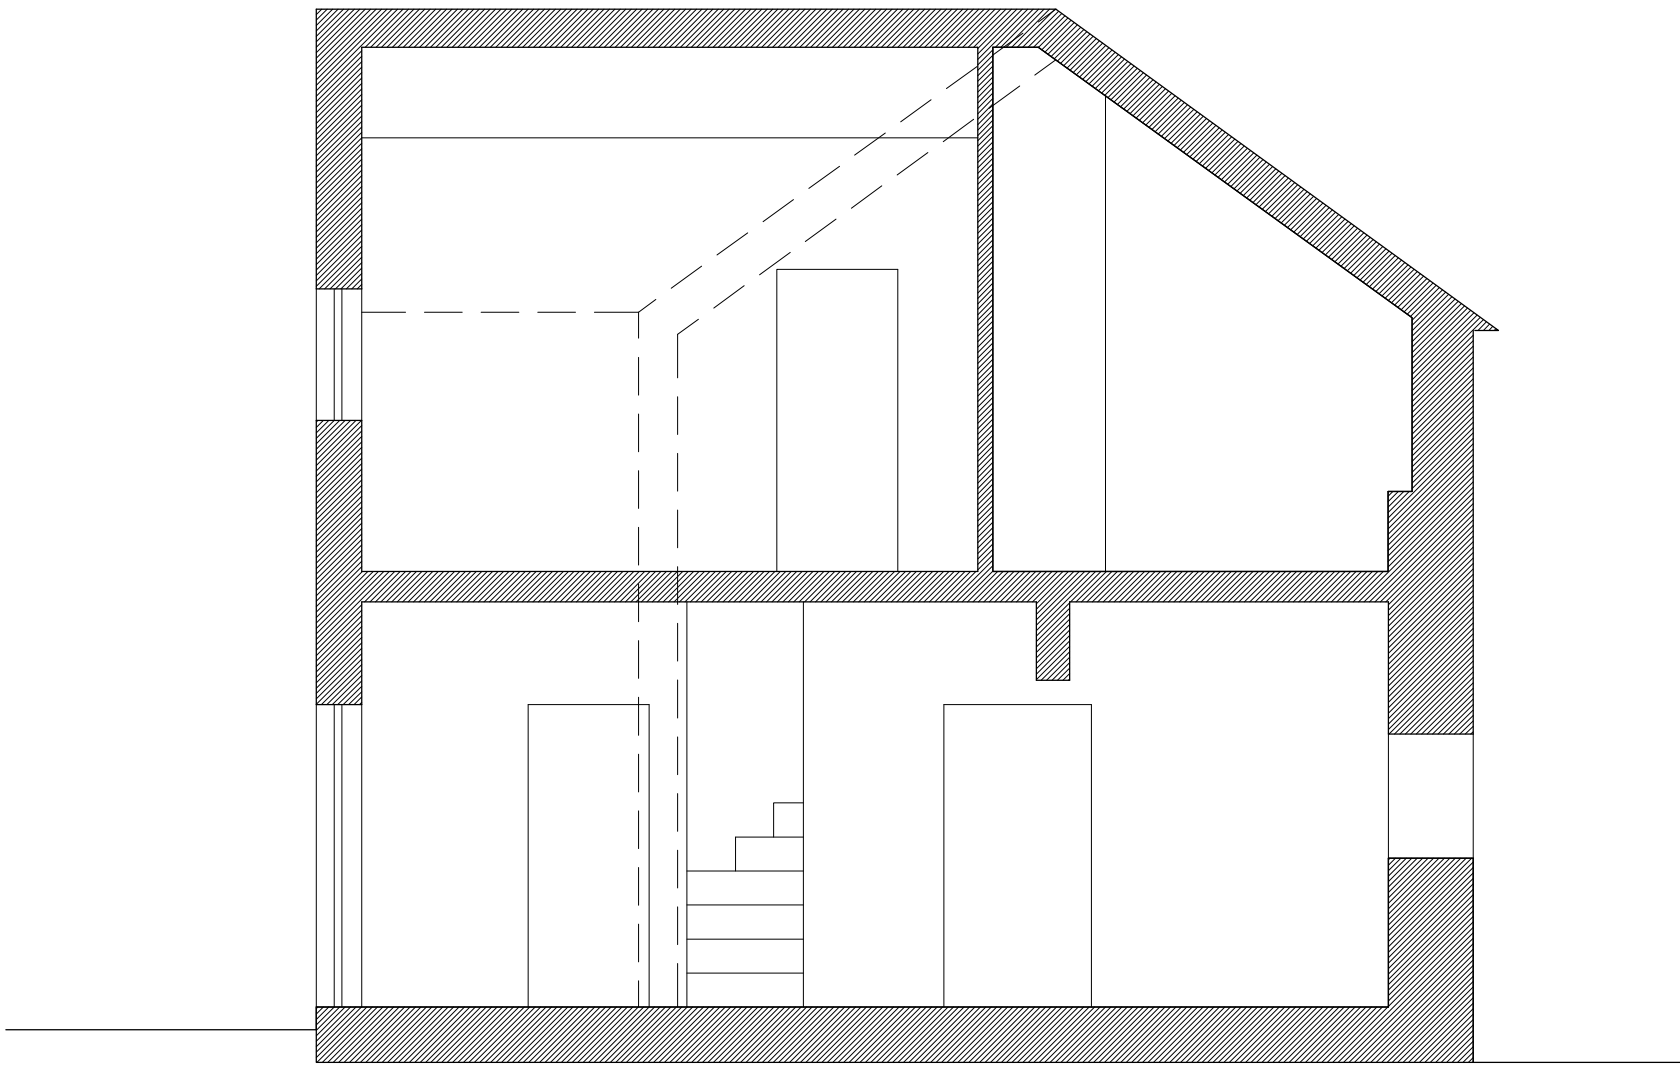

SECTION A_A

X	FIRST ISSUE.	-	-
Rev:	Details	By / Chk:	Date:

Client: LAURENCE SUMMERLIN	
Project: 23-25 CHURCH STREET MELBOURNE	
Drawing Title: PLANS, ELEVATIONS & SECTIONS AS PROPOSED	
Scale: 1:50 / 1:200	@ A1
This drawing is copyright of HarmerFitz. Do not scale from this drawing - Refer to figured dimensions only. Notify HarmerFitz of any discrepancies or site variations immediately.	
17002 AL_003	
HarmerFitz 4 Penn Lane Melbourne South Derbyshire DE73 8EQ mail@harmerfitz.co.uk	