

CHELLASTON


PHASE 2

PLANNING HOUSE TYPES







Front Elevation

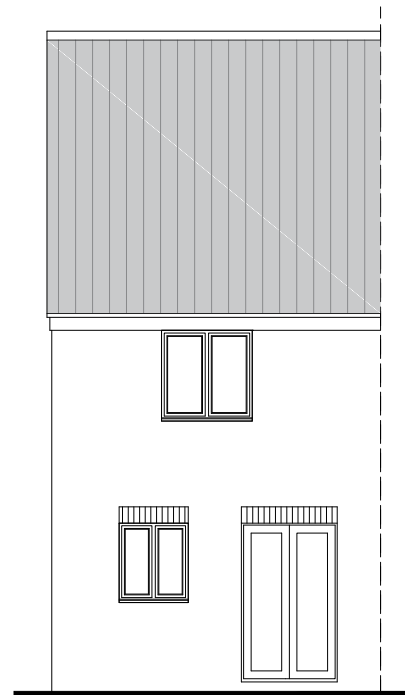


Rear Elevation

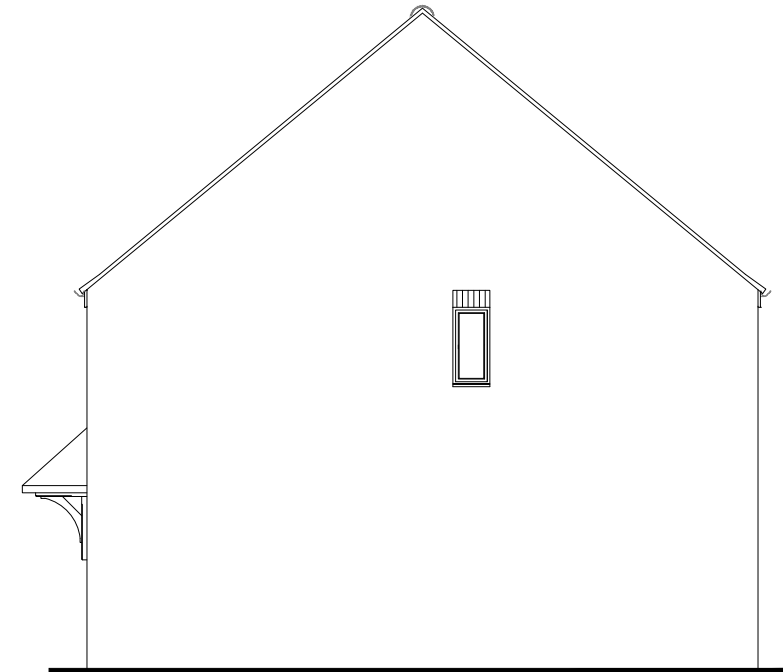

Side Elevation

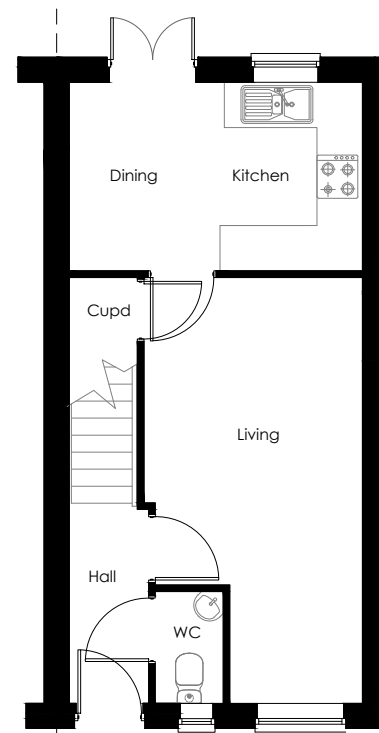

Ground Floor Plan

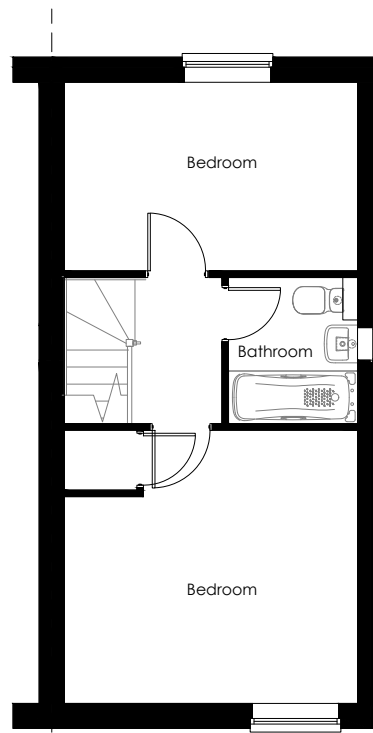

First Floor Plan


Note: Do not scale off drawing.

Development	Chellaston, Derby Phase 2	Date	April 2017
		Scale	NTS
Drawing Title	Sunderland Plan & Elevations - Planning	Drawn	PS
		Dwg. Ref.	C/SUN/P-01






Front Elevation

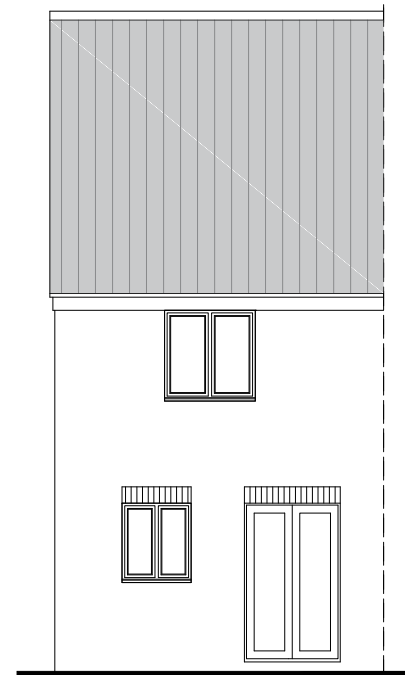


Rear Elevation



Side Elevation

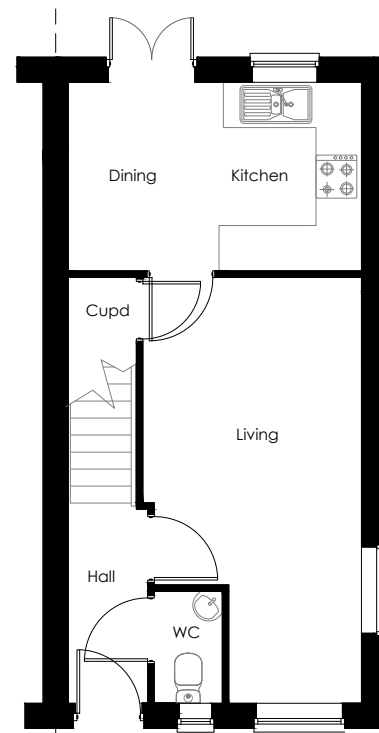

Ground Floor Plan

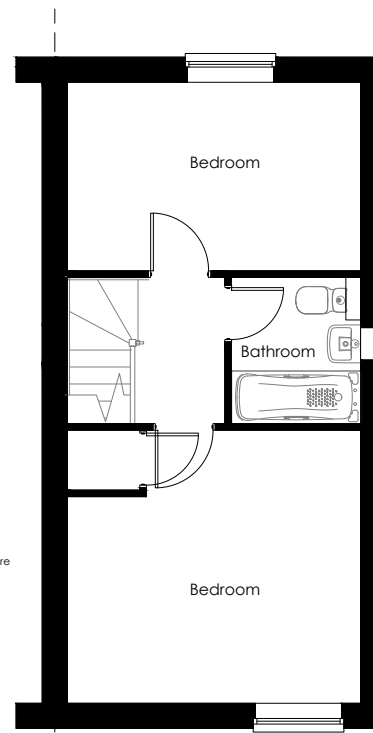

First Floor Plan

Surveillance window where specified.

Note: Do not scale off drawing.


Development Chellaston, Derby Phase 2	Date April 2017	
	Scale NTS	
Drawing Title Sunderland - Plot Specific Plan & Elevations - Planning	Drawn PS	
	Dwg. Ref. C/SUN/P-02	




Front Elevation




Rear Elevation

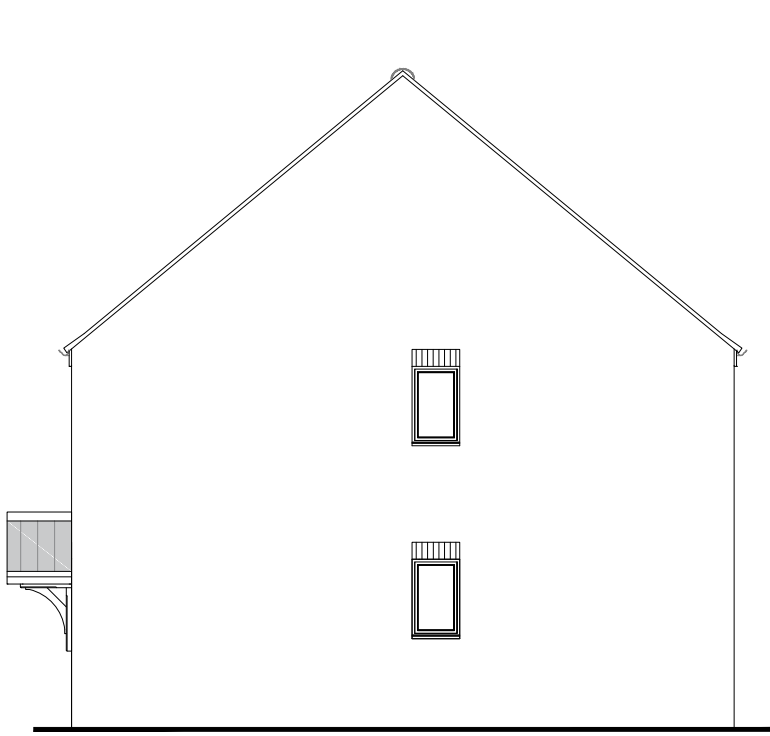

Side Elevation

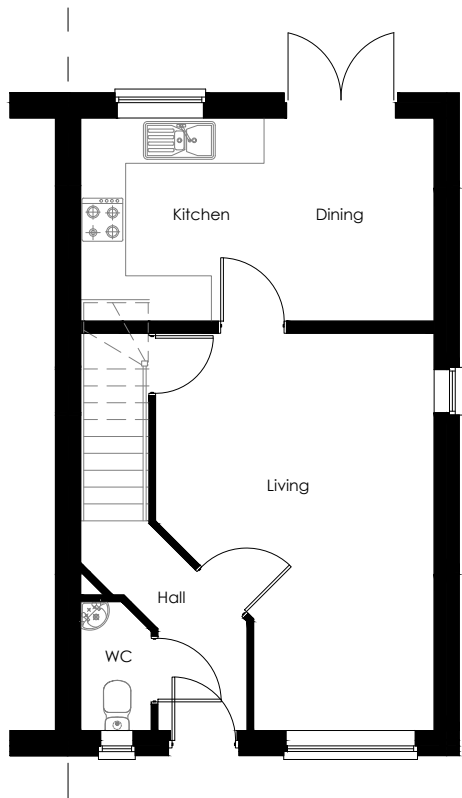

Ground Floor Plan

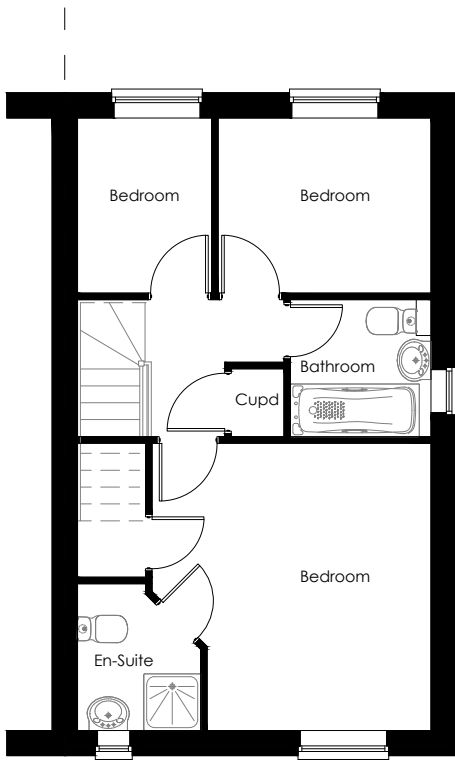


First Floor Plan

Note: Do not scale off drawing.


Development Chellaston, Derby Phase 2	Date April 2017	 PERSIMMON
Drawing Title Middlesborough Plan & Elevations - Planning	Scale NTS	
	Drawn PS	
	Dwg. Ref. C/MID/P-01	




Front Elevation

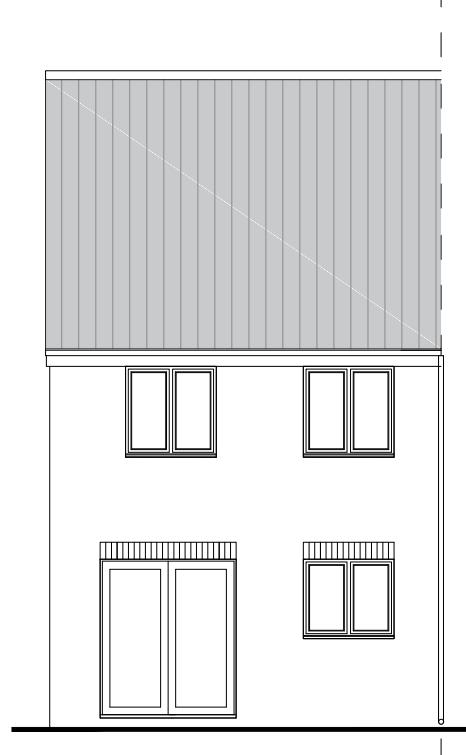


Rear Elevation

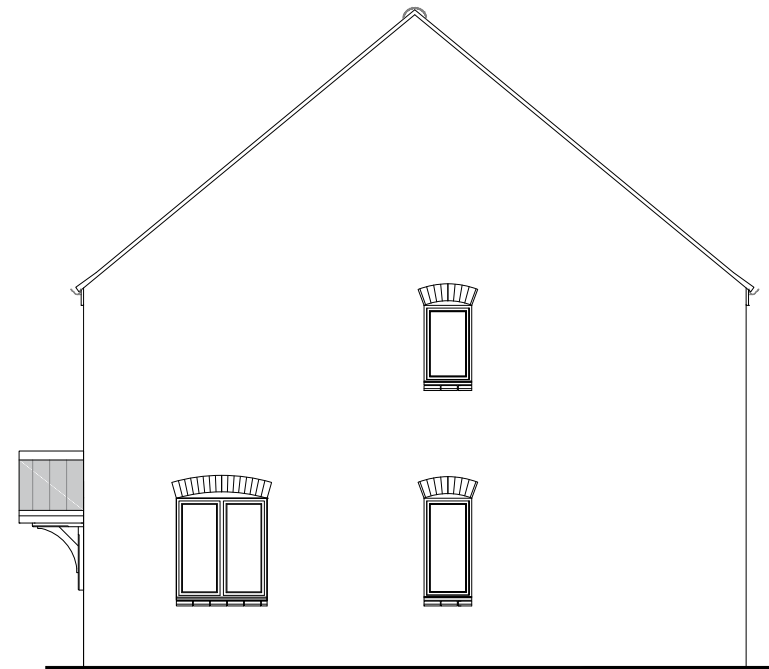

Side Elevation

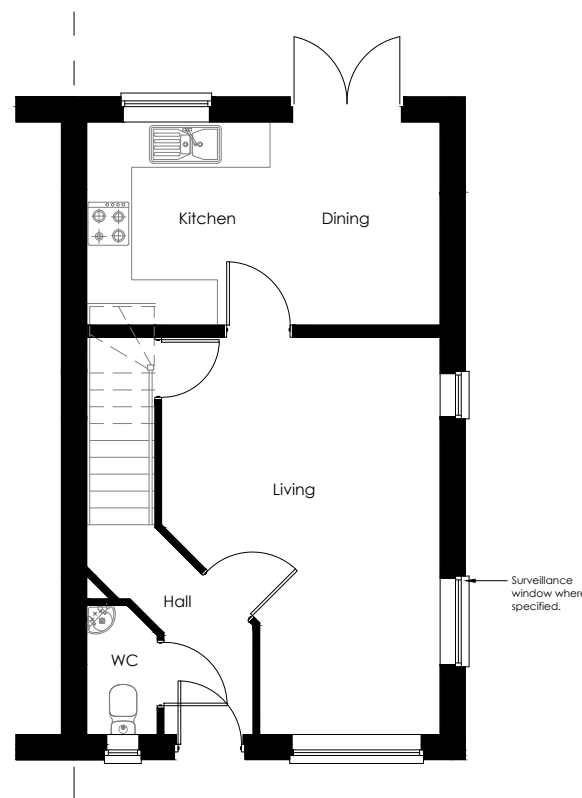

Ground Floor Plan

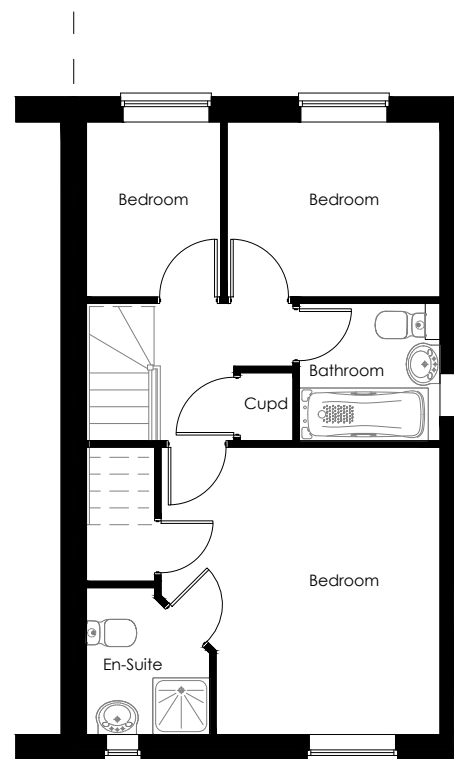

First Floor Plan

Note: Do not scale off drawing.

Plots: 239, 240, 253, 254, 263, 268, 269, 283, 284, 295,
296, 312, 313, 349, 350, 373-376, 386

Development	Chellaston, Derby Phase 2	Date	April 2017
		Scale	NTS
Drawing Title	Middlesbrough - Plot Specific Plan & Elevations - Planning	Drawn	PS
		Dwg. Ref.	C/MID/P-02







Front Elevation




Rear Elevation

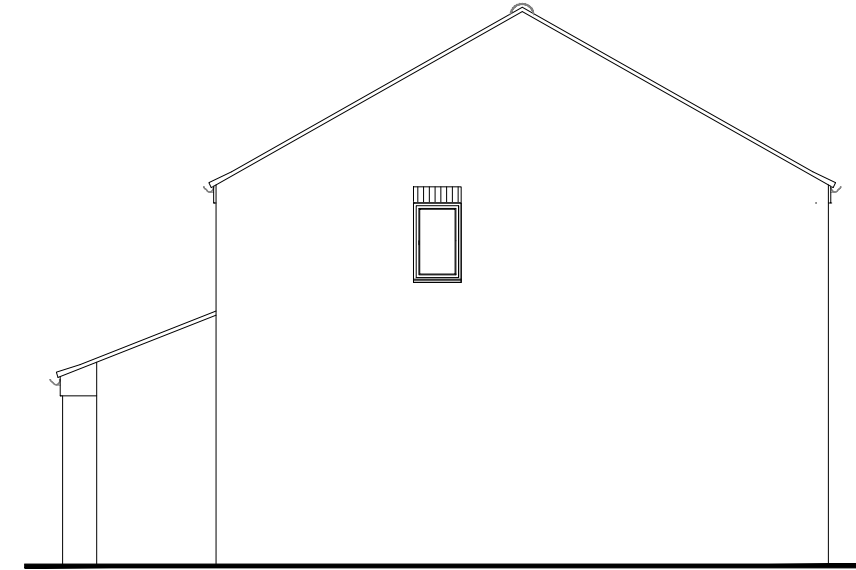


Side Elevation

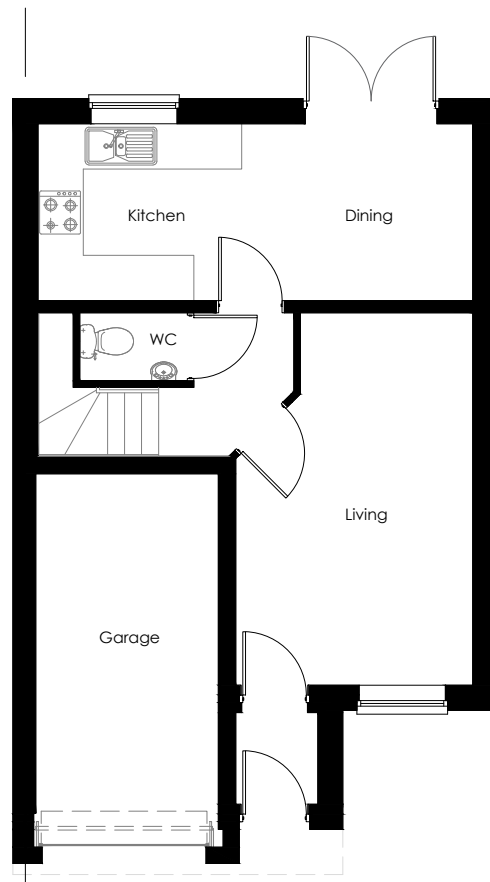

Ground Floor Plan

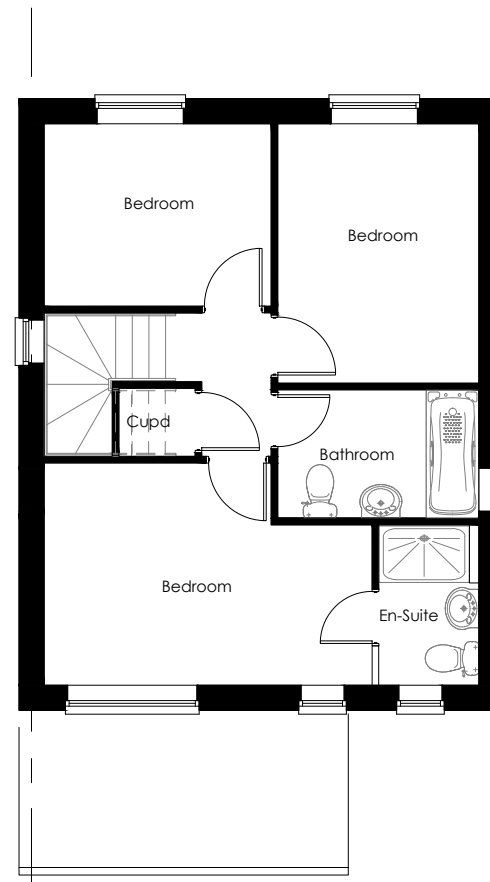

First Floor Plan

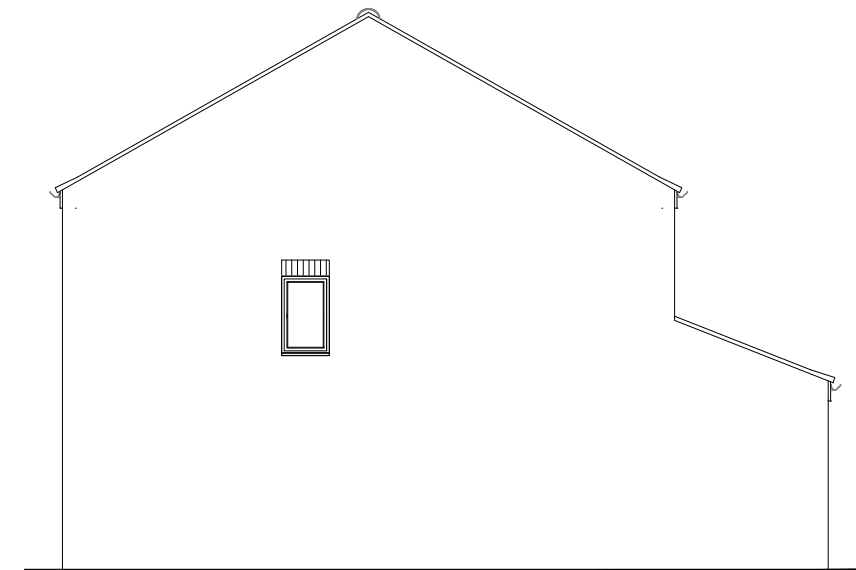


Side Elevation

Note: Do not scale off drawing.


Development Chellaston, Derby Phase 2	Date April 2017	
	Scale NTS	
Drawing Title Rufford Plan & Elevations - Planning	Drawn PS	
	Dwg. Ref. C/RUFF/P-01	




Front Elevation

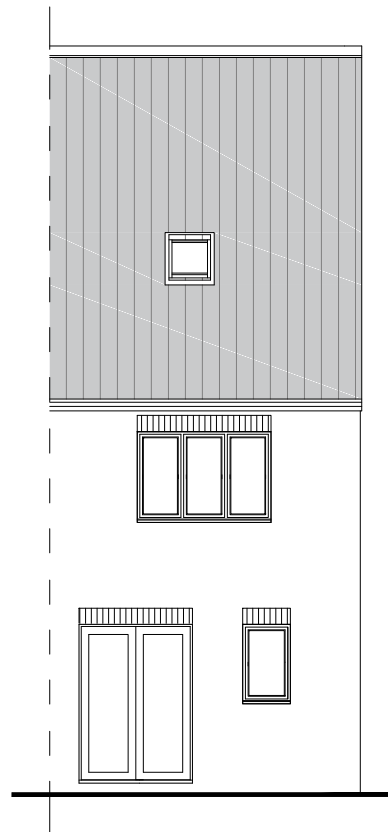


Rear Elevation

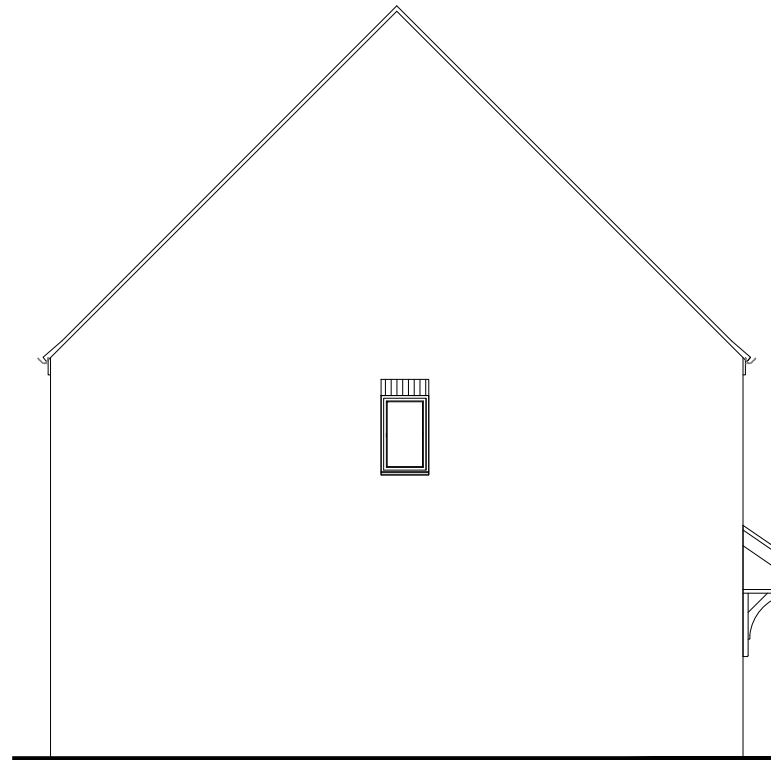


Side Elevation

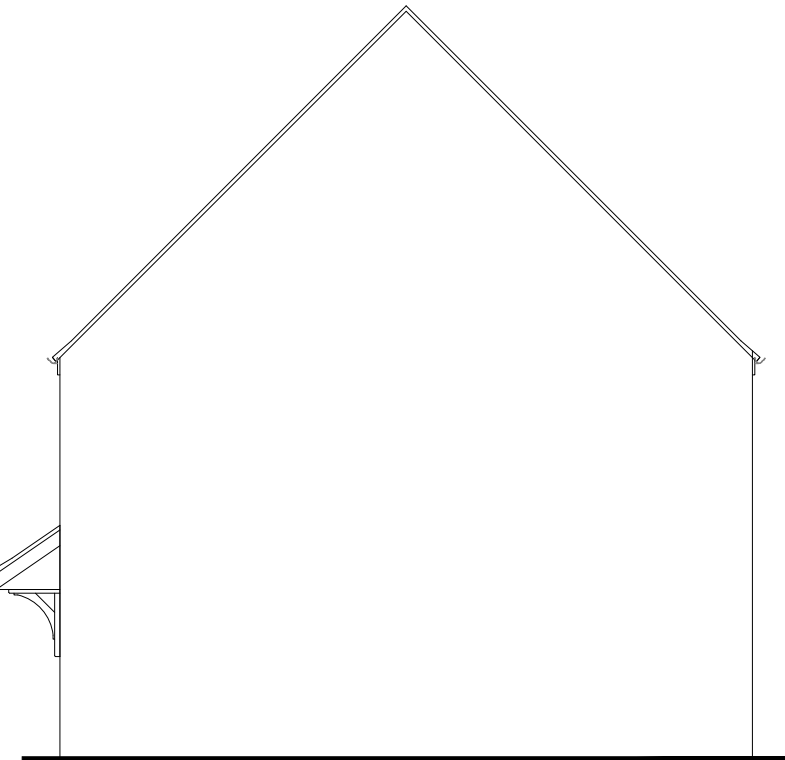


Side Elevation

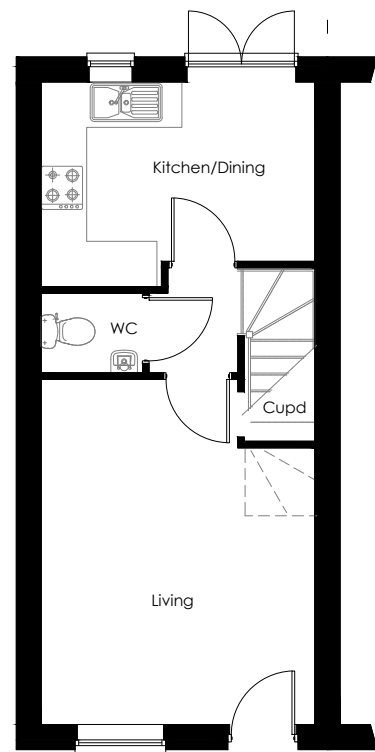

Ground Floor Plan

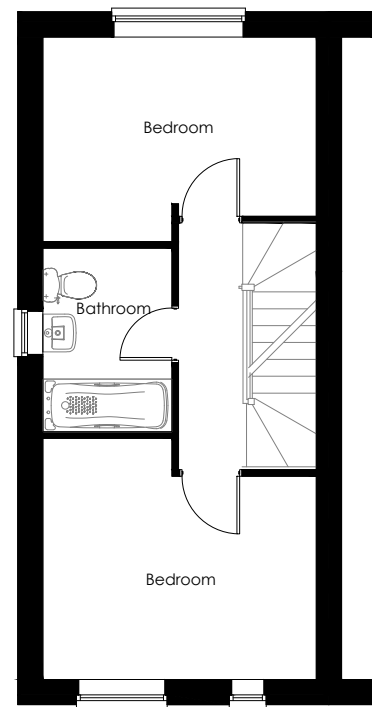

First Floor Plan

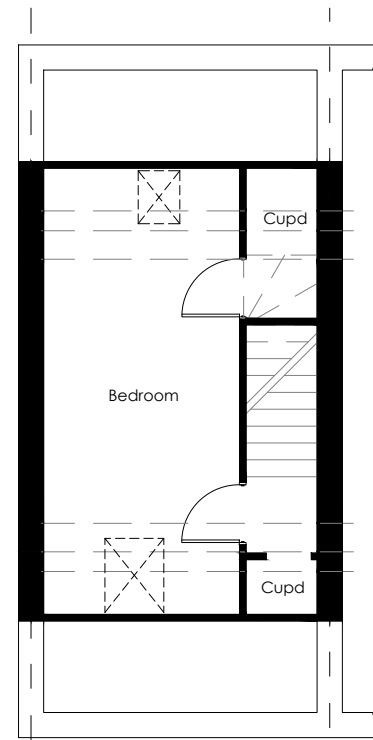

Second Floor Plan




Front Elevation (Terrace)

Note: Do not scale off drawing.


Development Chellaston, Derby Phase 2	Date April 2017	
Drawing Title Bickleigh Plan & Elevations - Planning	Scale NTS	
	Drawn PS	
	Dwg. Ref. C/BICK/P-01	




Front Elevation

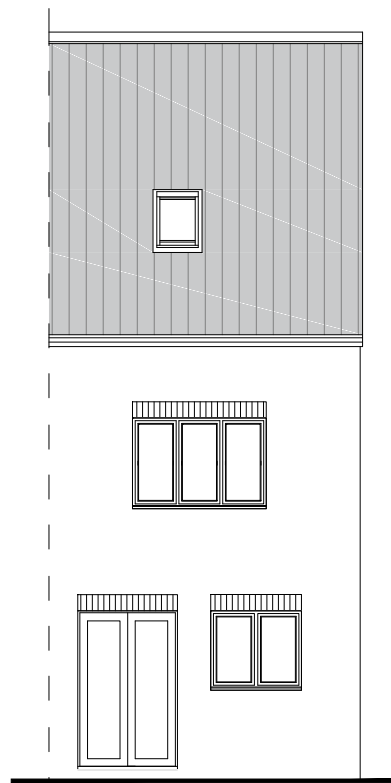


Rear Elevation

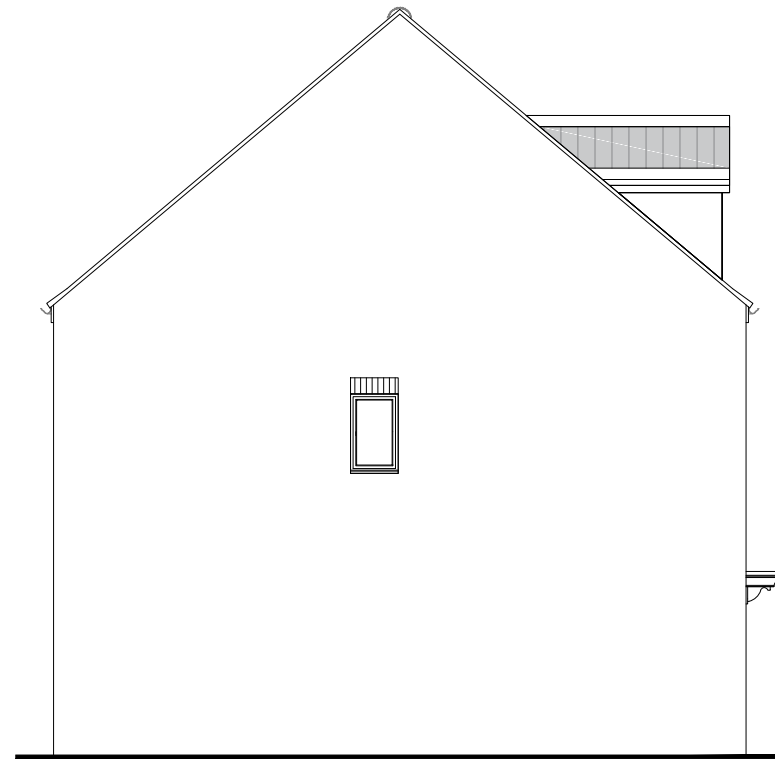


Side Elevation

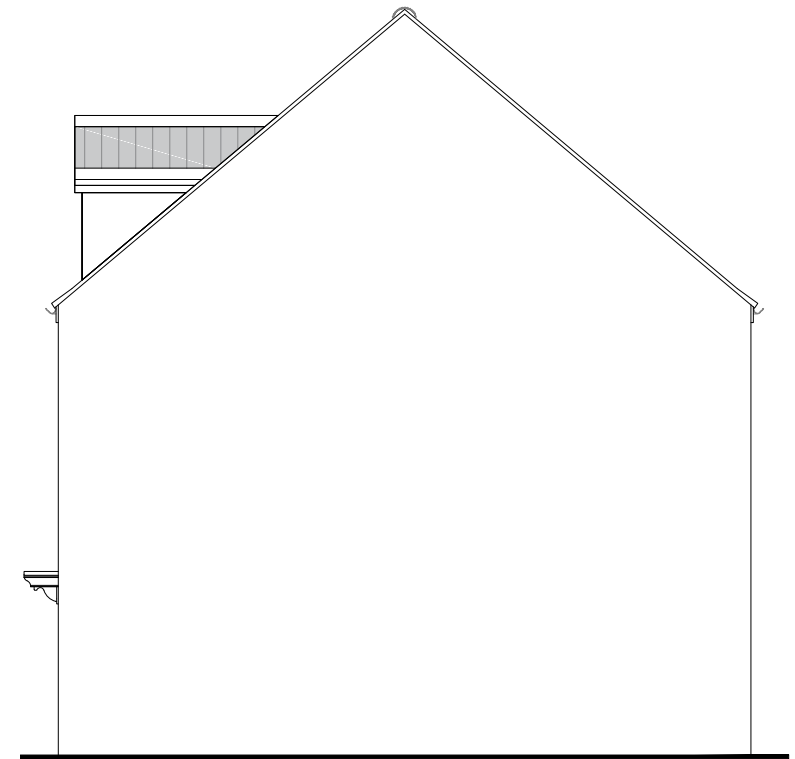


Side Elevation

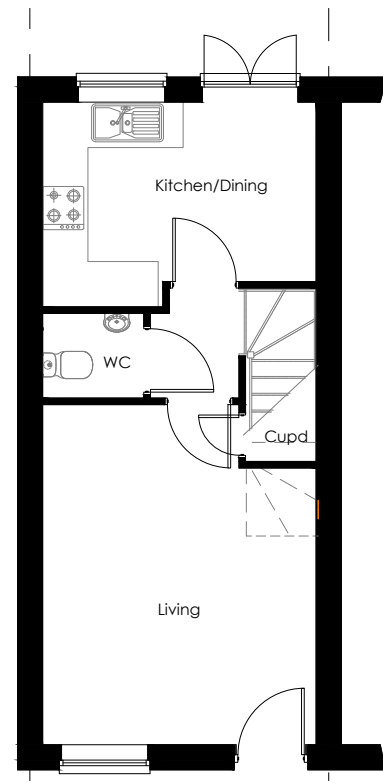

Ground Floor Plan

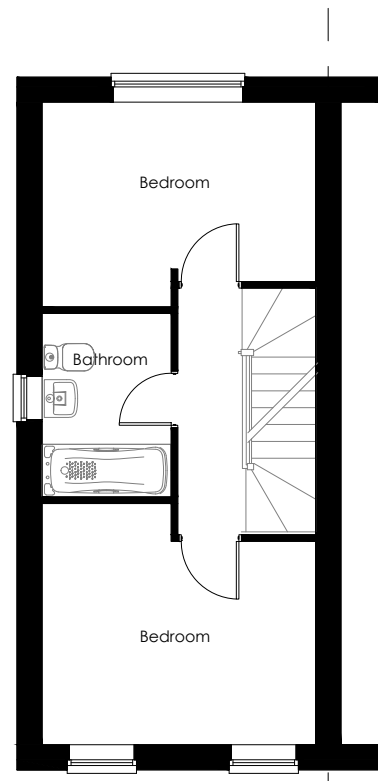

First Floor Plan

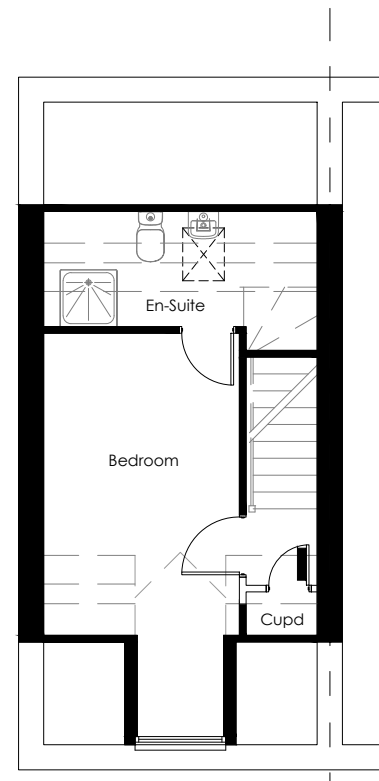

Second Floor Plan




Front Elevation (Terrace)

Note: Do not scale off drawing.


Development Chellaston, Derby Phase 2	Date April 2017	 PERSIMMON
Drawing Title Yarm Plan & Elevations - Planning	Scale NTS	
	Drawn PS	
	Dwg. Ref. C/YA/P-01	




Front Elevation

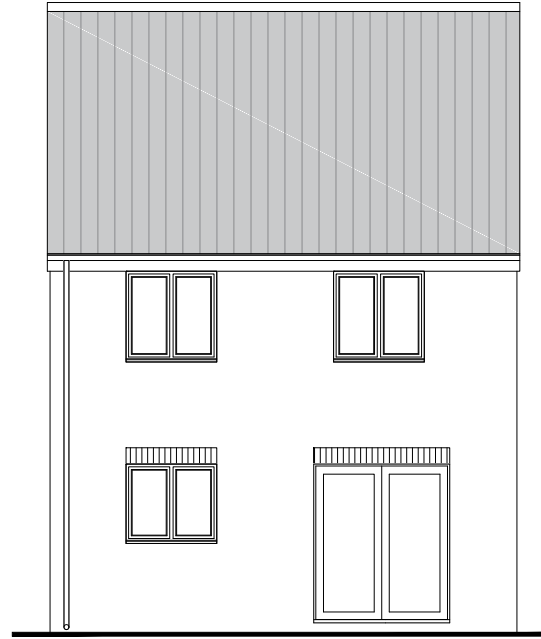


Rear Elevation

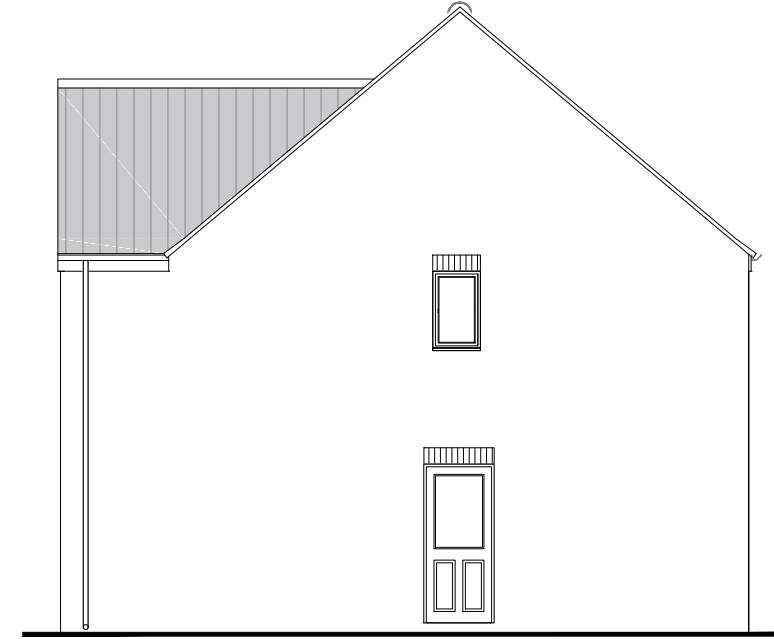


Side Elevation

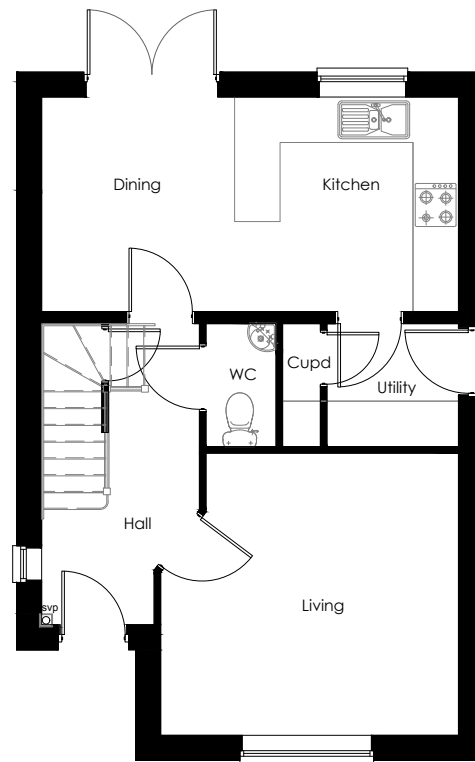

Ground Floor Plan

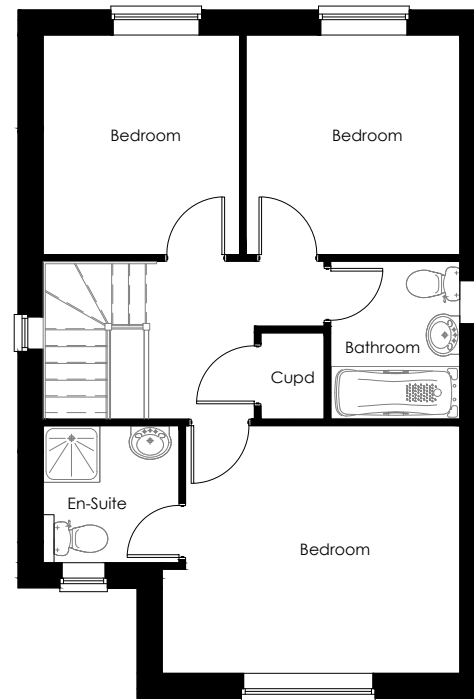

First Floor Plan

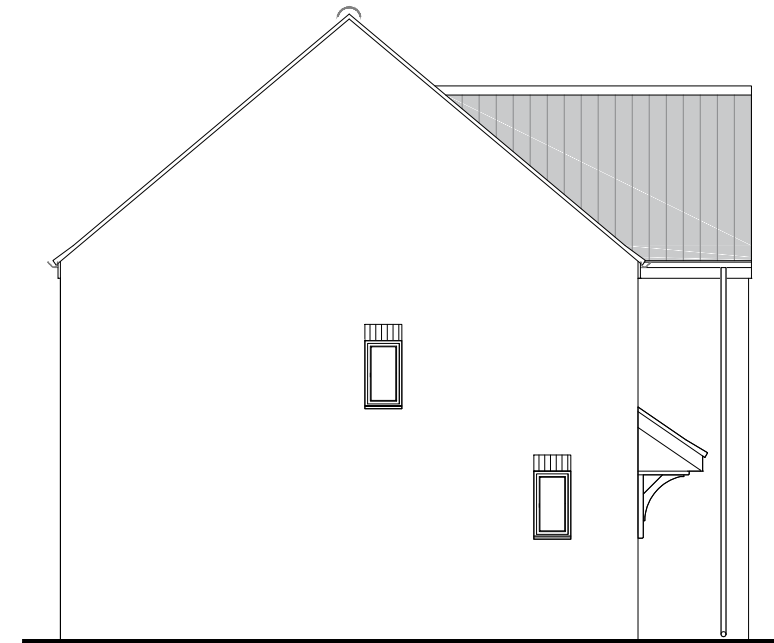


Side Elevation

Note: Do not scale off drawing.

Development Chellaston, Derby Phase 2	Date April 2017	 PERSIMMON
Drawing Title Hatfield Plan & Elevations - Planning	Scale NTS	
	Drawn PS	
	Dwg. Ref. C/HAT/P-01	




Front Elevation

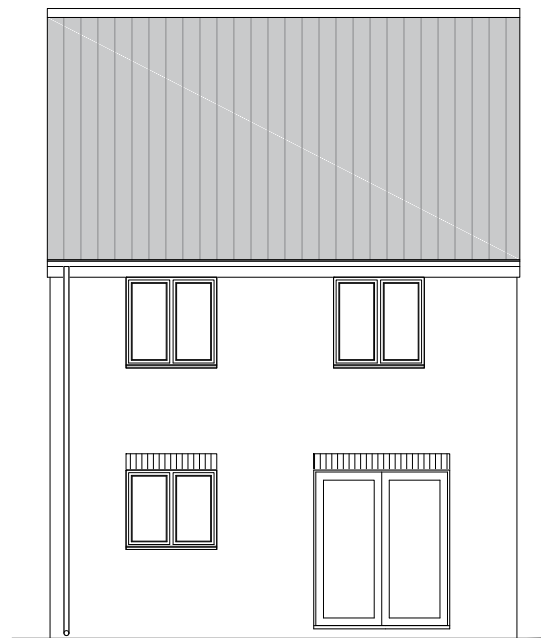


Rear Elevation



Side Elevation

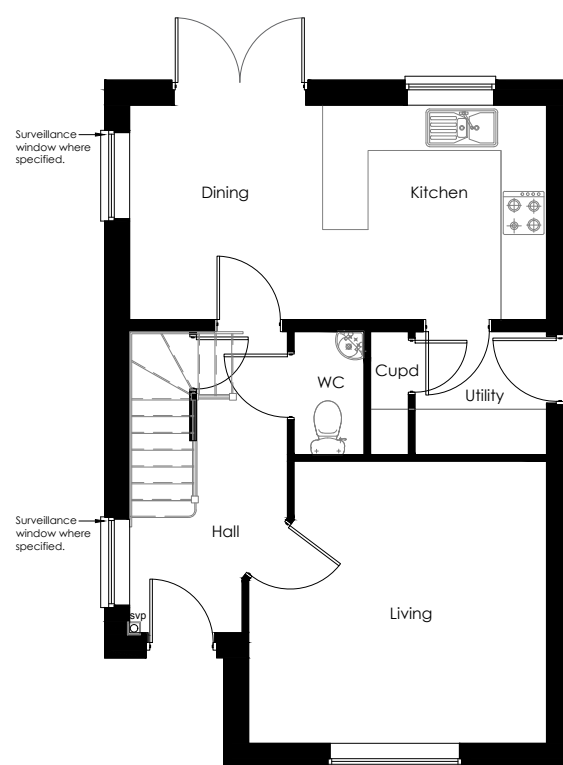

Ground Floor Plan

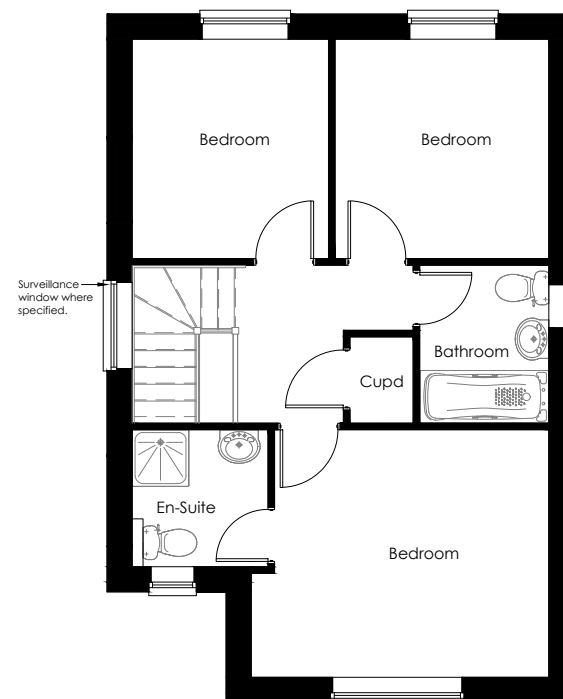

First Floor Plan



Side Elevation

Note: Do not scale off drawing.


Plots: 242, 272, 281, 289, 311, 368, 444

Development	Chellaston, Derby Phase 2		Date	April 2017
			Scale	NTS
			Drawn	PS
			Dwg. Ref.	C/HAT/P-02
Drawing Title		Hatfield - Plot Specific Plan & Elevations - Planning		







Front Elevation

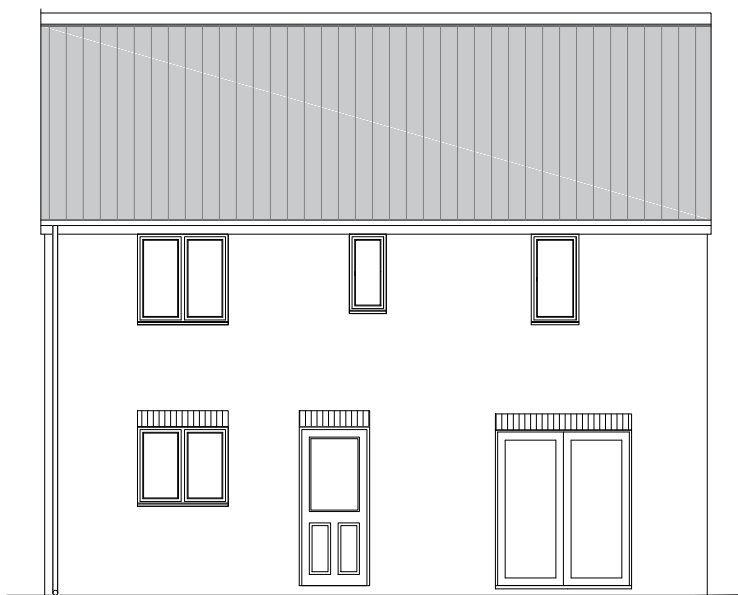


Rear Elevation

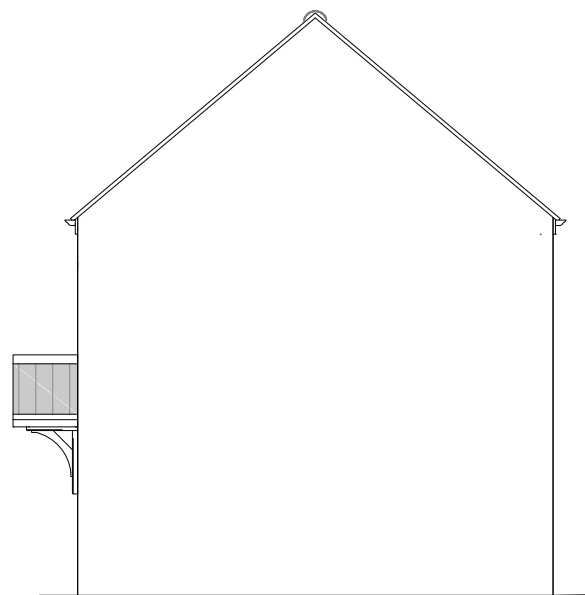


Side Elevation

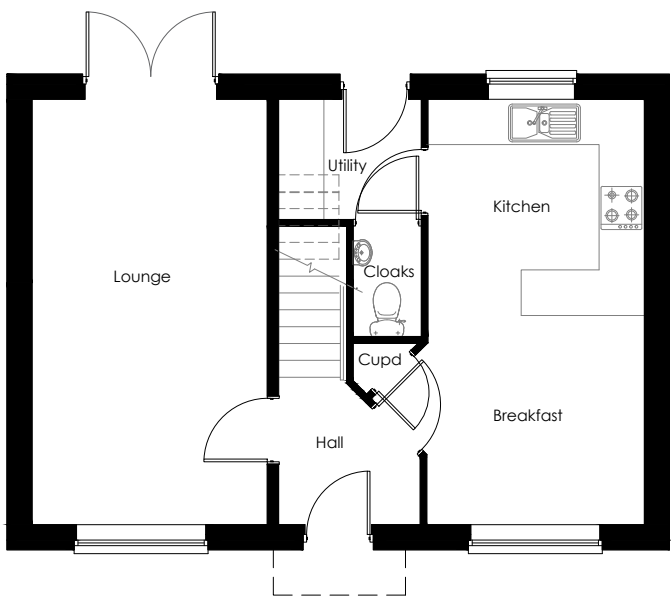

Ground Floor Plan

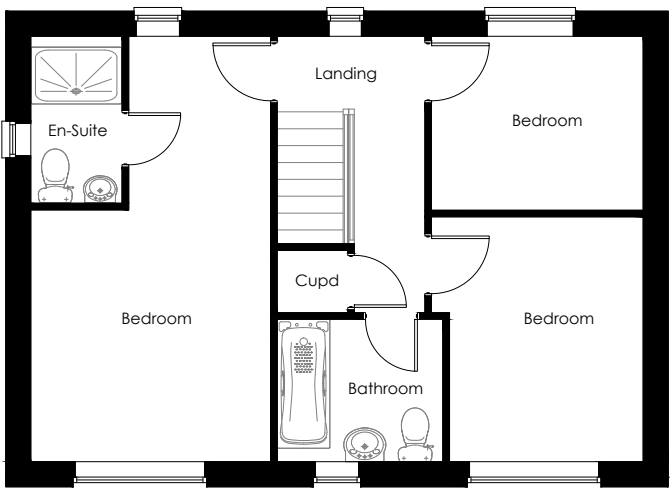

First Floor Plan

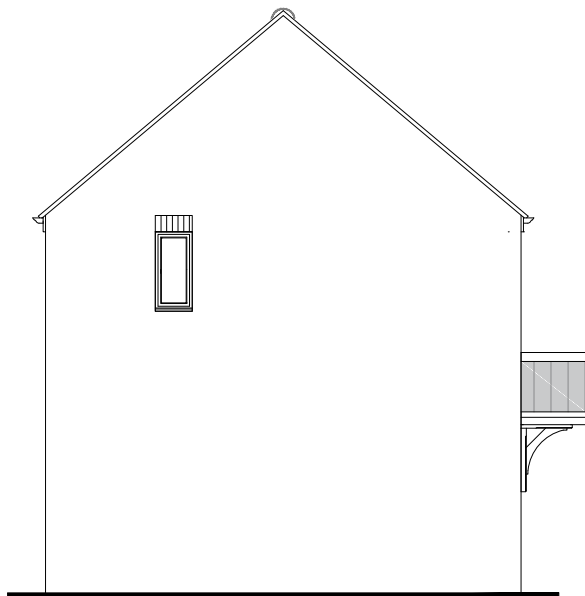

Side Elevation


Note: Do not scale off drawing.

Development	Chellaston, Derby Phase 2		Date	April 2017
			Scale	NTS
			Drawn	PS
			Dwg. Ref.	C/CLA/P-01
Drawing Title		Clayton Plan & Elevations - Planning		






Front Elevation

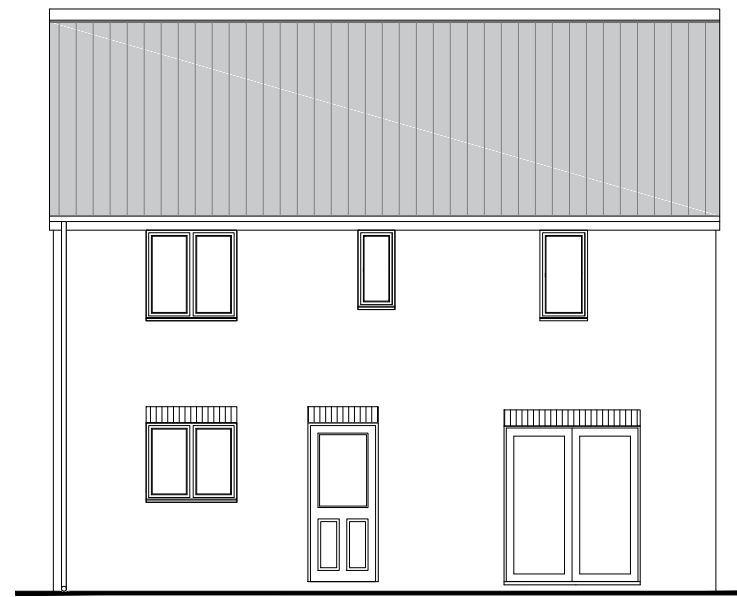


Rear Elevation




Side Elevation

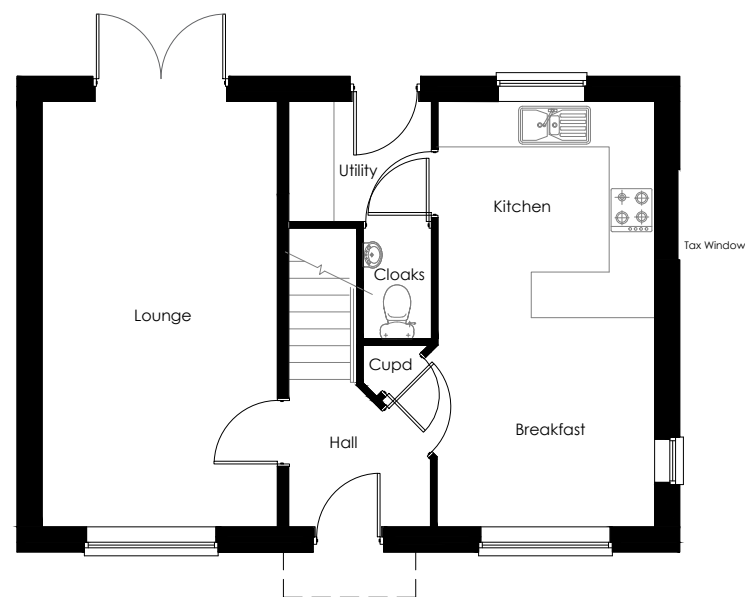

Ground Floor Plan

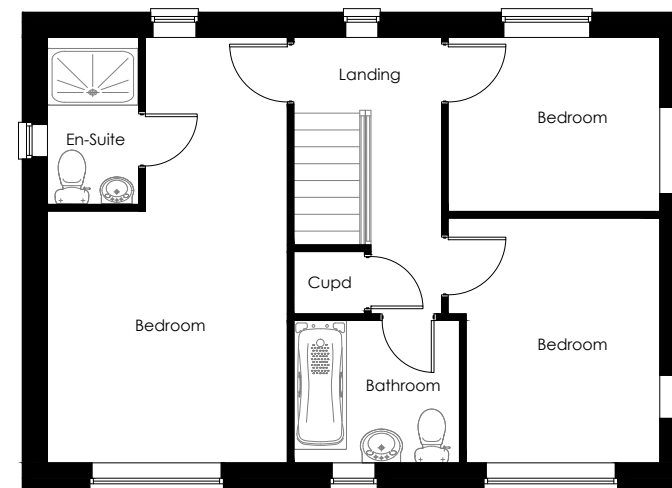

First Floor Plan

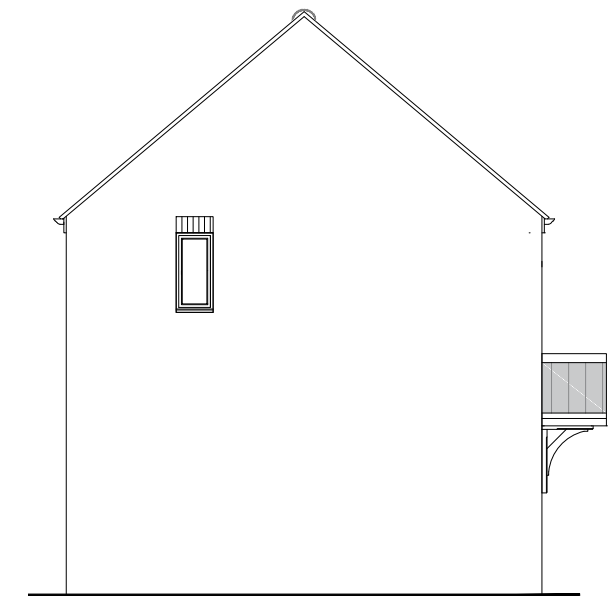

Side Elevation

Note: Do not scale off drawing.


Plots: 227, 229, 250, 282, 298, 324, 333,
341, 342, 351, 372, 384, 409, 417, 442, 449

Development	Chellaston, Derby Phase 2		Date	April 2017
			Scale	NTS
			Drawn	PS
			Dwg. Ref.	C/CLA-A/P-01
Drawing Title		Clayton-A Plan & Elevations - Planning		







Front Elevation

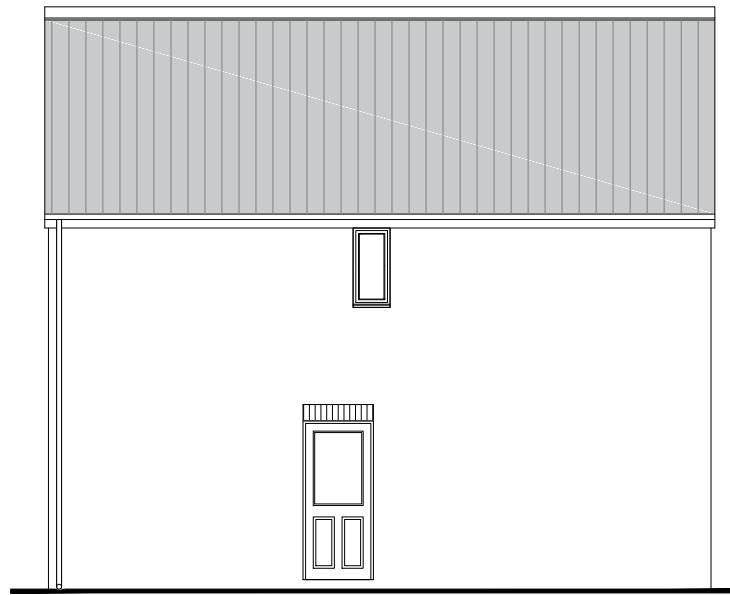


Rear Elevation

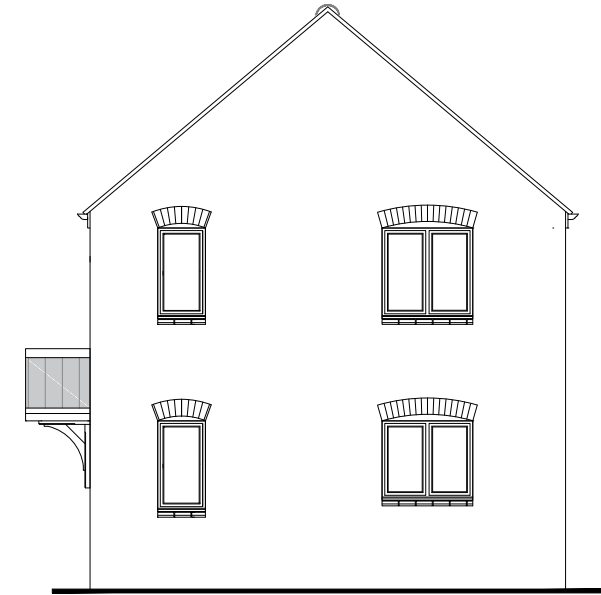

Side Elevation

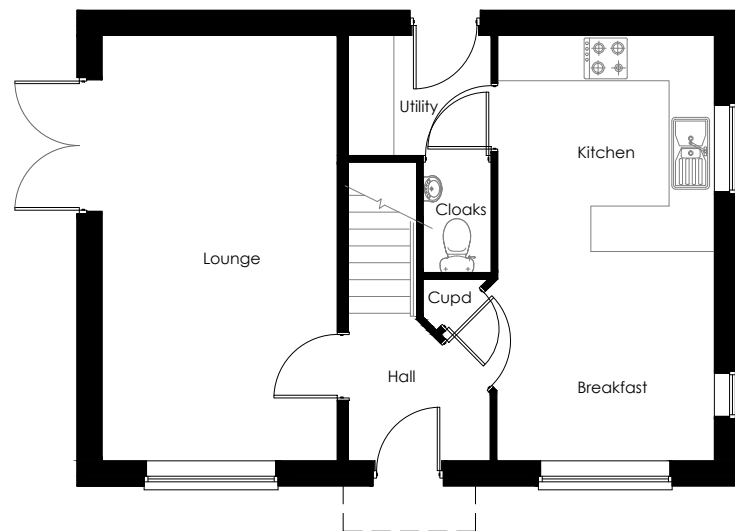

Ground Floor Plan

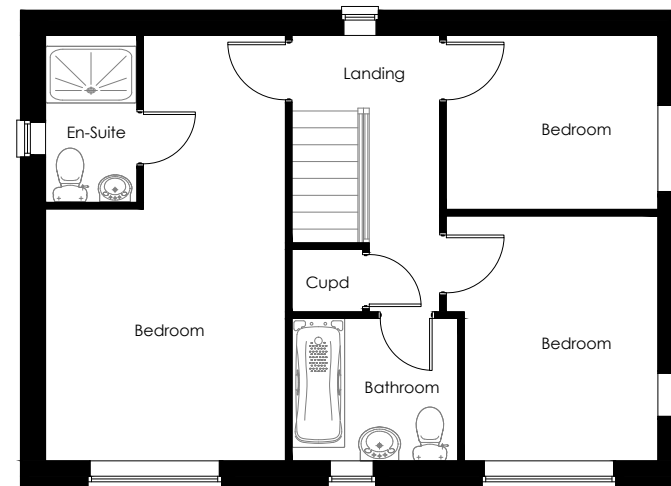

First Floor Plan



Side Elevation


Note: Do not scale off drawing.

Plots: 255, 265, 325, 378, 385, 407, 424


Development	Chellaston, Derby Phase 2	Date	April 2017	
Drawing Title	Beech Plan & Elevations - Planning	Scale	NTS	
		Drawn	PS	
		Dwg. Ref.	C/BEE/P-01	




Front Elevation

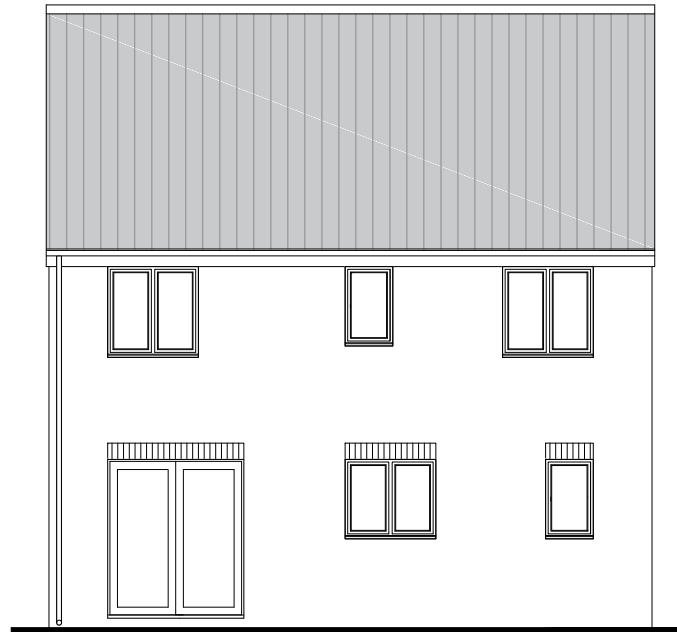


Rear Elevation

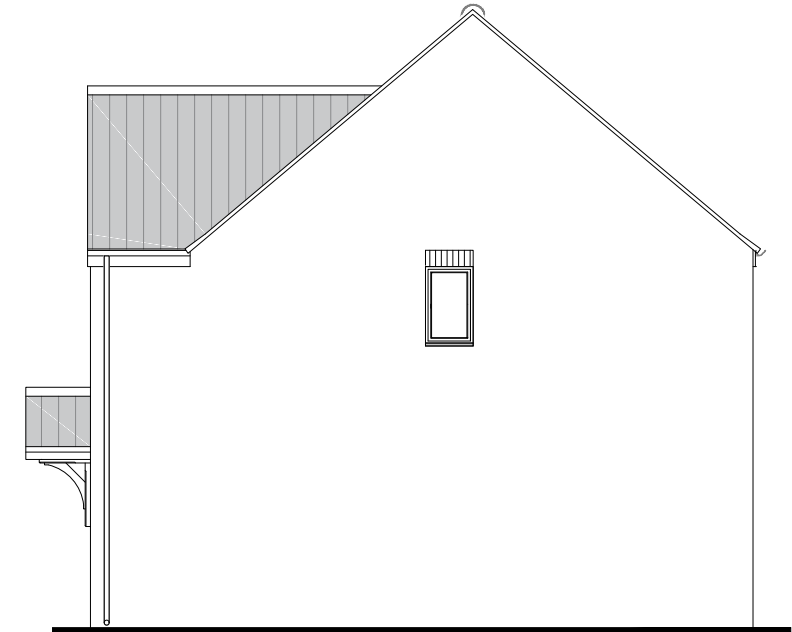


Side Elevation

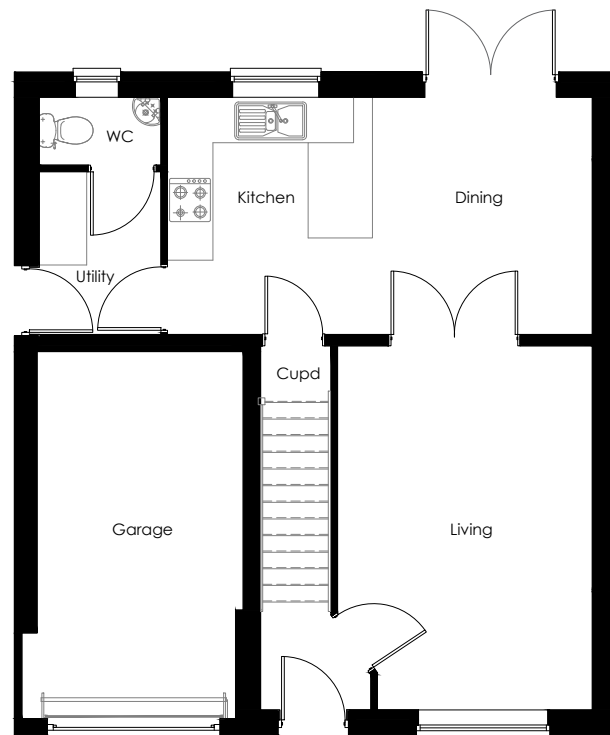

Ground Floor Plan

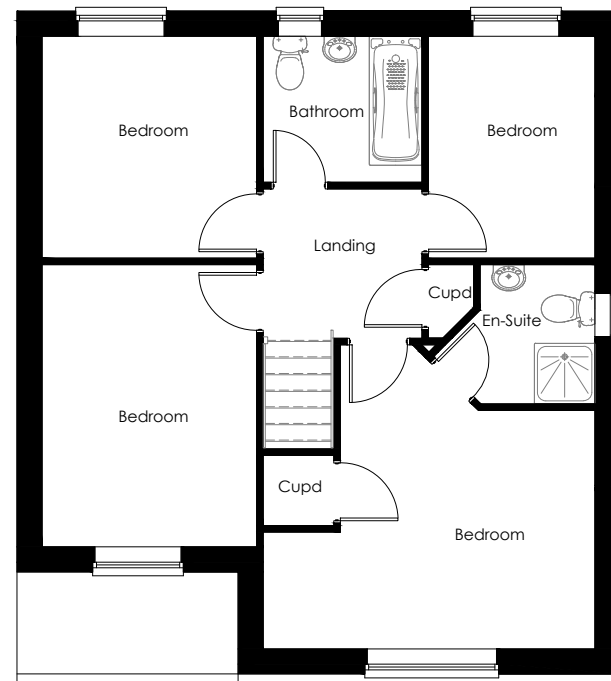

First Floor Plan

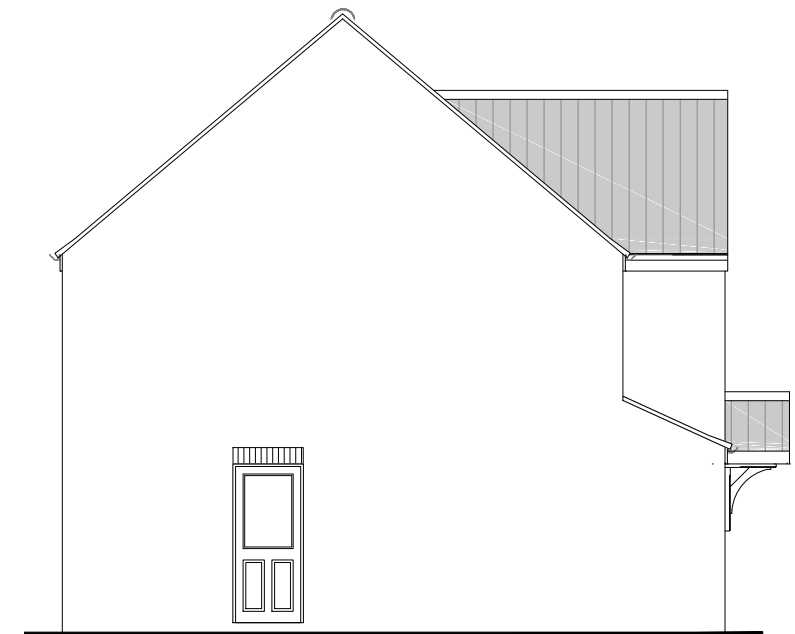

Side Elevation

Note: Do not scale off drawing.


Development	Chellaston, Derby Phase 2	Date	April 2017
		Scale	NTS
Drawing Title	Roseberry Plan & Elevations - Planning	Drawn	PS
		Dwg. Ref.	C/RO/P-01




PERSIMMON




Front Elevation

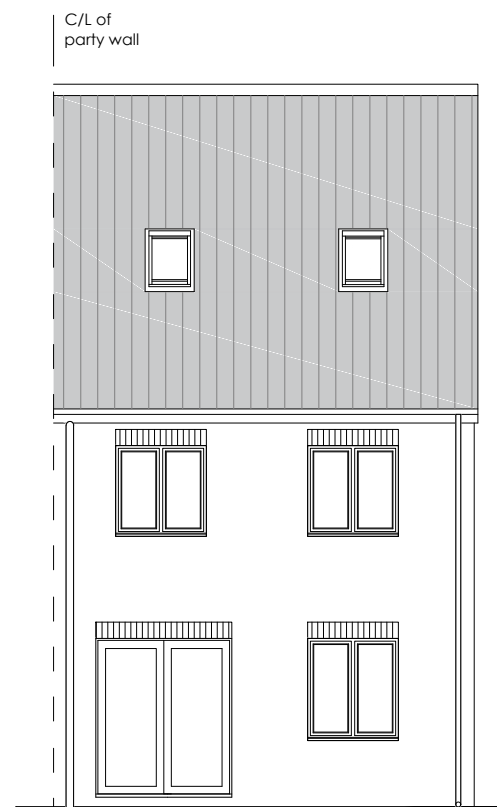


Rear Elevation

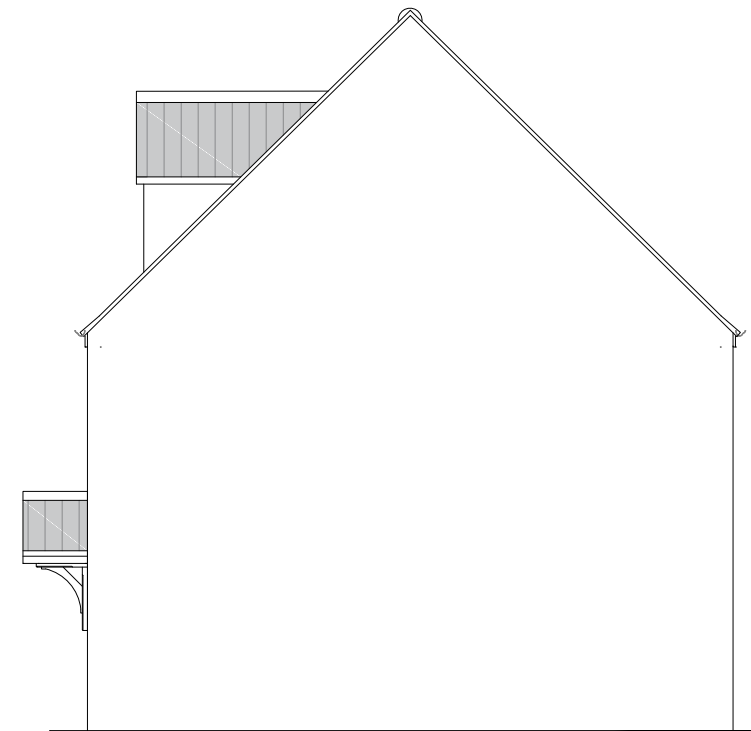


Side Elevation

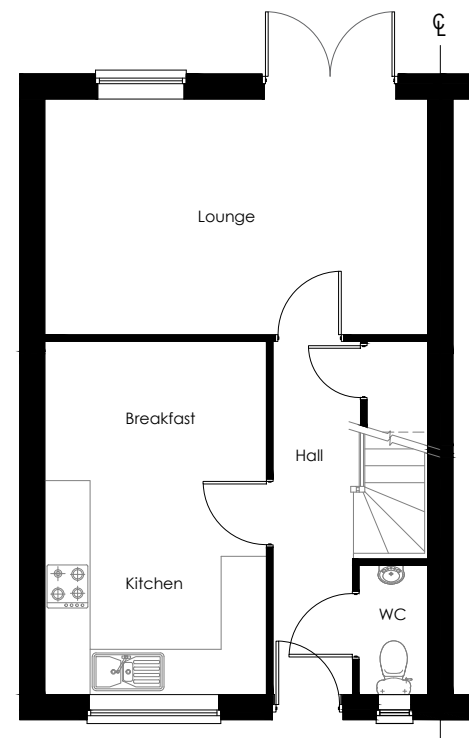

Ground Floor Plan

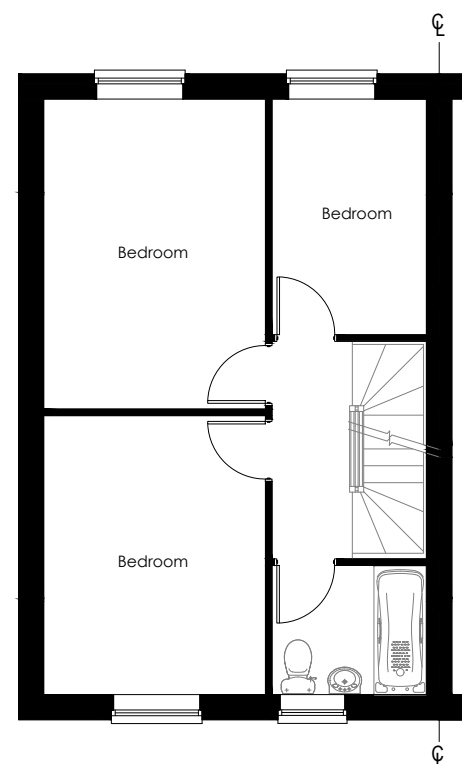

First Floor Plan

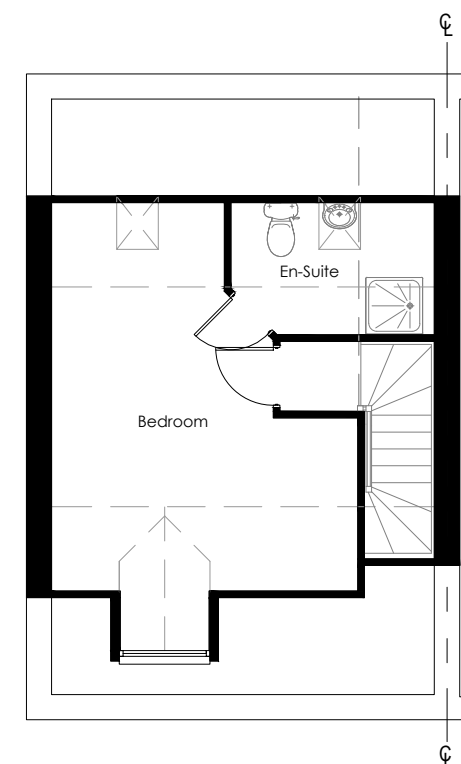


Second Floor Plan


Note: Do not scale off drawing.

Development	Chellaston, Derby Phase 2		Date	April 2017
			Scale	NTS
Drawing Title	Leicester Plan & Elevations - Planning		Drawn	PS
			Dwg. Ref.	C/LEI/P-01




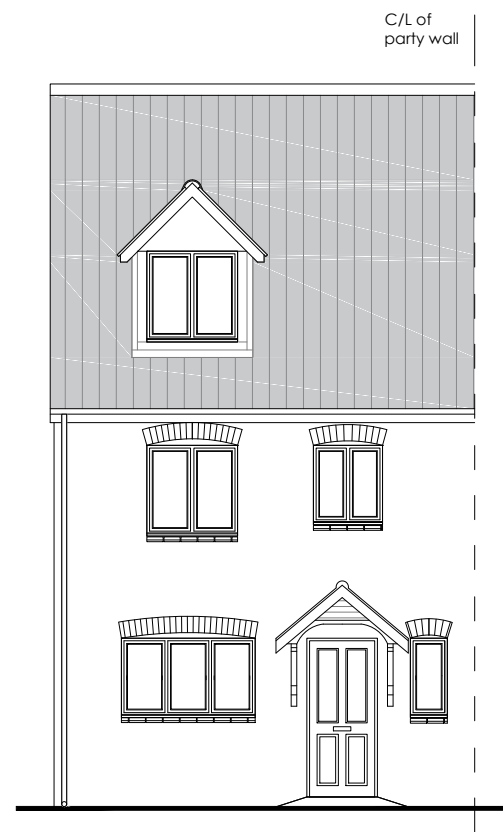


Front Elevation

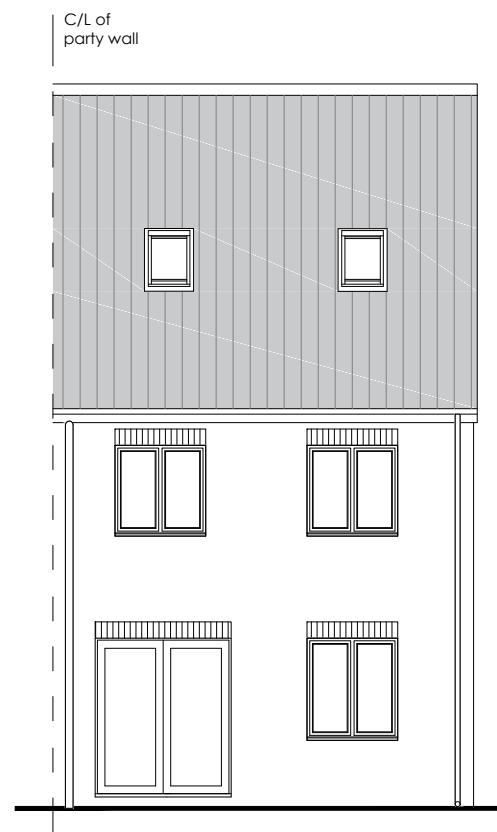


Rear Elevation

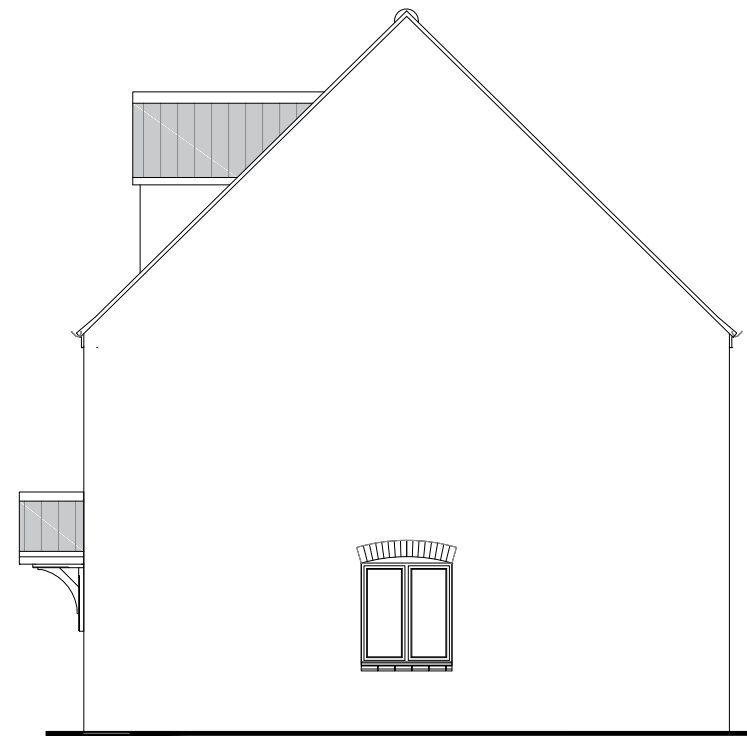


Side Elevation

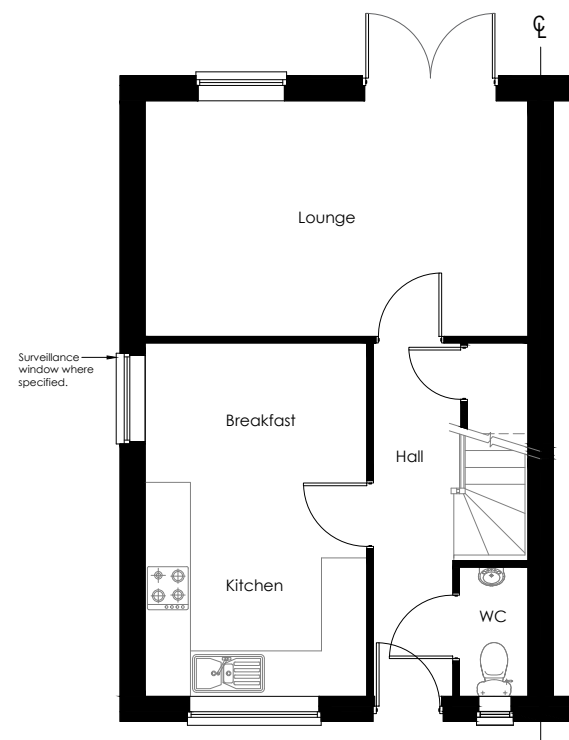

Ground Floor Plan

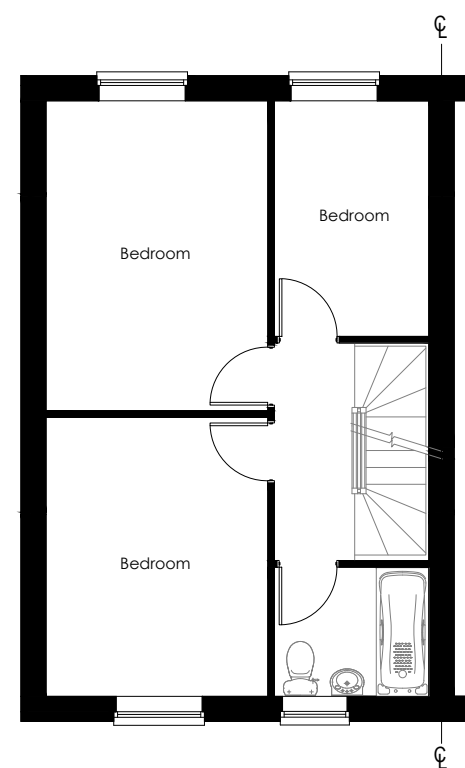

First Floor Plan

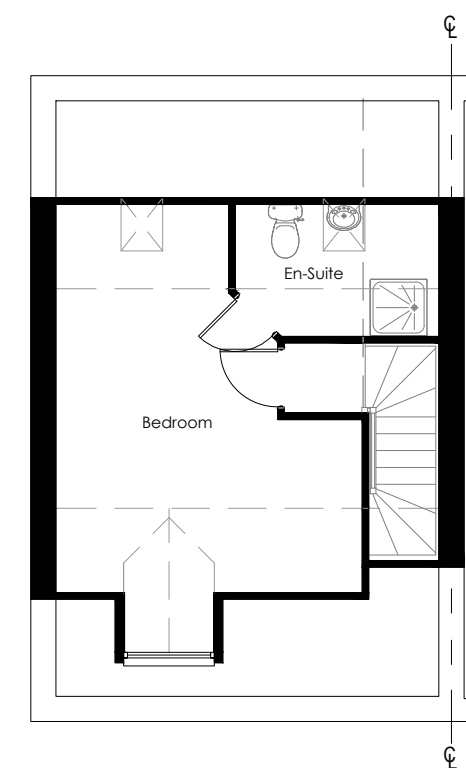


Second Floor Plan

Note: Do not scale off drawing.


Plots: 231-234, 266, 267, 402-405, 447, 448

Development	Chellaston, Derby Phase 2		Date	April 2017
			Scale	NTS
			Drawn	PS
	Leicester - Plot Specific Plan & Elevations - Planning		Dwg. Ref.	C/LEI/P-02



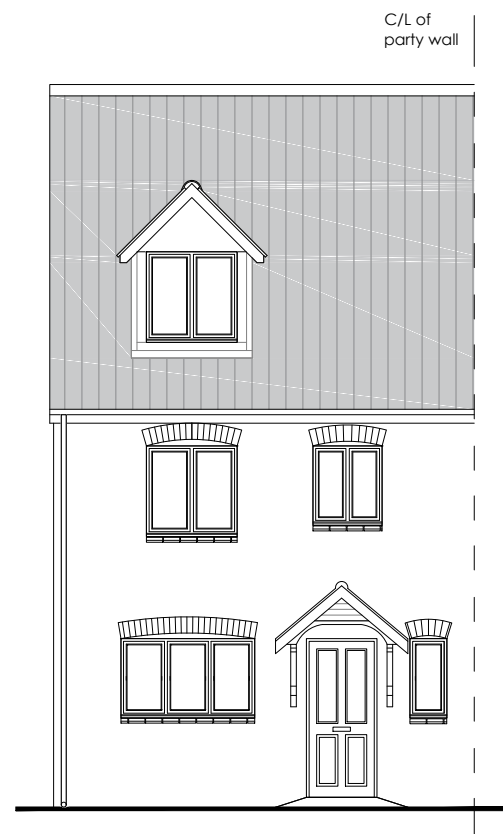


Front Elevation

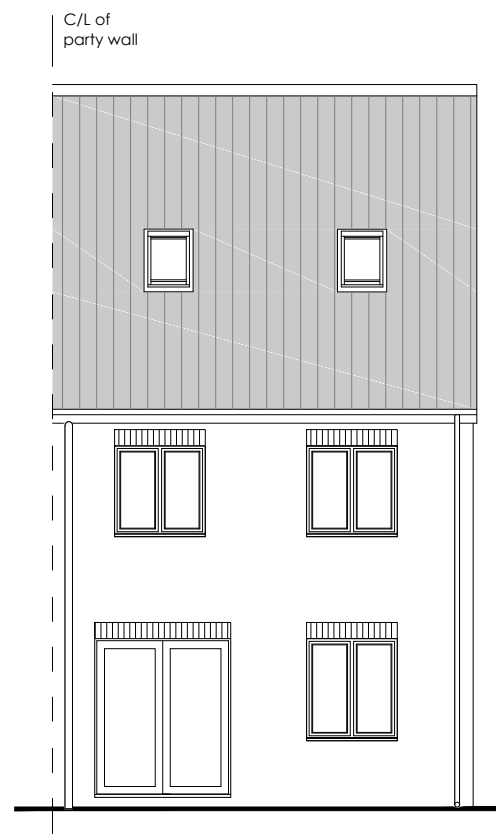


Rear Elevation




Side Elevation

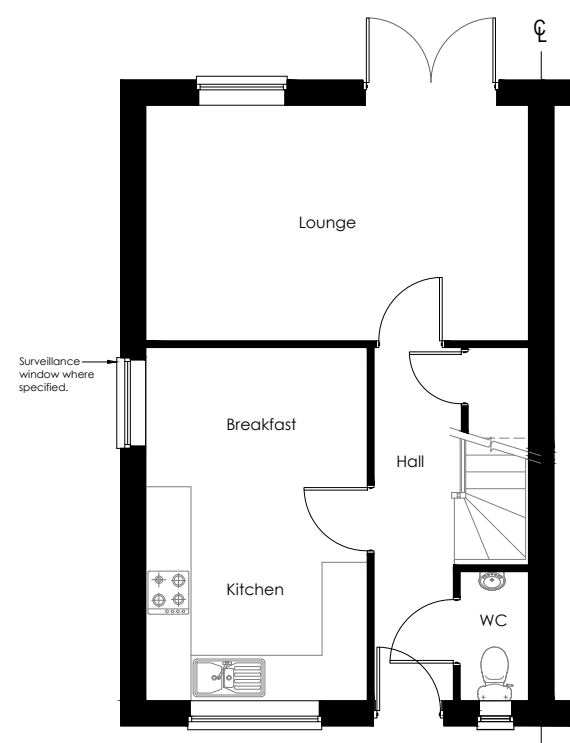

Ground Floor Plan

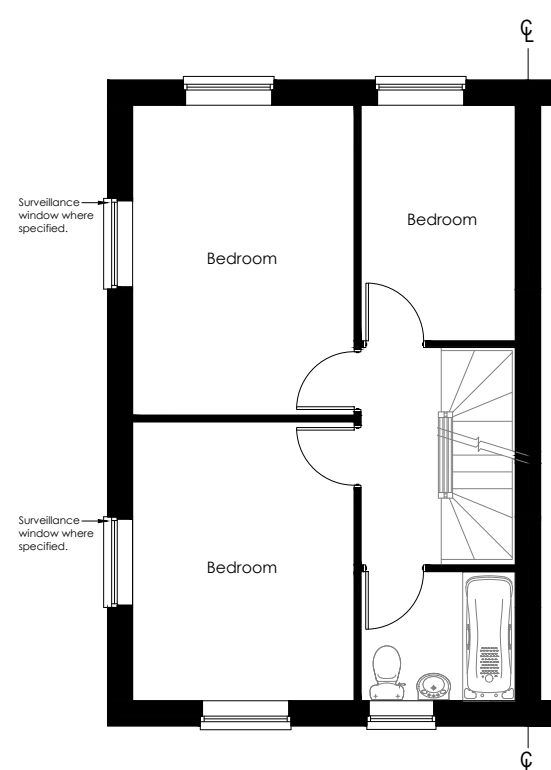

First Floor Plan

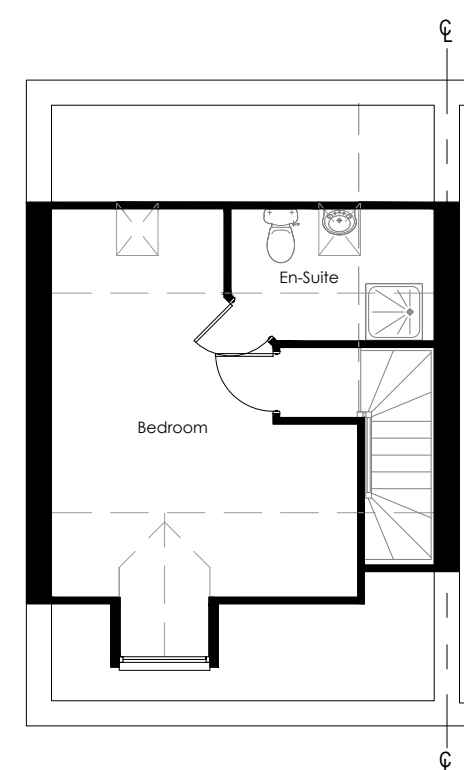

Second Floor Plan

Note: Do not scale off drawing.


Development		Date	April 2017	 PERSIMMON
Chellaston, Derby Phase 2		Scale	NTS	
Drawing Title		Drawn	PS	
Leicester - Plot Specific 2 Plan & Elevations - Planning		Dwg. Ref.	C/LEI/P-03	



Front Elevation




Rear Elevation

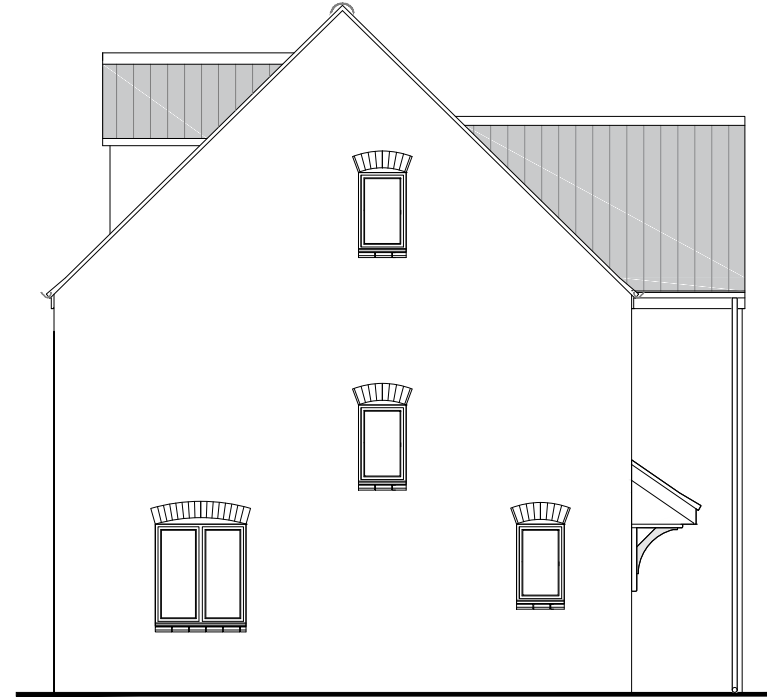


Side Elevation




Side Elevation

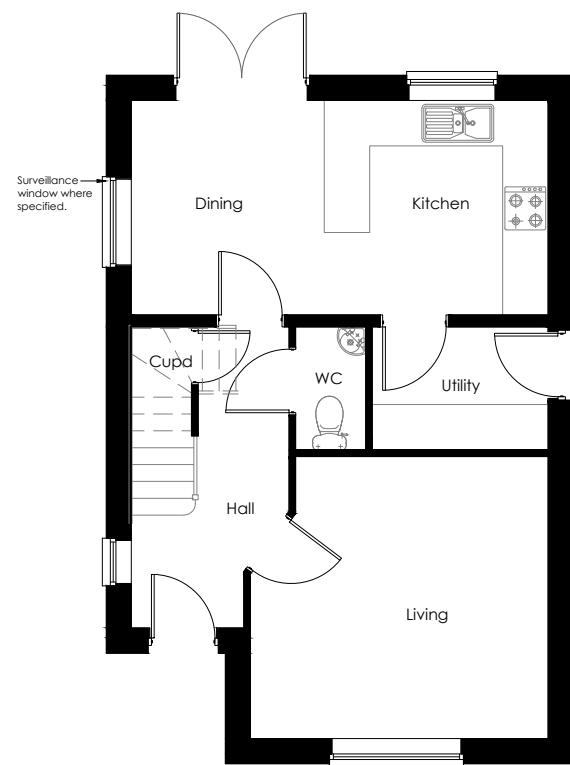

Ground Floor Plan

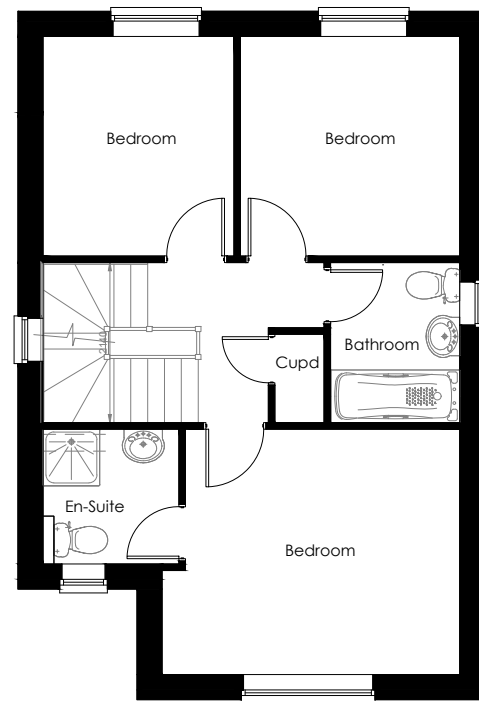

First Floor Plan

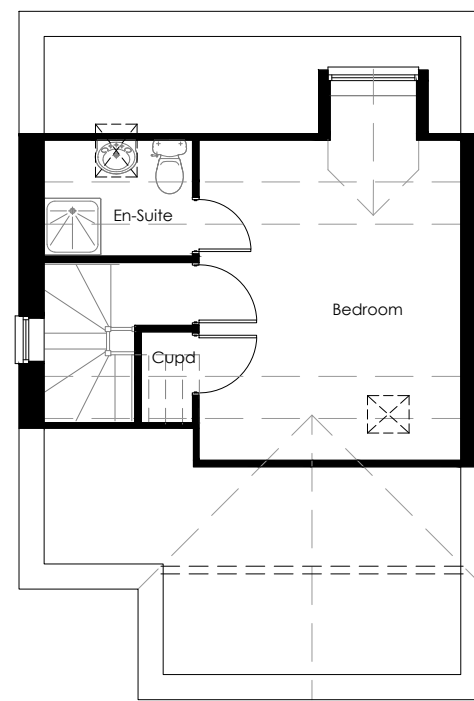

Second Floor Plan

Note: Do not scale off drawing.

Plot: 219, 249, 314, 336, 360, 361, 379, 434, 435


Development	Chellaston, Derby Phase 2		Date	April 2017
			Scale	NTS
			Drawn	PS
			Dwg. Ref.	TC/LUM/P-01
Drawing Title		Lumley Plan & Elevations - Planning		
				




Front Elevation




Rear Elevation

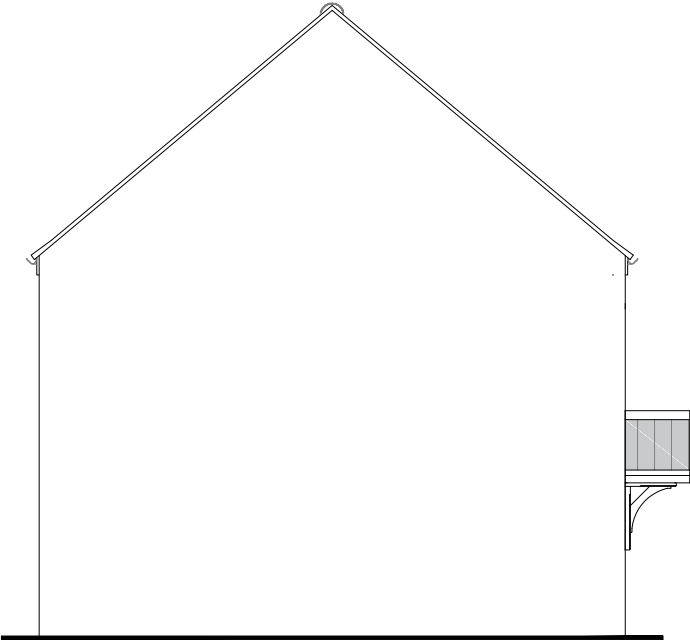


Side Elevation

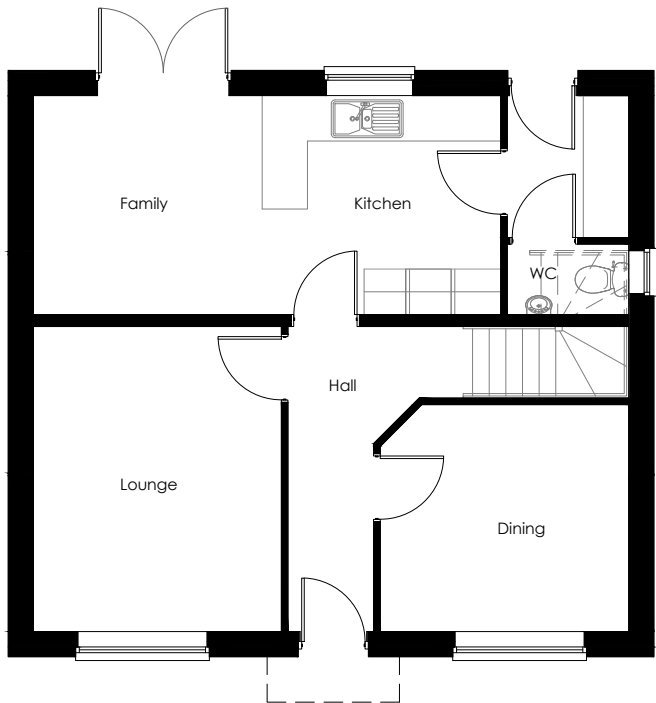

Ground Floor Plan

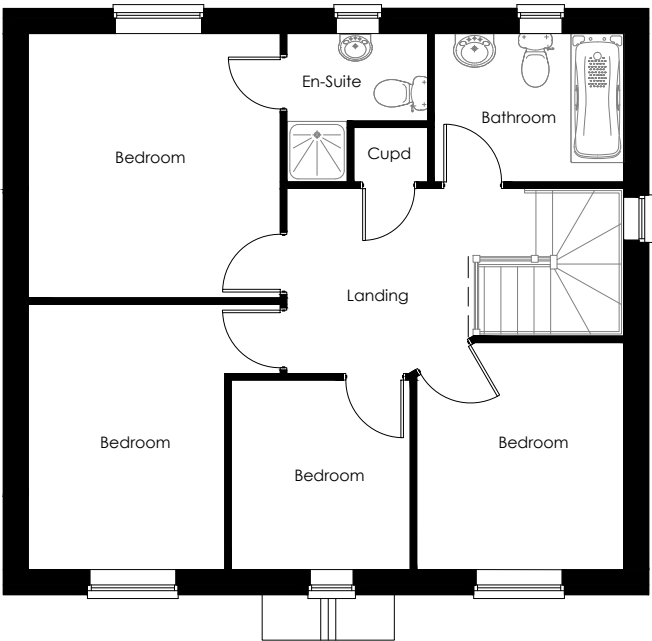

First Floor Plan

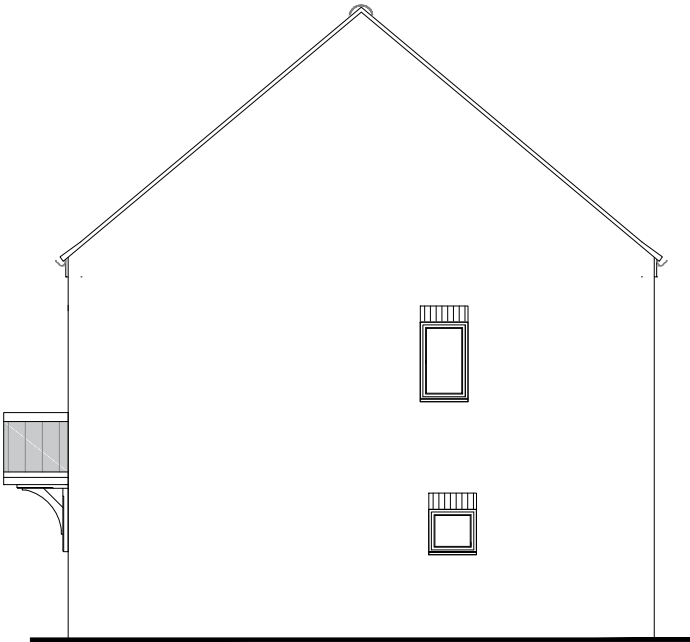

Side Elevation

Note: Do not scale off drawing.

Development	Chellaston, Derby Phase 2	Date	April 2017
		Scale	NTS
Drawing Title	Chedworth Plan & Elevations - Planning	Drawn	PS
		Dwg. Ref.	C/CHED/P-01






Front Elevation




Rear Elevation




Side Elevation

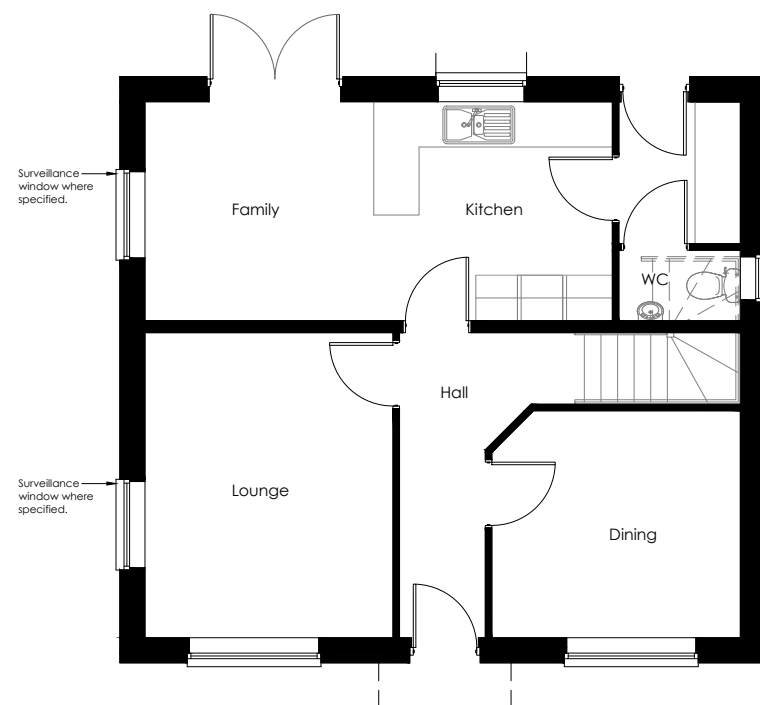

Ground Floor Plan

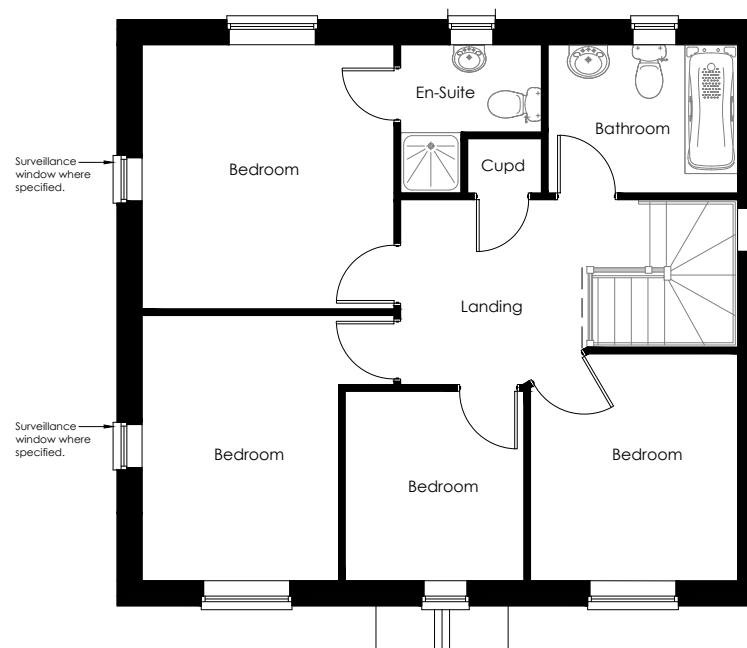

First Floor Plan

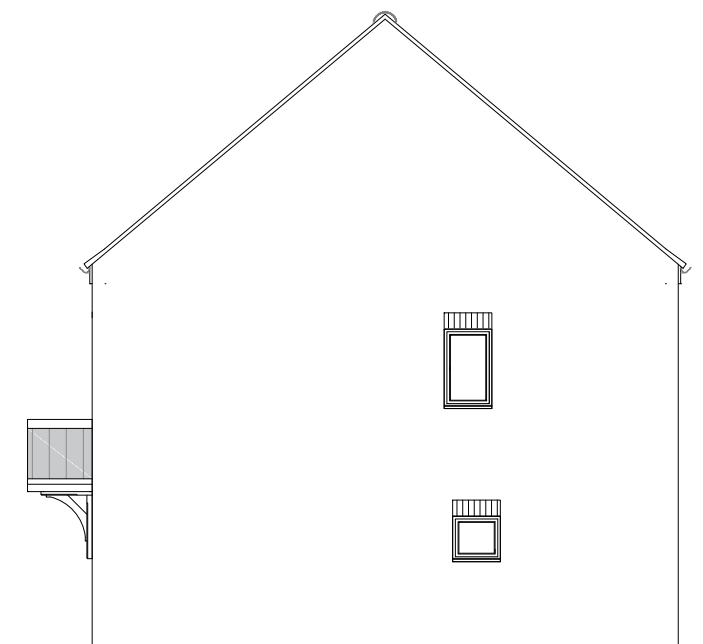

Side Elevation

Note: Do not scale off drawing.

Plots: 218, 244, 270, 297, 348, 399, 416


Development	Chellaston, Derby Phase 2	Date	April 2017
		Scale	NTS
Drawing Title	Chedworth - Plot Specific Plan & Elevations - Planning	Drawn	PS
		Dwg. Ref.	C/CHED/P-02
		 PERSIMMON	




Front Elevation




Rear Elevation

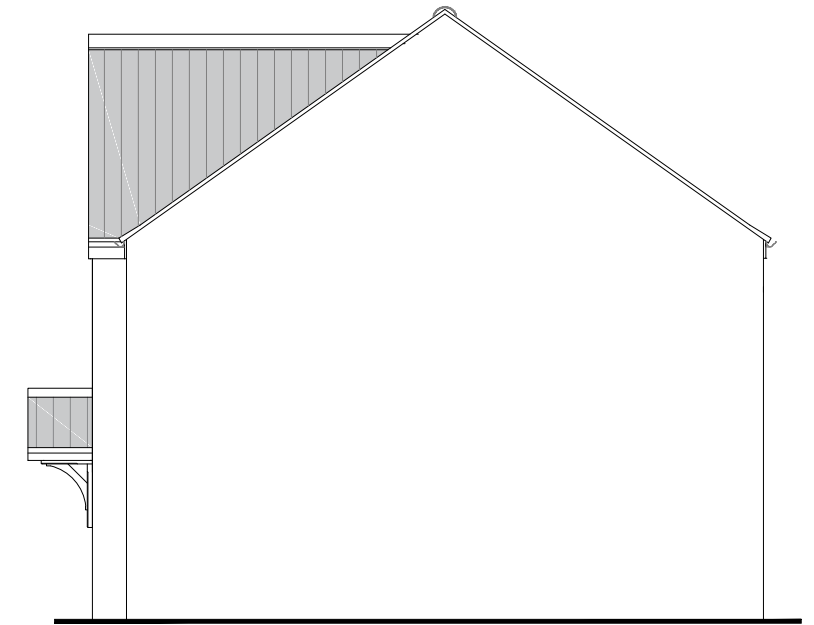


Side Elevation

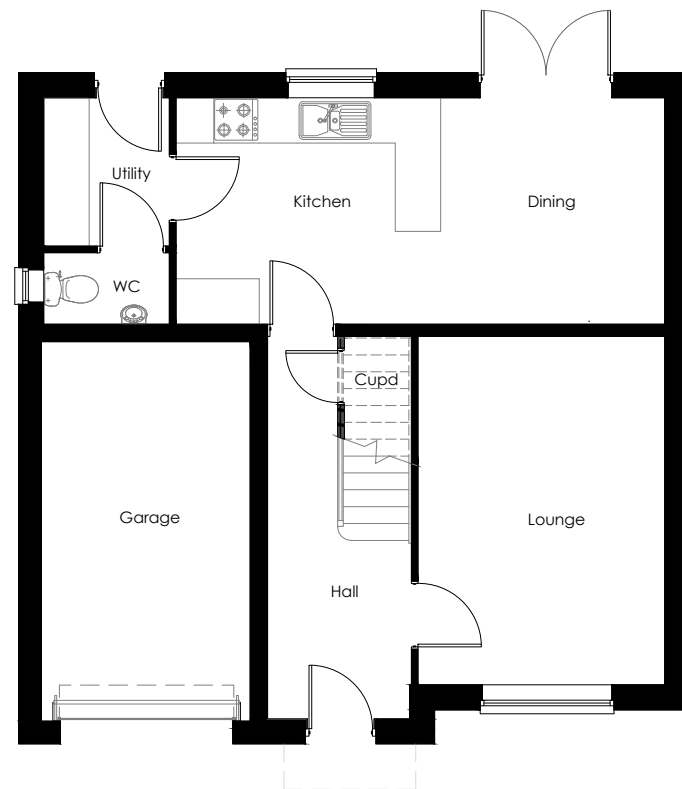

Ground Floor Plan

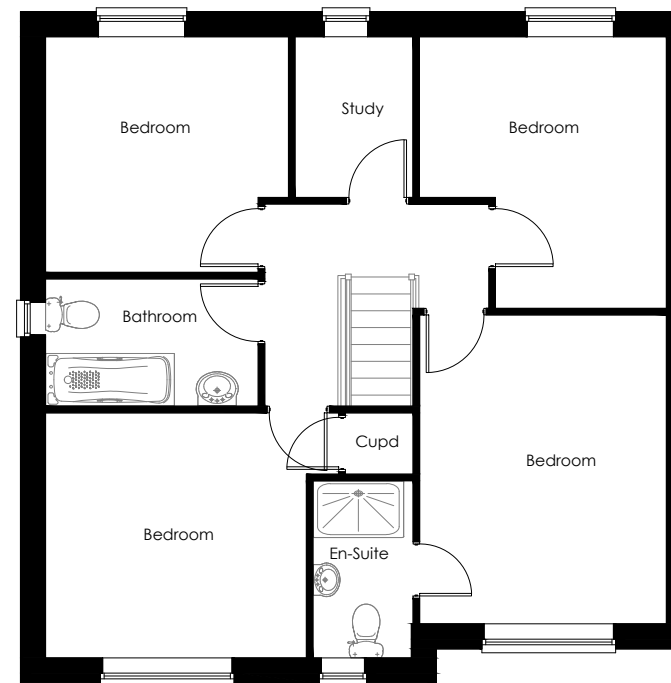

First Floor Plan

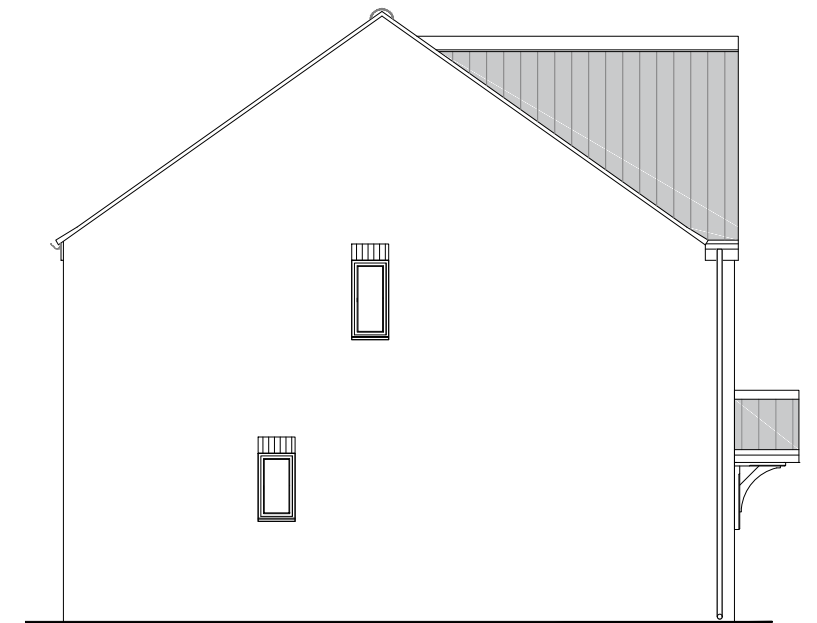

Side Elevation

Note: Do not scale off drawing.

Development	Chellaston, Derby Phase 2	Date	April 2017
		Scale	NTS
Drawing Title	Winster Plan & Elevations - Planning	Drawn	PS
		Dwg. Ref.	C/WIN/P-01
			







Front Elevation




Rear Elevation

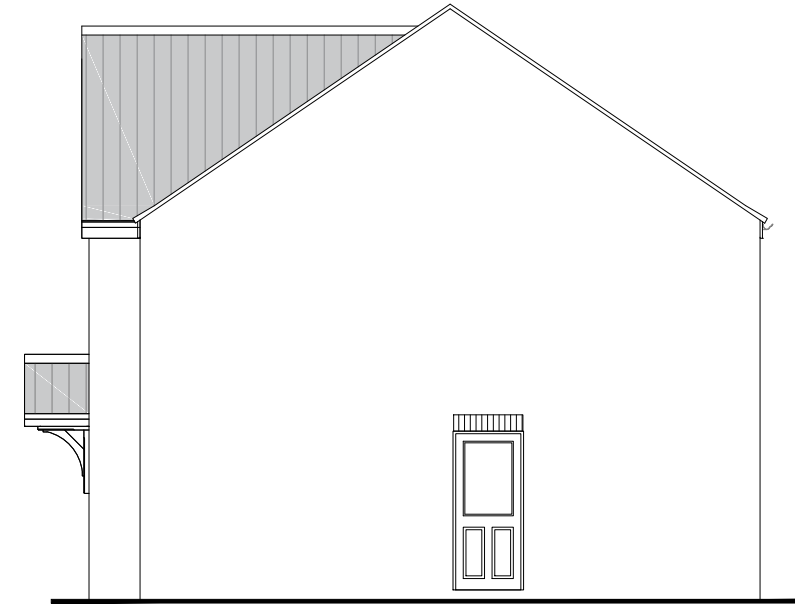


Side Elevation

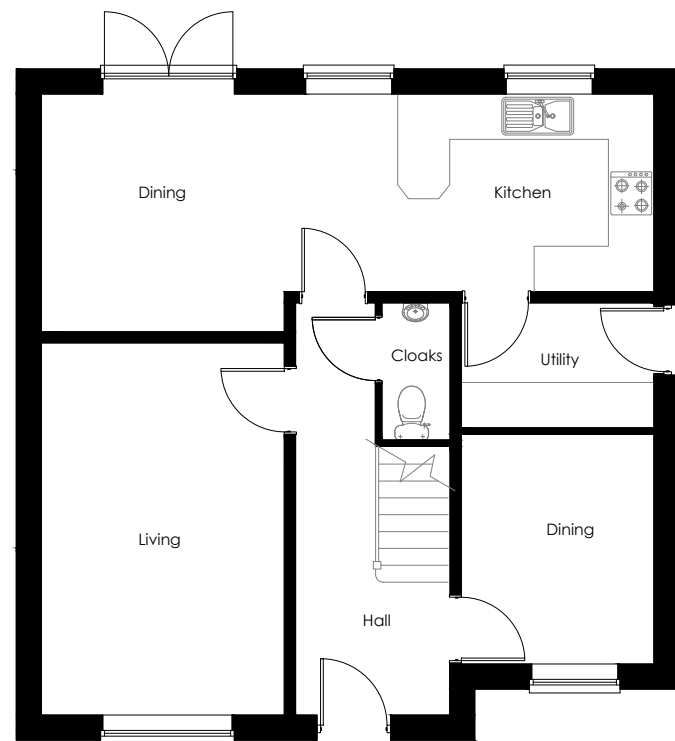

Ground Floor Plan

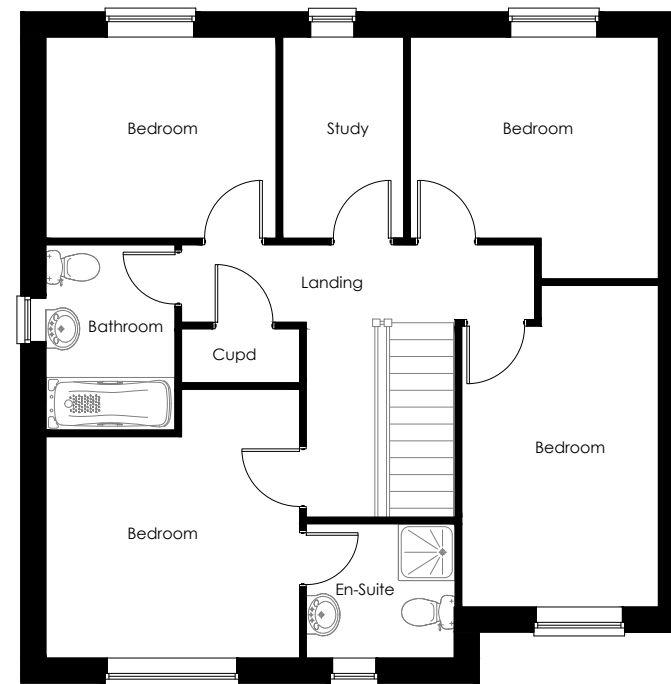

First Floor Plan

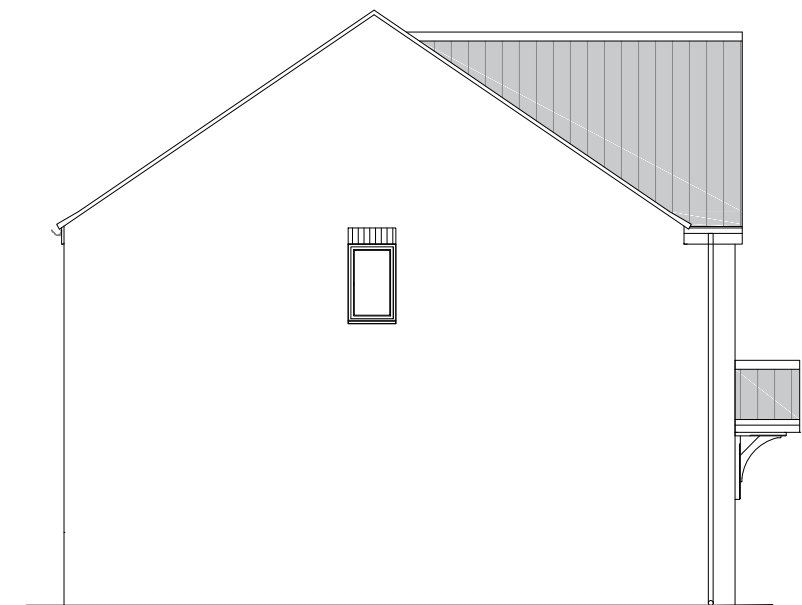

Side Elevation

Note: Do not scale off drawing.

Development	Chellaston, Derby		Date	April 2017
	Phase 2		Scale	NTS
	Corfe Plan & Elevations - Planning		Drawn	PS
			Dwg. Ref.	C/CORF/P-01






Front Elevation




Rear Elevation




Side Elevation

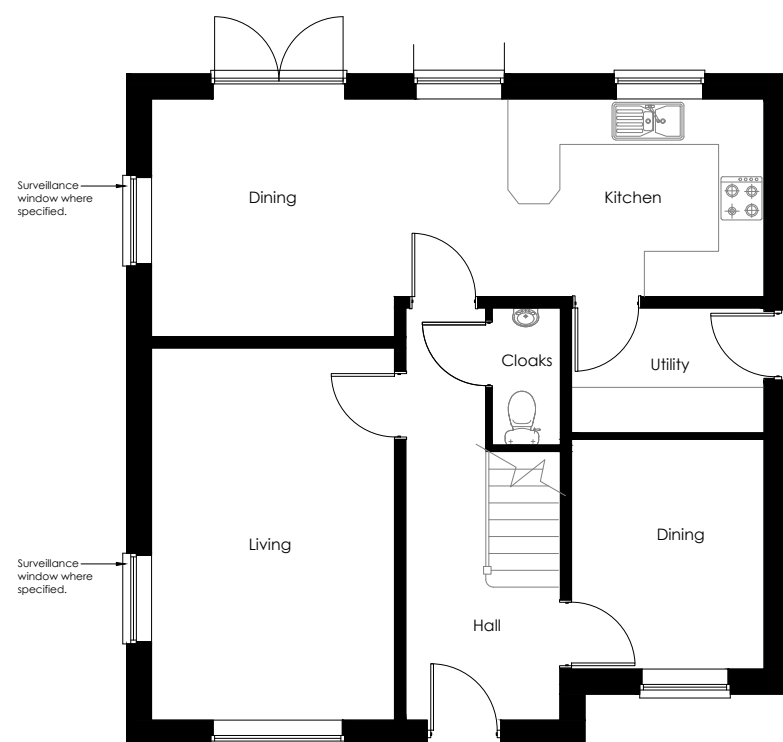

Ground Floor Plan

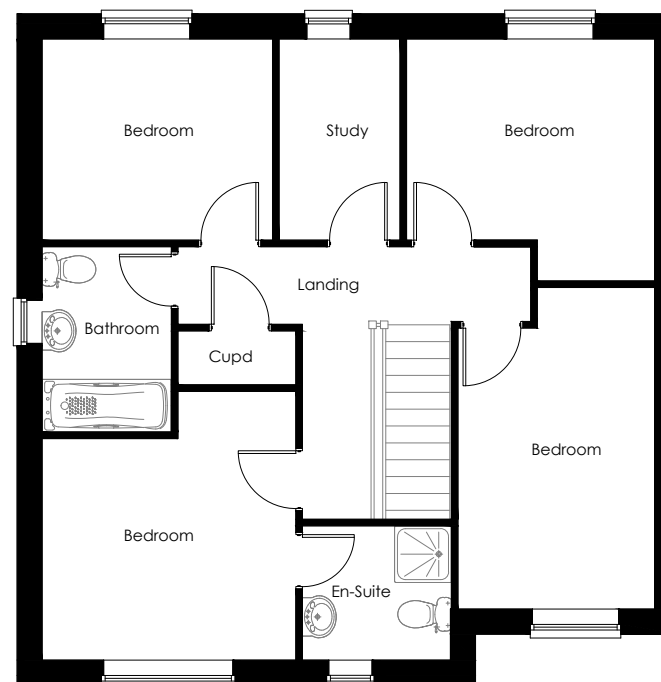

First Floor Plan

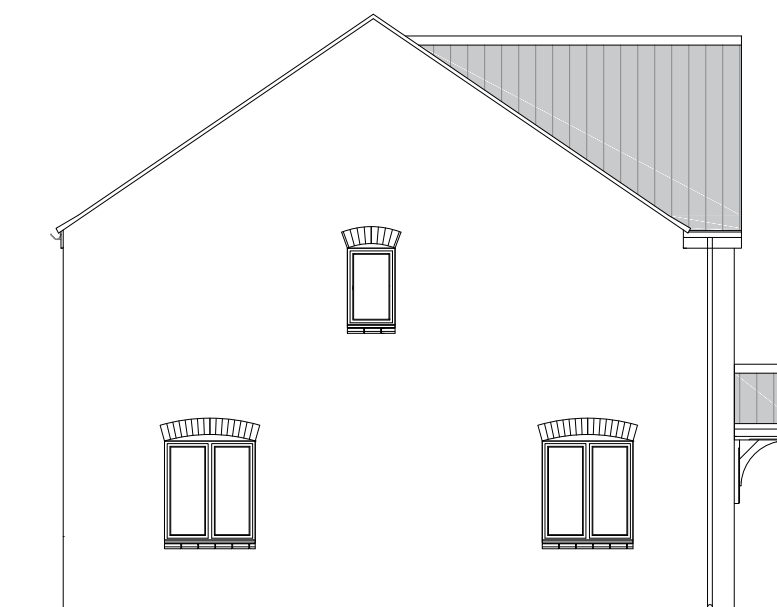

Side Elevation

Note: Do not scale off drawing.

Plots: 236, 257, 264, 428

Development	Chellaston, Derby Phase 2		Date	April 2017
			Scale	NTS
Drawing Title			Drawn	PS
	Corfe - Plot Specific Plan & Elevations - Planning		Dwg. Ref.	C/CORF/P-02

