



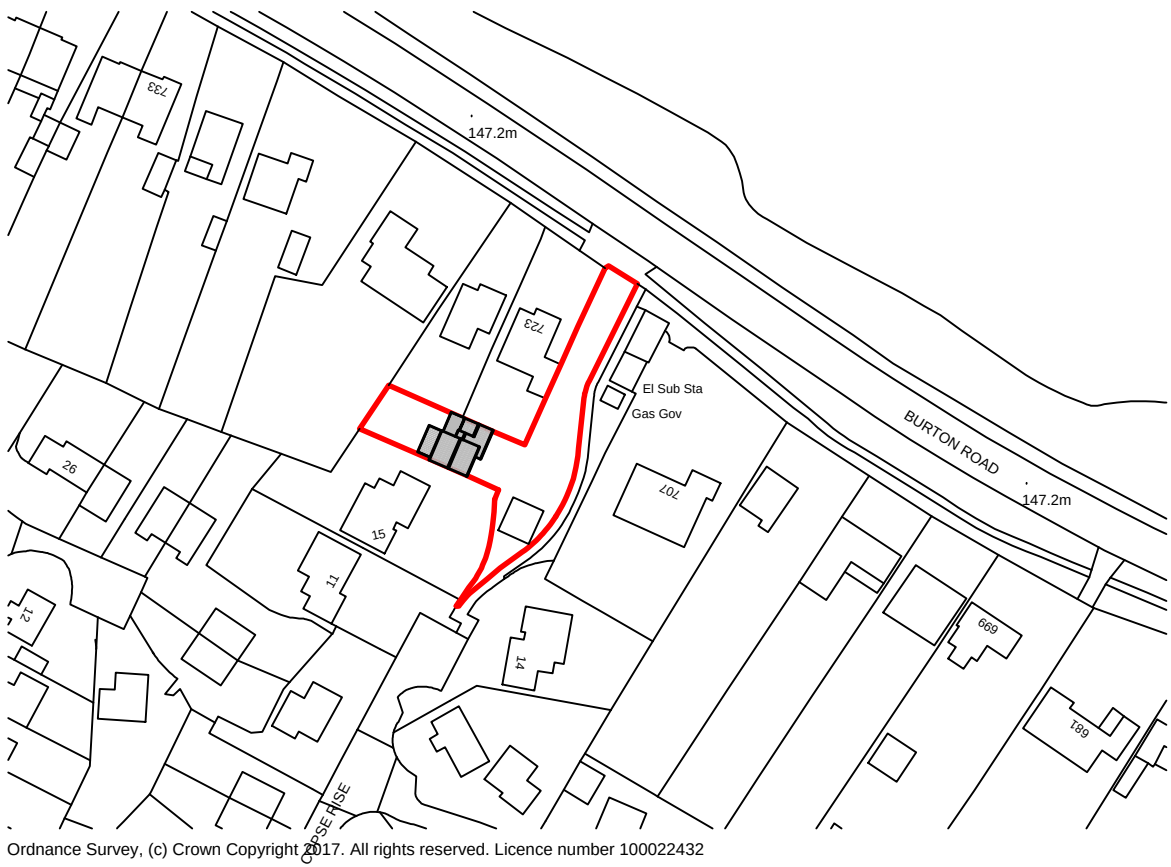

OS Plan 1:1250

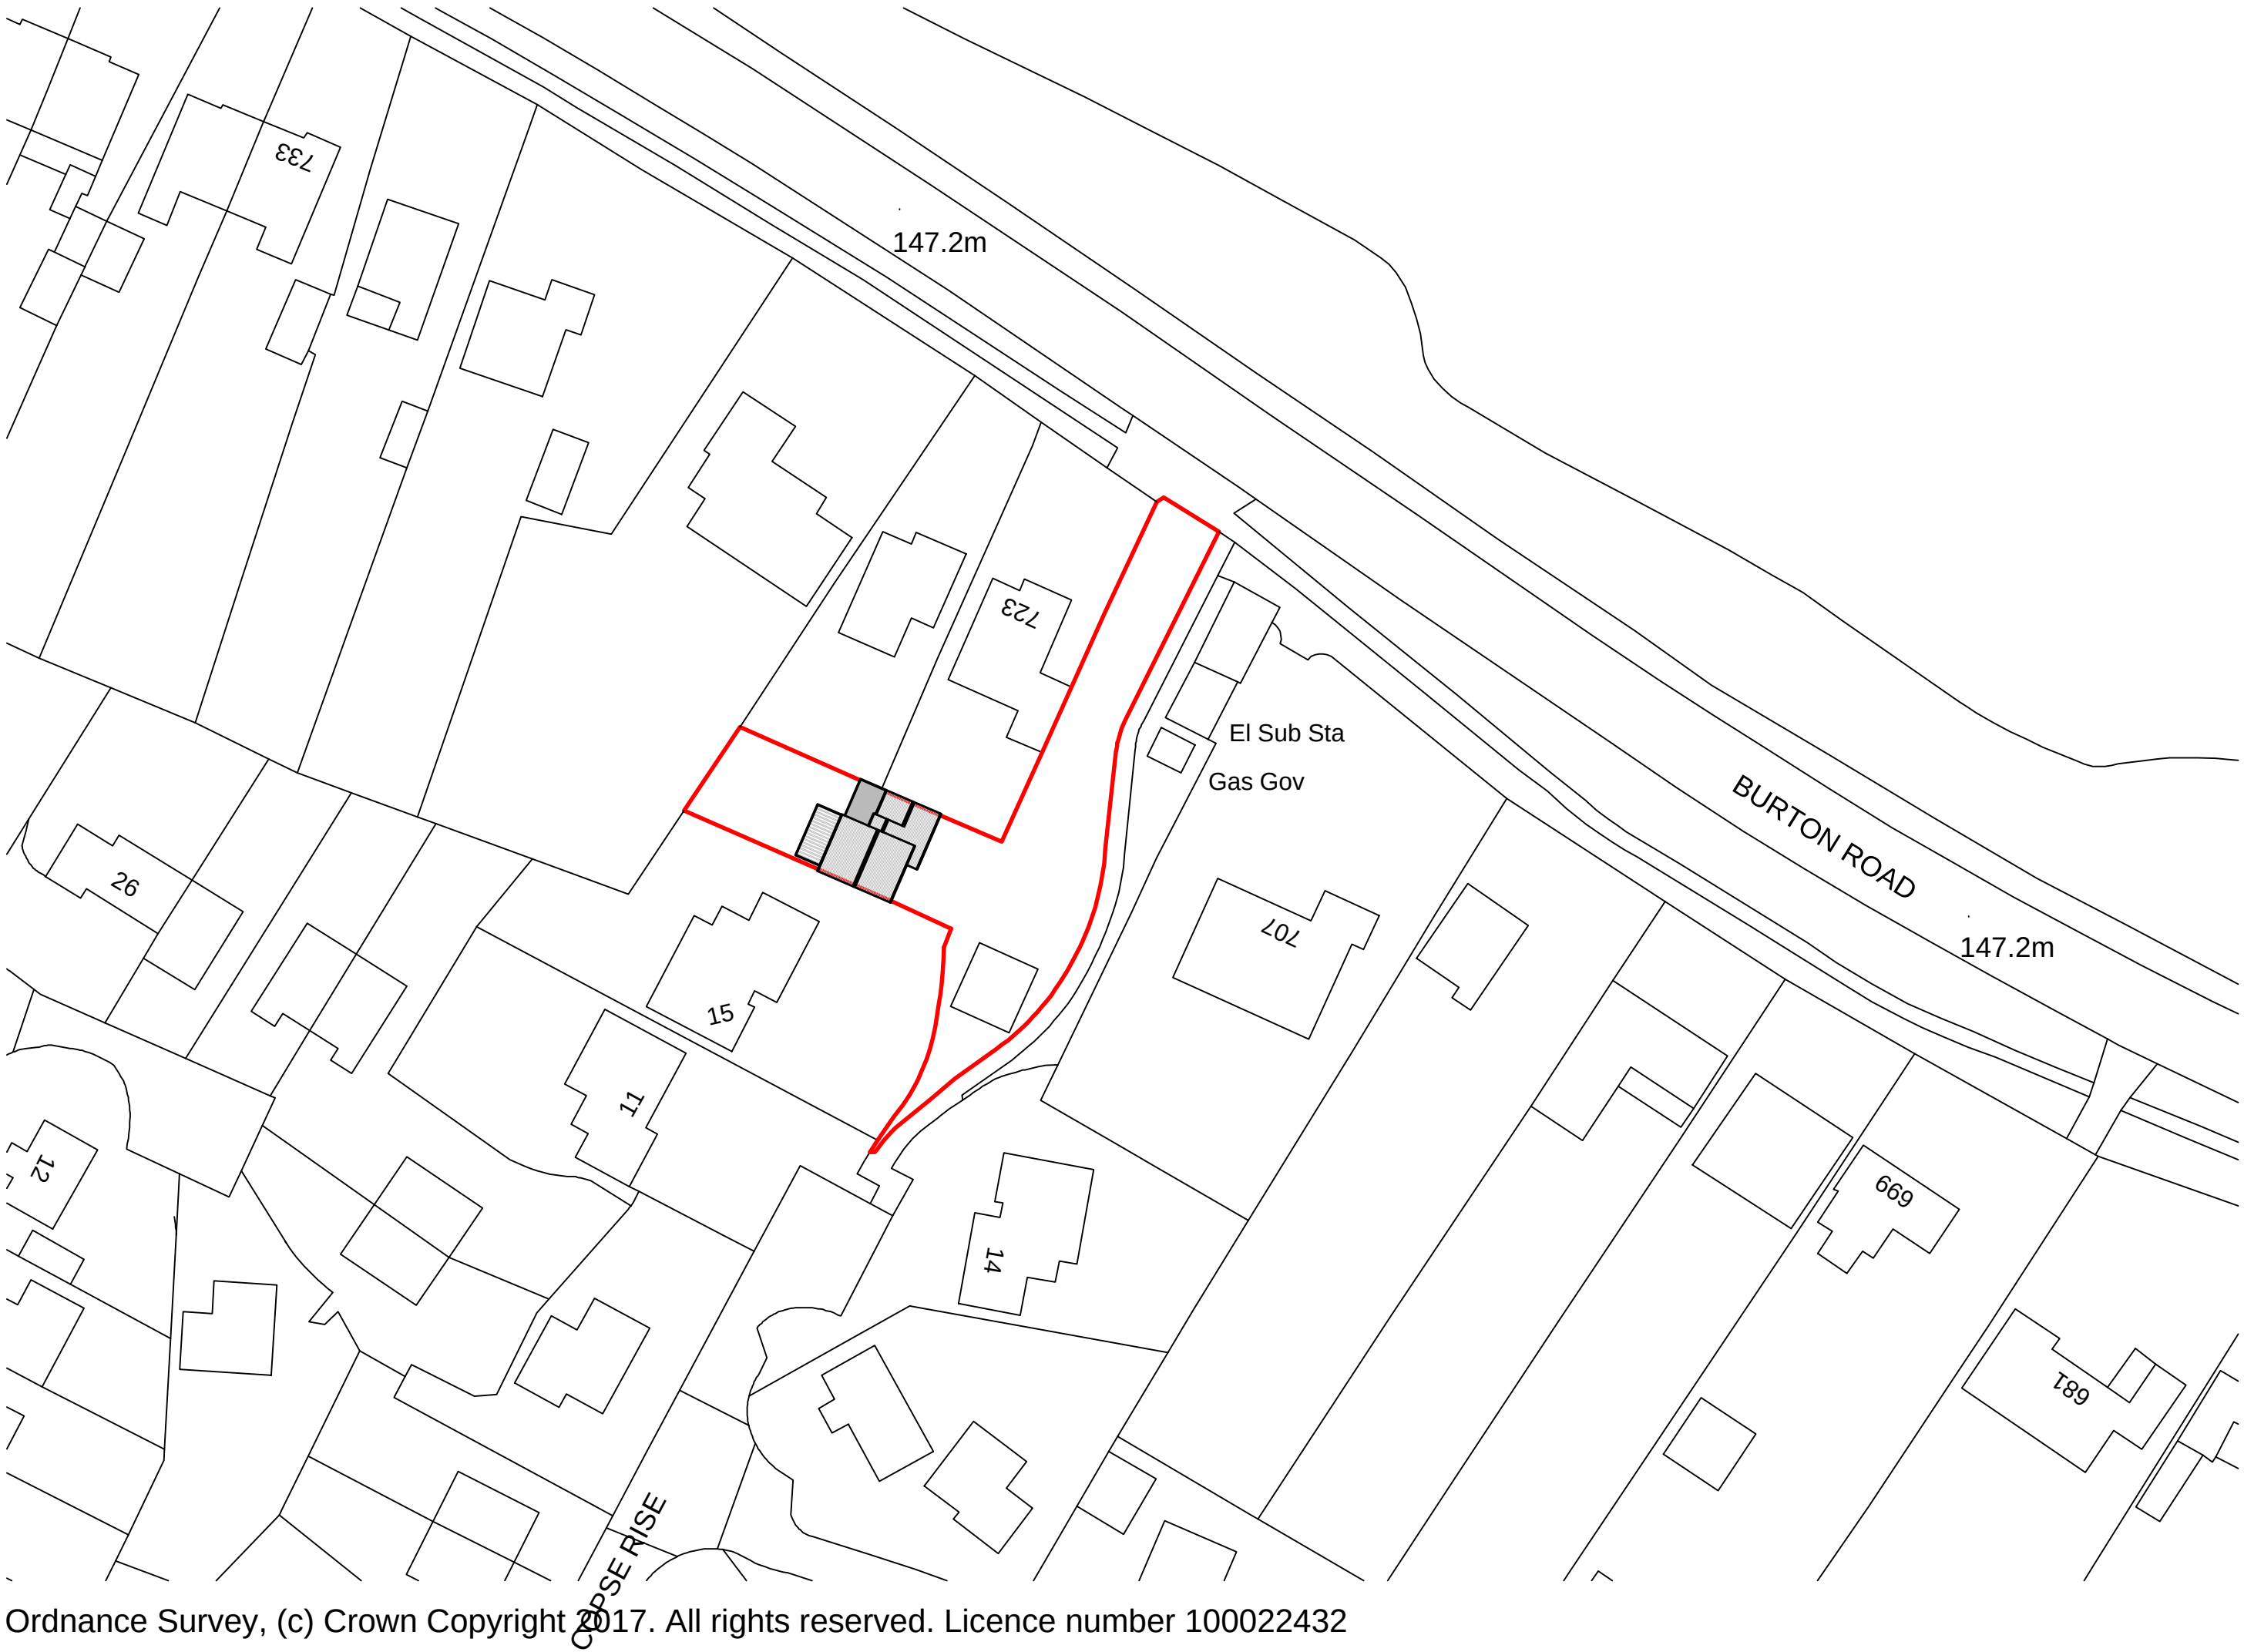

Block Plan 1:500

All dimensions are given for indicative purposes only.

All measurements should be checked on site prior to commencement and manufacturing.

If in doubt - ASK

Rev	Date	Details	Drawn
-	-/-/-	-	RT
Rev A	22.05.17	In correctly drawn canopy removed and 1:100 scale site plan removed from OS & Block Plans	RT

Rev

Date

Details

Drawn

Client:

Mr K Williams

Project Title:

1st Floor Extension - 721 Burton Road, Midway, Swadlincote, Derbyshire, DE11 0DL

Drawing Title:

Existing OS & Block Plan

PLANNING DRAWING



Turner & Co Consulting Ltd

Hilltop Works - Pool Street - Swadlincote - Derbyshire - DE11 8EG
M : 07971 899 091 W : www.tccitd.net E : info@tccitd.net

Scale:	Date:	Drawn:	Checked:
varies	22.05.17	RT	

Reference:	Drawing Number:	Revision:
BR050517	E001	Rev A