
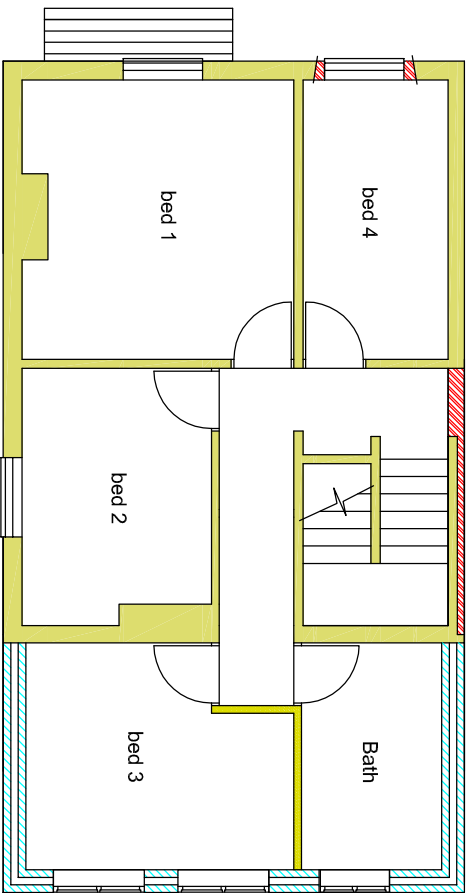


THE TRAVELLERS REST, CHURCH GRESLEY.

PROPOSED CONVERSION OF FORMER PUBLIC HOUSE TO FORM TWO DETACHED DWELLINGS.

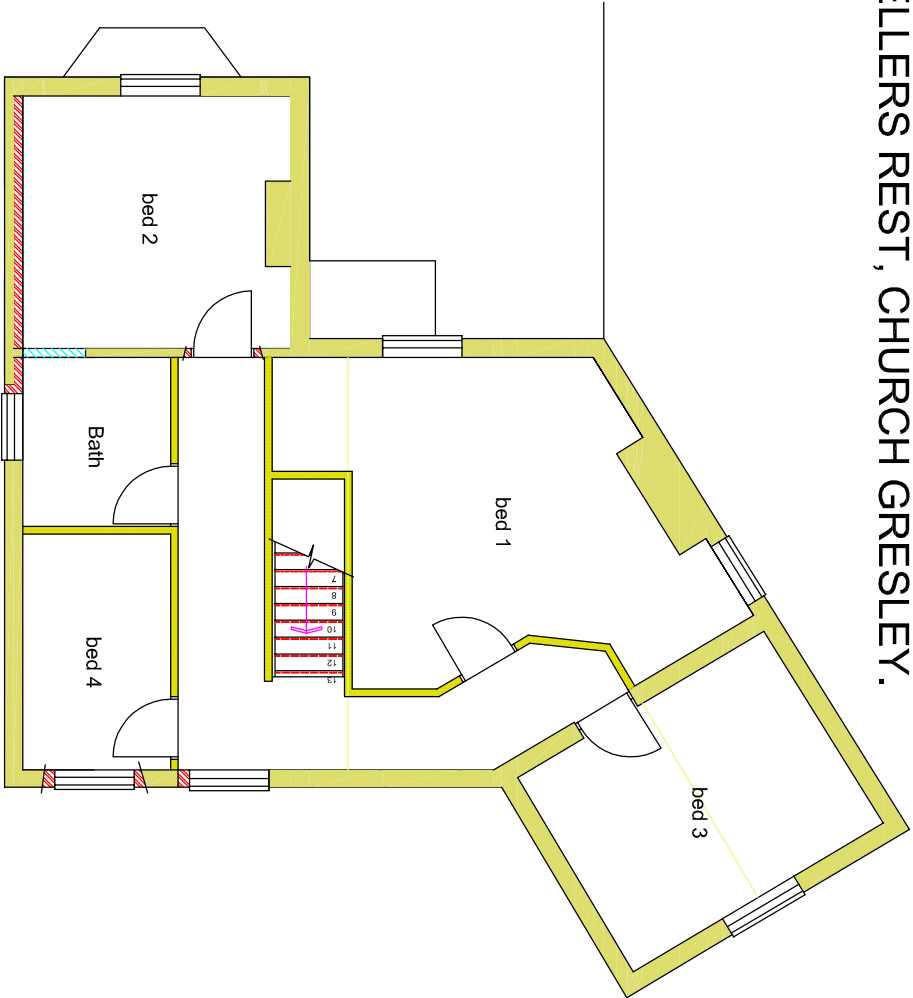

TITLE
PROPOSED FIRST FLOOR PLAN

DRAWING No VB/0317/004 SCALE 1:100 at A3

"THE TRAVELLERS REST"
2 NEW STREET,
CHURCH GRESLEY,
SWADLINCOTE