

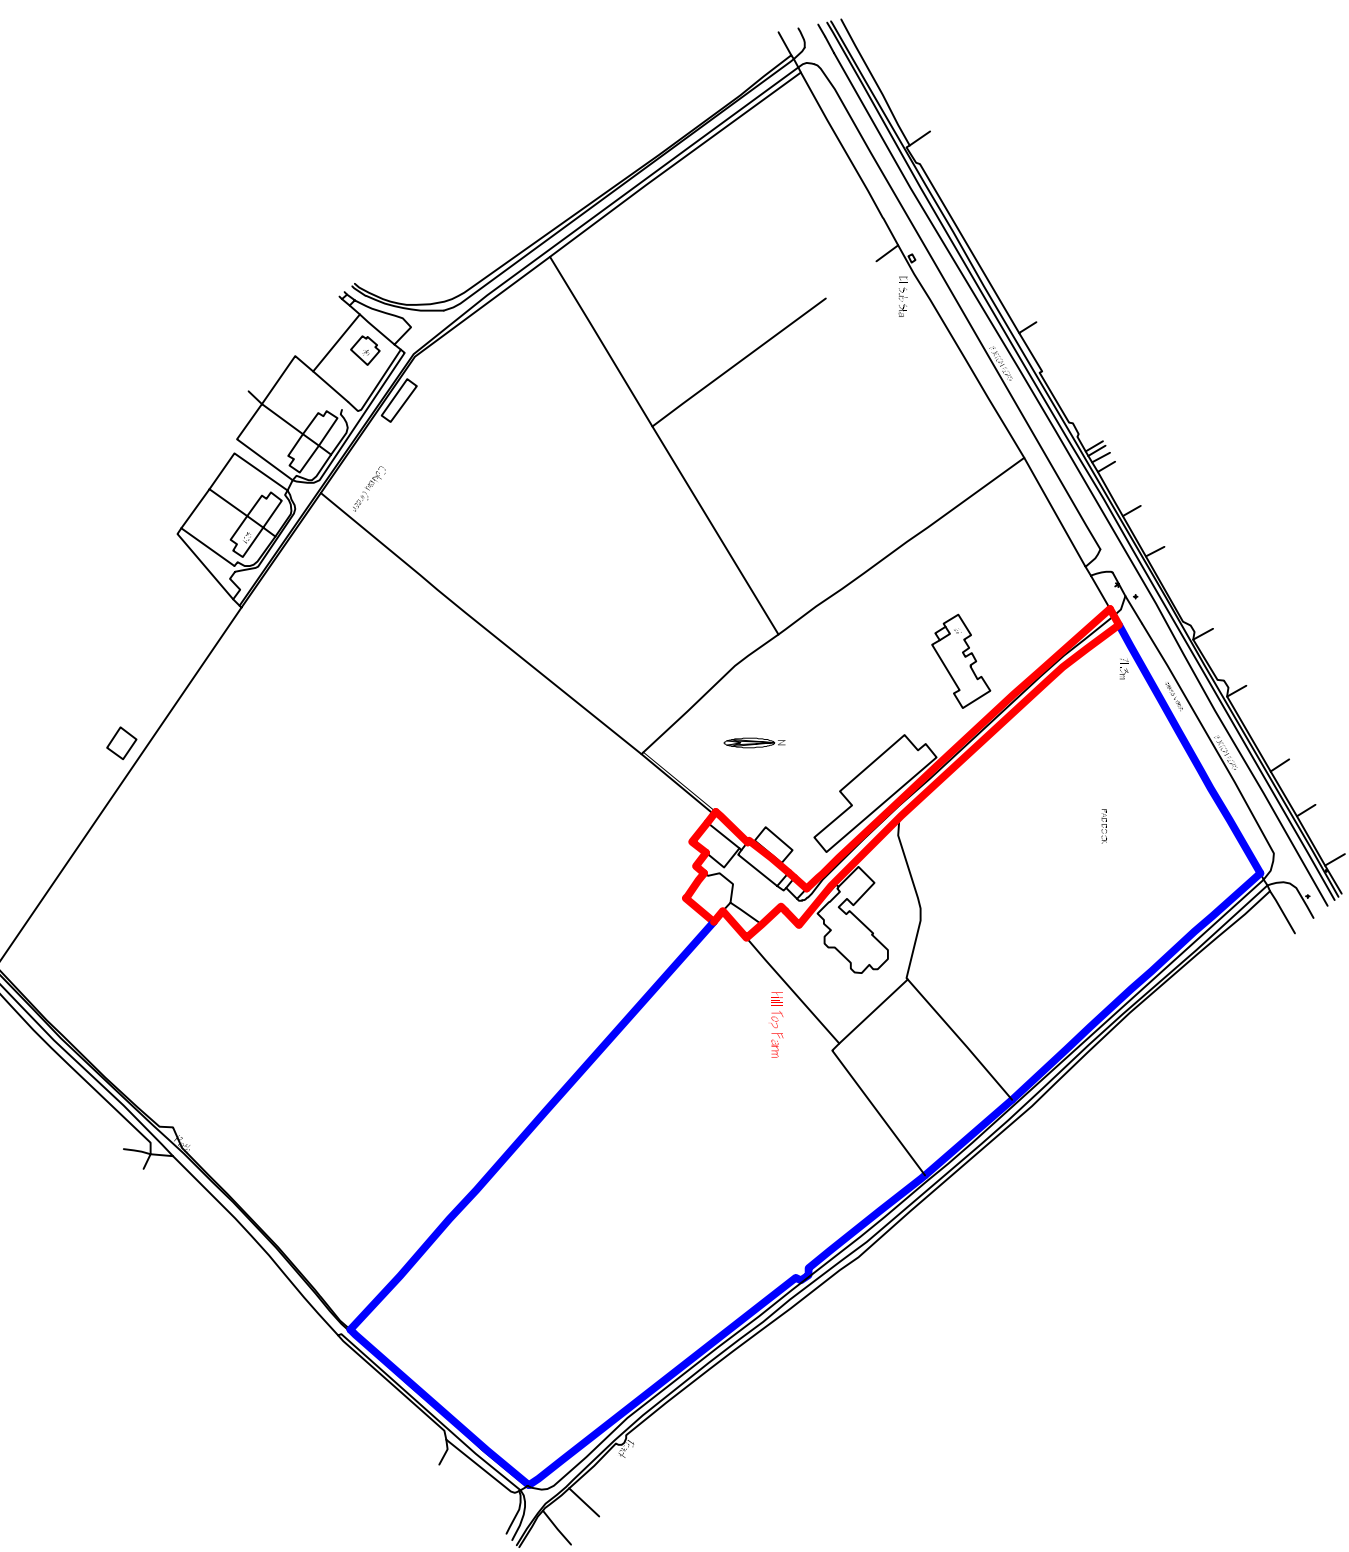
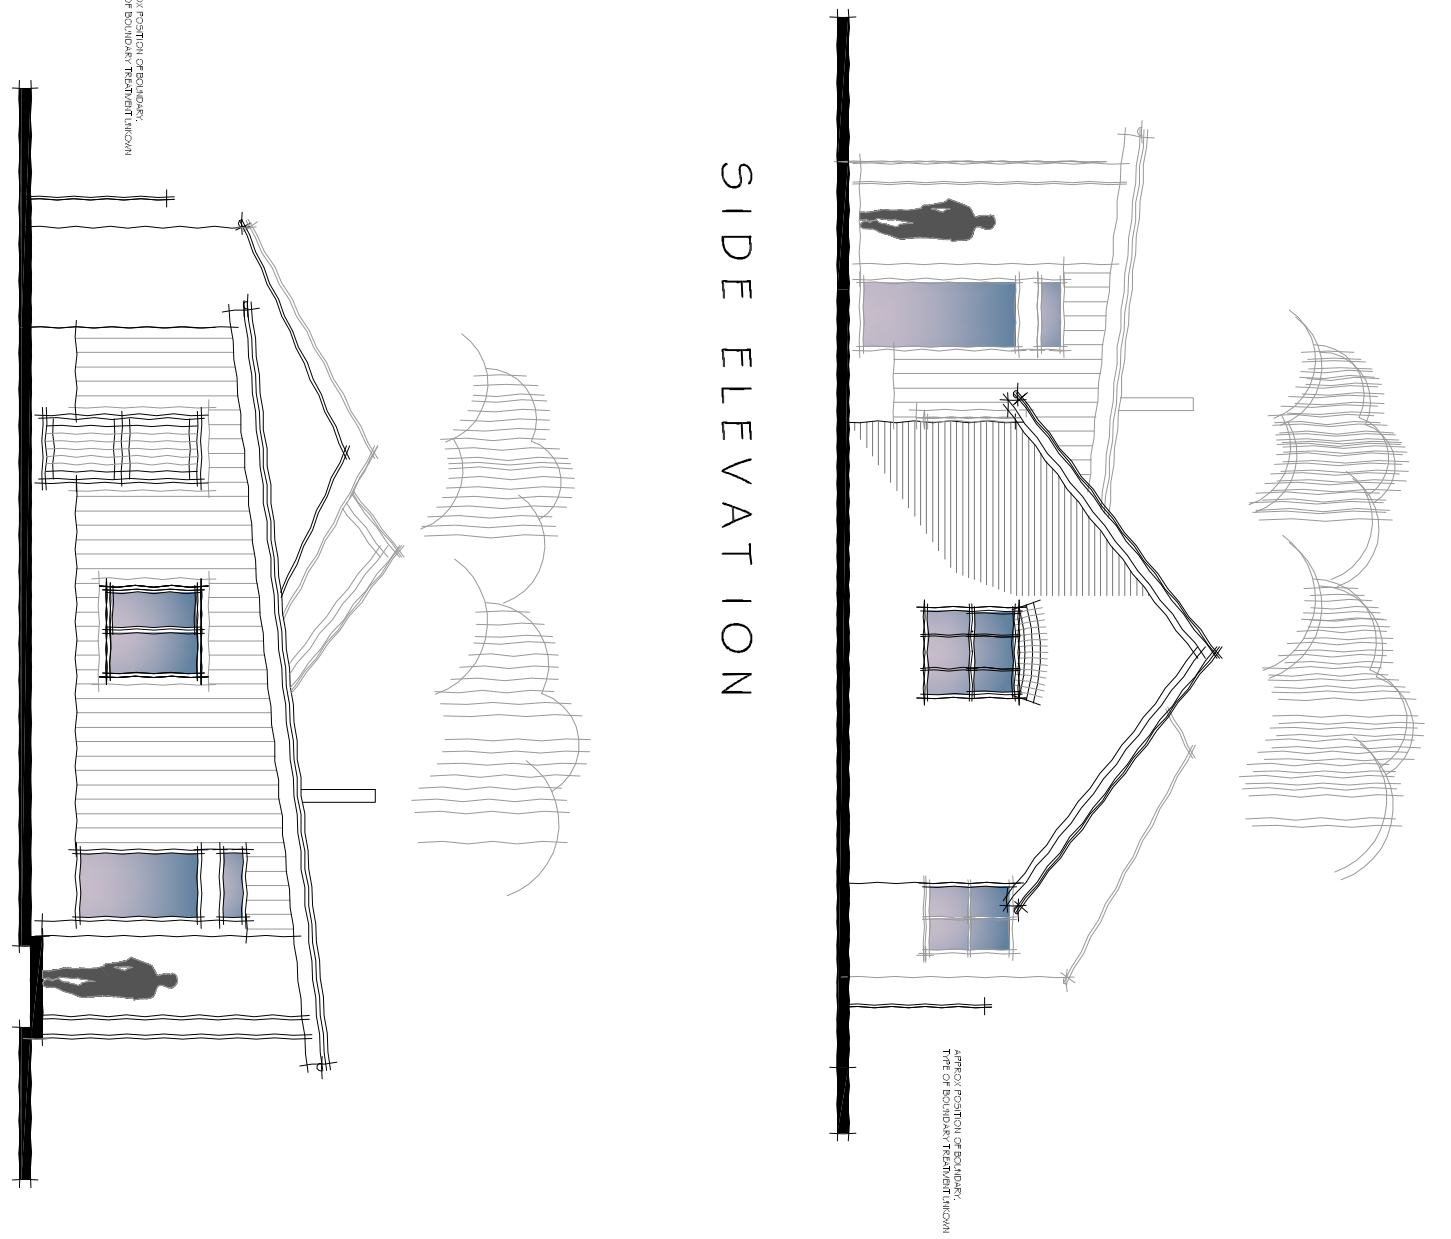


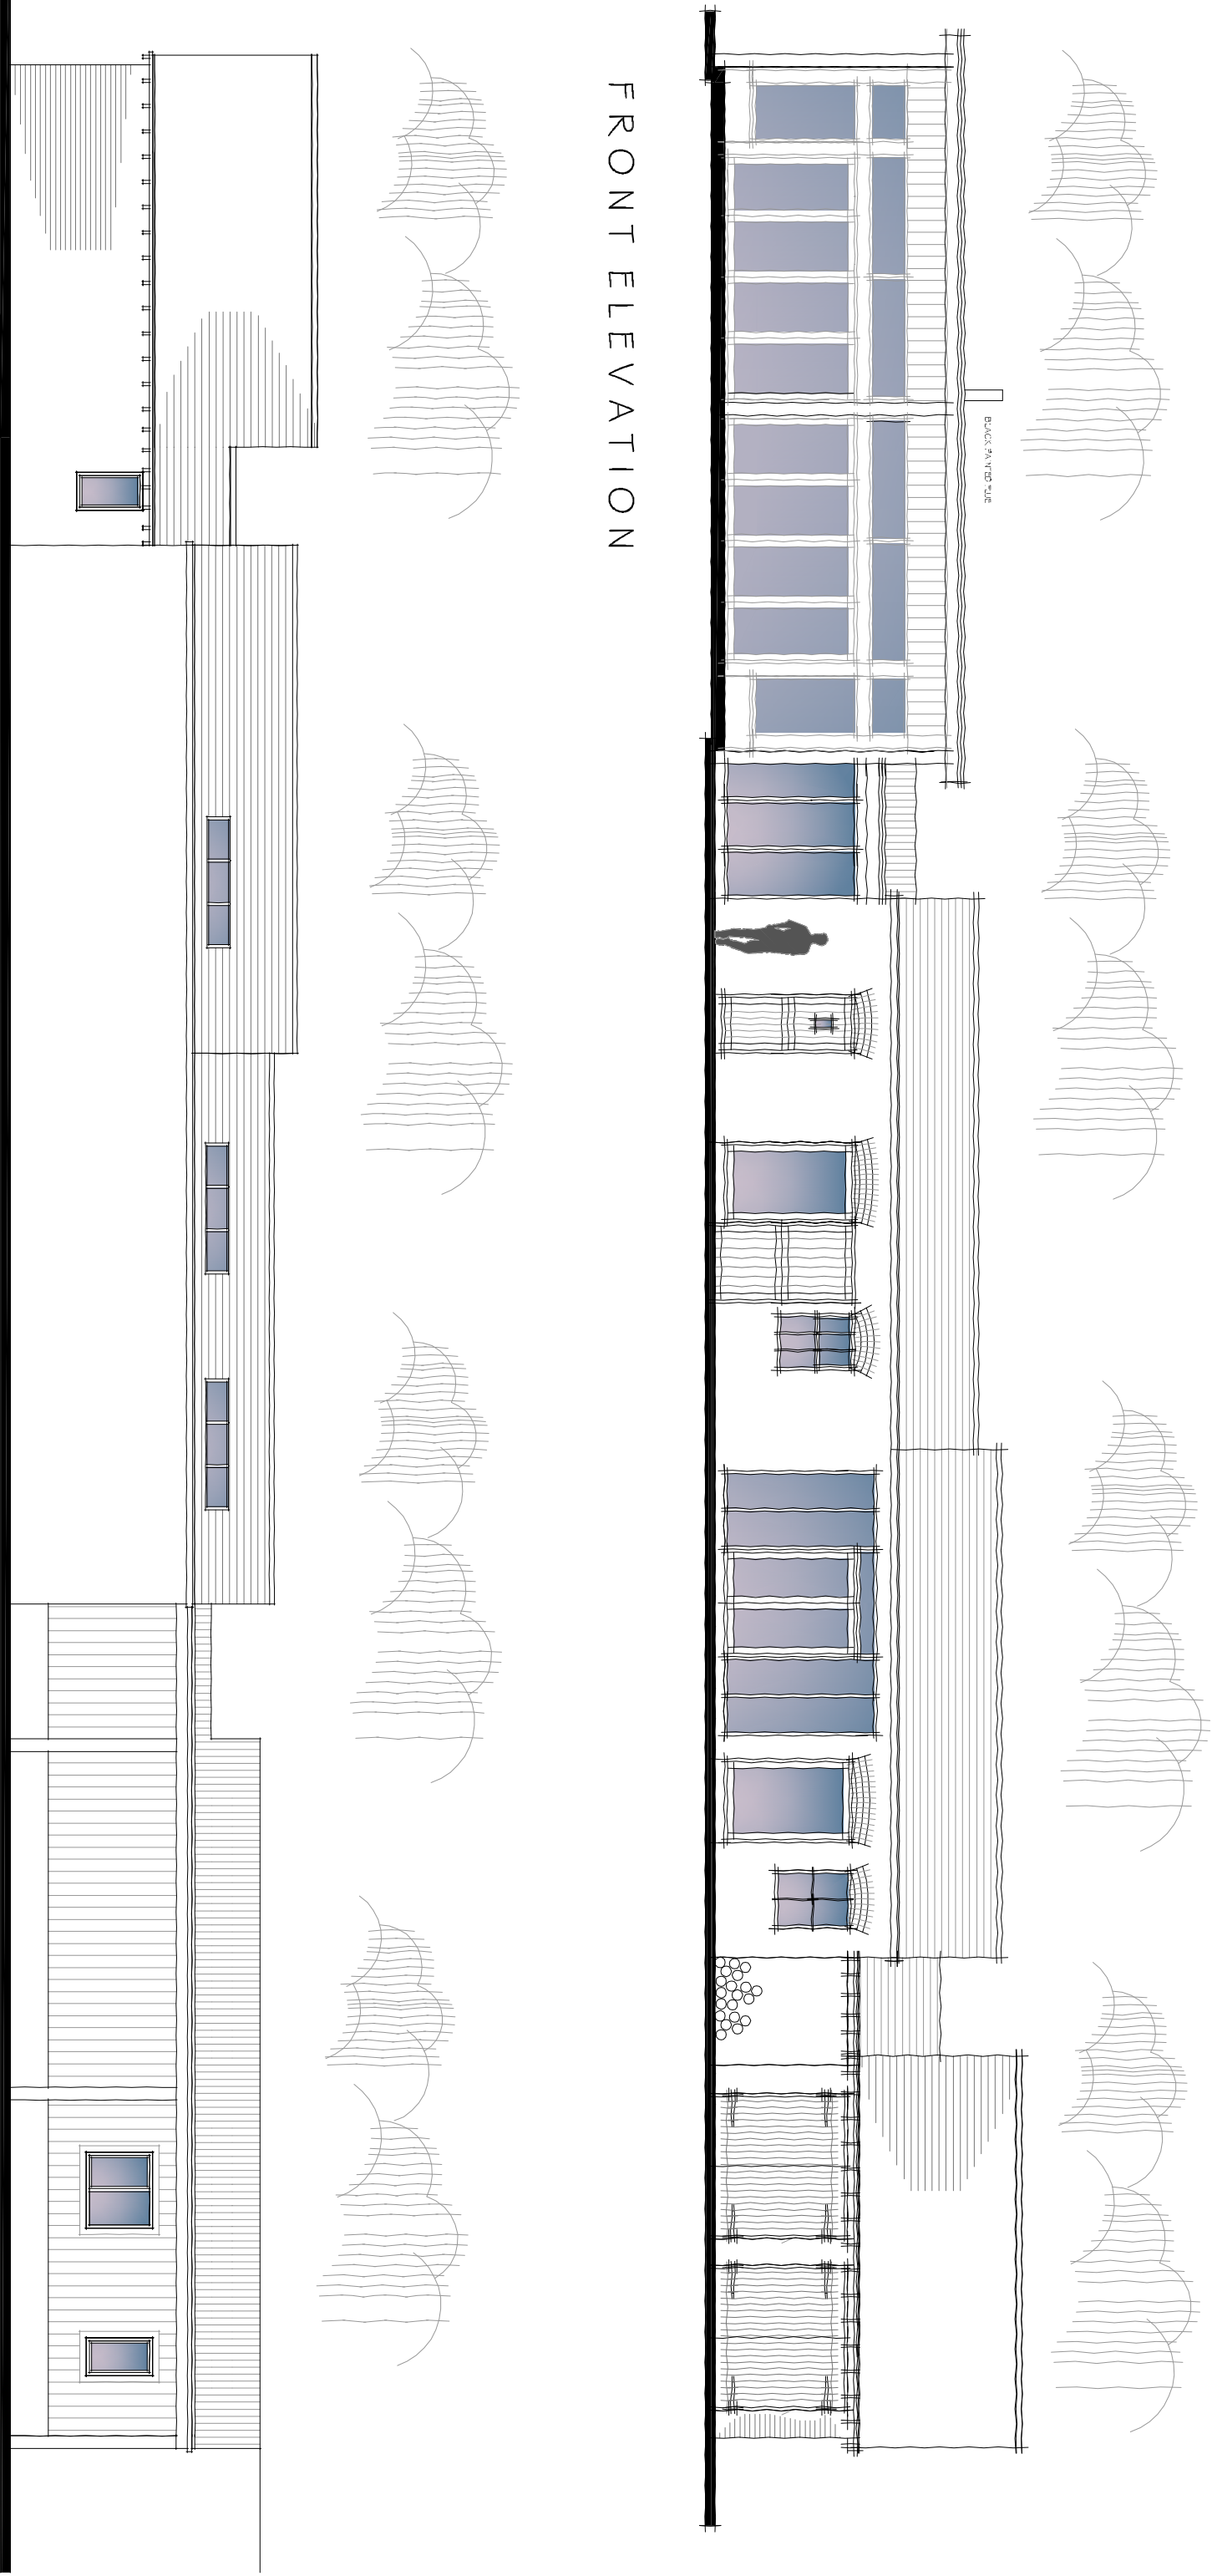

REAR ELEVATION


SIDE ELEVATION

SITE LOCATION PLAN

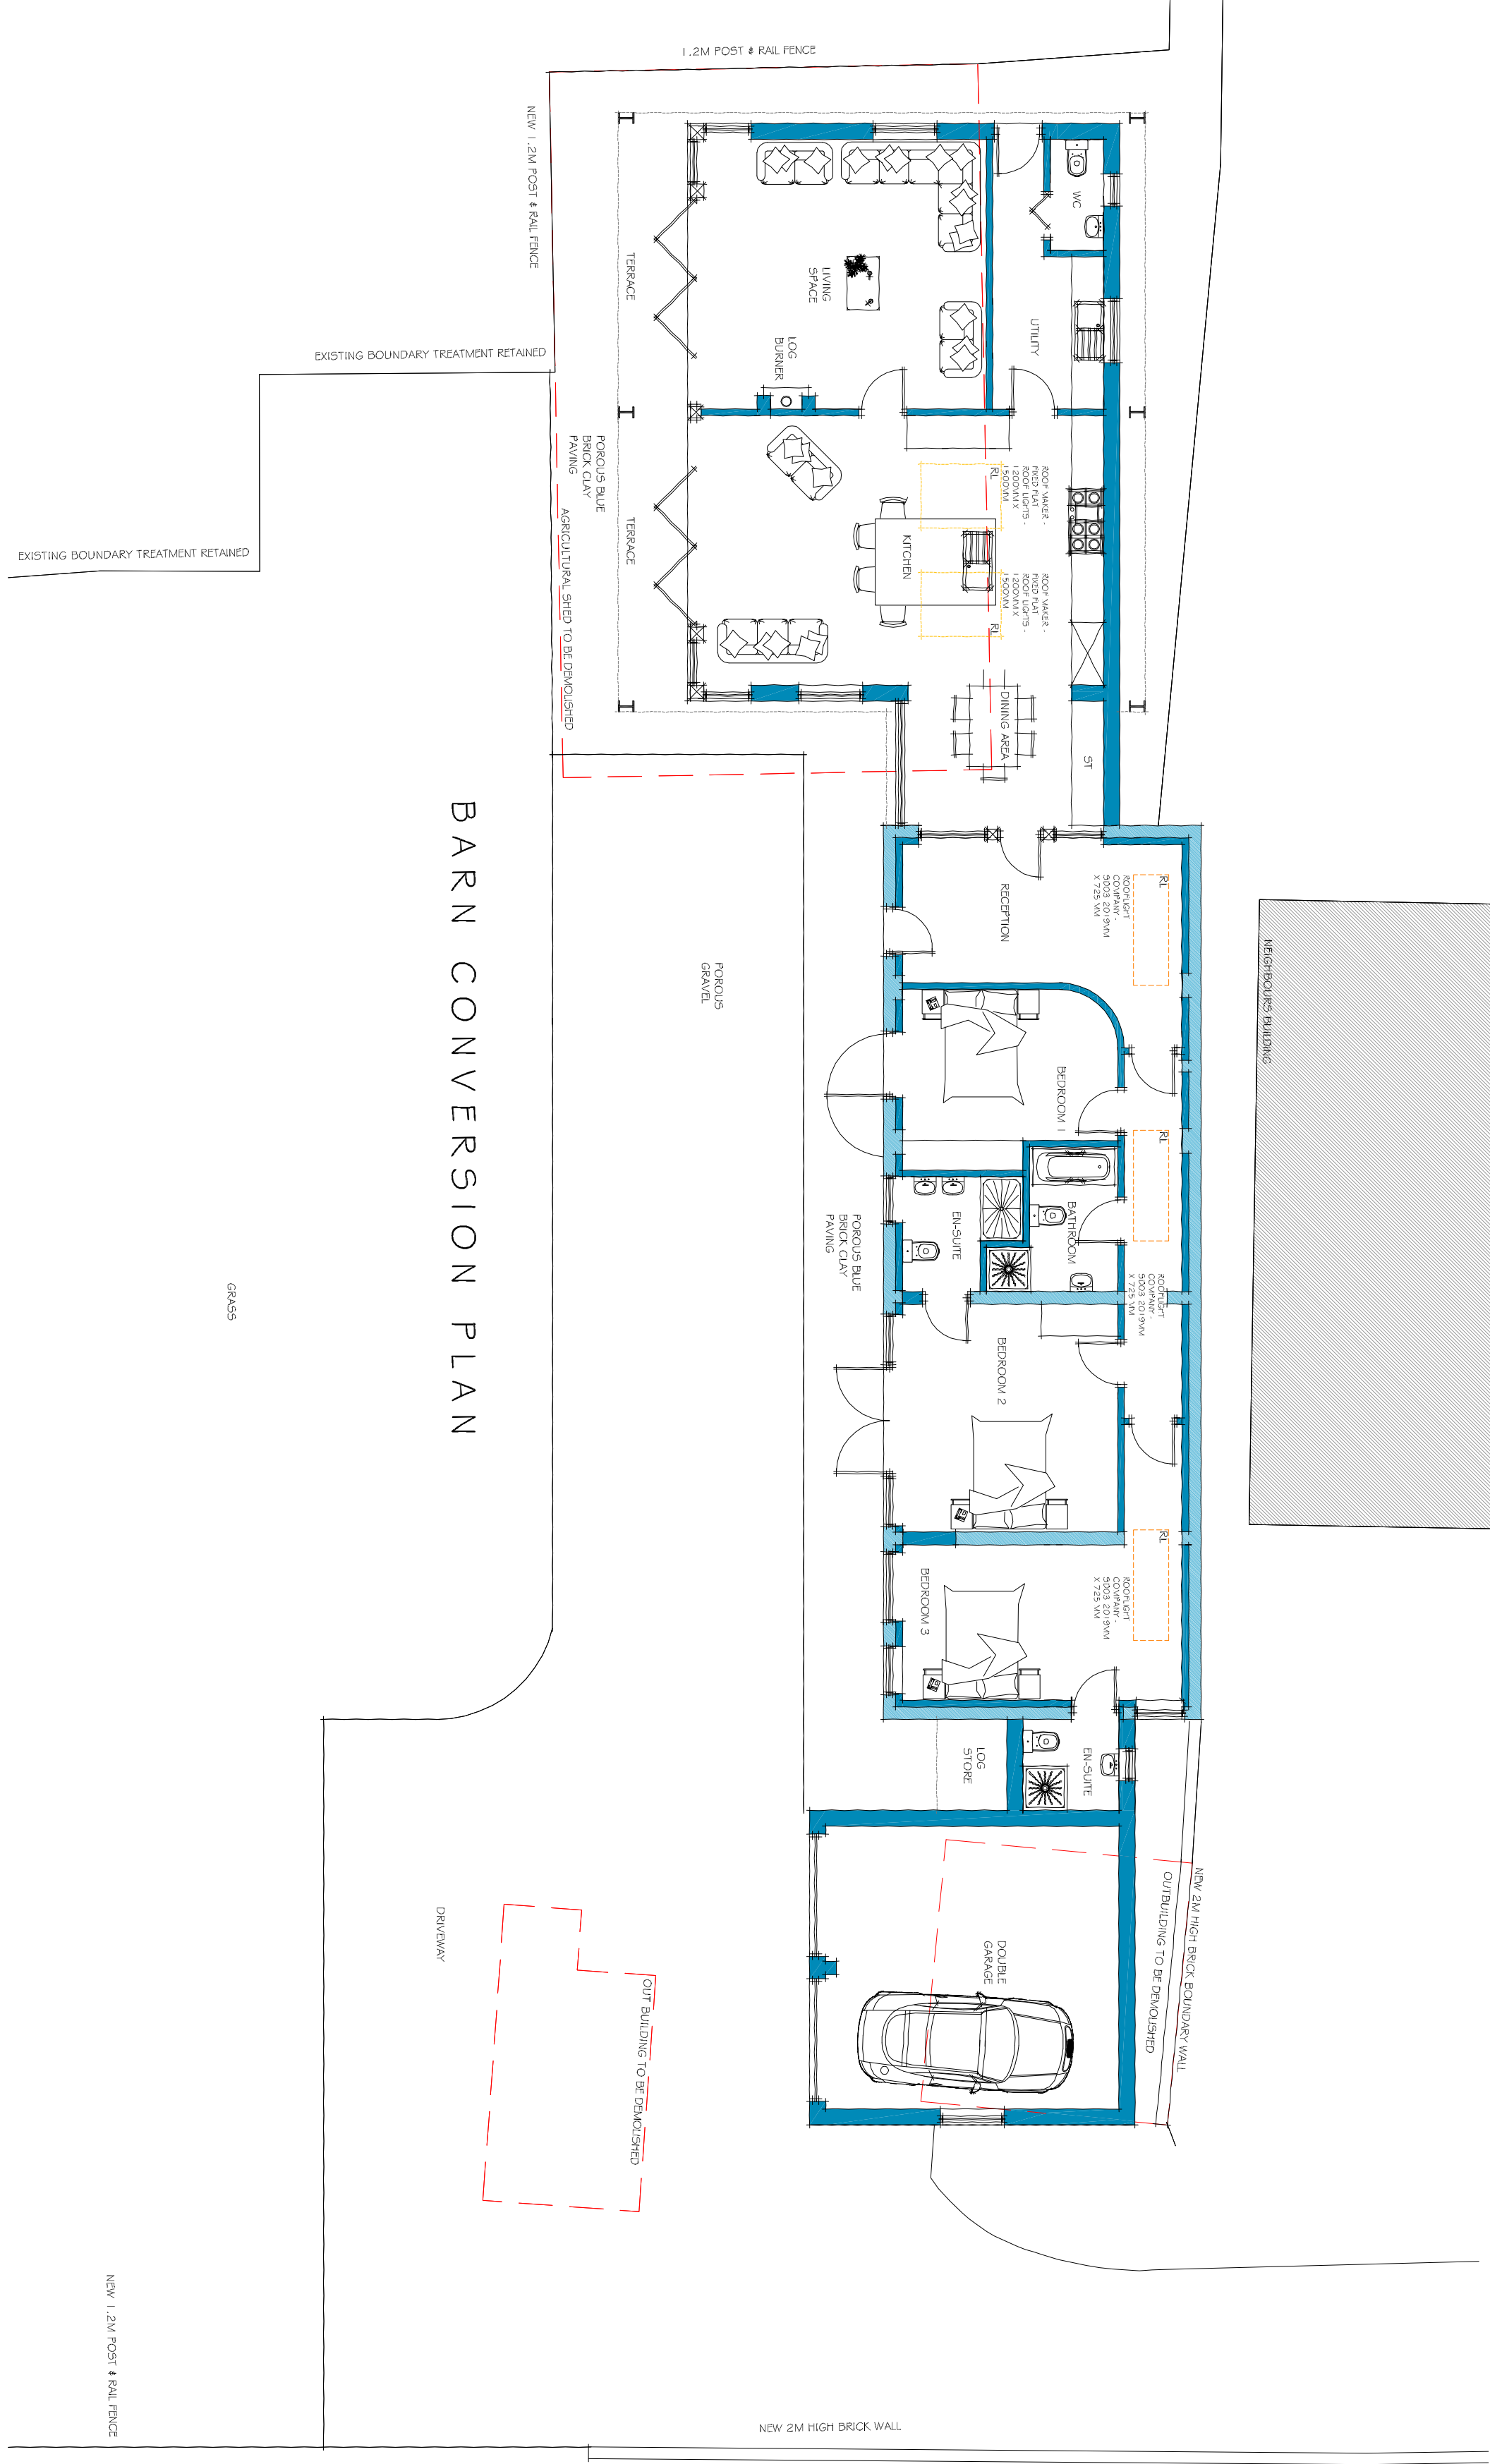

PROPOSED SITE PLAN 1:500

MATERIALS
WALLS: RED BROWN FACING BRICK, VERTICAL
TIMBER CLADDING
ROOF: BARN GARAGE - STAFFORDSHIRE
BLUE PLAIN CLAY TILES
NEW ROOF - CONDOLINE METAL SHEETING
WINDOWS & DOORS: FLUSH FITTING
CASEMENTS
GARAGE EAVES: FLAT BOTTOM OPEN FOOTED
RAFTERS TO GARAGE

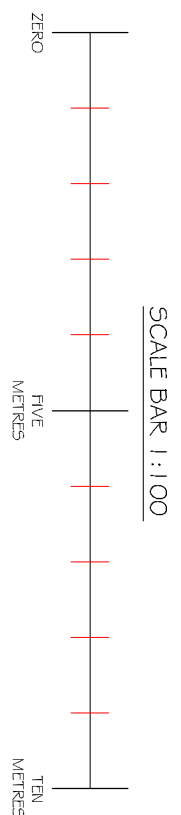



bi Design
Architecture

79 High Street, Repton,
Derbyshire, DE65 6GF
T: 01728 704022
enquiries@bi-design-architecture.co.uk
www.bi-design-architecture.co.uk

Project: PROPOSED EXTENSION AND
ALTERATIONS AT
HILTOP FARM, BURTON ROAD, REPTON,
DE65 6FN

Client: MR & MRS SOORJAH
PLANNING - PLANS & ELEVATIONS

Job ref: 10645
Scale: 1:100, 1:500
Dwg No: 11
Dwg by: PJH
Date: SEPT 2014
Page Size: A1

Member of the Chartered Institute of Building
Member of the Chartered Institute of Architectural Technicians
Affiliate Member of the Royal Institute of British Architects