





FRONT ELEVATION

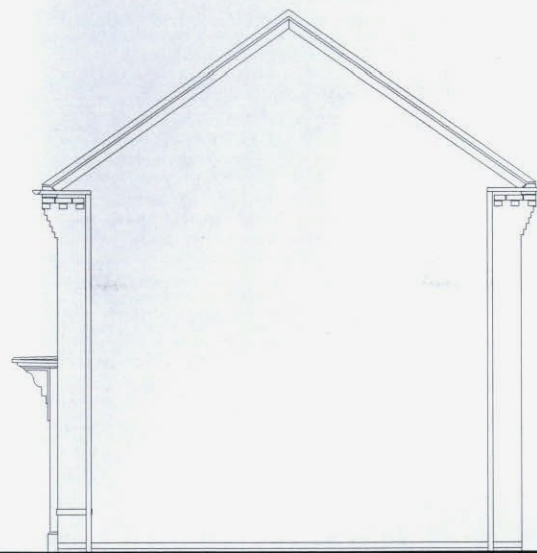

SIDE ELEVATION



REAR ELEVATION

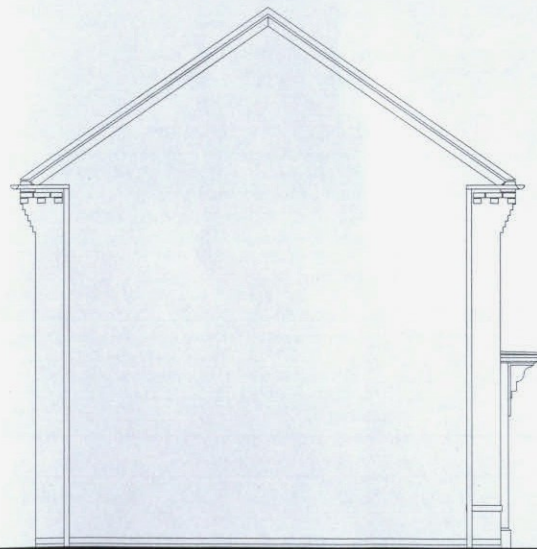

SIDE ELEVATION

South Derbyshire District Council

26 MAY 2017

Community & Planning Services

TOTAL FLOOR AREA : 1001 Sqft

Dwg Title: ELEVATIONS (OPP)

House Type Code: P341 -WD7

Drawing No: P341.WD.04

Drawn: RML

Checked:

Date: 15.03.17

Scale: 1:100

WARNING TO HOUSE-PURCHASERS.
Buyers are warned that this is a working drawing and the contents of this drawing may be subject to change during the progress of the build process. The layout, form, content and dimensions specified are included for general guidance only. The finishes or features shown may alter in respect of individual properties. Whilst we make every effort to ensure our drawings are up to date there may be an unavoidable delay in updating these due to changes in regulations and/or re-planning. Purchasers are advised to check with the Sales Adviser whether any alterations have been made to this drawing. The contents of this drawing do not constitute a contract, part of any contract or warranty unless specifically incorporated into the contract. They should not be relied upon for the purposes of entering into a contract to purchase any property.

Planning 4 of 4

Rev:


Date:

Description:




DAVID WILSON HOMES

WHERE QUALITY LIVES

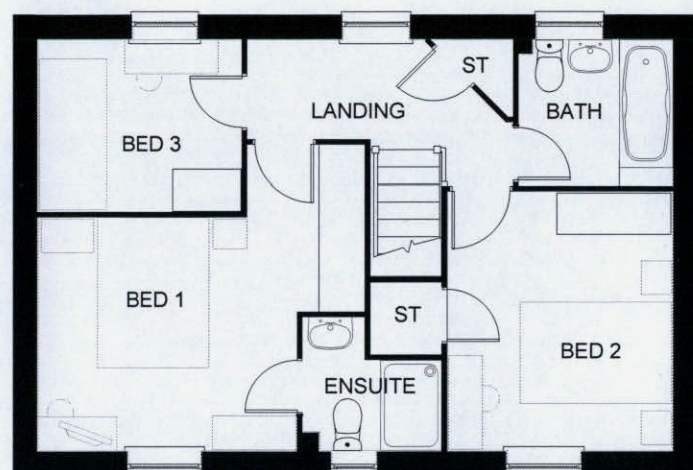

FIRST FLOOR PLAN

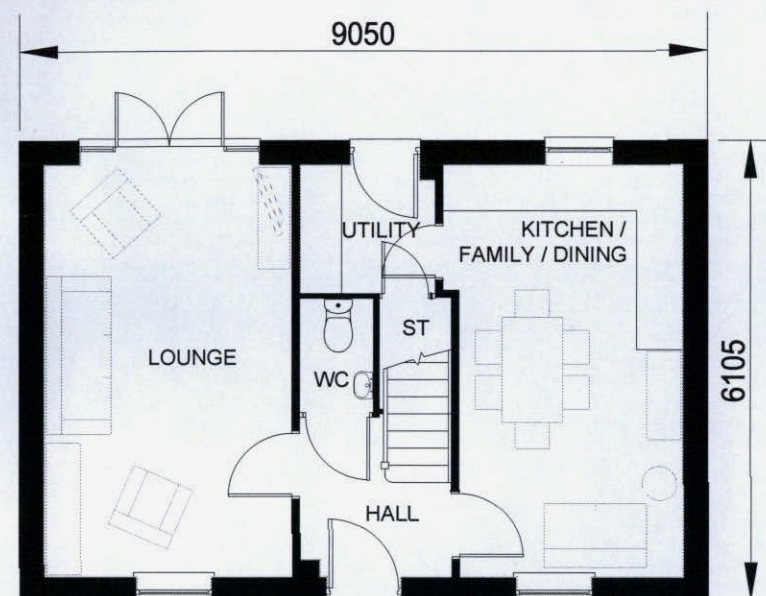

GROUND FLOOR PLAN

South Derbyshire District Council

26 MAY 2017

Community & Planning Services



DAVID WILSON HOMES

WHERE QUALITY LIVES

Planning 3 of 4

Date:

Rev: Description:

WARNING TO HOUSE PURCHASERS.
Buyers are warned that this is a working drawing and the contents of this drawing may be subject to change during the progress of the build process. The layout, form, content and dimensions specified are included for general guidance only. The finishes or features shown may alter in respect of individual properties. We make every effort to ensure our drawings are up to date but there may be changes from time to time. Buyers are advised to check with the Sales Adviser whether any alterations have been made to this drawing. The contents of this drawing do not constitute a contract, part of any contract or warranty unless specifically incorporated into the contract. They should not be relied upon for the purposes of entering into a contract to purchase any property.

TOTAL FLOOR AREA : 1001 Sqft

Dwg Title: FLOOR PLANS (OPP)

House Type Code: P341 -WD7

Drawing No: P341.WD.03


Drawn: RML Checked:

Date: 15.03.17

Scale: 1:100




FRONT ELEVATION

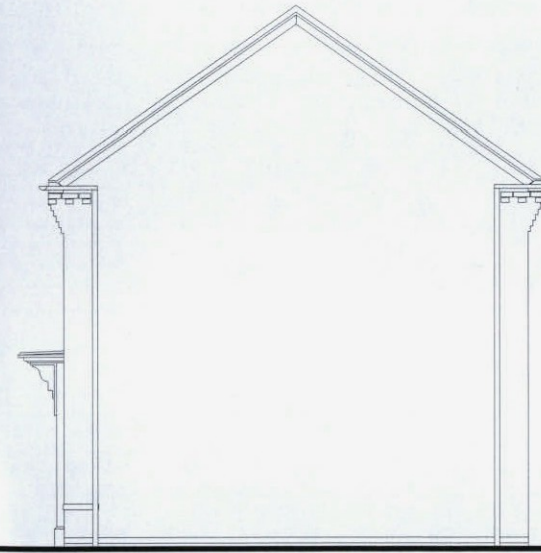

SIDE ELEVATION



REAR ELEVATION

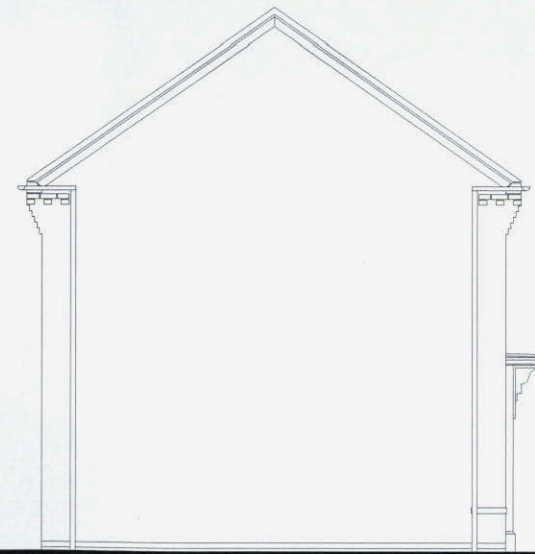

SIDE ELEVATION

South Derbyshire District Council
26 MAY 2017
Community & Planning Services

TOTAL FLOOR AREA : 1001 Sqft

Dwg Title: ELEVATIONS (AS)

House Type Code: P341 -WD7

Drawing No: P341.WD.02

Drawn: RML Checked:

Date: 15.03.17

Scale: 1:100


WARNING TO HOUSE-PURCHASERS.
Buyers are warned that this is a working drawing and the contents of this drawing may be subject to change during the progress of the build process. The layout, dimensions and specifications are intended for general guidance only. The finished features shown on the drawings are up to date at the time of issue. Whilst we make every effort to ensure our drawings are up to date, there may be an unavoidable delay in updating these due to changes in regulations and/or re-planning. Purchasers are advised to check with the Sales Adviser whether any alterations have been made to this drawing. The contents of this drawing do not constitute a contract, part of any contract or warranty unless specifically incorporated into the contract. They should not be relied upon for the purposes of entering into a contract to purchase any property.

Planning 2 of 4


Rev: Description: Date:



DAVID WILSON HOMES
WHERE QUALITY LIVES

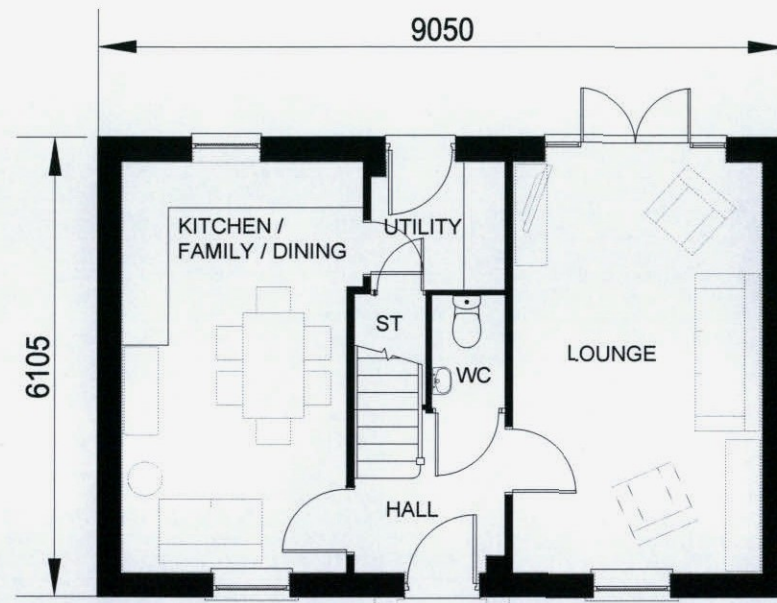

GROUND FLOOR PLAN

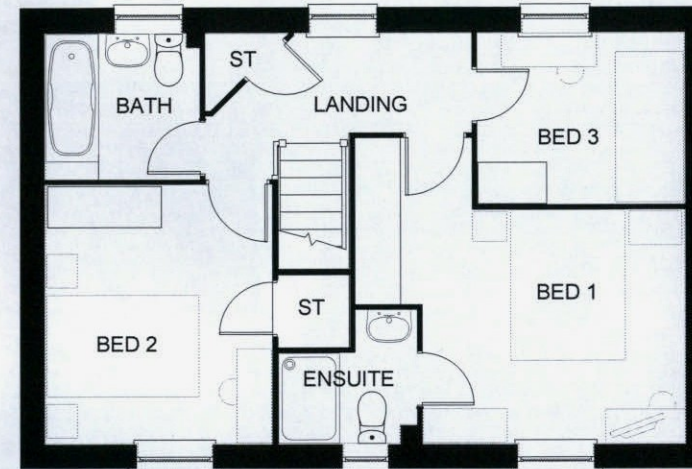

FIRST FLOOR PLAN

9201770581

South Derbyshire District Council
26 MAY 2017
Community & Planning Services

TOTAL FLOOR AREA : 1001 Sqft

Dwg Title: FLOOR PLANS (AS)

House Type Code: P341 -WD7

Drawing No: P341.WD.01

Drawn: RML Checked:

Date: 15.03.17

Scale: 1:100

Planning 1 of 4

Rev: Description:

Date:

WARNING TO HOUSE PURCHASERS.
Buyers are warned that this is a working drawing and the contents of this drawing may be subject to change during the progress of the build process. The layout, form, content and dimensions specified are included for general guidance only. The finishes or features shown may alter in respect of individual properties. Whilst we make every effort to ensure our drawings are up to date there may be a time to time be an unavoidable delay in updating drawings. It is the responsibility of the purchaser to check with the Sales Adviser whether any alterations have been made to this drawing. The contents of this drawing do not constitute a contract, part of any contract or warranty unless specifically incorporated into the contract. They should not be relied upon for the purposes of entering into a contract to purchase any property.



DAVID WILSON HOMES
WHERE QUALITY LIVES