




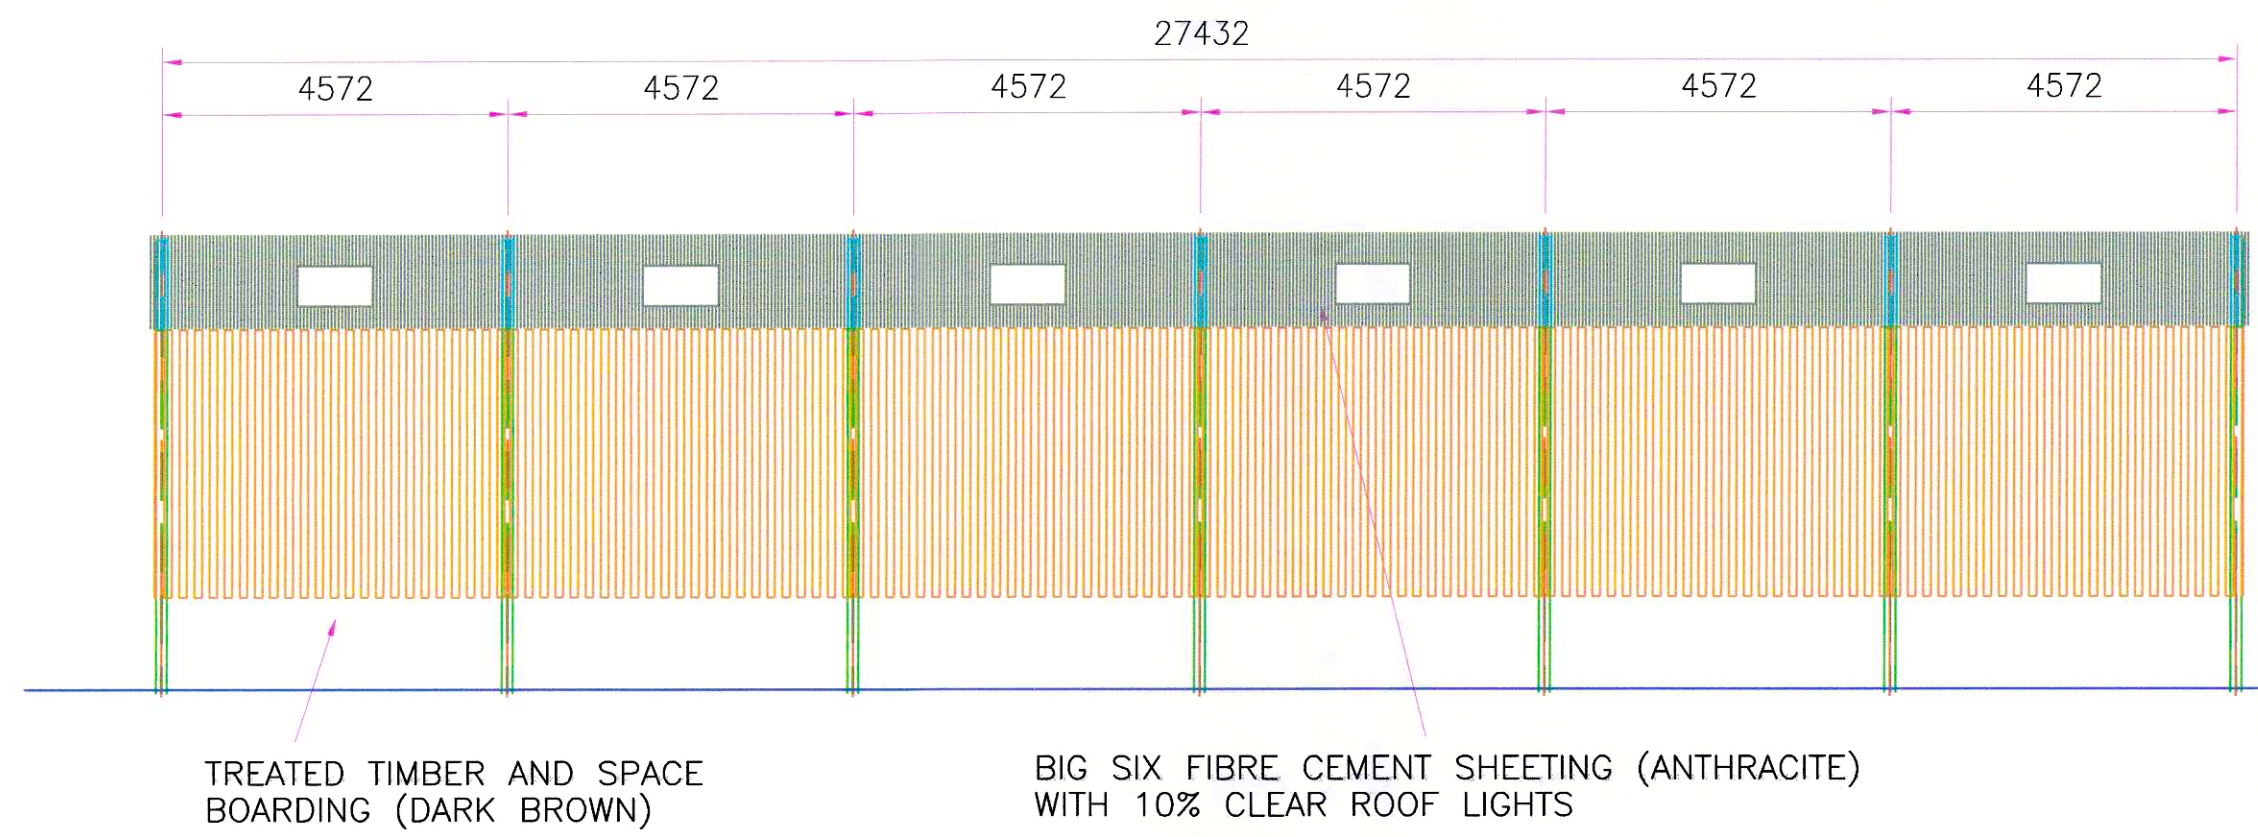


REAR ELEVATION (SECTION B-B)

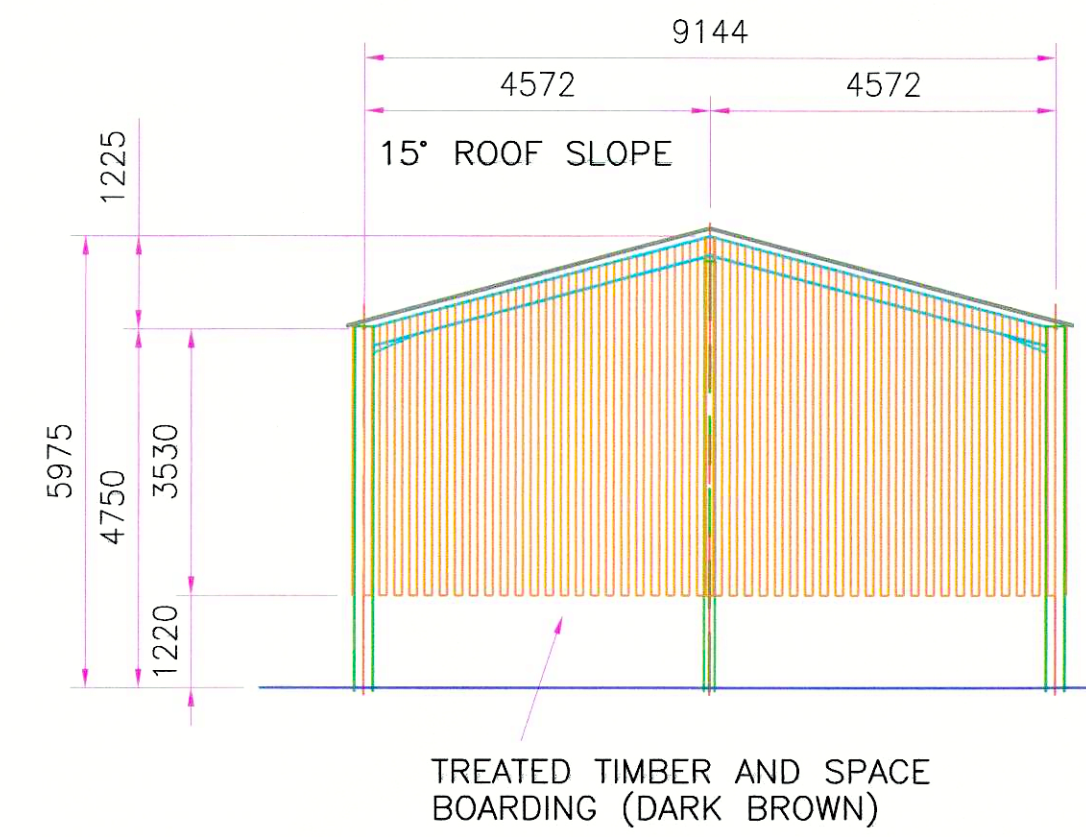


GABLE ELEVATION (VIEW ON ARROW C)

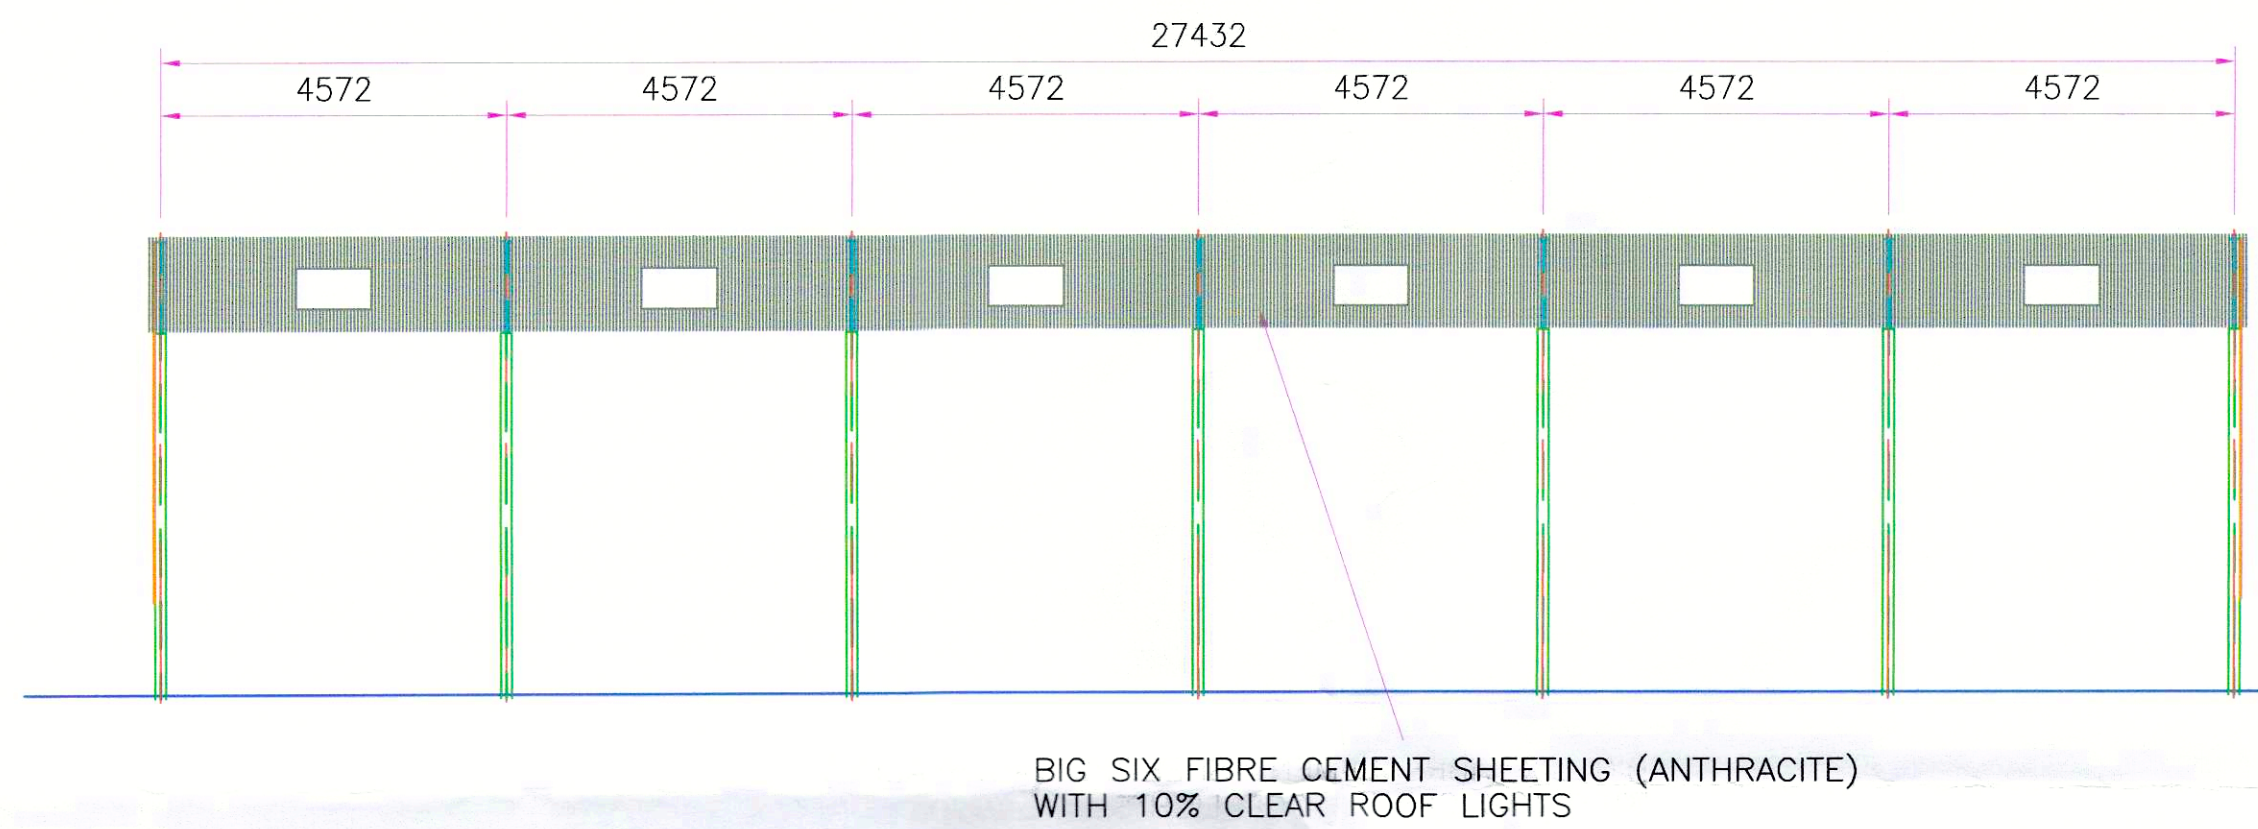

FRONT ELEVATION (SECTION A-A)

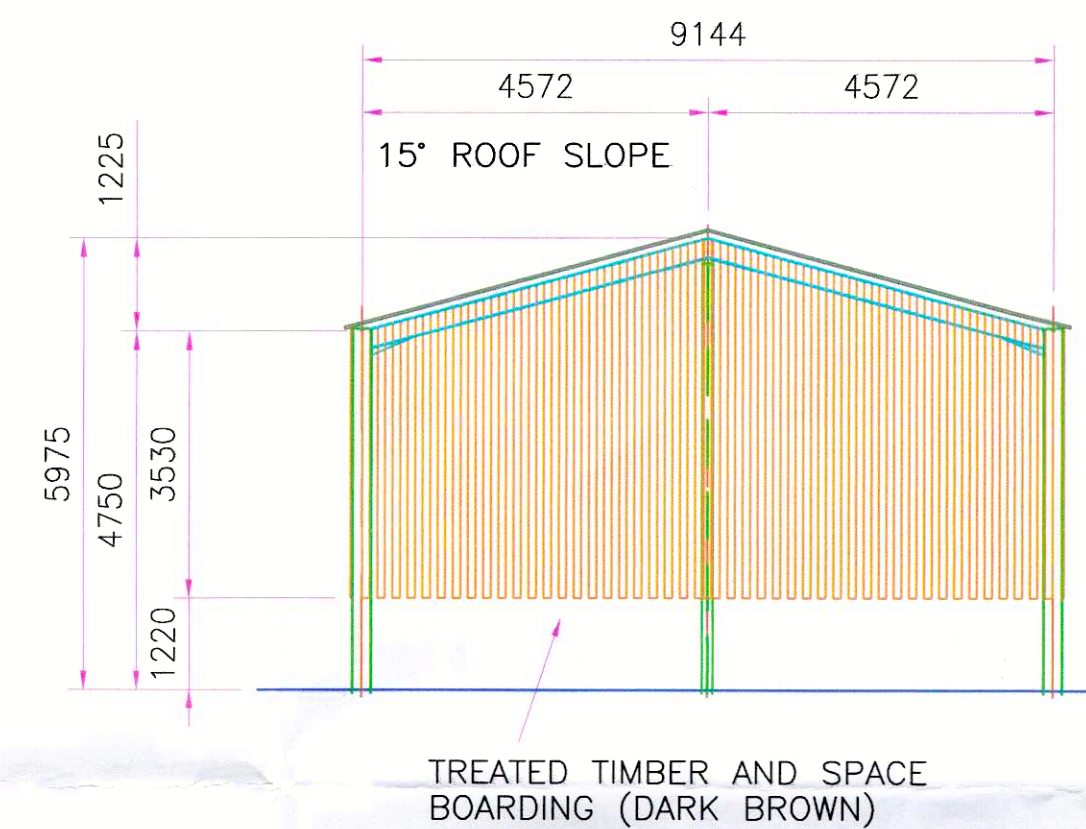

GABLE ELEVATION (VIEW ON ARROW D)

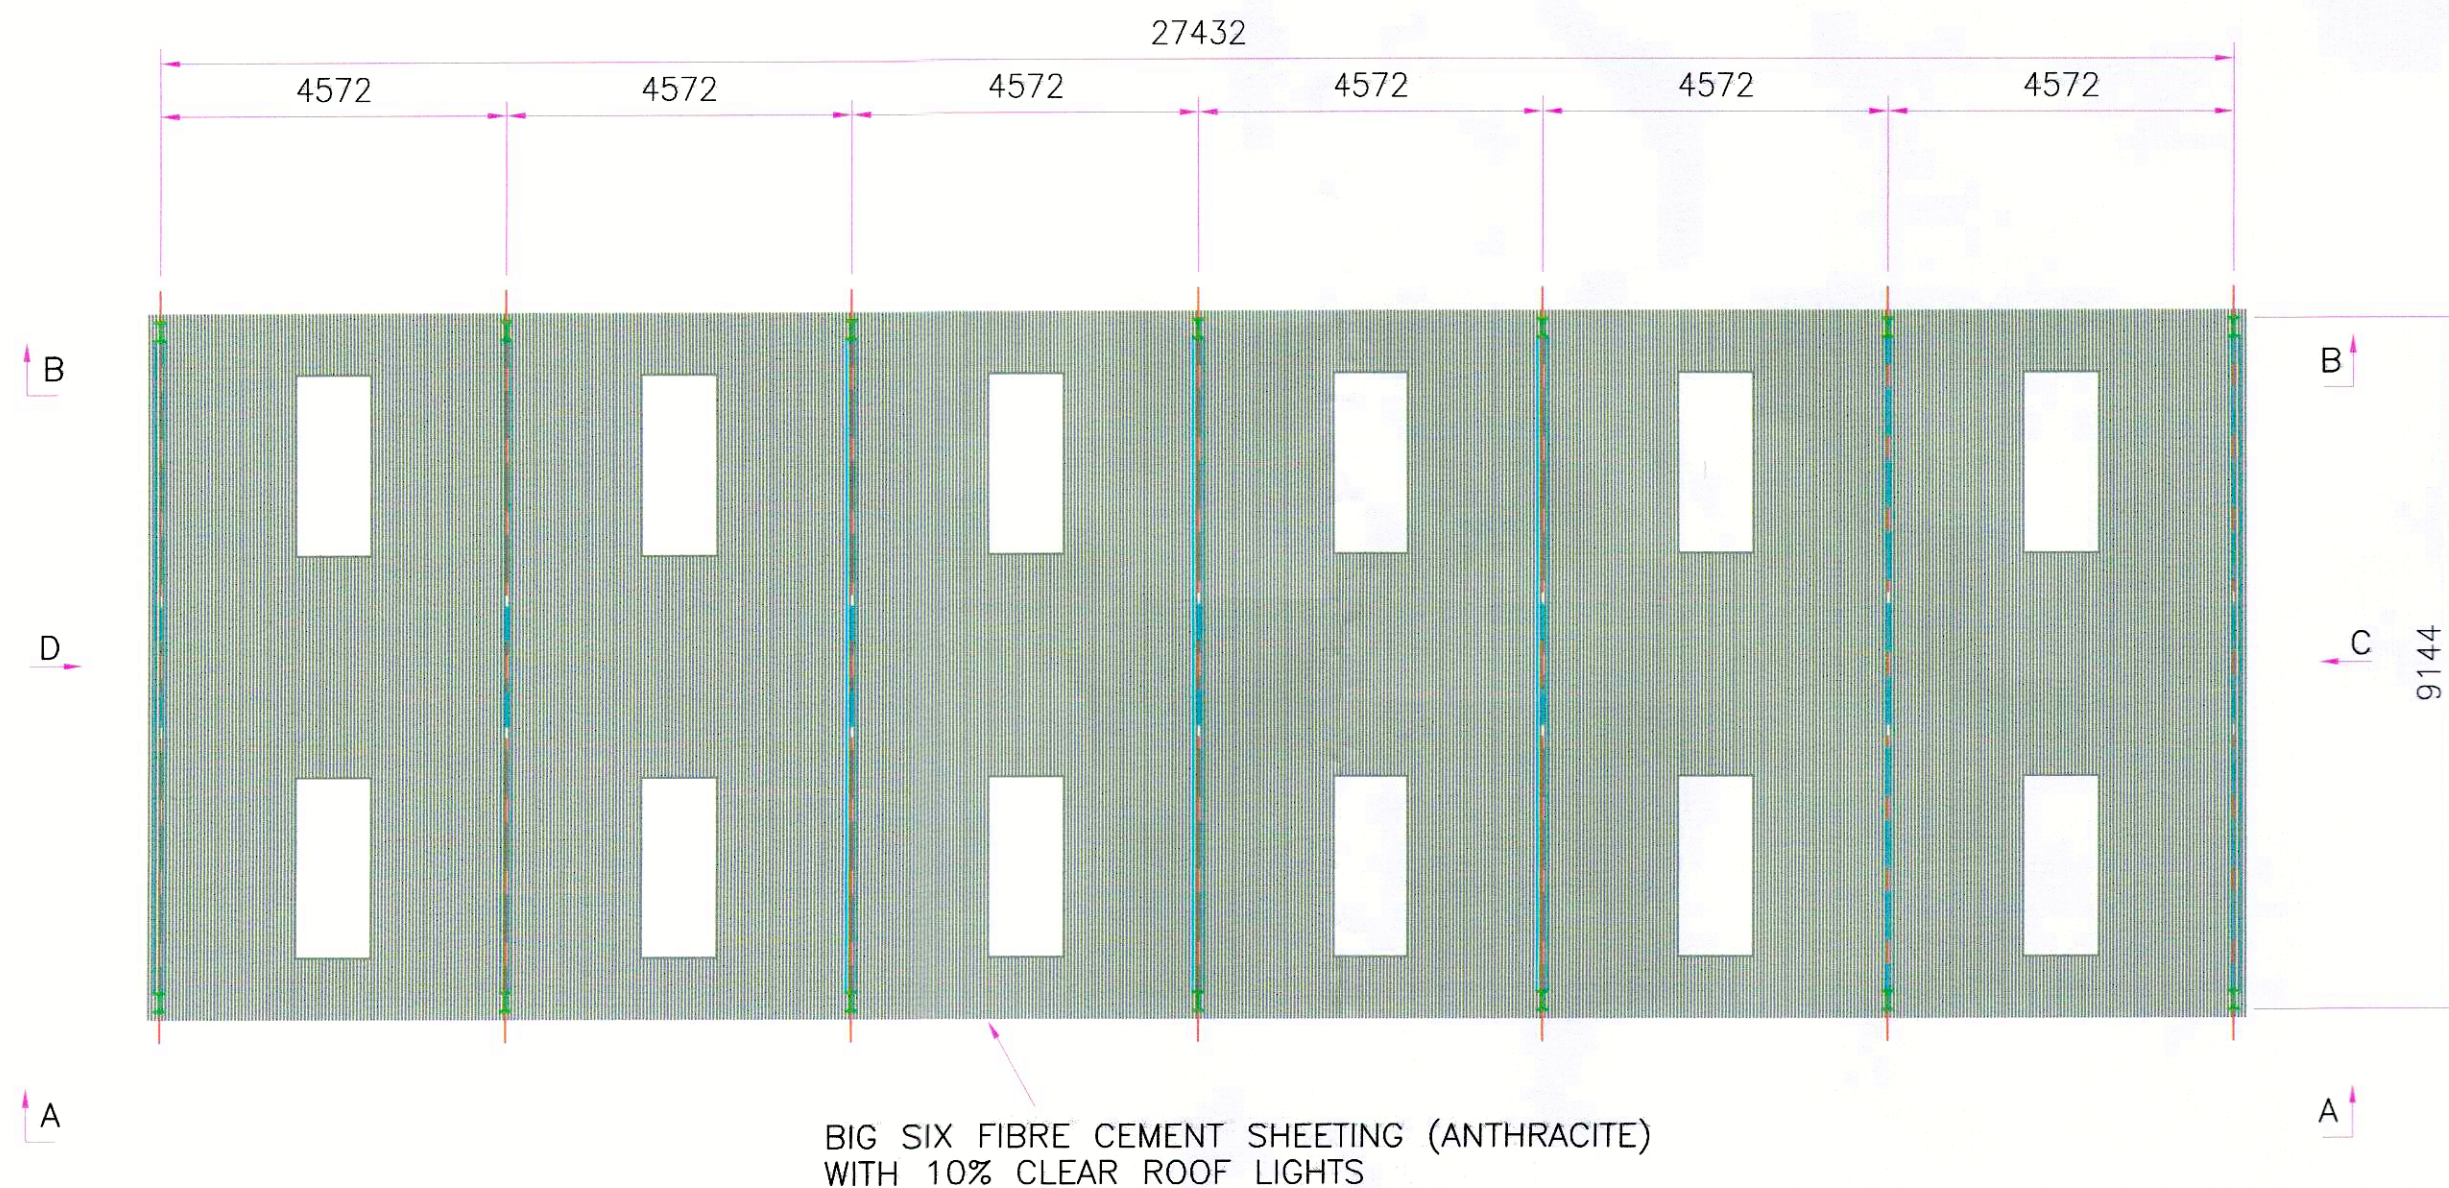

PLAN VIEW
AGRICULTURAL STORAGE BUILDING

9/60/1076

South Derbyshire
District Council
- 7 SEP 2017
PLANNING SERVICES

REV	DESCRIPTION	DATE
DRAWN : G.B.	CHECKED : --	APPROVED : --
CUSTOMER : B.GADSBY	DATE : JUN17	
JOB TITLE :	WEIGHT	
MR. B. BUXTON	-	
THE RHYMES ASTON LANE	SCALE	
SUDBURY DERBYSHIRE DE6 5HG	1:100	
GENERAL PURPOSE AGRICULTURAL STORAGE BUILDING	REV	
Drg. No. A1	1119-01	-