


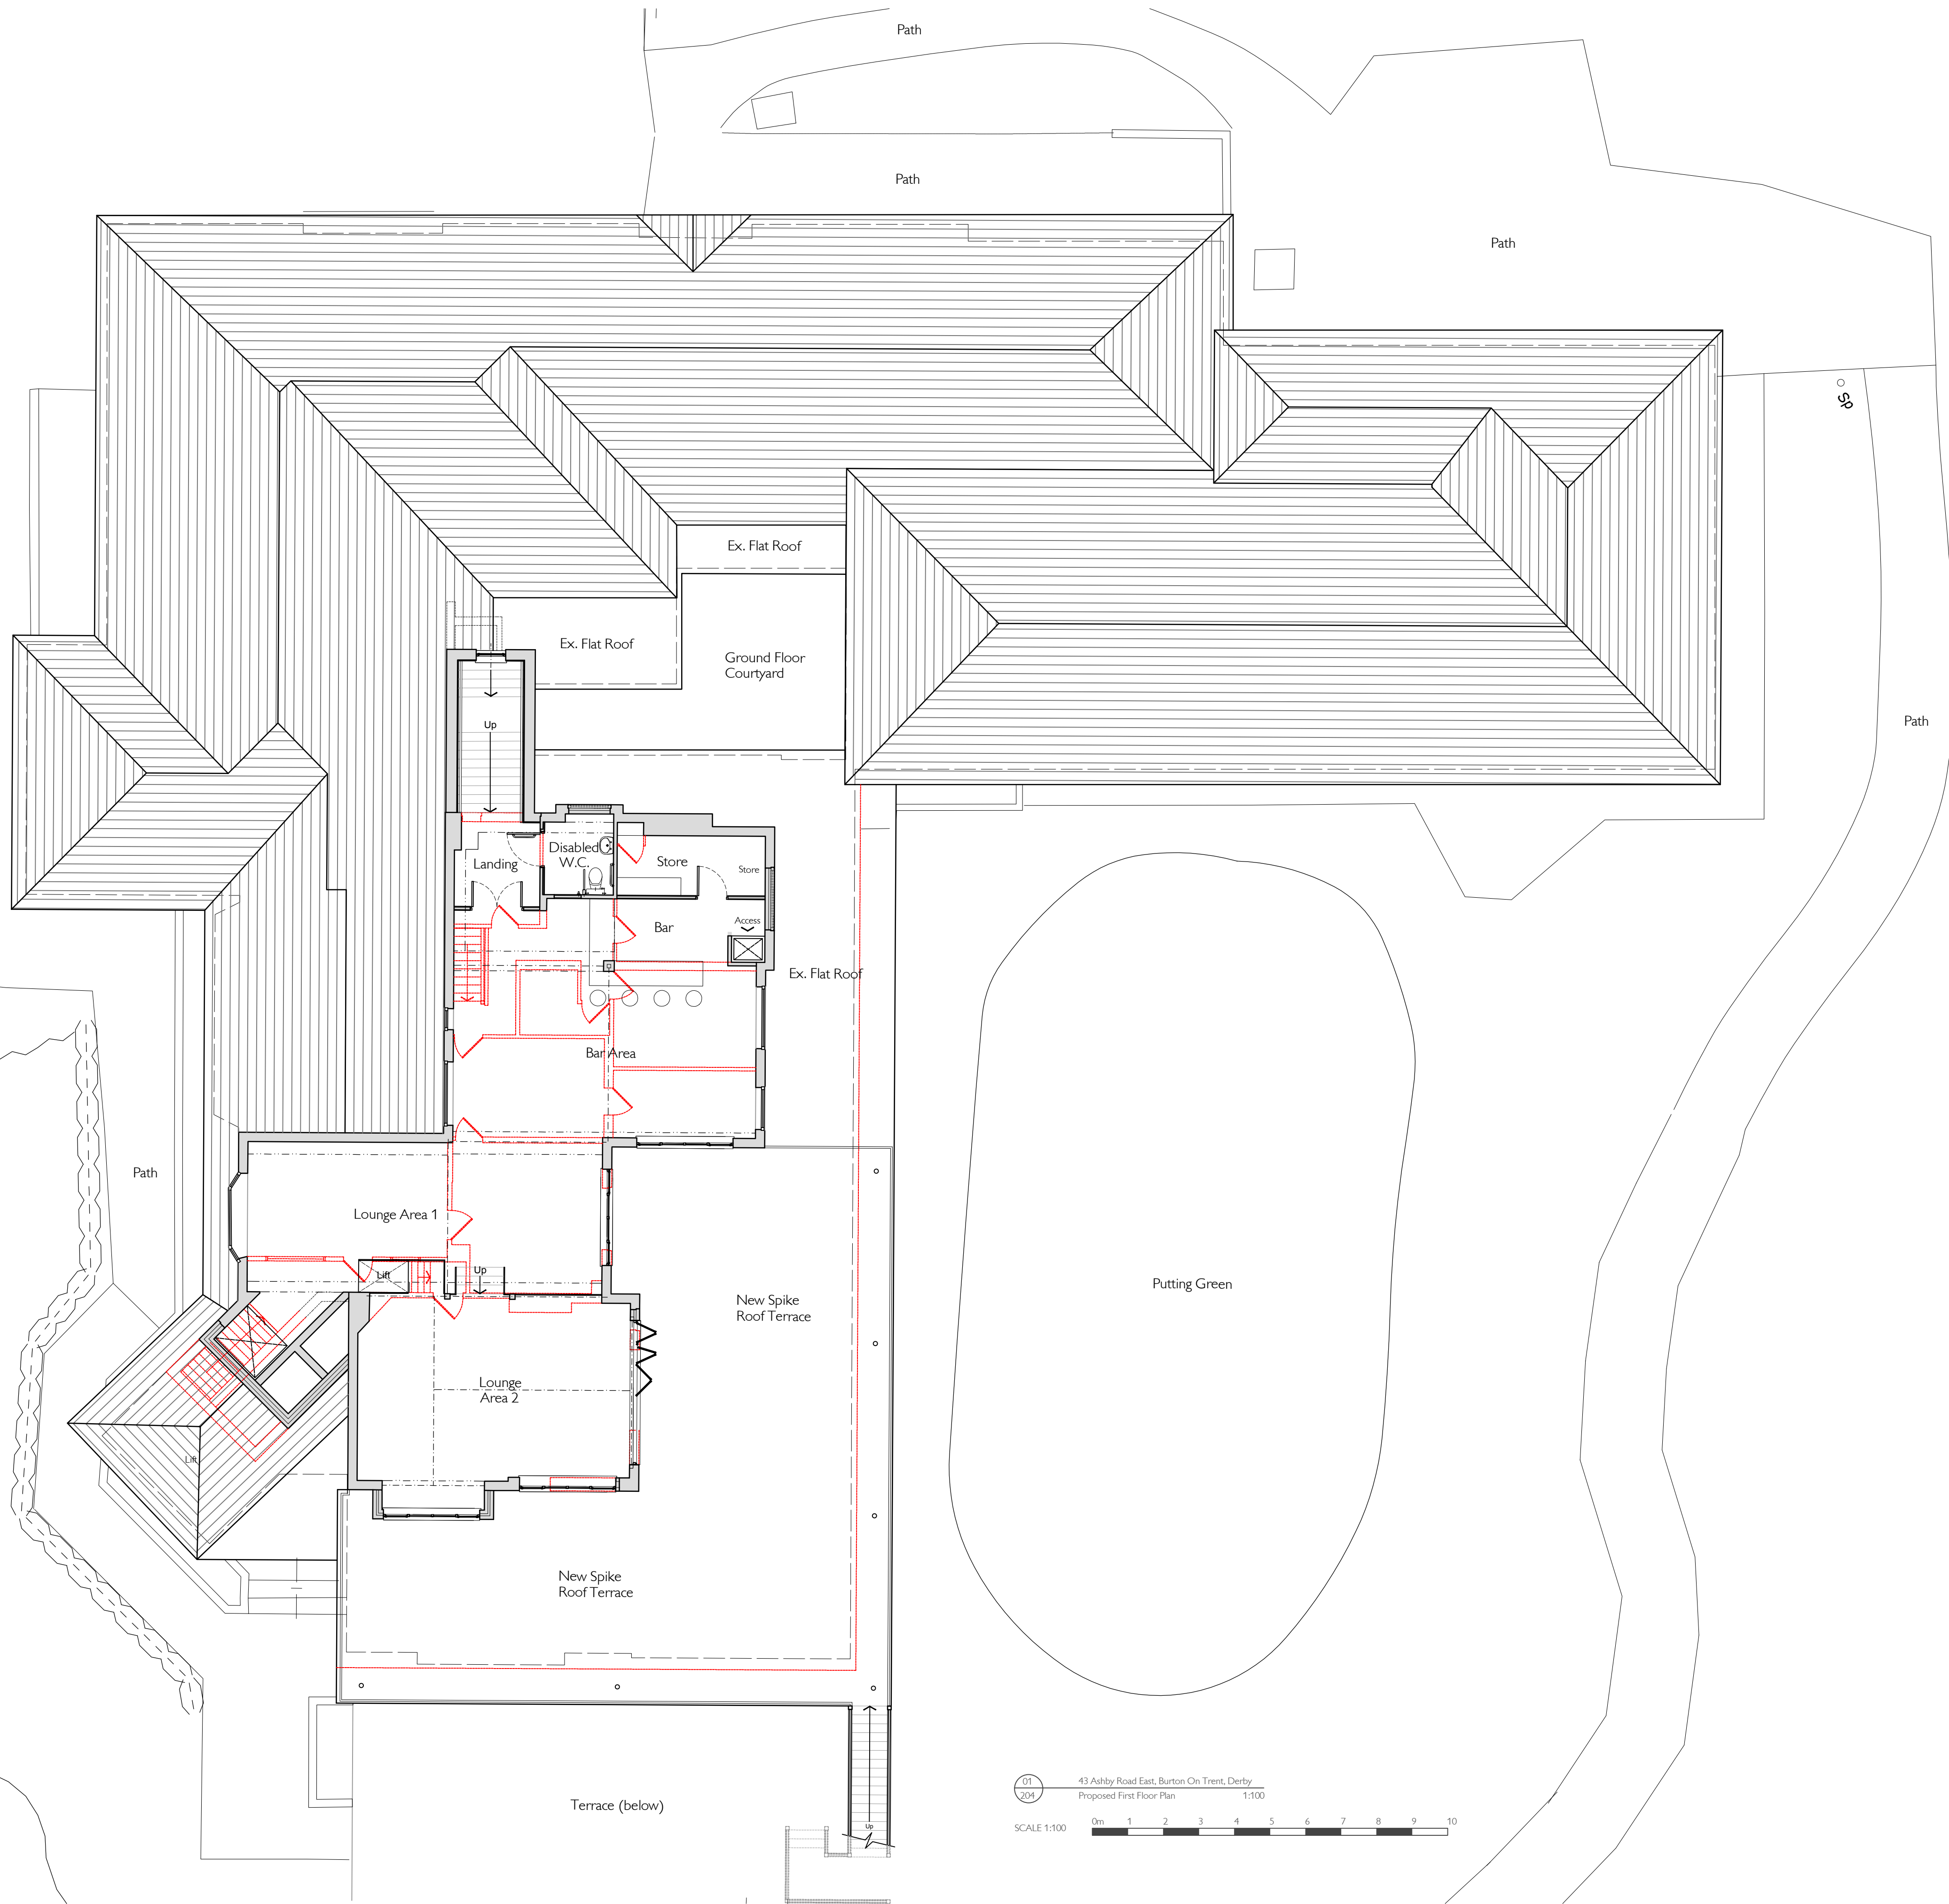

01
204
43 Ashby Road East, Burton On Trent, Derby
Proposed First Floor Plan
1:100
SCALE 1:100
0m 1 2 3 4 5 6 7 8 9 10

PROJECT:
43 ASHBY ROAD EAST,
BURTON-ON-TRENT, DERBY
CLIENT:
PROJECT NUMBER:
DRAWING TITLE:
DRAWING NUMBER:
ISSUE STATUS:
SCALE:
SHEET SIZE:
REVISION:
DRAWN BY:
DATE:
BOTGC:
A17-022
PROPOSED FIRST FLOOR PLAN
204
For Information
1:100
A1
C
BW
Jun17

