



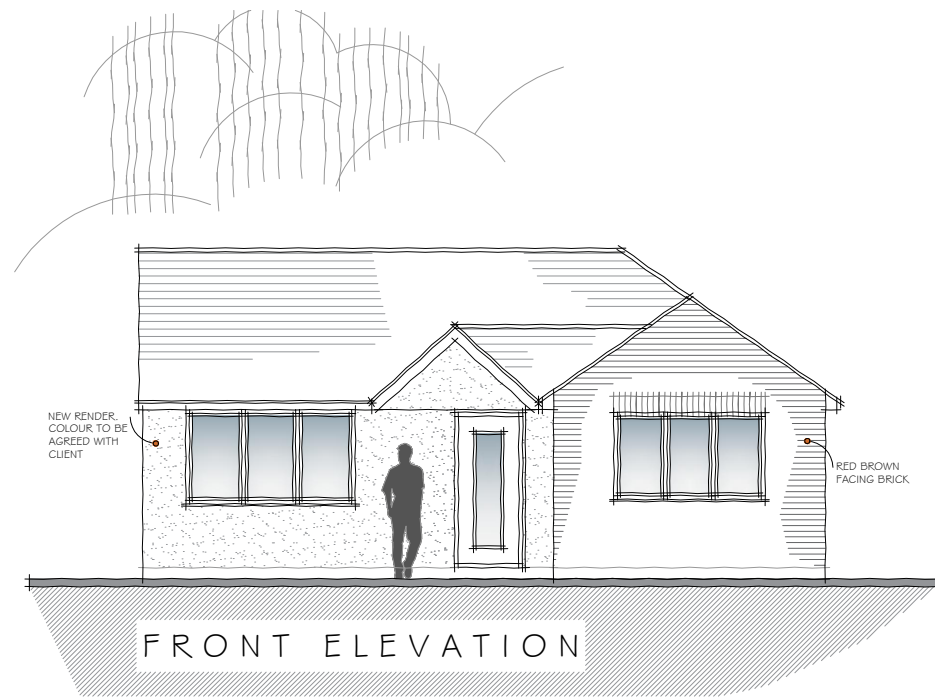


FRONT ELEVATION

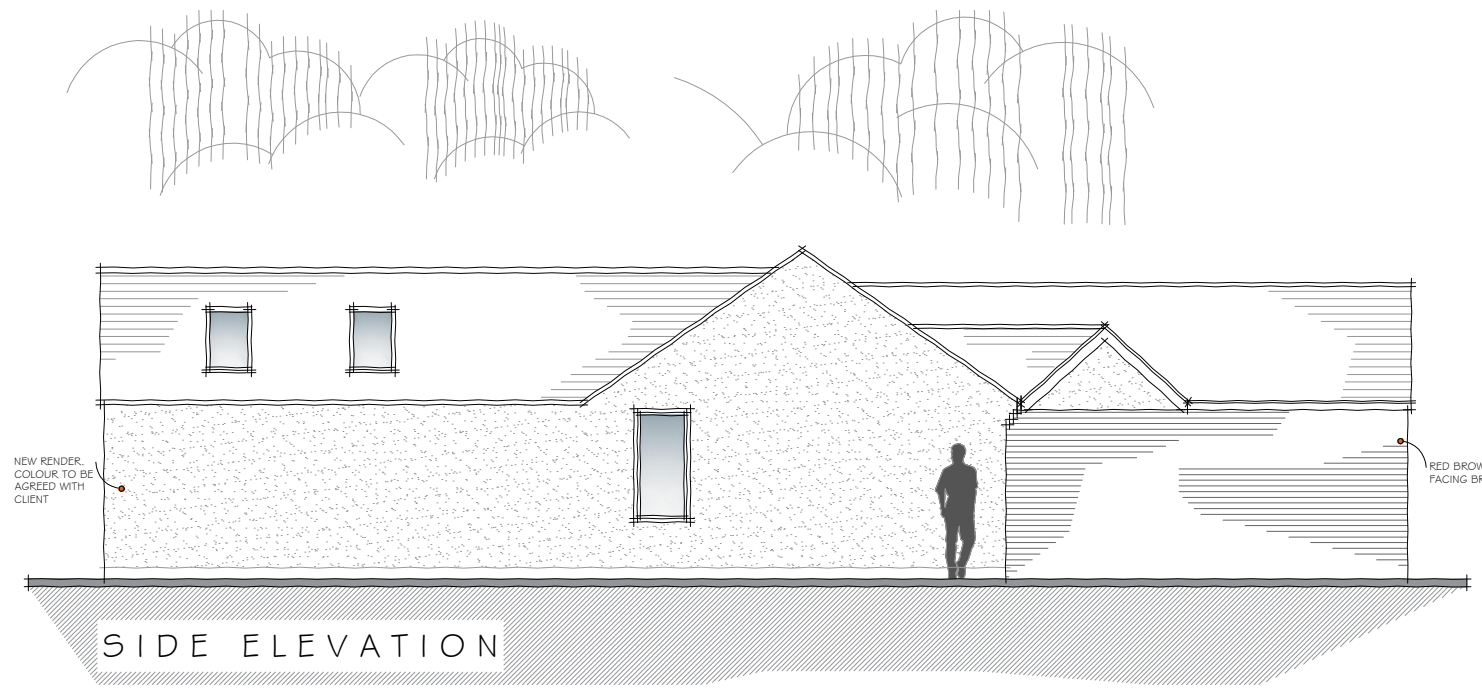


SIDE ELEVATION




REAR ELEVATION

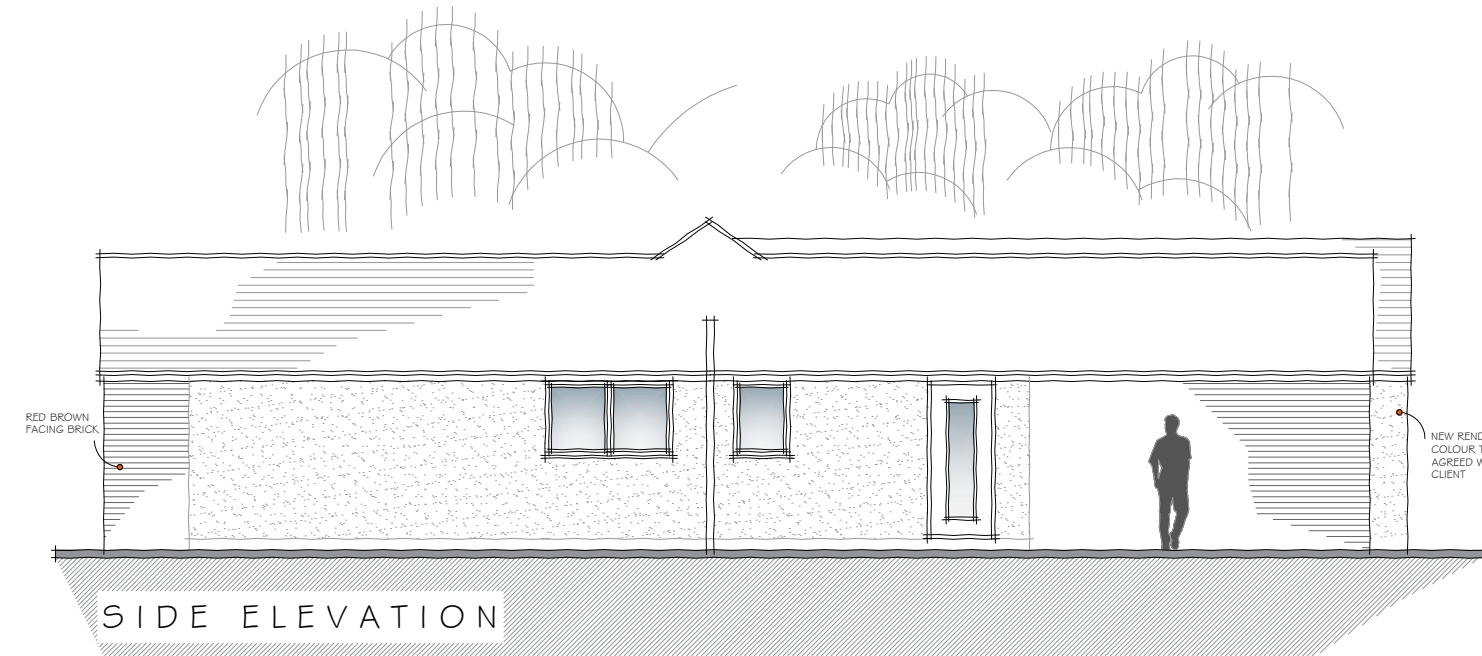


SIDE ELEVATION

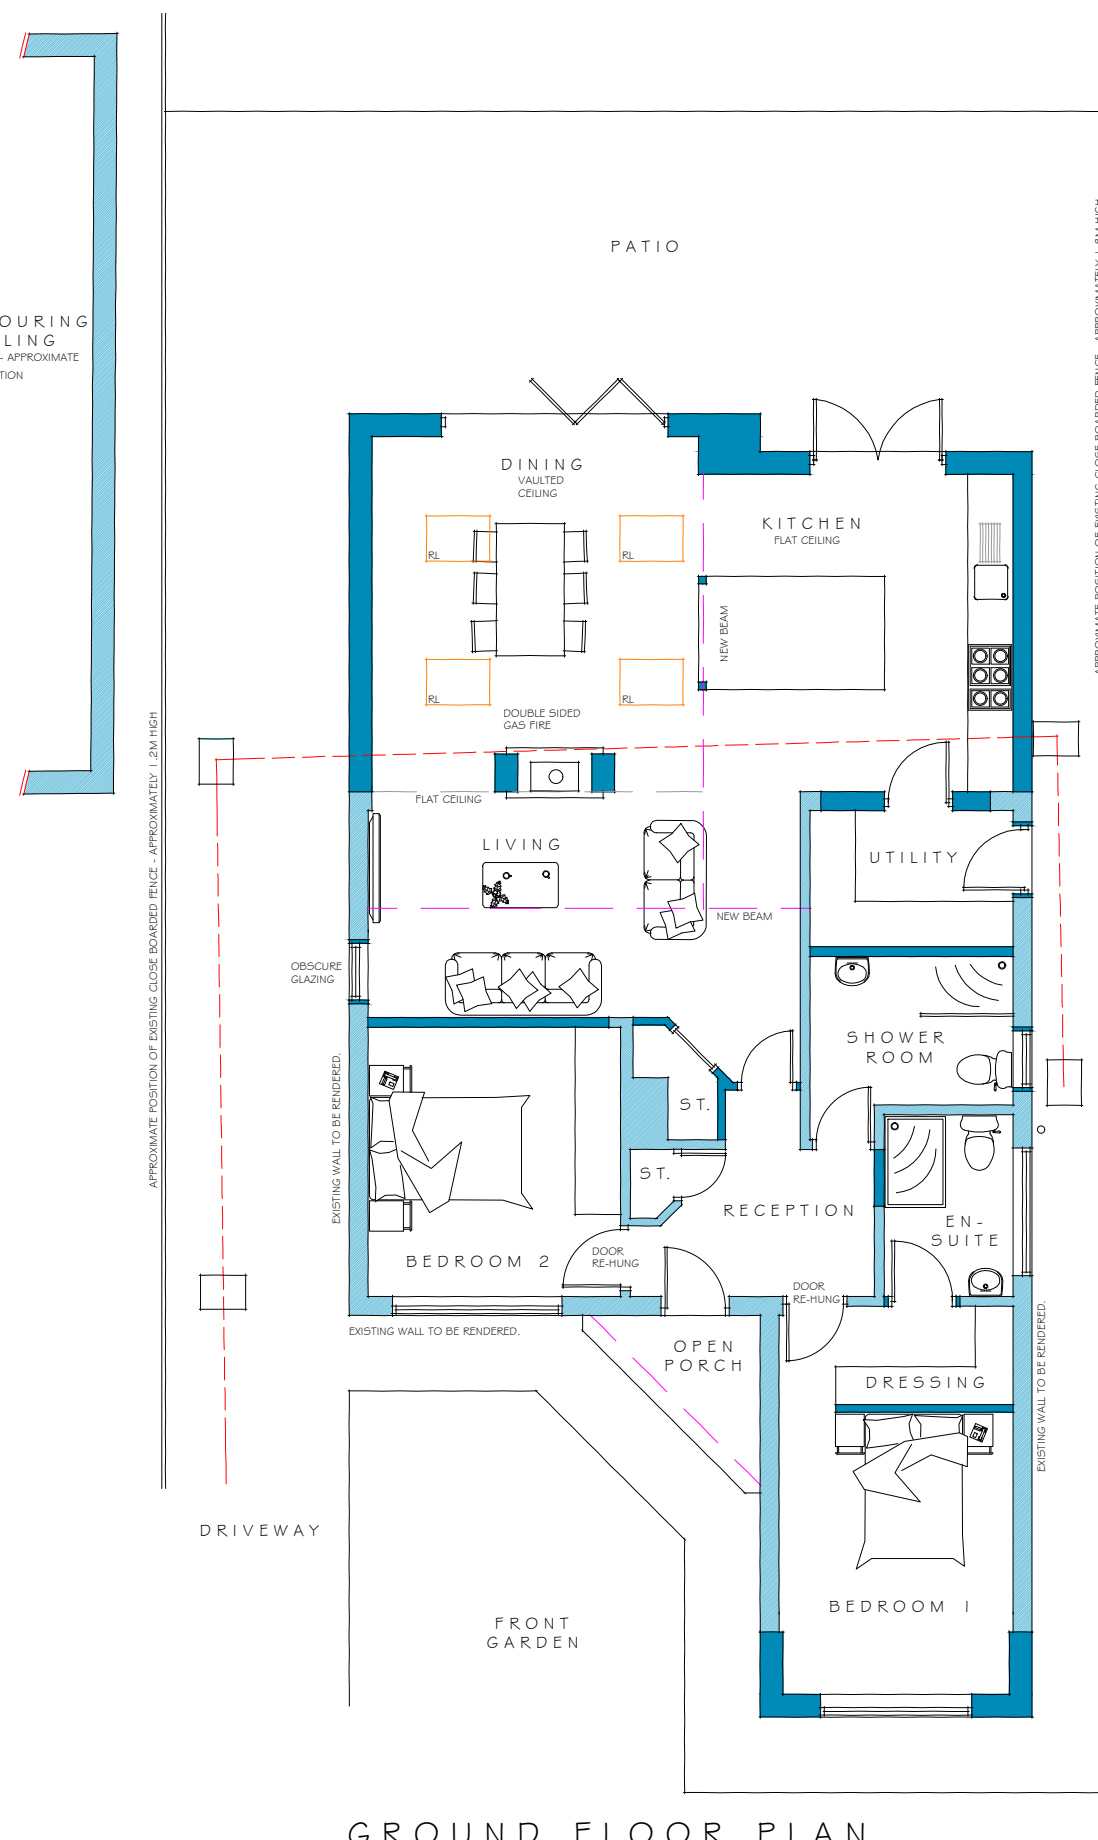


GROUND FLOOR PLAN

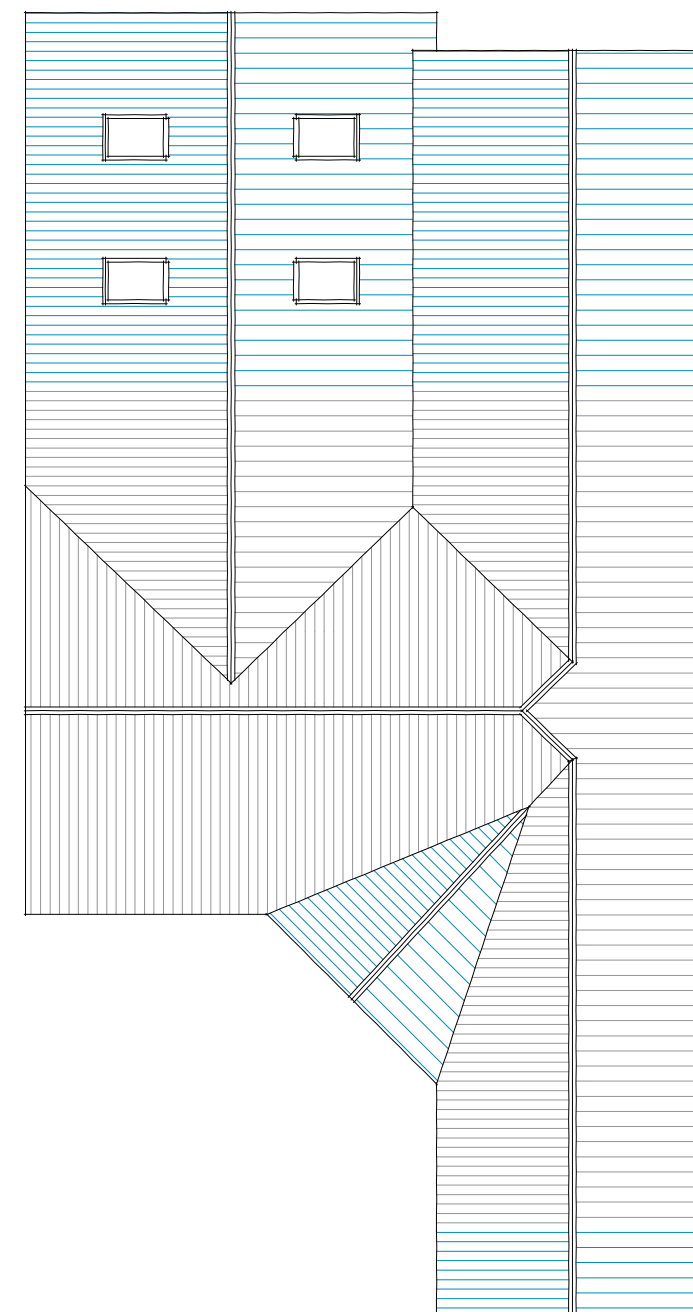

ROOF PLAN

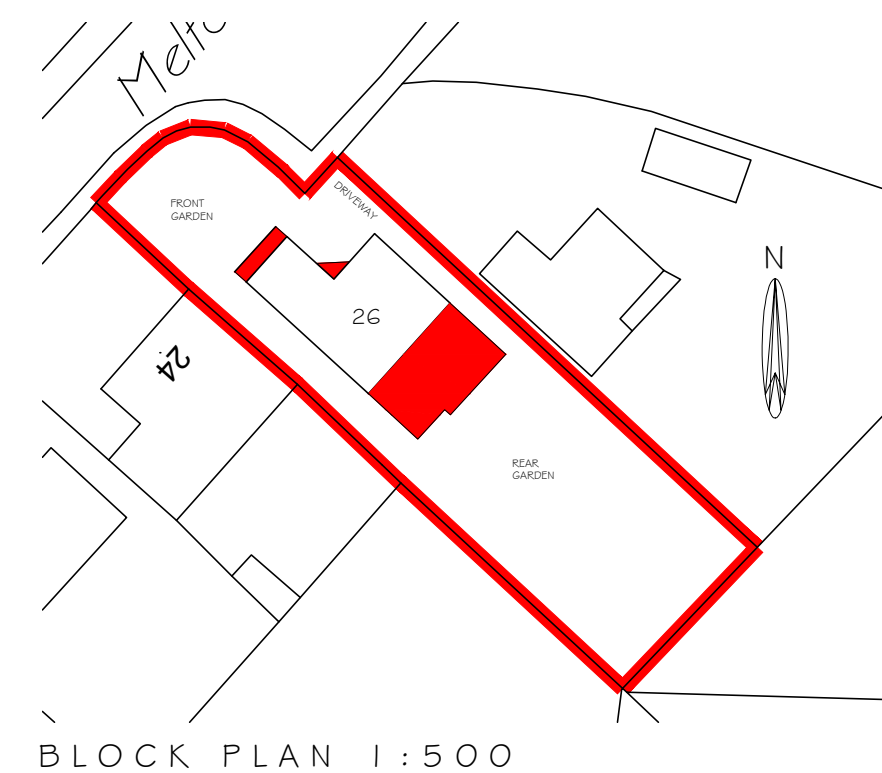

BLOCK PLAN 1:500

 

PROPOSED MATERIALS
WALLS: RED BROWN FACING BRICK & RENDER.
COLOUR TO BE AGREED WITH CLIENT
ROOF: TILE TO MATCH
WINDOWS & DOORS: PLAIN CASEMENTS -
COLOUR TO BE AGREED
EAVES: TO MATCH EXISTING
GUTTERING: HALF ROUND UPVC

DRAWINGS HAVE BEEN PRODUCED
USING A SURVEY NOT PRODUCED BY
BIDESIGN ARCHITECTURE LTD. AS
SUCH WE ACCEPT NO
RESPONSIBILITY FOR INACCURACIES

bi Design Architecture
79 High Street, Repton, Derbyshire, DE65 6GF
t: 01283 704082
enquiries@bidesign-architecture.co.uk www.bidesign-architecture.co.uk

Please Note: Use figured dimensions only. Contractor to check all levels and dimensions on site prior to works commencing and report any discrepancies to bi Design Architecture

Project: PROPOSED EXTENSION & ALTERATIONS AT
Address: 26 MELTON AVENUE, MELBOURNE, DE73 8FP
Client: MR & MRS PICK
Dwg: PLANNING - PLANS, ELEVATIONS & BLOCK PLAN
Job ref: 1362P **Date:** MARCH 2018
Scale: 1:100, 1:500 **Dwg No:** 06
Dwg by: AMP/JH **Paper Size:** A2

Member of the Chartered Institute of Building
Member of the Chartered Institute of Architectural Technologists
Affiliate Member of the Royal Institute of British Architects