

revision

planning issue March 2016
revised application Dec 2017
variation of condition Jan 2018
.....

drawn

BM
DJ
DJ

checked

PC
PC
PC

notes

All works must conform to NBS Specifications, manufacturers recommendations, British Standards, Codes of Practice, Local Authority regulations and to the satisfaction of the owners and Architect. Please note that if drawings conflict with any of these documents/bodies, contractor is to advise architect.

01m2m3m4m5m

01m2m3m4m5m

nicolas tye architects

the long barn studio limbersey lane maulden
bedfordshire mk45 2ea

t: +44(0)1525 406677 fax +44(0)1525 406688
w: www.nicolastyearchitects.co.uk e: info@nicolastyearchitects.co.uk

project

beech house, 35 burton road, repton, derbyshire, de65 6fl

drawing number

1540.03.09

drawing title

proposed north west elevation

scale

1:100@A3

date

Dec 2017

drawn by

DJ

status

for information


for tender

for construction

revision

C

confidential copyright nicolas tye architects under berne & universal copyright convention. do not scale. all dimensions to be confirmed on site. information contained within this drawing is the sole copyright of nicolas tye architects and is not to be reproduced without their express permission. this document must not be copied without written permission and the contents must not be imparted to a third party nor be used for any unauthorised purpose.

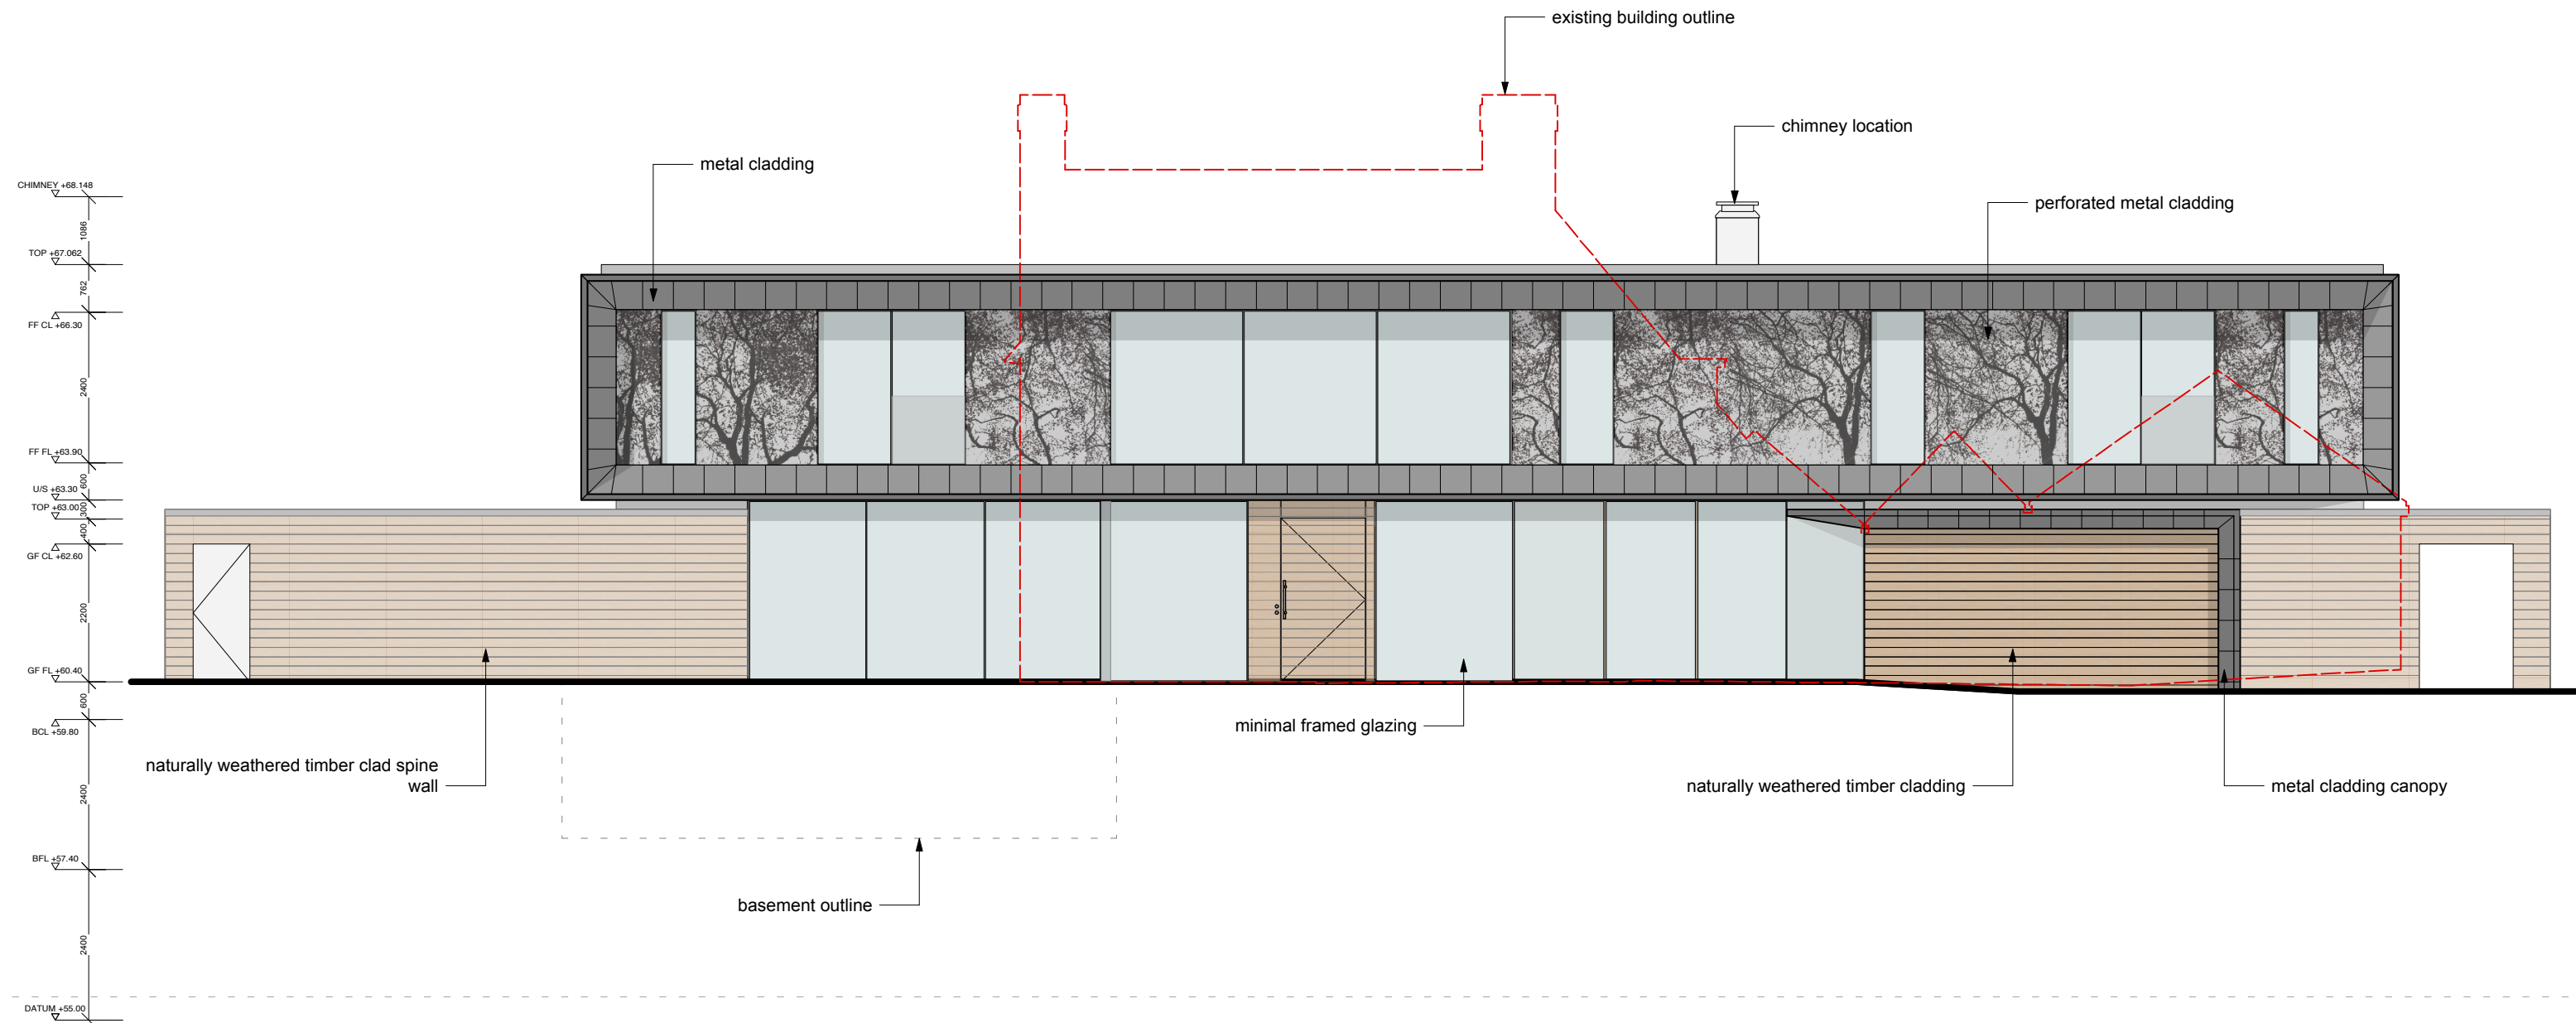

proposed north west elevation
scale 1:100@A3