



NOTES


All dimensions must be checked on site and only scaled from this drawing for planning purposes only

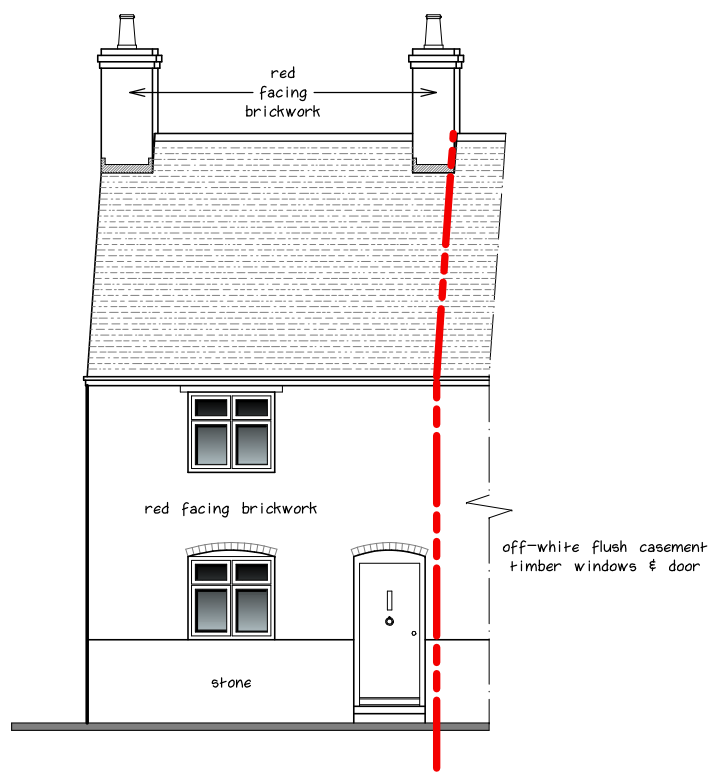


EXISTING FRONT (N) ELEVATION
1:100

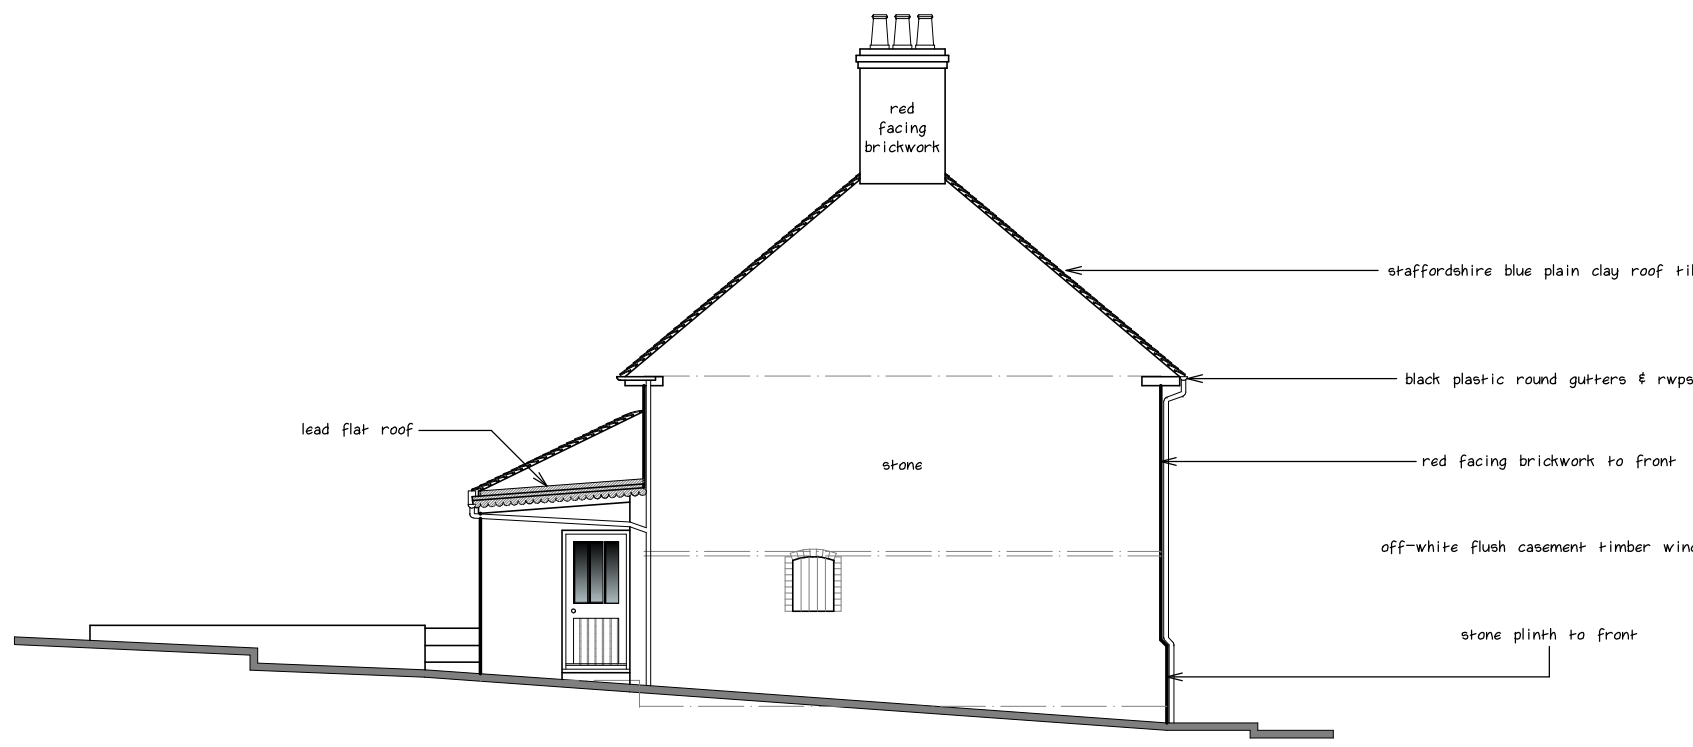




EXISTING SIDE (E) ELEVATION
1:100

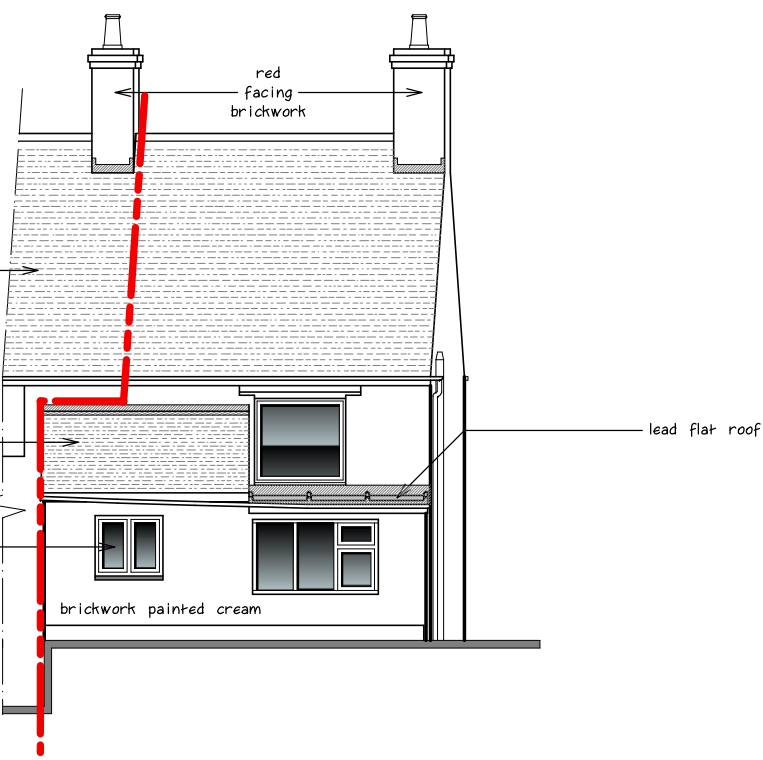


EXISTING REAR (S) ELEVATION
1:100

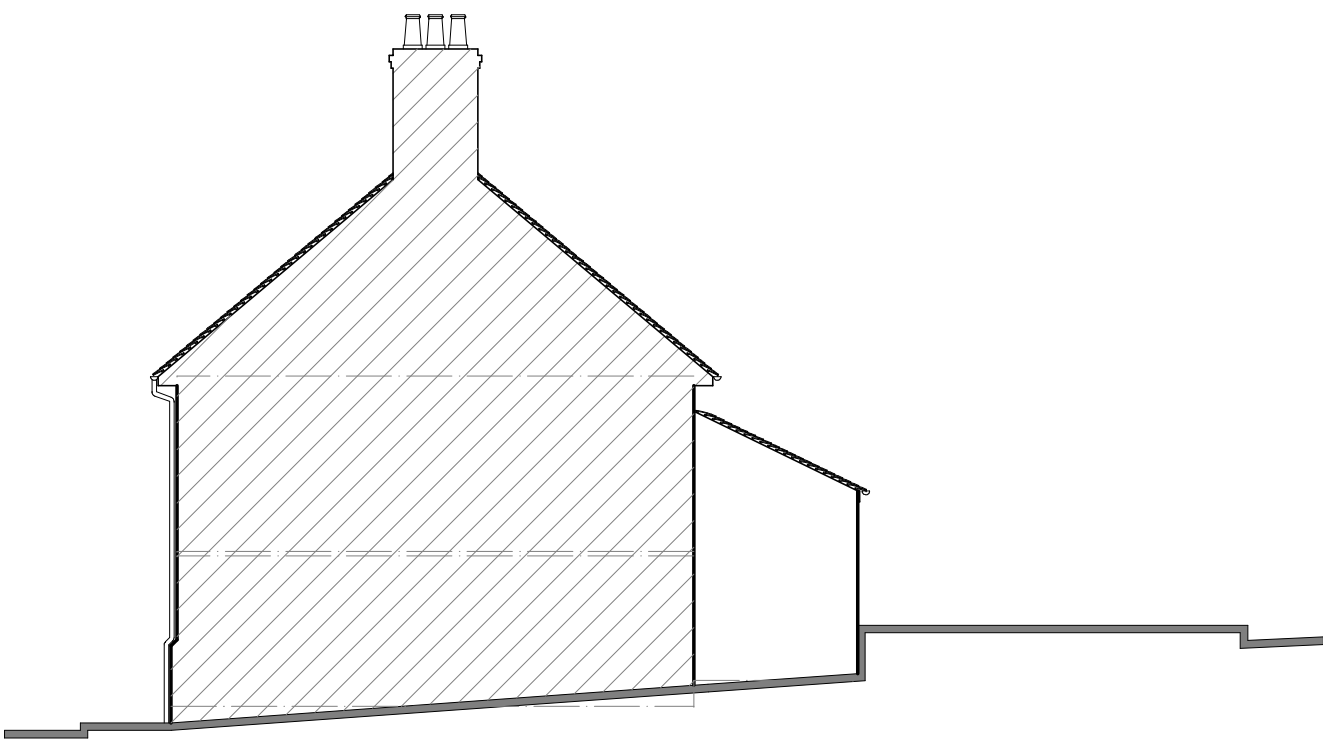

EXISTING SIDE (W) ELEVATION
1:100

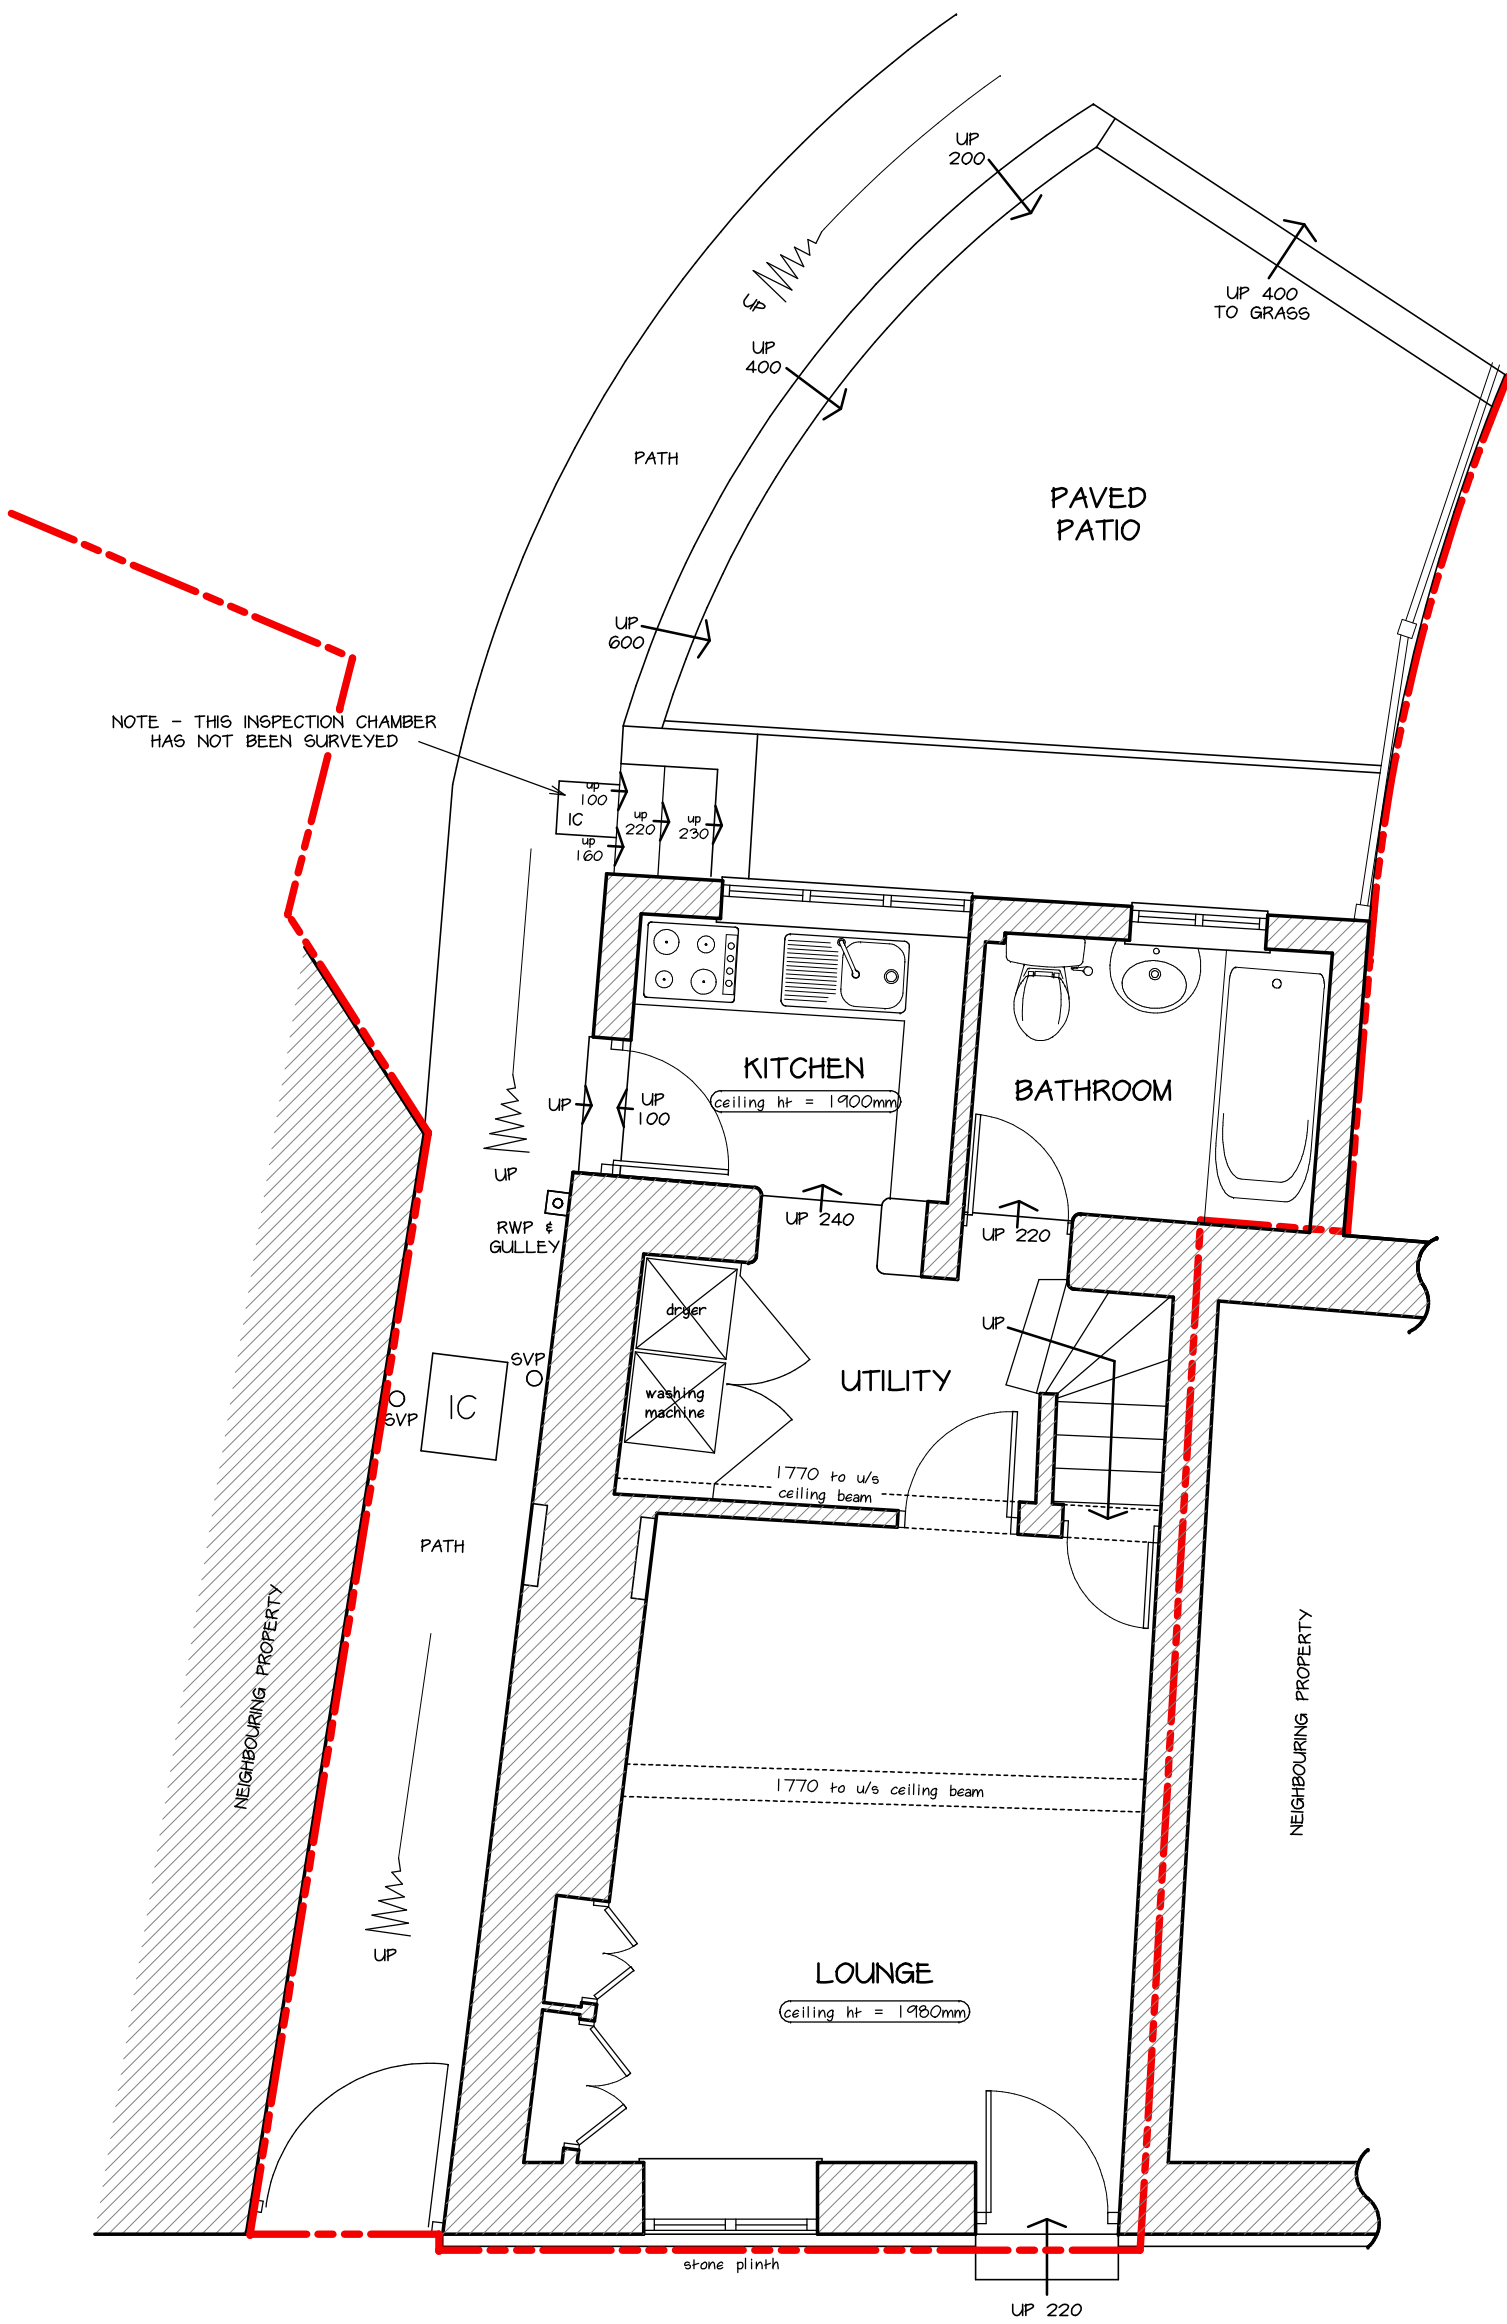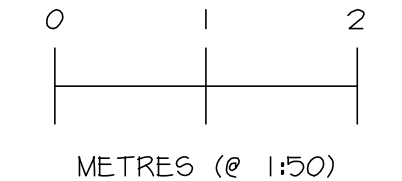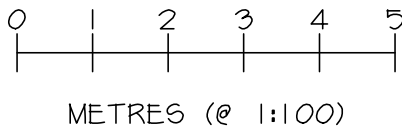

EXISTING GROUND FLOOR PLAN
1:50

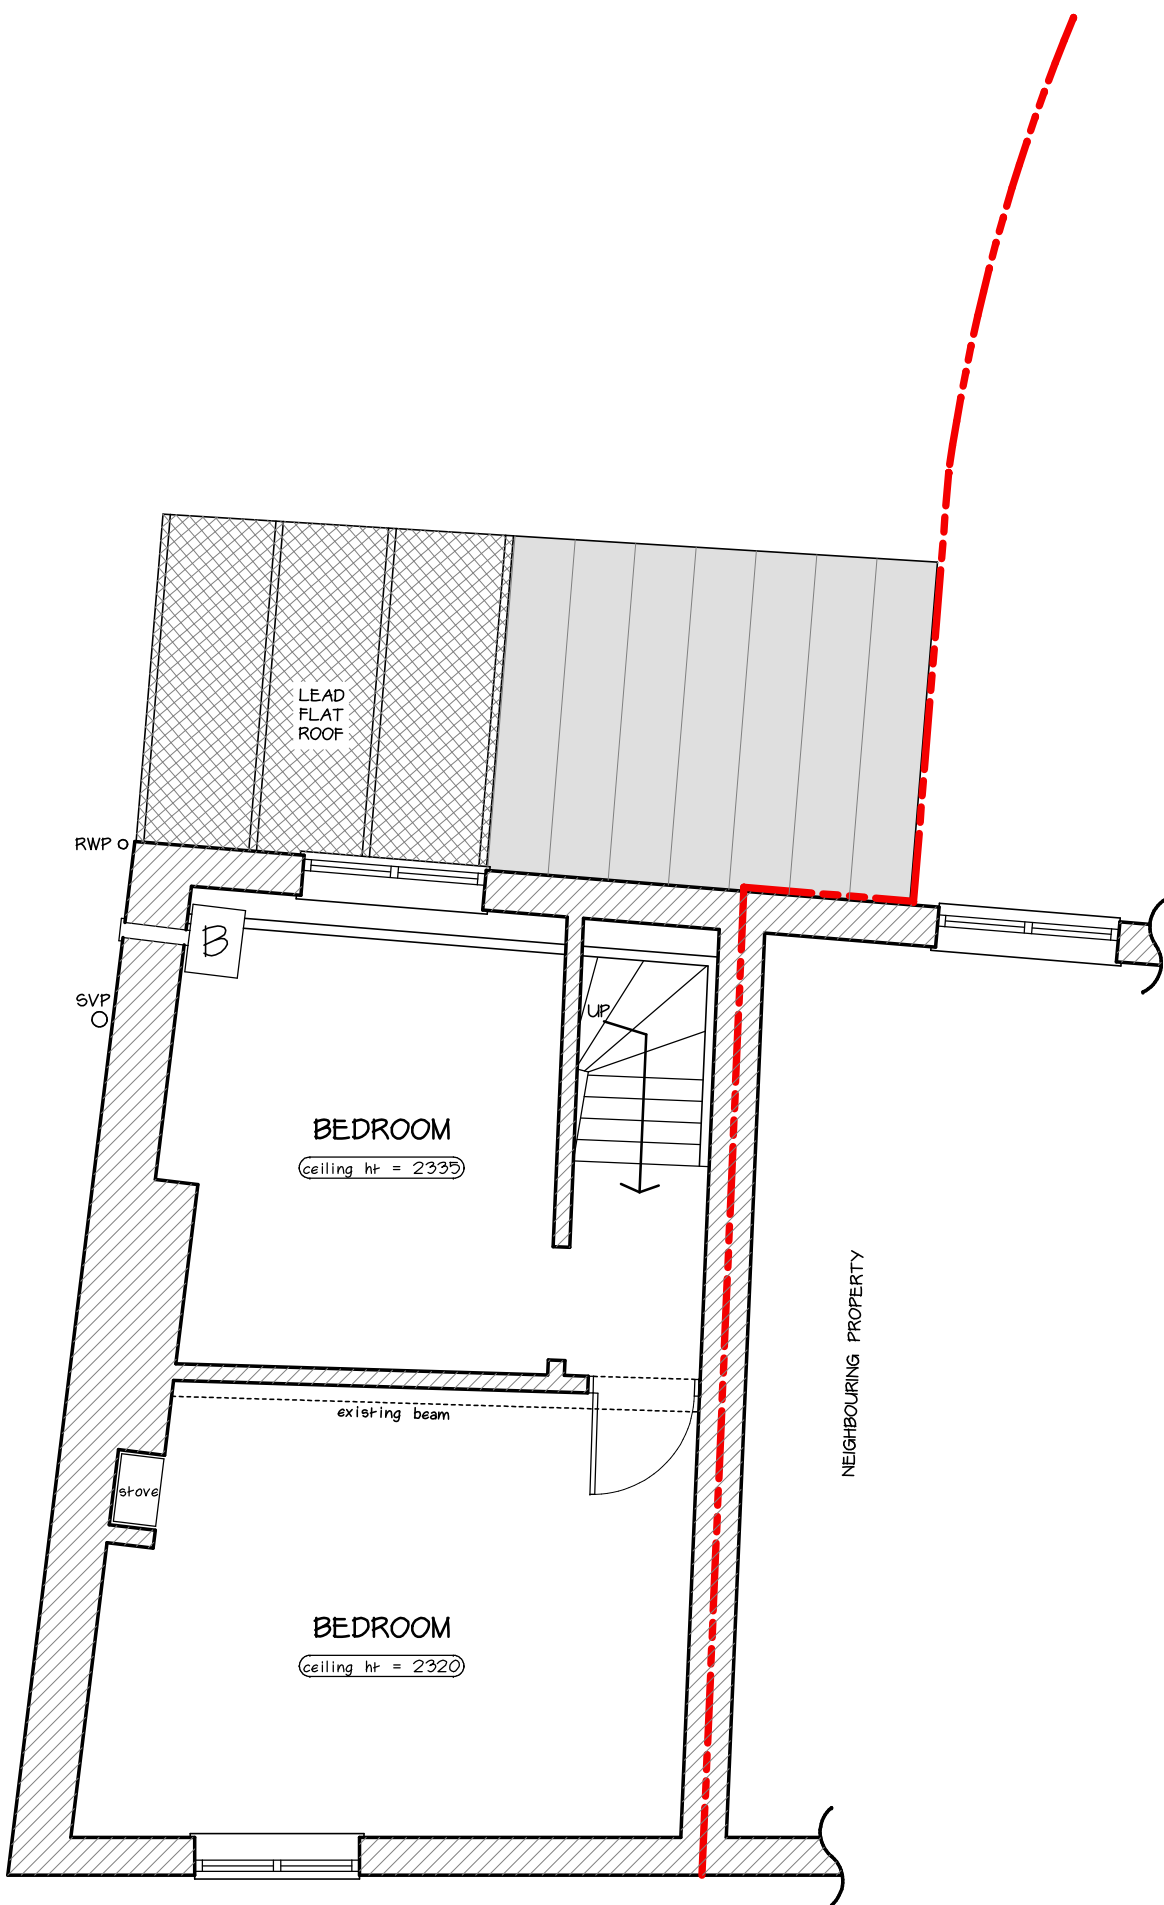

EXISTING FIRST FLOOR PLAN
1:50

Date	Revisions

© copyright

Client
MR & MRS JONES

Location
40 MAIN STREET
TICKNALL
DERBYSHIRE
DE73 7JZ

Proposal
PROPOSED TWO STOREY & SINGLE
STOREY REAR EXTENSION

Drawing Title
EXISTING FLOOR
PLANS & ELEVATIONS

Scale
1:50 & 1:100

Date
JUL 2017

Drawn by
MRP

Drg No.
J2549-03

Revision



MAKING PLANS
architecture

Ivy Lodge, Twyford Road, Willington, Derby, DE65 6DE
T/F 01283 703190 E info@makingplans-architecture.co.uk
W www.makingplans-architecture.co.uk